



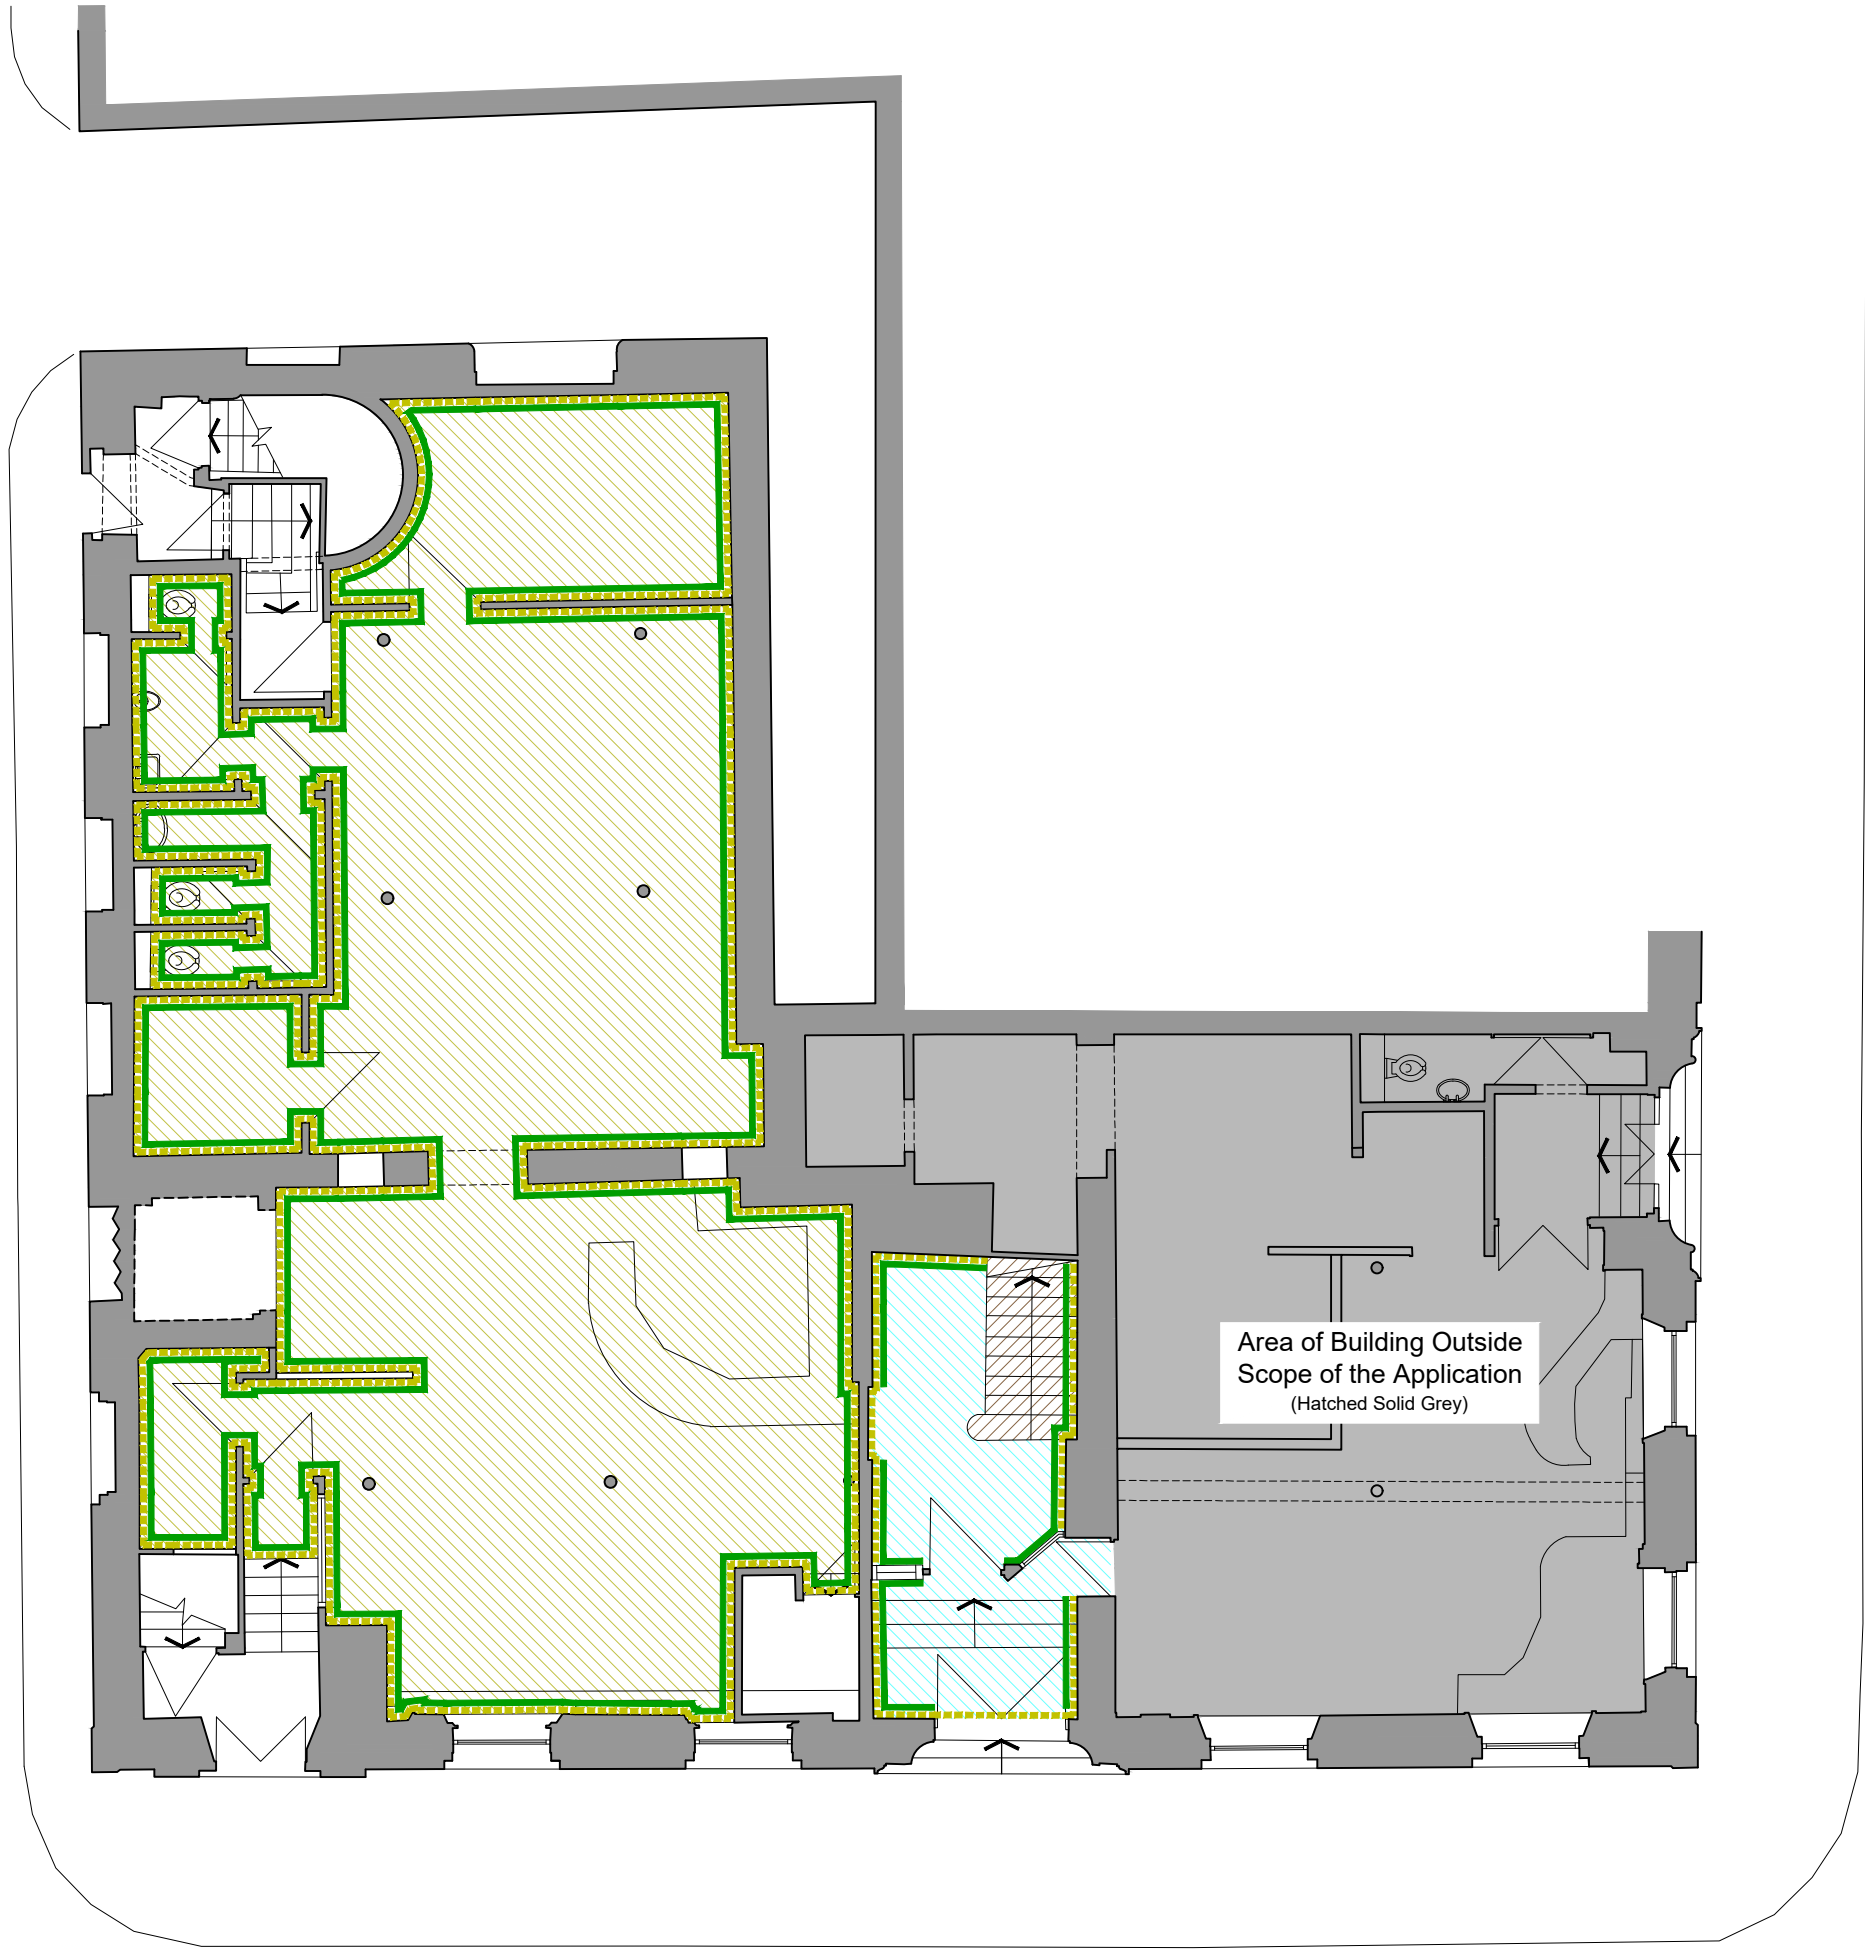

Existing Ground Floor Plan
Floor & Wall Finishes Plan
Scale 1:100

0 1000 2000 4000 8000mm

- Floor Finishes Key:
- | | | | |
|--|-----------------------|--|-----------------|
| | Timber boards. | | Vinyl flooring. |
| | Plywood flooring. | | Tiled flooring. |
| | Raised / false floor. | | Timber stair. |
| | Screed over. | | |
- Finishes Key:
- | | |
|--|----------------------------|
| | Original skirtings. |
| | Modern skirtings. |
| | Original panelling. |
| | Plastered walls. |
| | Bare brick walls. |
| | Modern plasterboard walls. |

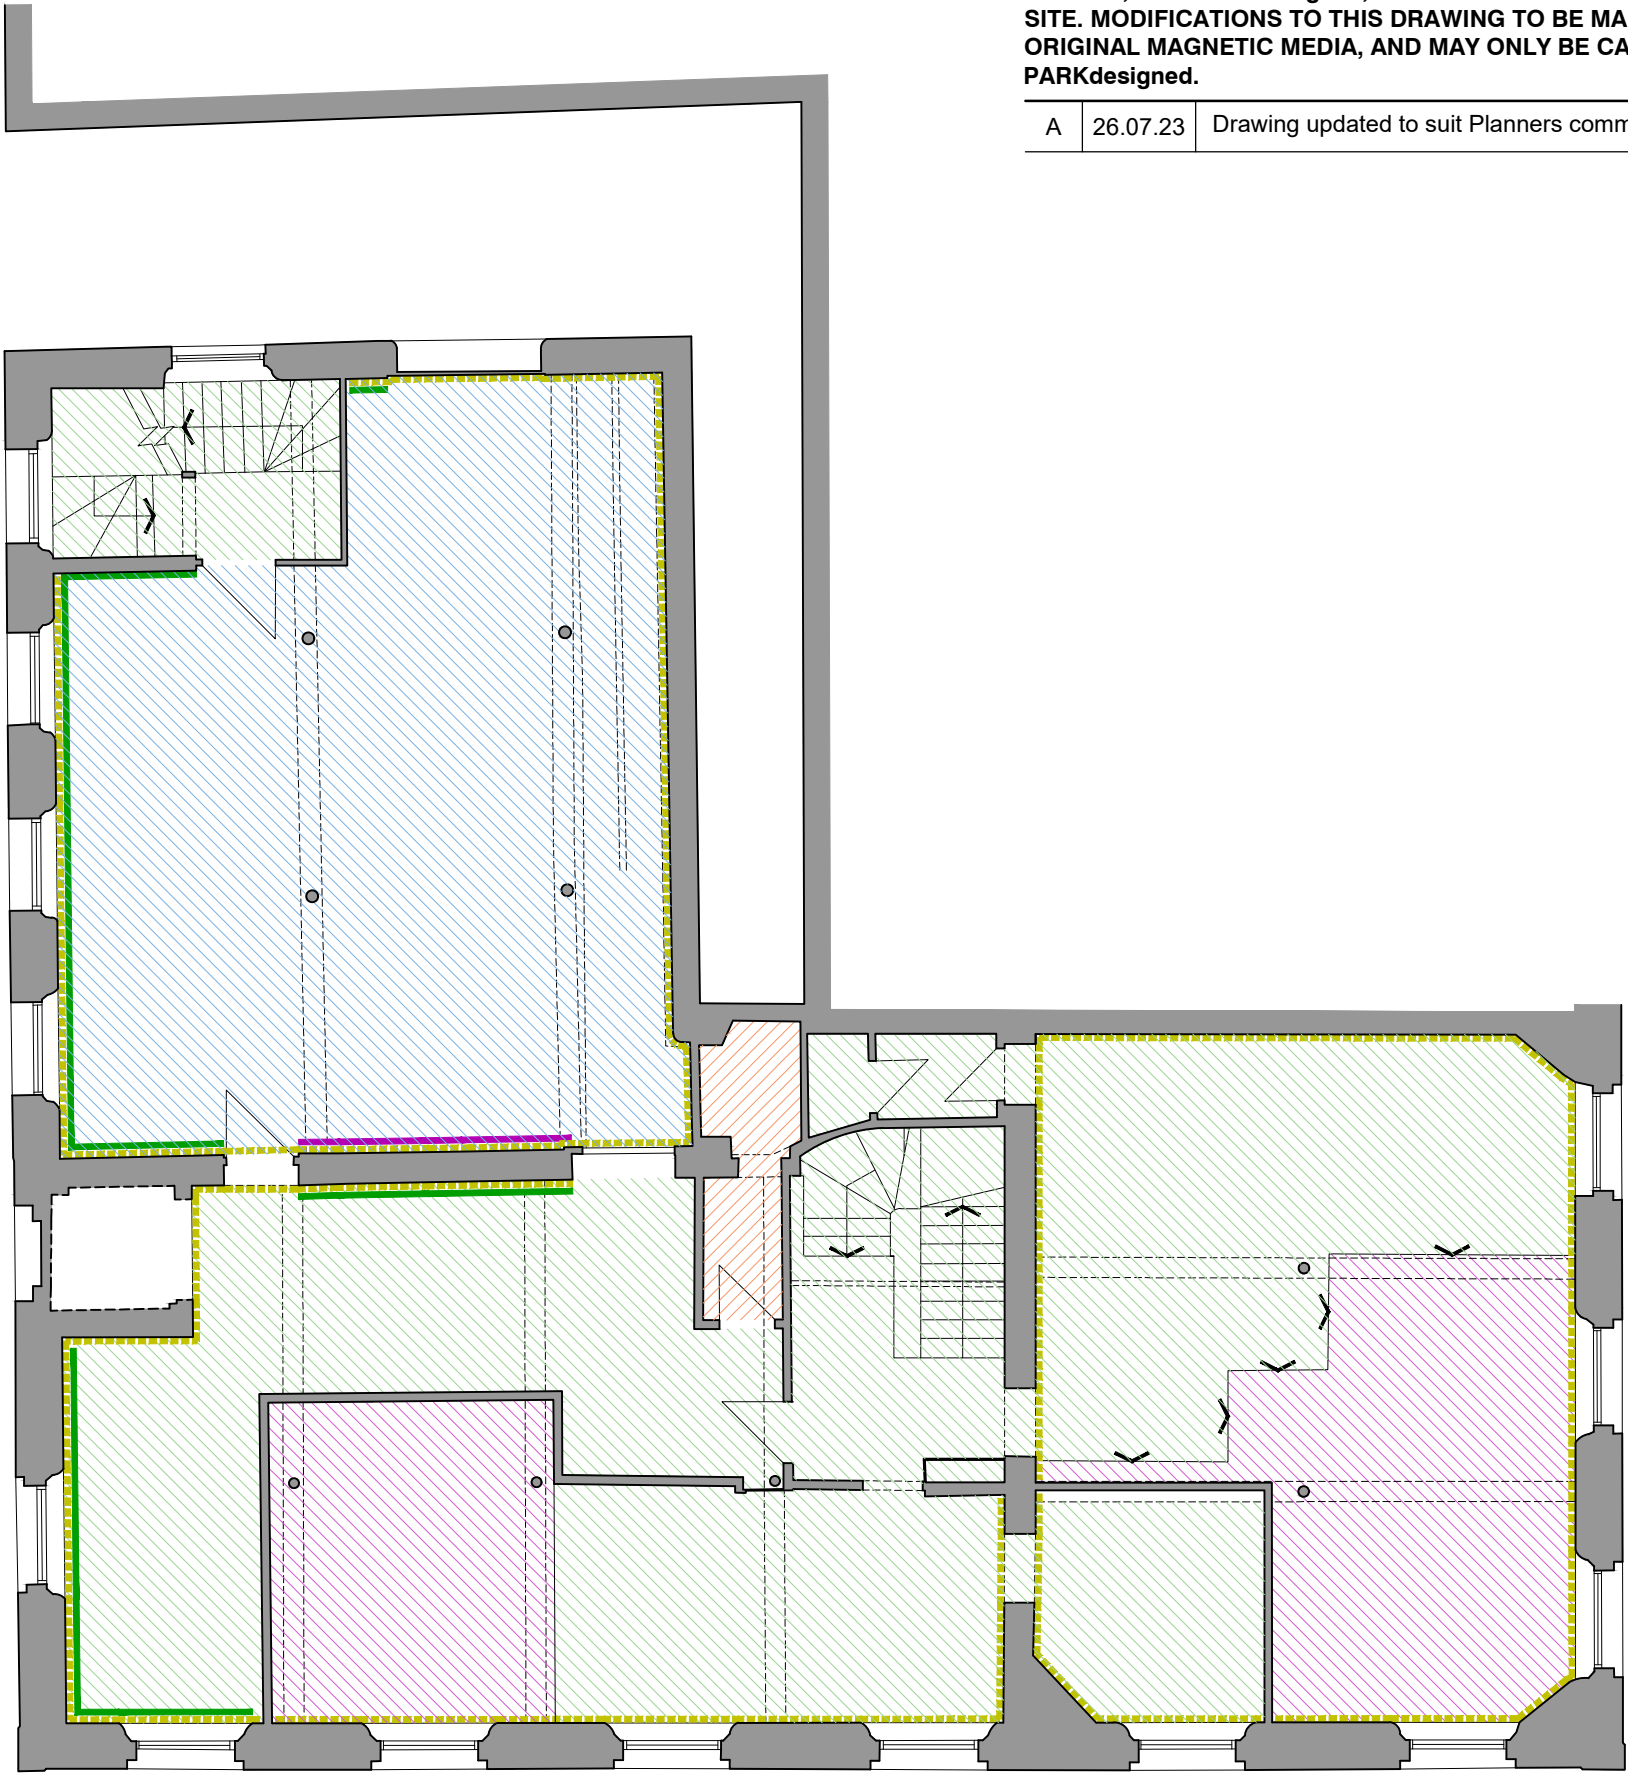

Existing First Floor Plan
Floor & Wall Finishes Plan

PARKdesigned architects

Leeds: The LOFT, 13, Carlton Mills, Armley, LS12 2QG London: Seven Pancras Square, 7 Kings Blvd, NC1 4AG	Tel: 0113 819 8057 Email: info@parkdesigned.com Website: www.parkdesigned.com	
Client:	Date:	Scale:
T&M Investment	March 2022	1:100 @A2
Project Name:	Drawn:	Reviewed:
34 Charlotte Sreet, Manchester	JAH	JAH
Drawing Title:	Drawing No:	Revision:
Existing Floor & Wall Finishes Plans - Sheet 1	025	A
Drawing Status:	Project No:	
FOR INFORMATION	2022.04	

Do not scale off this drawing. Work to figured dimensions, and any discrepancy to be reported to the architect.
Refer to larger scale drawings where available. ©PARK Designed