
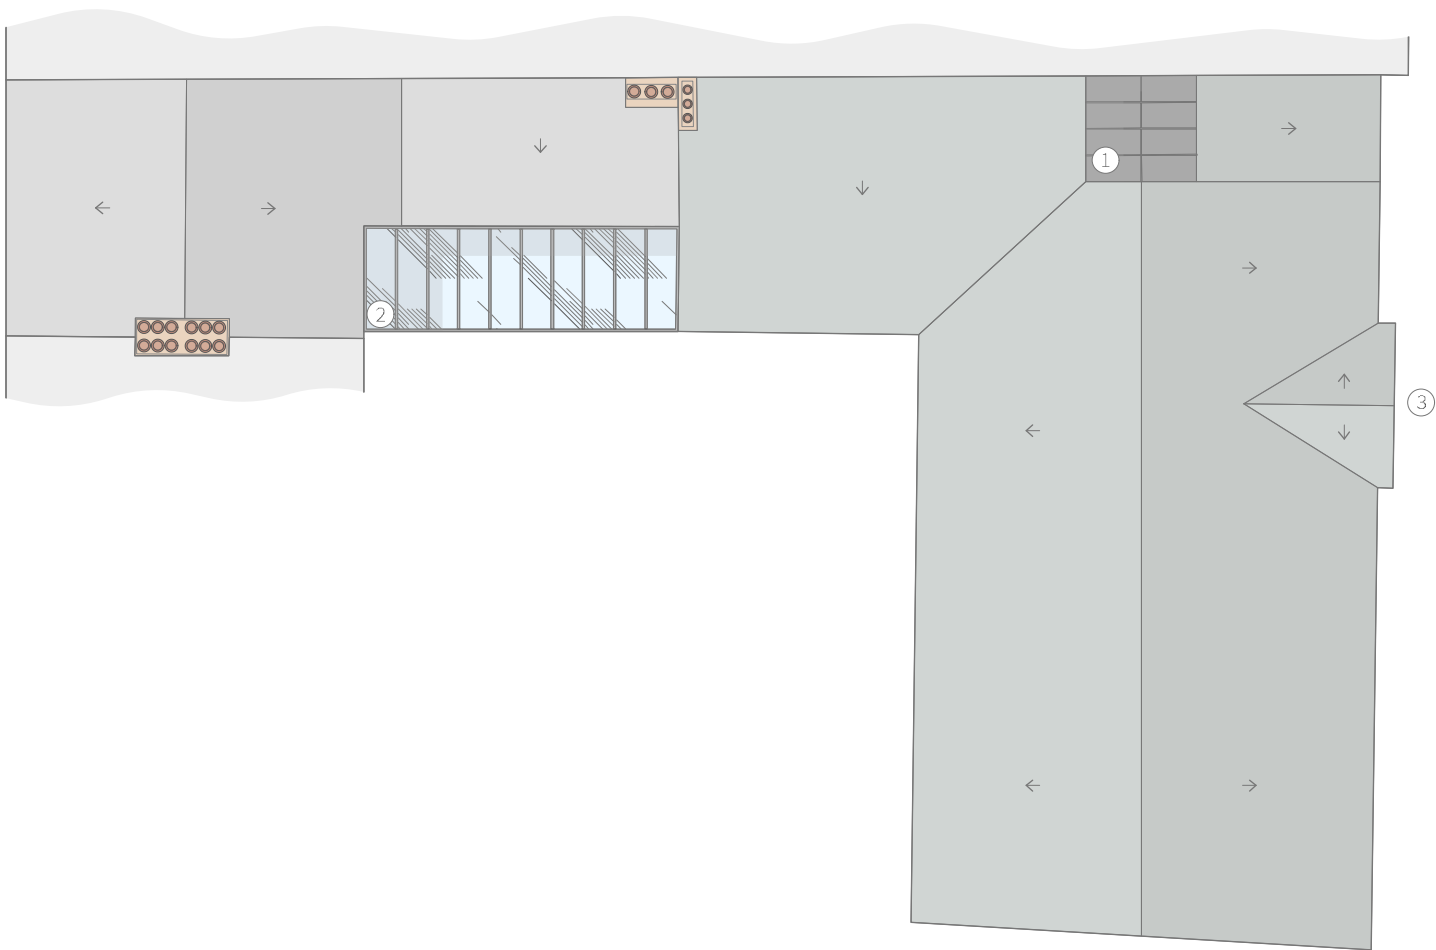


 

KEY


- Historical Slate
- Modern Slate
1.

Flat roof
2.

Mono pitch glass roof
3.

Dormer window

Rev	Date	Notes	Name
-	25.04.2023	First issue	CT

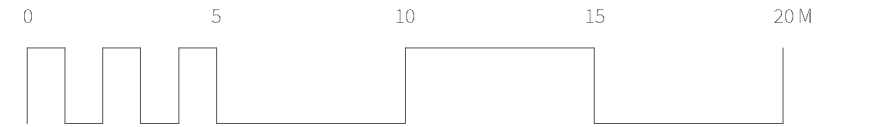

DRØME

ARCHITECTS

Manchester
M3 5JZ
Liverpool
L3 5PF

T 0151 709 2897
T @drome-arch
E mail@drome-architects.com
W www.drome-architects.com

Project:	2215 St John Street
Client:	RA Project 5X Ltd
Drawing Title:	Existing Roof Plan
Drawing no:	2215-104
Status:	RIBA Stage 2 - Concept Design
Scale:	1:200 @ A3
Date:	25.04.2023
Issue:	Unrevised
Drawn:	Connor Tulip