


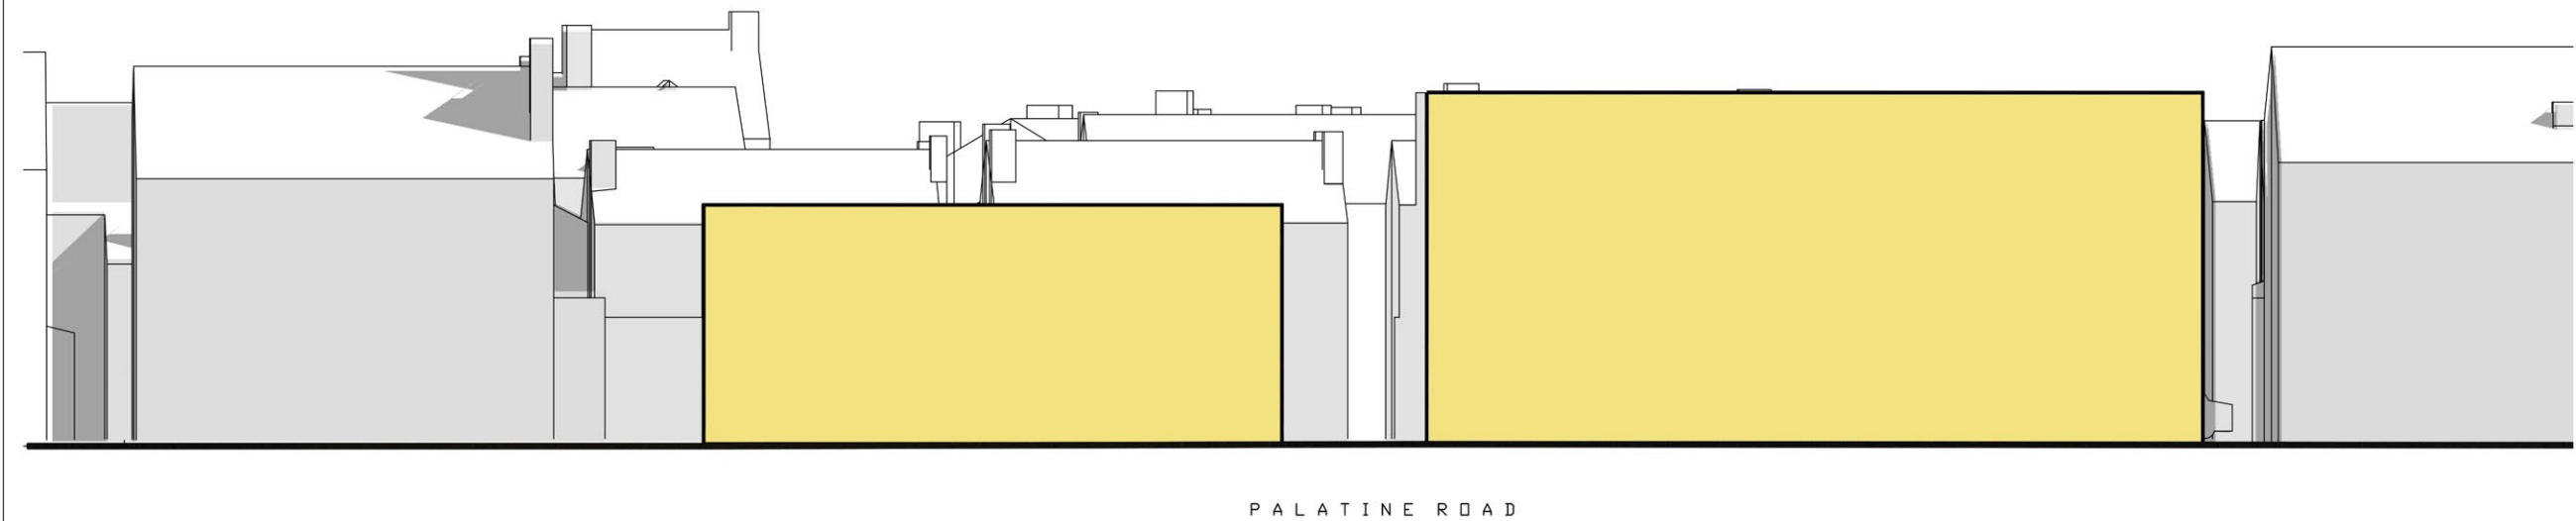

Proposed Elevation




Existing Elevation

- All dimensions and levels are to be checked on site.
- Any discrepancies are to be reported to the architect before any work commences
- This drawing shall not be scaled to ascertain any dimensions. Work to figured dimensions only.
- This drawing shall not be reproduced without express written permission from AEW.
- Title overlay drawings and ownership boundaries are produced using all reasonable endeavors. AEW cannot be responsible for the accuracy or scale discrepancy of base plans supplied to them.
- All works are to be undertaken in accordance with Building Regulations and the latest British Standards.
- All proprietary materials and products are to be used strictly in accordance with the manufacturers recommendations.

CDM 2015

Client notified of duties: 061021
Principal Designer: TBC

Unless noted below, all known hazards have been highlighted on the drawing.

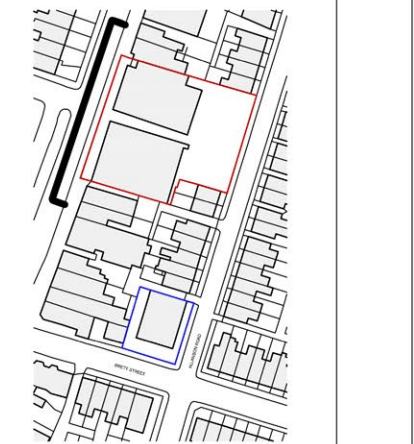

P02	13/09/23	RB	BR
Massing updated			
P01	31/08/23	AG	BR
Initial Issue			
REV	Date	Drawn by: -	Checked by: -
Status	Purpose of Issue		
S2	For Information		
drawing stage	Planning		
client			
Express Solicitors			
project			
Palatine Road Northenden			
drawing title			
Existing and proposed elevations West elevation to Palatine Road			
date	31/08/23	drawn	AG
scale@A1	1:100	checked	BR

Job No

12165-AEW-01-ZZ-DR-A-05

aew architects
0161 214 4370
www.aewarchitects.com