


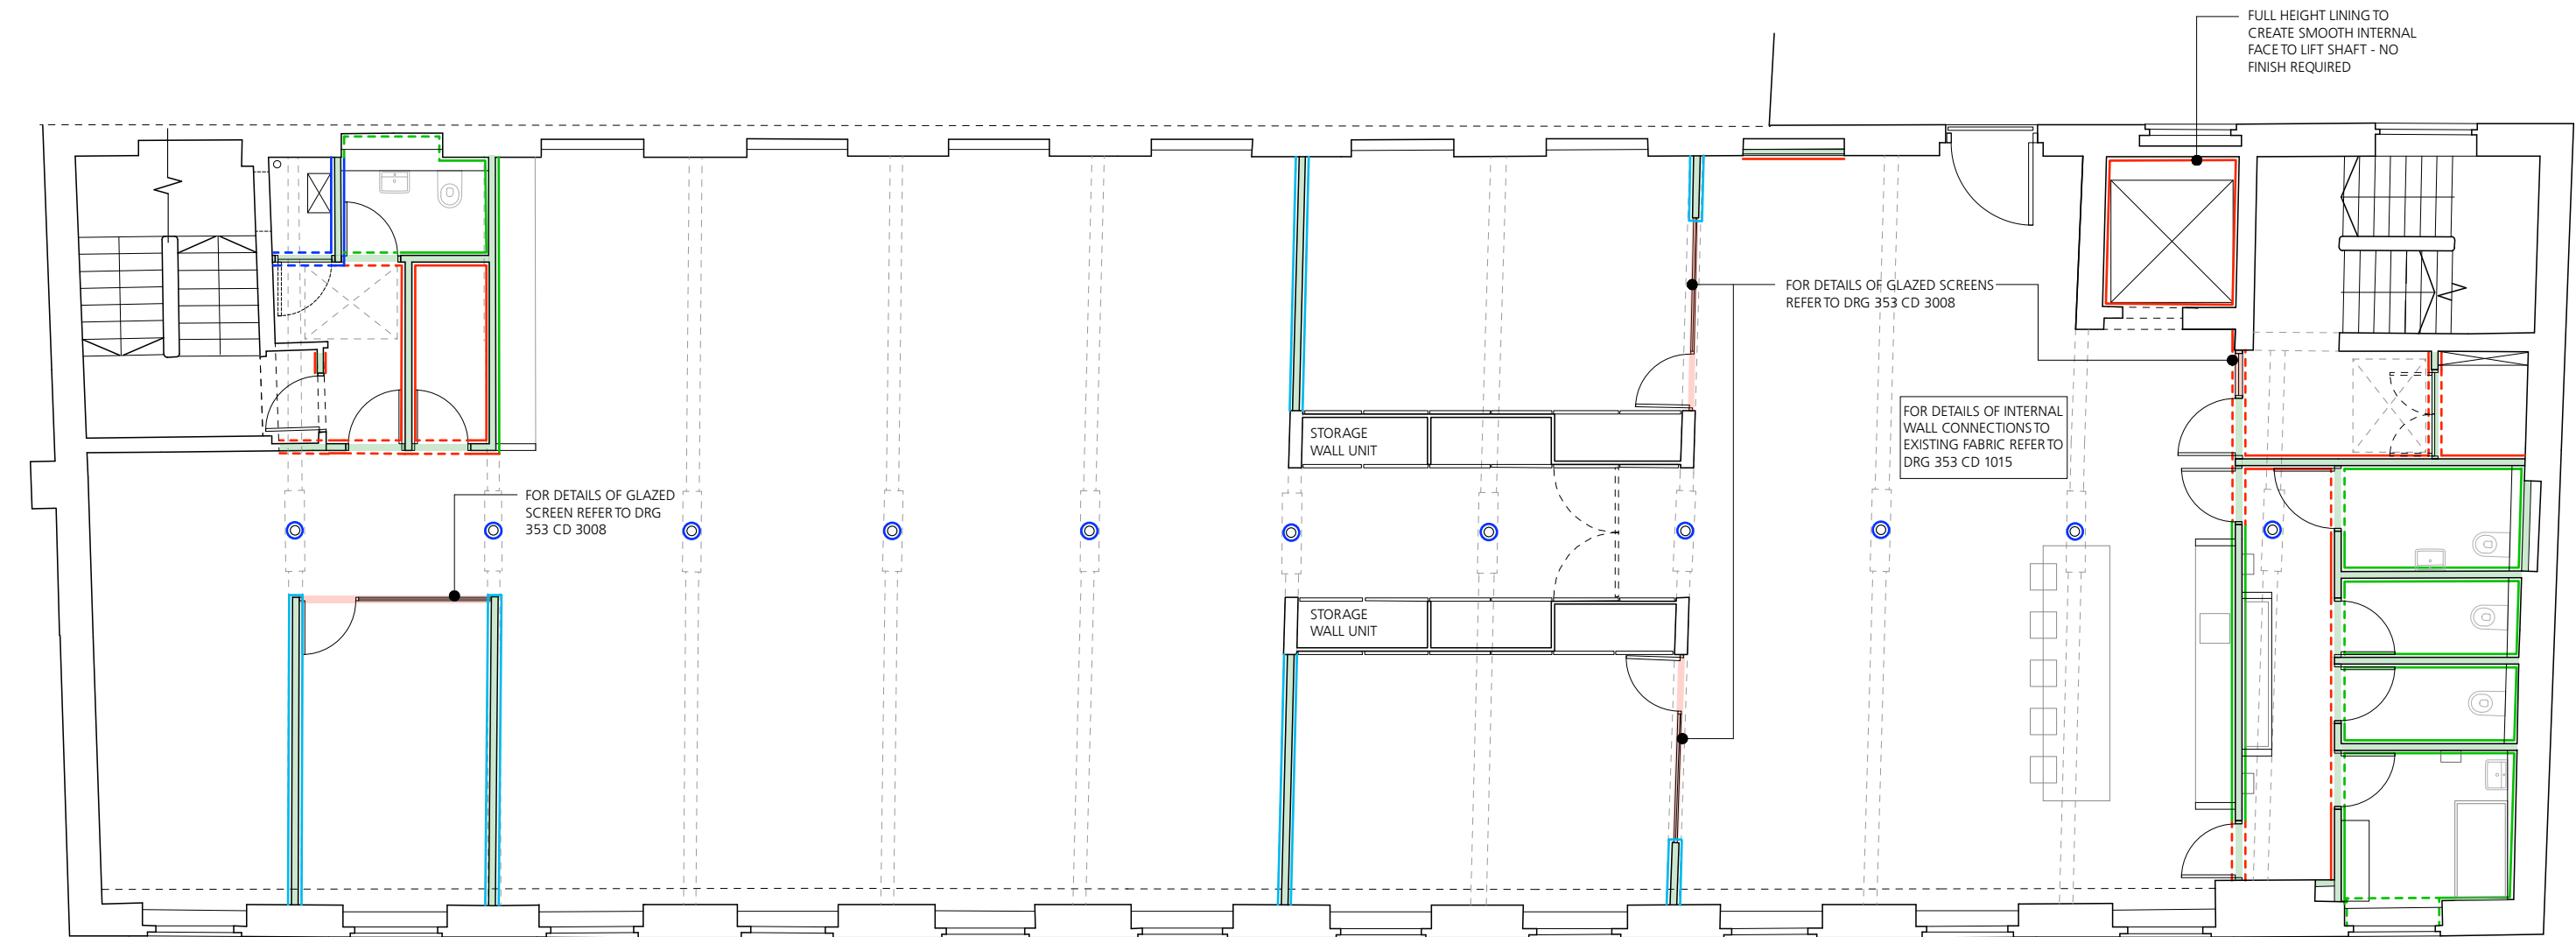

KEY			
	BLOCKWORK SPEC F10/120		WALLBOARD LINING SPEC K10/130 WITH PAINT FINISH SPEC M60/150
	METAL STUD FRAME SPEC K10/110 (FRAME ONLY - LININGS SEPARATE)		TILEBACKER BOARD LINING SPEC K10/140
	GLAZED SCREEN SPEC TBC		SOUNDBLOC BOARD LINING SPEC K10/150 WITH PAINT FINISH SPEC M60/150
			INTUMESCENT PAINT TO CAST IRON COLUMNS SPEC M60/145
			SOLID LINES INDICATE LININGS TO FULL HEIGHT LININGS, DOTTED LINES INDICATE LININGS TO PARTIAL HEIGHT (H/L OR L/L)

Rev P3 - 08/23 - Paint finish added to key, stud nib added to meeting room, glazed screen refs added and sizes amended, west gable windows omitted



Jonathan Davidson Architects

Architecture & Industrial Design
47 Hilton Street
MANCHESTER
M1 2EF
t: 0161 711 0835
e: inbox@jddavidsonarchitects.com
w: www.jddavidsonarchitects.com

Client Capital & Centric
Project **Neptune Mill**
Chapelton St, Manchester
Scale 1:100 @ A3
Date Apr 2023

Document **Internal Walls & Linings**
Proposed 1st Floor Plan
Status For information

Doc Ref	353	CD	2202	P3
---------	-----	----	------	----