

PROPOSED NEW SIGNAGE. RIM AND RETURN
POLYCARBONATE WHITE LED FRONT FACE
ILLUMINATED STAINLESS STEEL RETURNS POWDER
COATED BLACK AT 100MM INDIVIDUAL LETTERING
SET ON BACK TRAYS MOUNTED ALONG BAR AT
BOTTOM HOUSING ALL WIRING GIVING PROTECTION
TO ALL ELECTRICAL PARTS AND ADDING RIGIDITY
TO LETTERS BAR WILL ACT AS HOLD BETWEEN
MULLION AND LOGO.


PROPOSED NEW WHITE REVERSE
CONTOUR CUT DECAL APPLIED TO
INSIDE OF GLAZING

PROPOSED NEW WHITE REVERSE
CONTOUR CUT DECAL APPLIED TO
INSIDE OF GLAZING




01 PETER STREET - SOUTH ELEVATION - SIGNAGE
1:50

PROPOSED NEW WHITE REVERSE
PRINT METAMARK OPTICALLY CLEAR
TO COVER FULL GLAZING

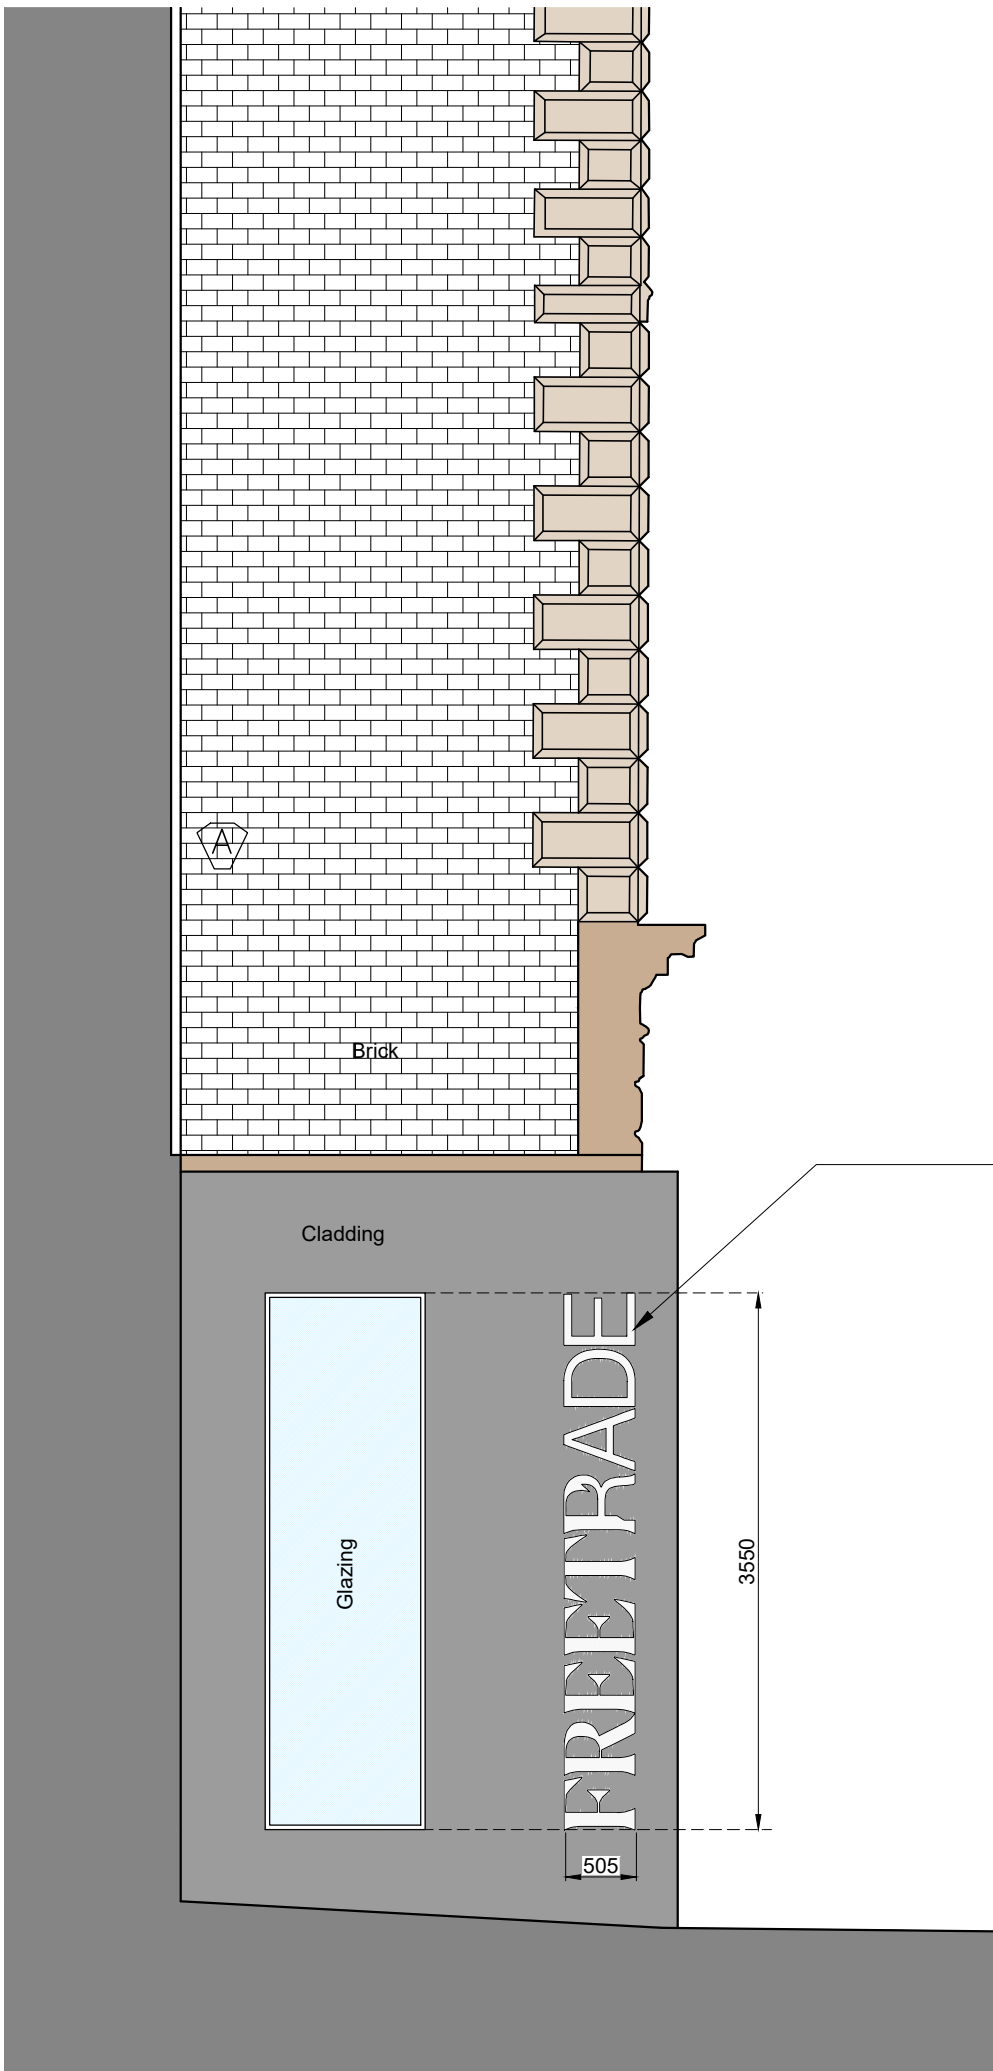

02 PETER STREET - WEST ELEVATION SIGNAGE
1:50

LASER CUT 5MM GLOSS WHITE ACRYLIC
FLAT CUT BONDED VIA UHB EXTERIOR
GRADE TAPE AVOIDS NEED FOR
AGGRESSIVE INSTALL TO SURFACE

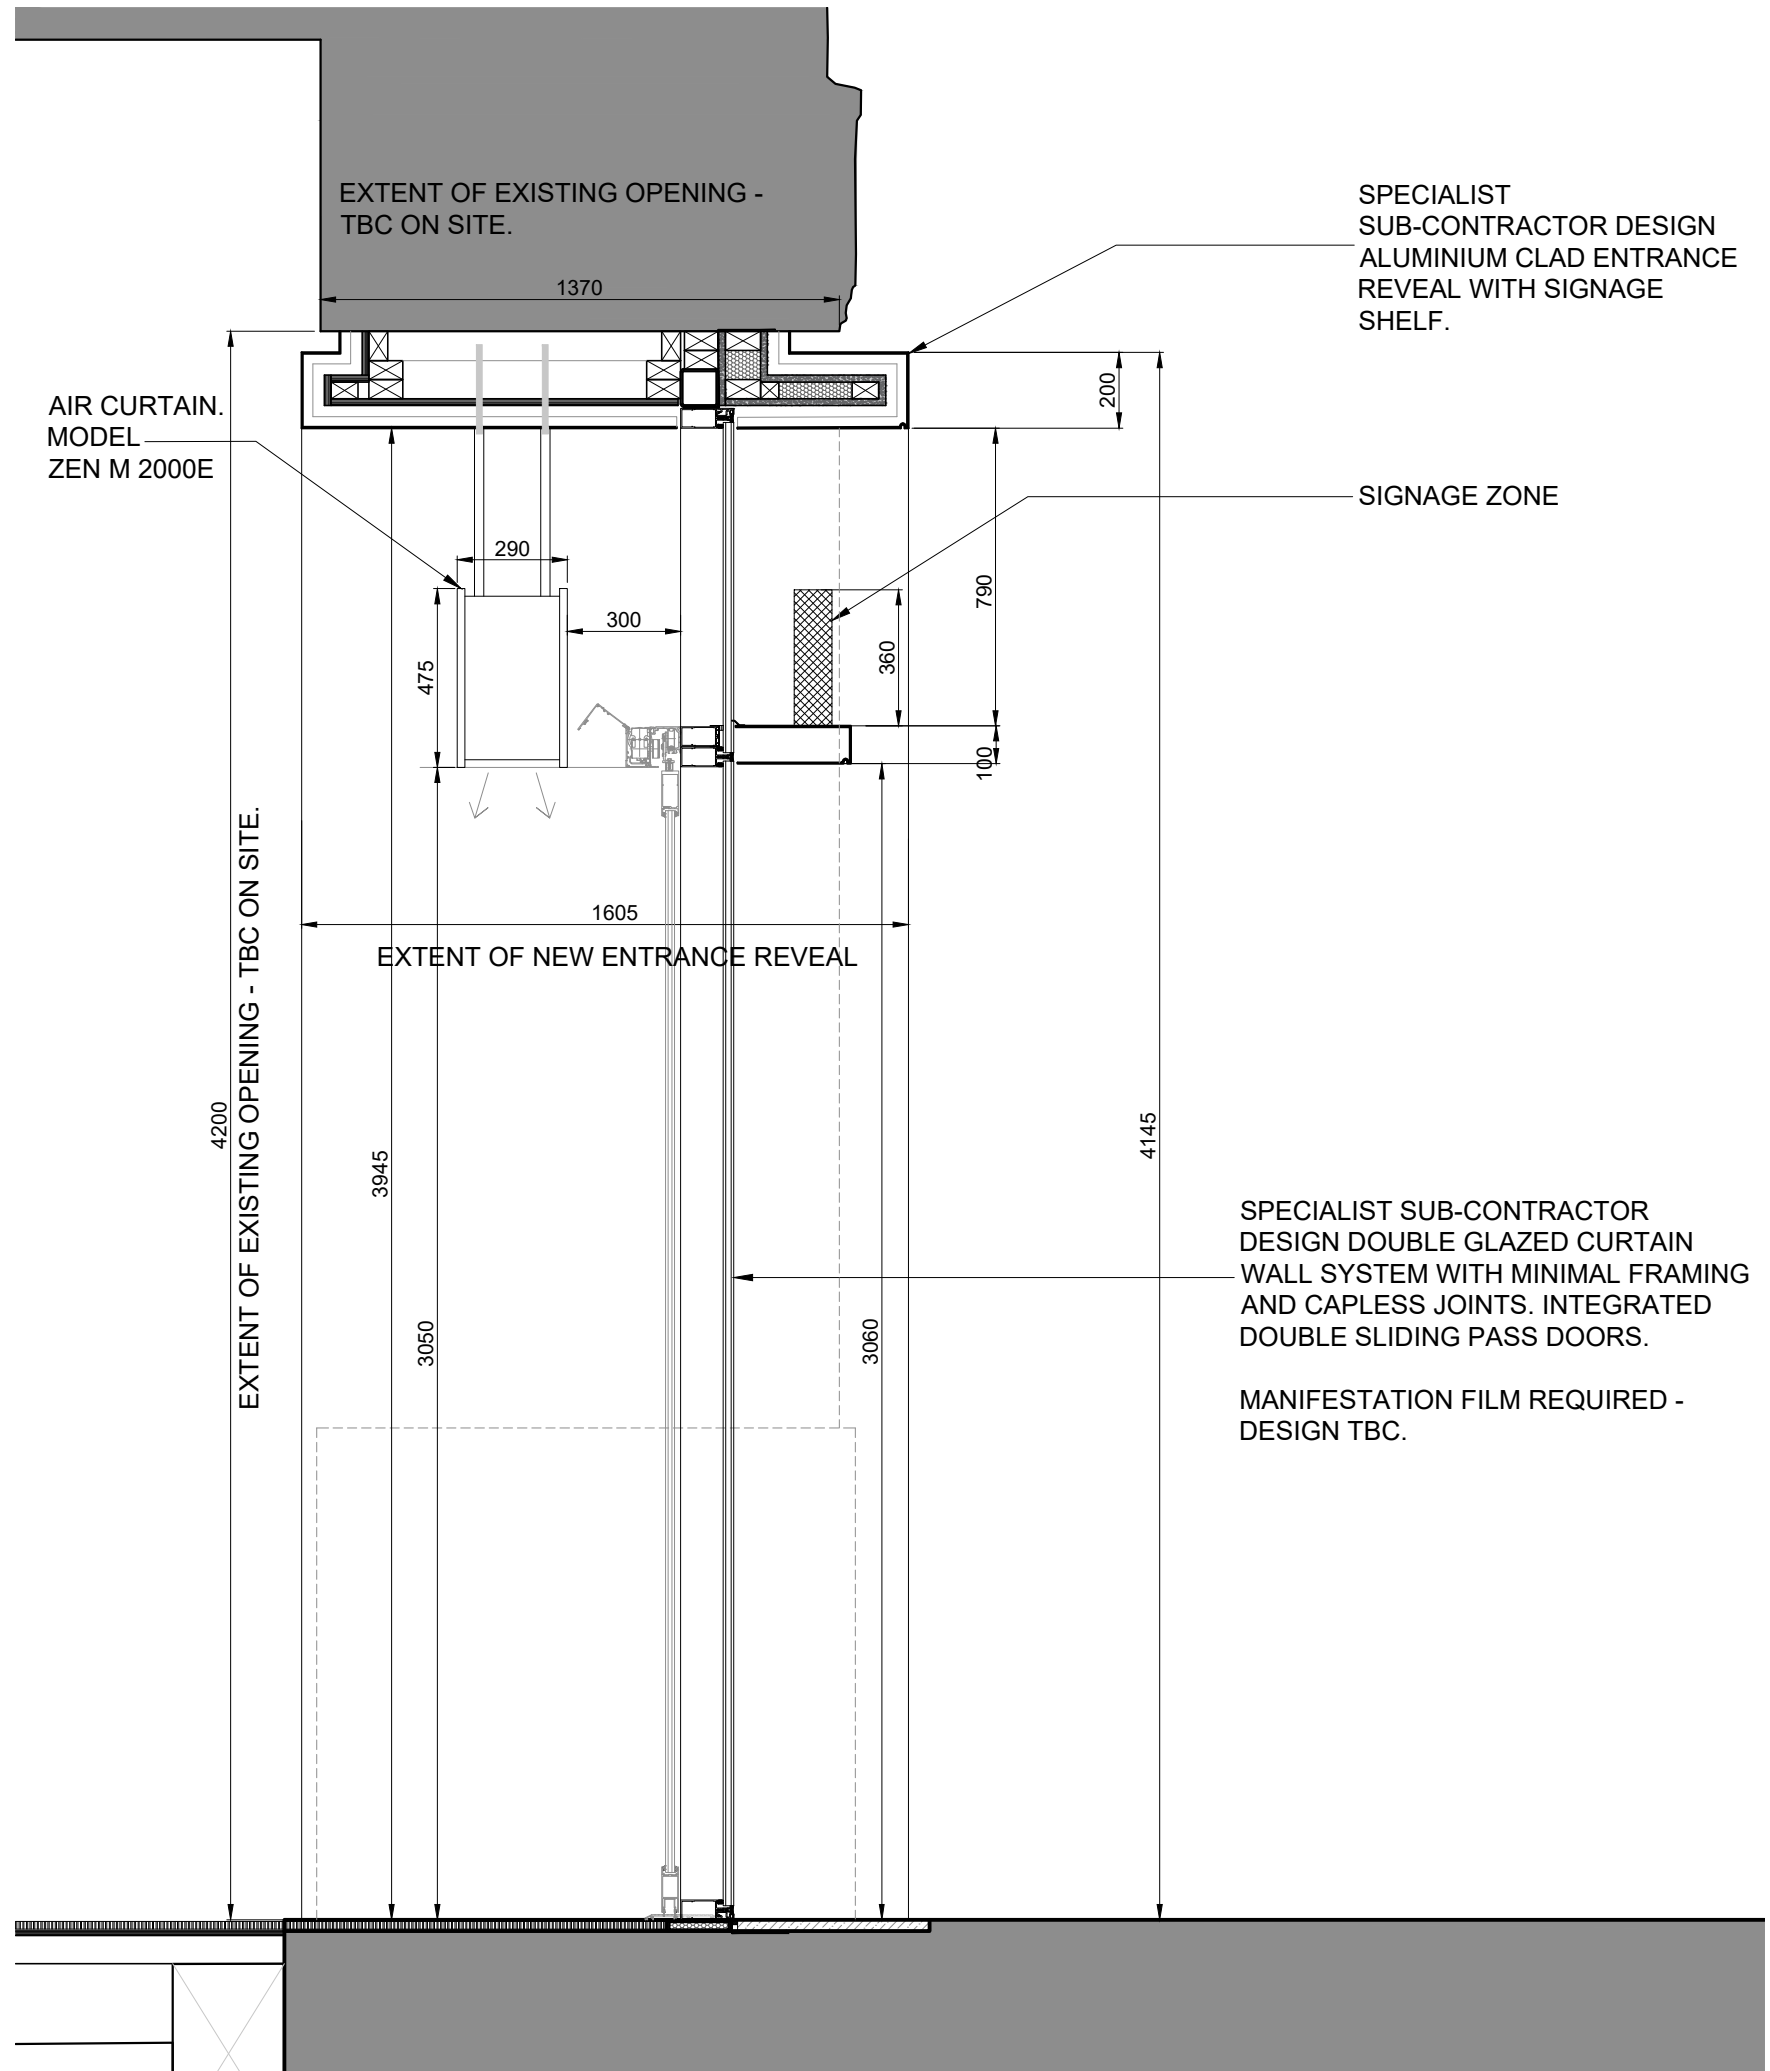

03 PETER STREET DETAIL - SIGNAGE
1:20

1:50@A1
0 0.5 1 1.5 2 2.5m

rev.	date	details	by
A	11.04.23	Issued for Planning	GP
B	01.05.23	Logo letters shown white.	GP

MICHAEL LAIRD ARCHITECTS
5 Forres Street, Edinburgh EH3 6DE
T 0131 226 6991 F 0131 226 2771
mail@michaellaird.co.uk

**Freetrade Exchange Refurbishment
Clearbell**
27 Peter Street, Manchester, M2 5GB

drawing title
Proposed Building Signage
South Elevation - Peter Street

scale	date	drawn	format
1:50	March 23	GP	a1

status
Planning

drawing number	revision
CFM.AR(PL)117	B