




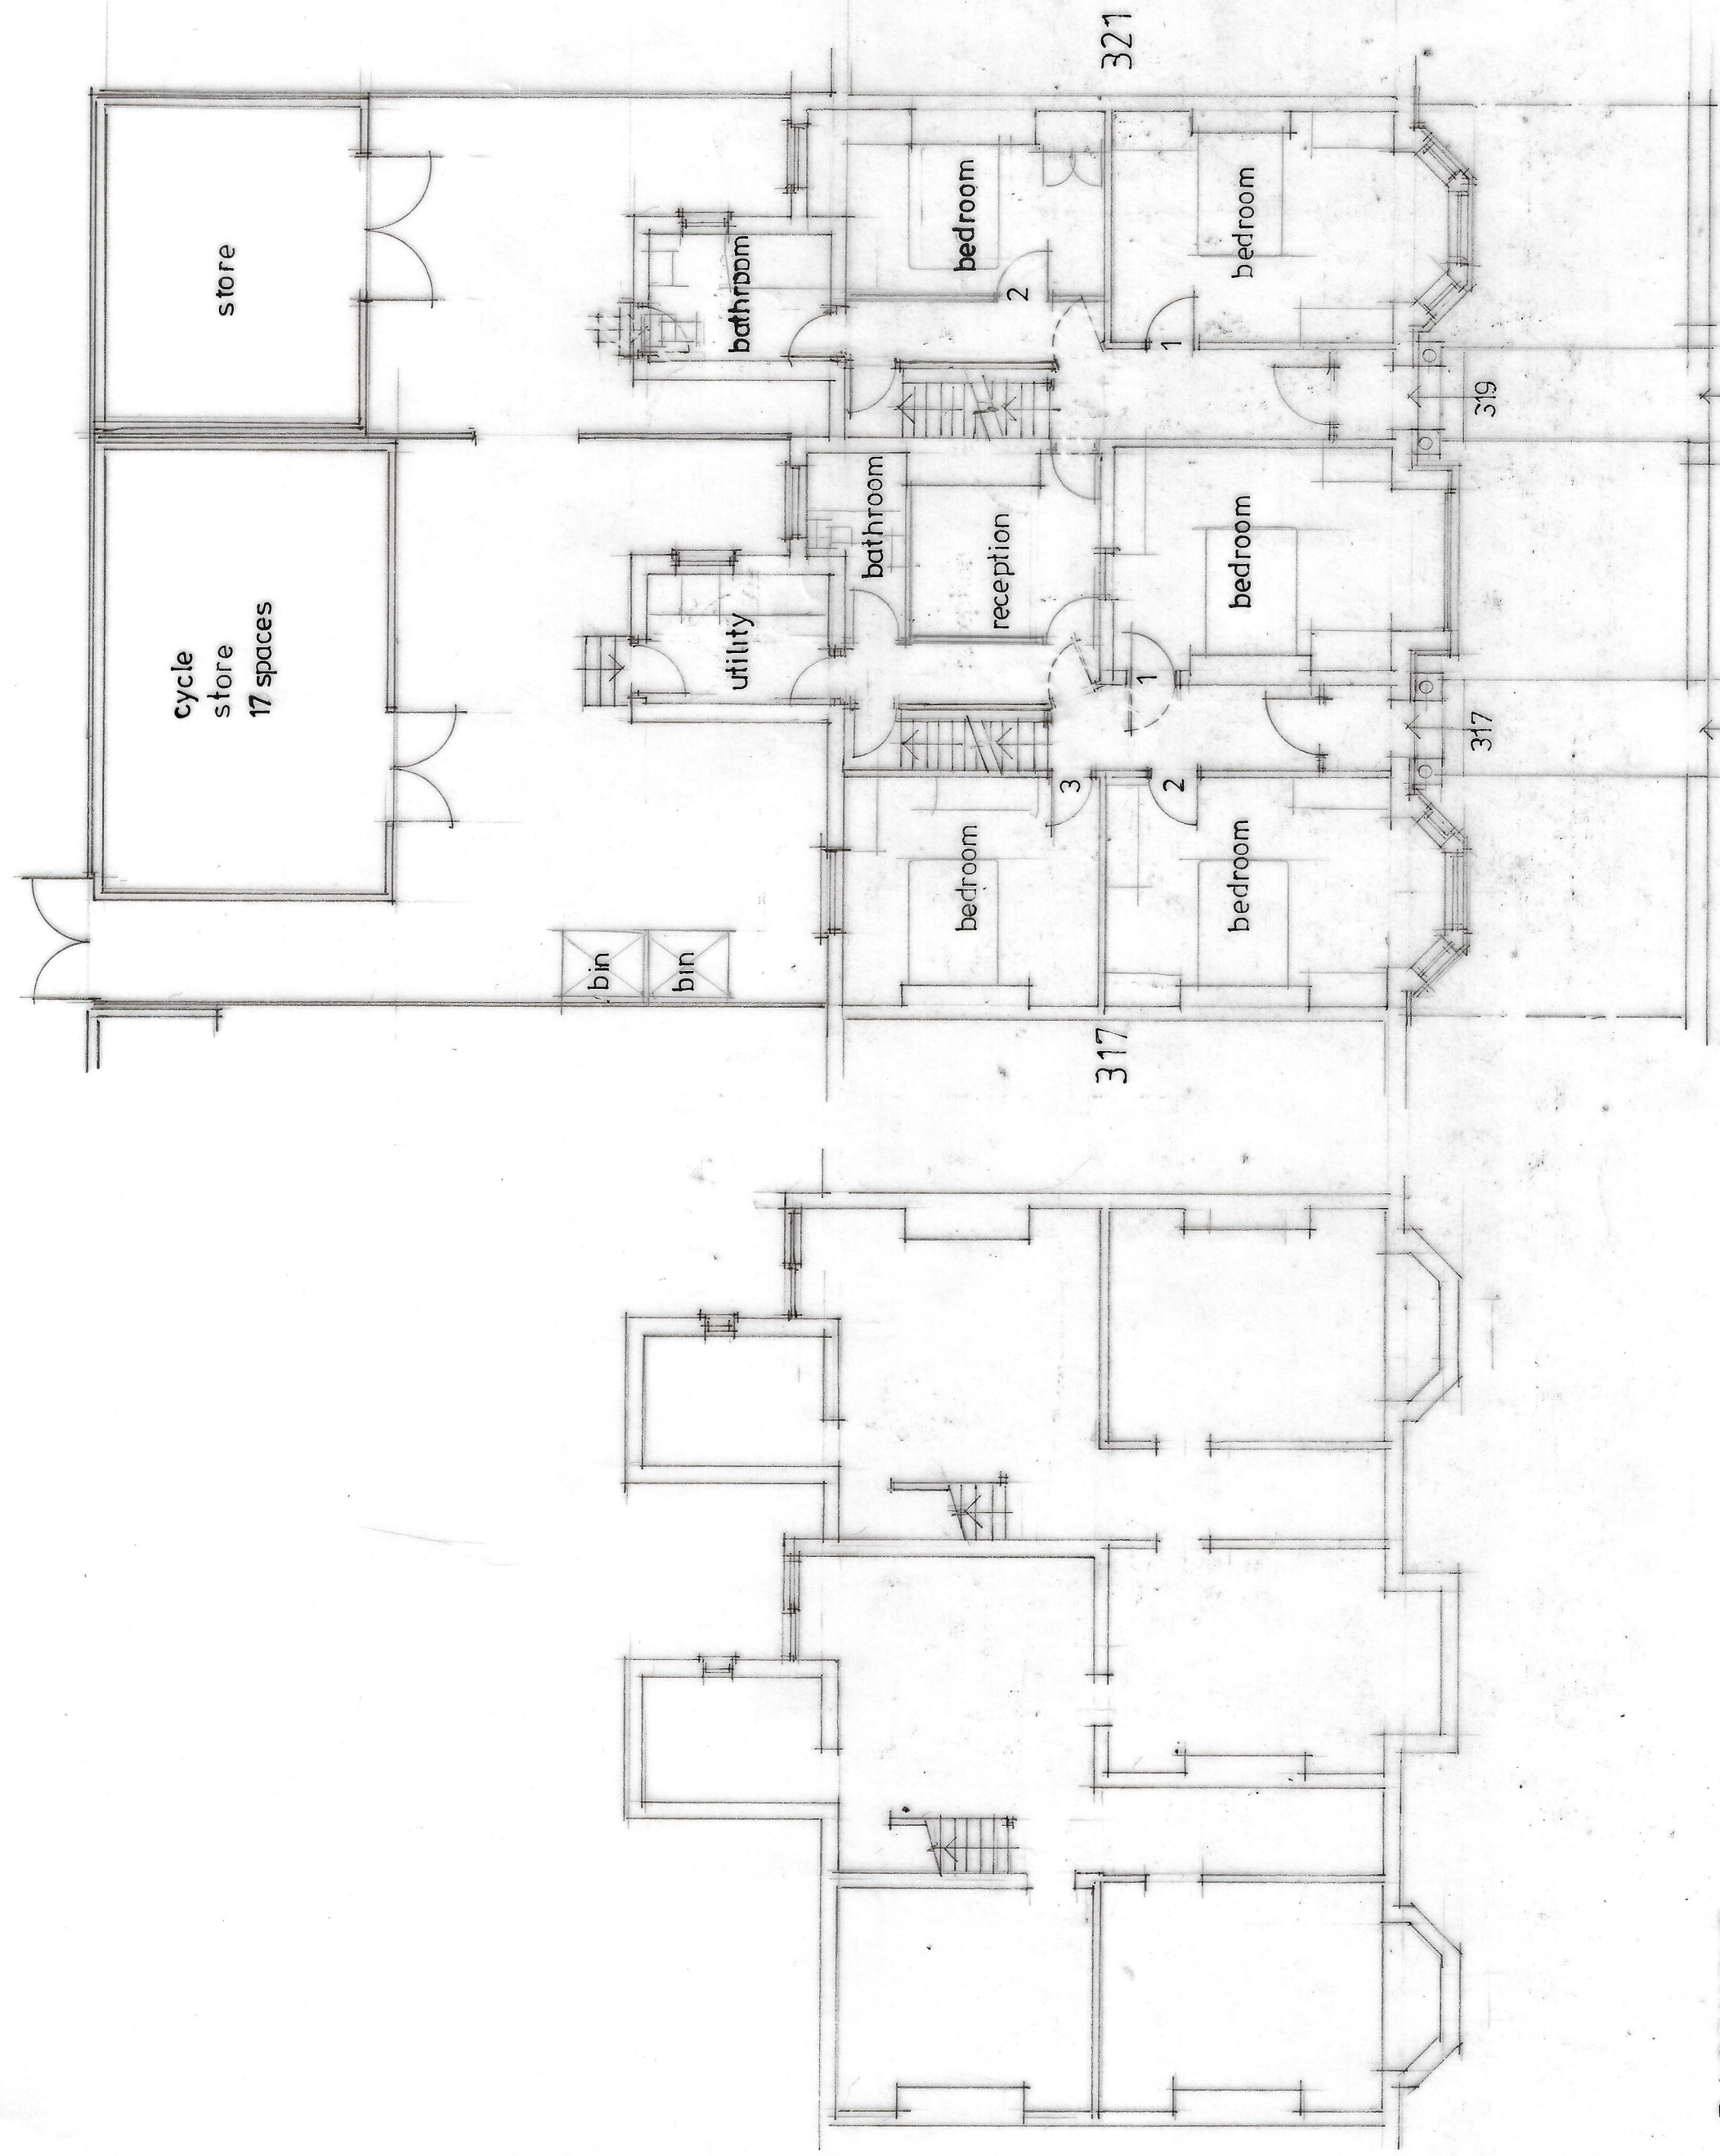

BASEMENT
UN-USED

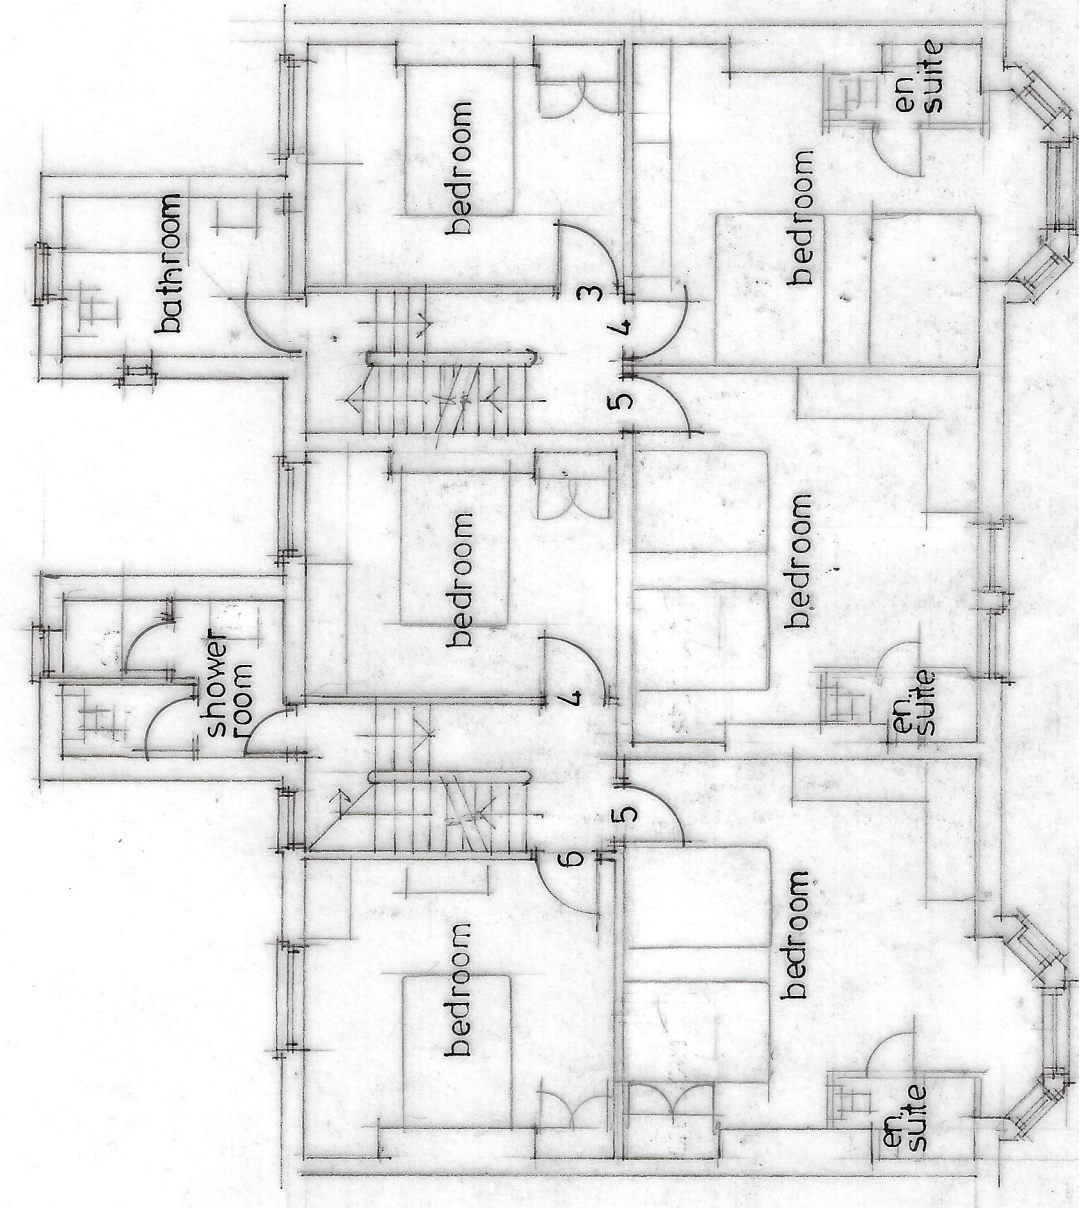

FIRST

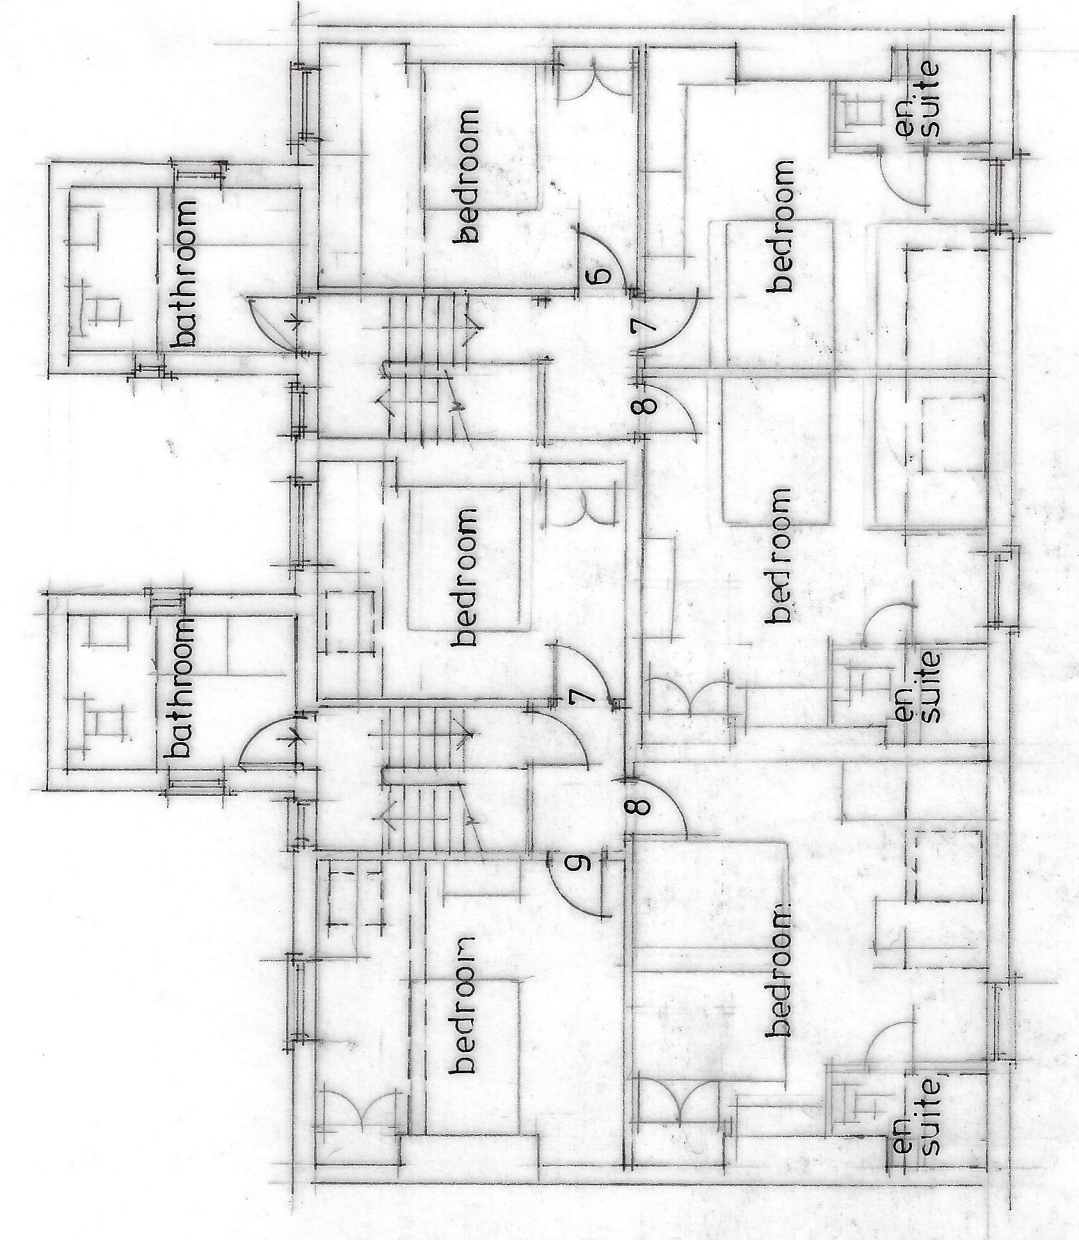

SECOND

Scale 1:100 at A1									
1	0	1	2	3	4	5	6	7	
CLIENT COMFORT INN & SUITES LTD 317 DICKENSON ROAD MANCHESTER M13 0NR									
JOB TITLE PROPOSED CHANGE OF USE									
DRG. TITLE FLOOR PLANS AS PROPOSED									
HOLBOROW + ORMESHER <i>Limited</i> architectural & interior design 15 OVERTON CLOSE MIDDLEWICH CHESHIRE CW10 0PZ phone: 07770 834939									
ISSUE	ORIGINAL	1	2	3	4	5	6	7	
REVISION	A								
DATE	14/01/02								
DRAWN	DMC								
CHECKED									
APPROVED									
SCALE 1:100 at A1									
DRAWING NUMBER 2286 / 23 / 02 ^A									