




Elevations
@1:100
Front Elevation (N)

LHS Elevation (W)

Rear Elevation (S)


RHS Elevation (E)

Section

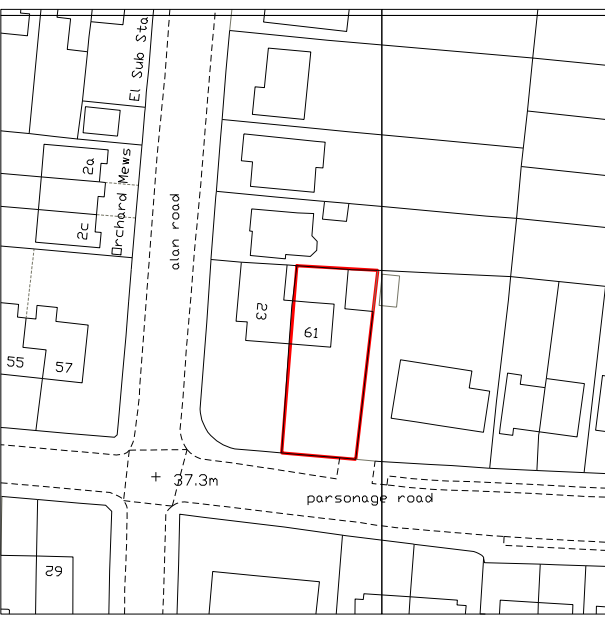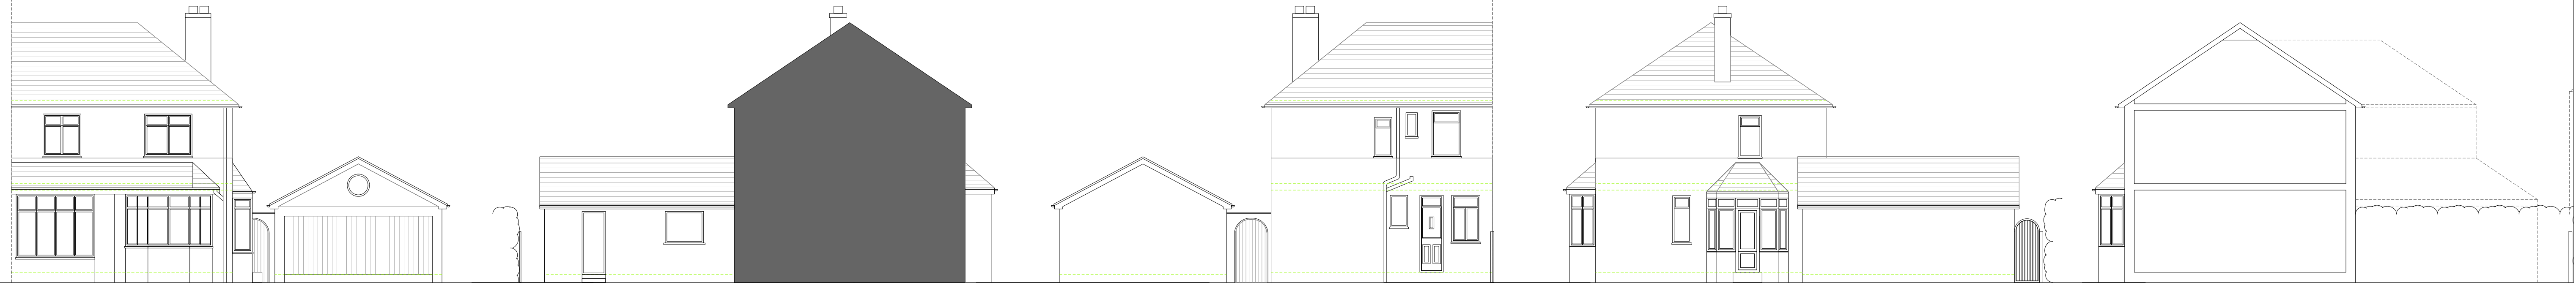
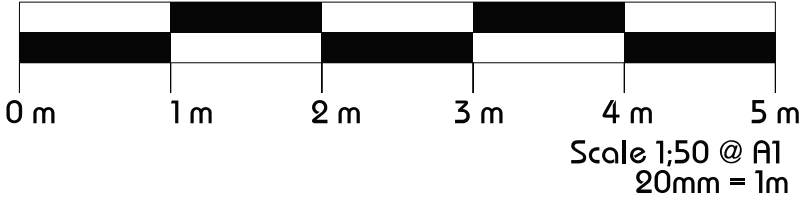


Location Plan


1:1250

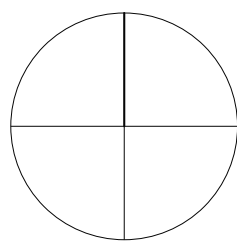

Site Plan 1:200

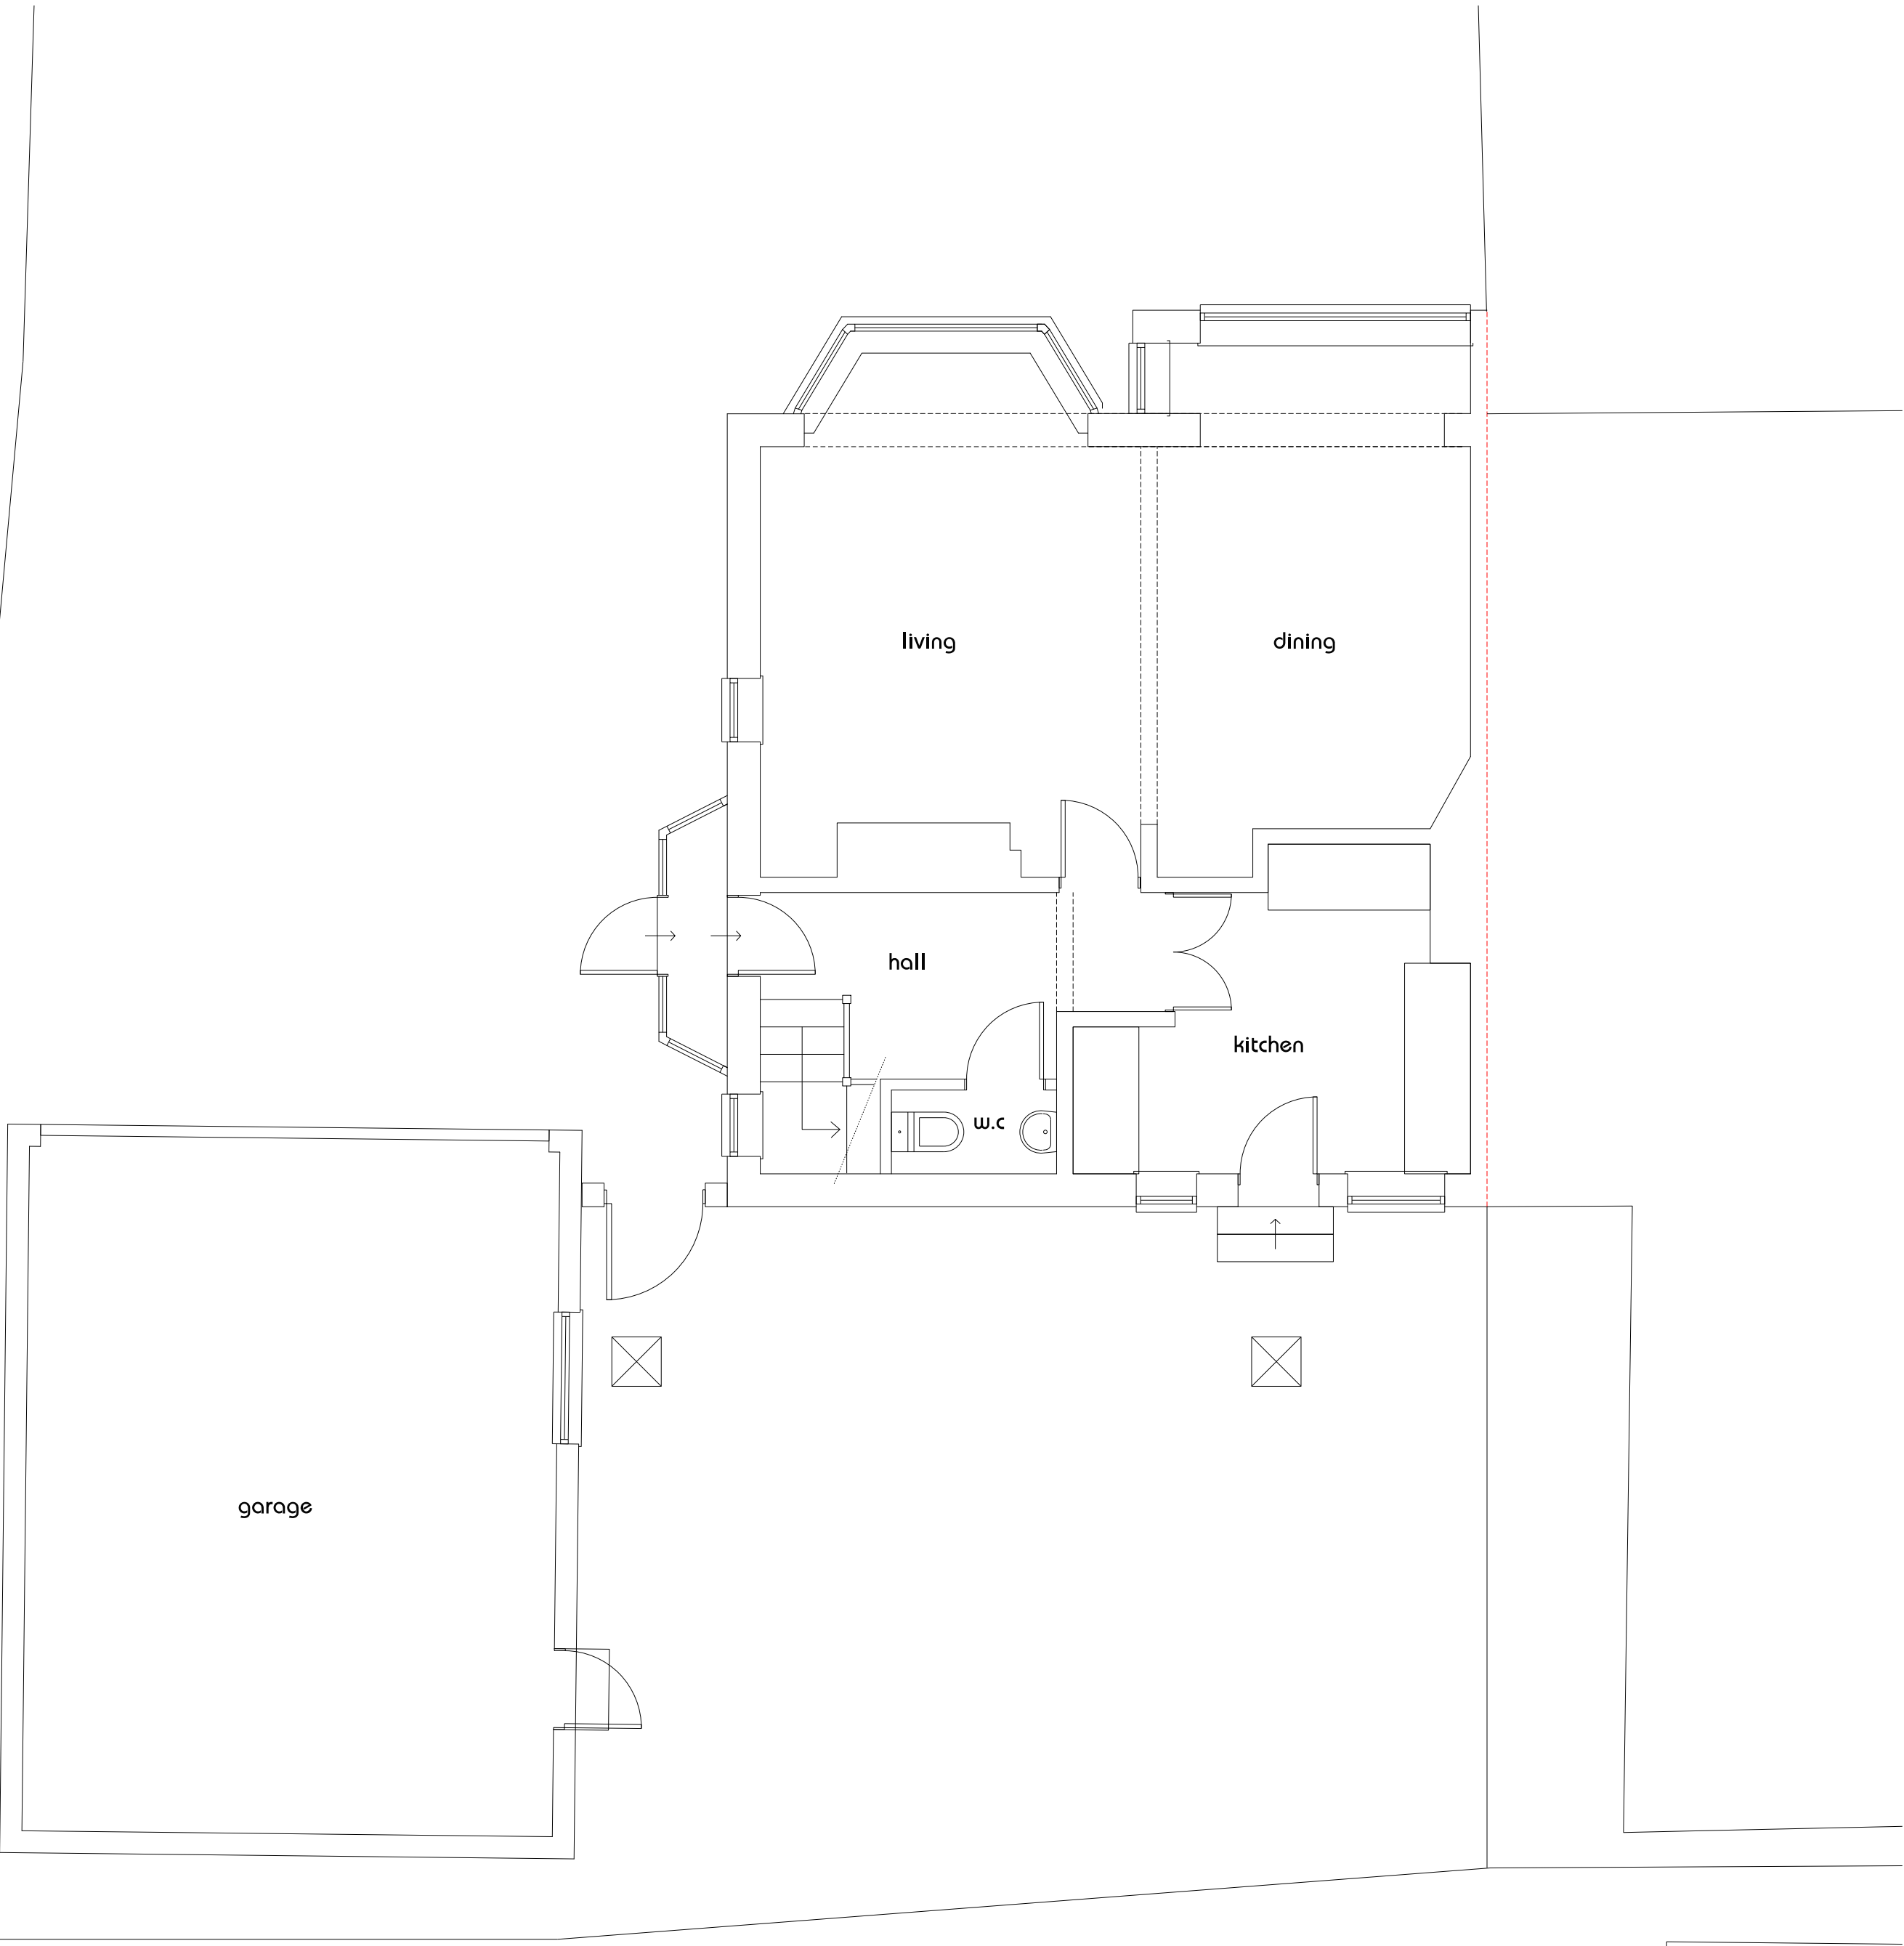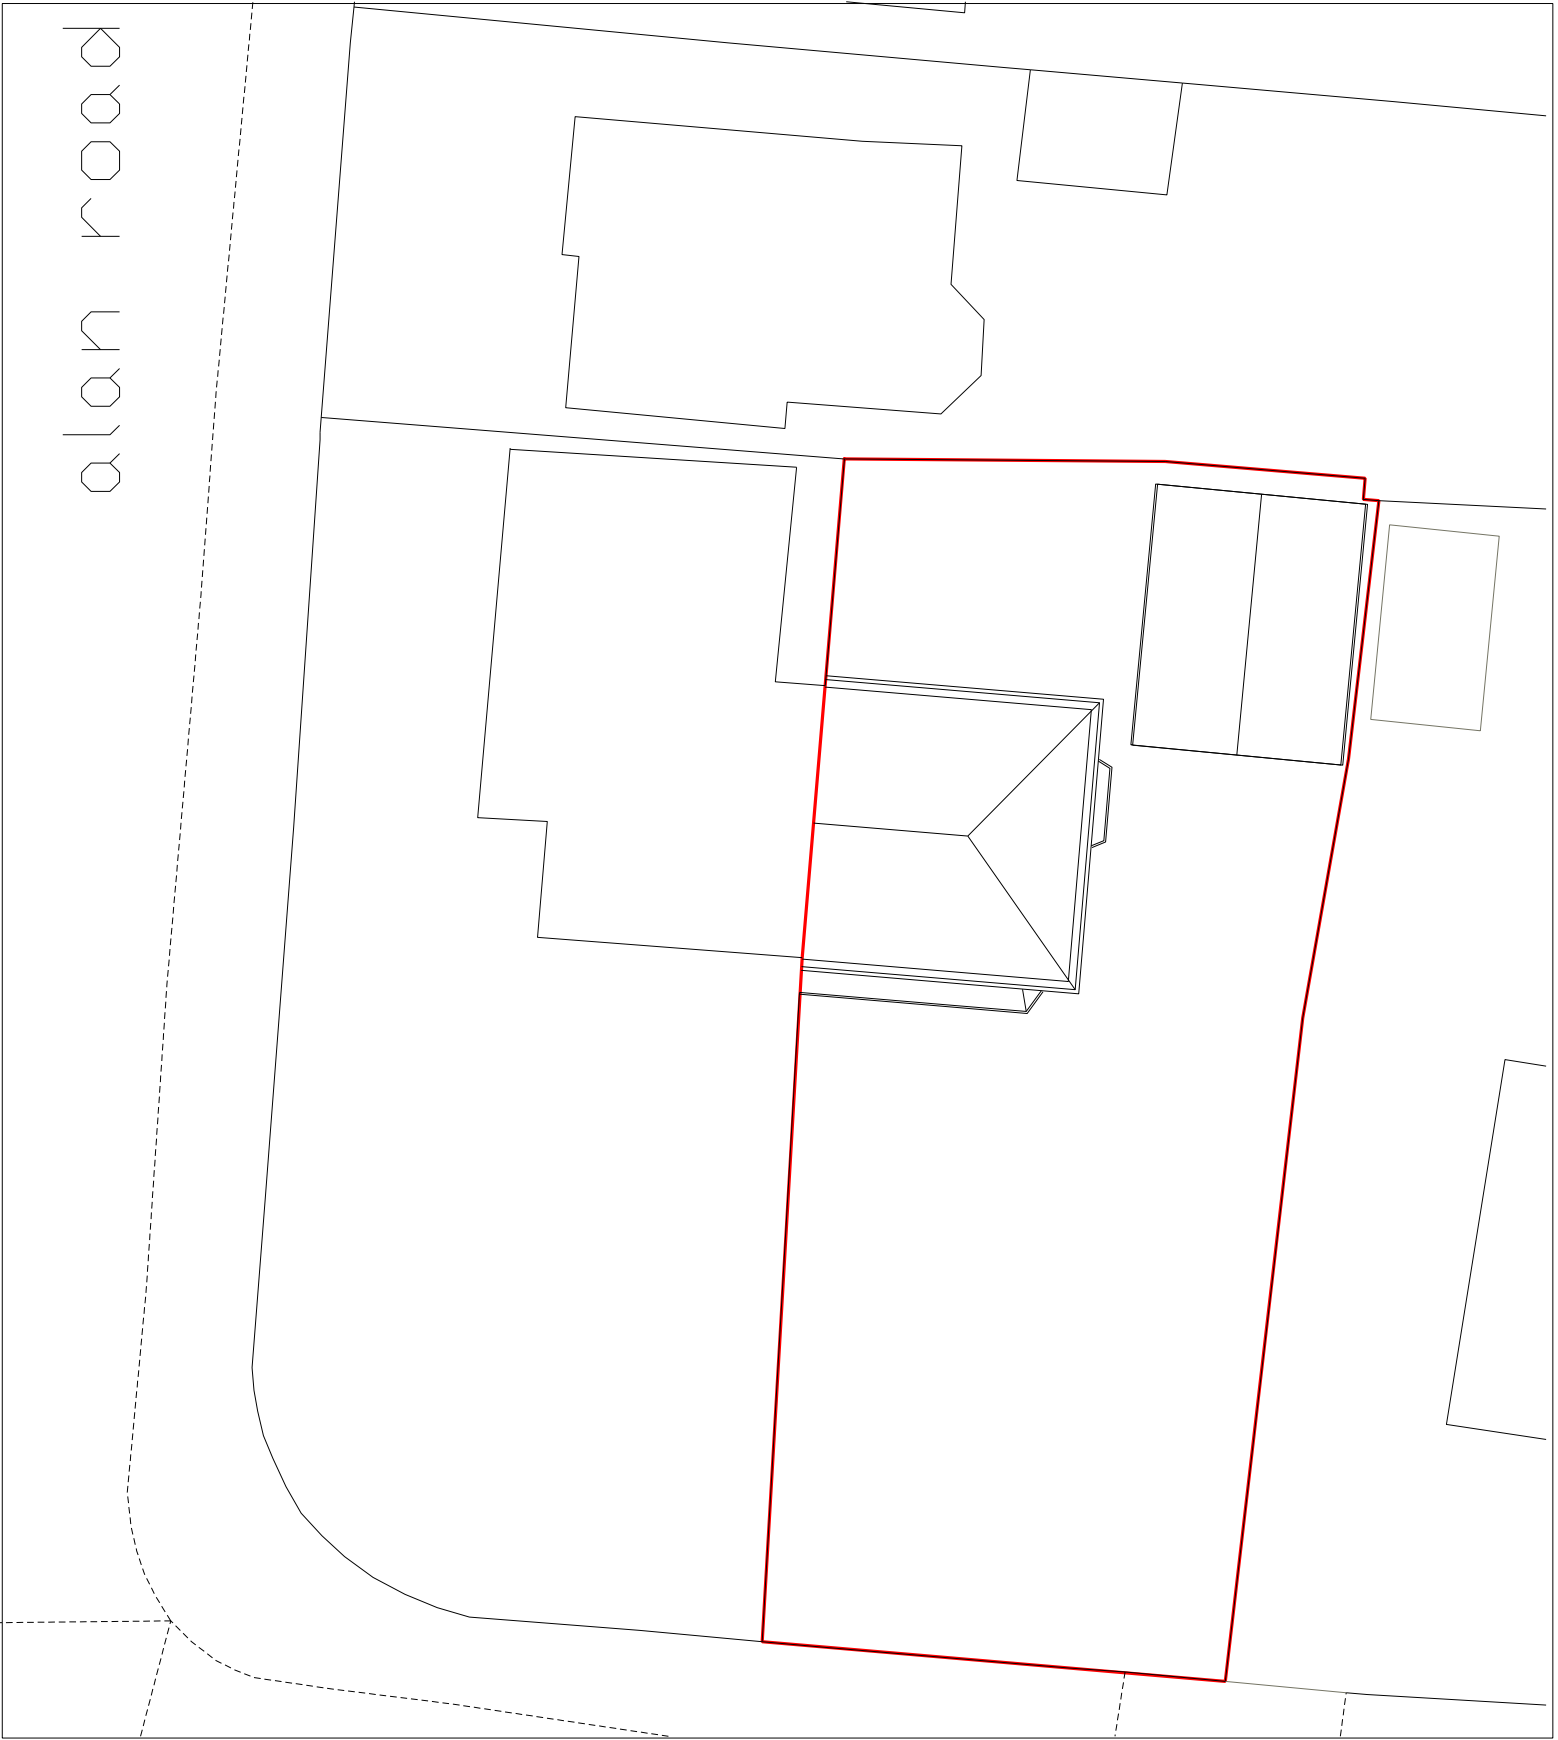

Ground Floor Plan

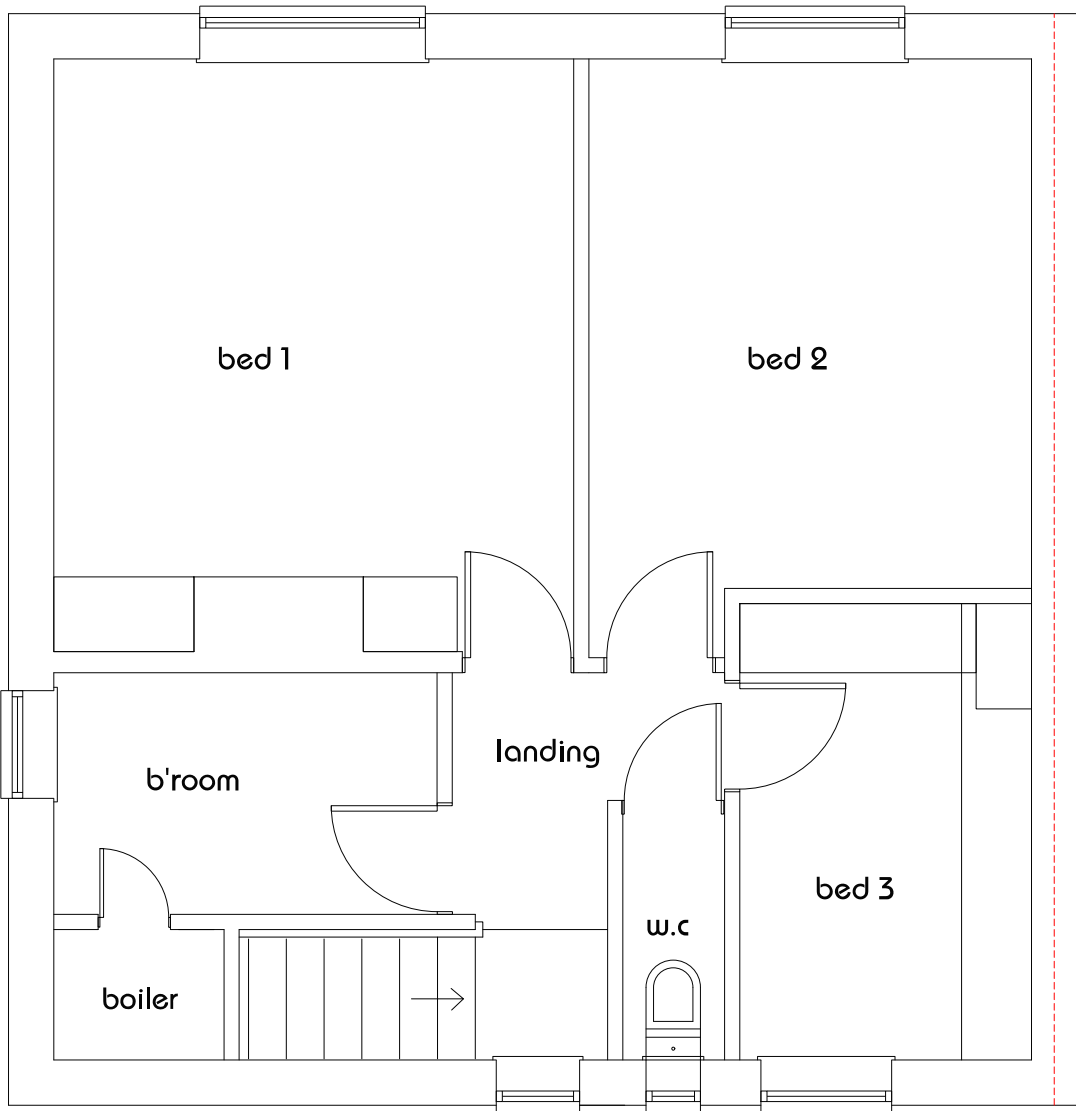

First Floor Plan

linberg design associates limited Suite 8, Unit 10 Century Park, Cossan Road, Rensham, Oxon, OX14 6PL Tel: 01235 860 5965 info@linberg.co.uk www.linberg.co.uk		Existing Plans, Elevations & Section	
Project Title: House Extension and Remodelling 61 Parsonage Road Didsbury M20 4NR		Dwg No.: EP01 Scale: 1: 50 @ A1	Revision: B Drawn By / Date: JL