


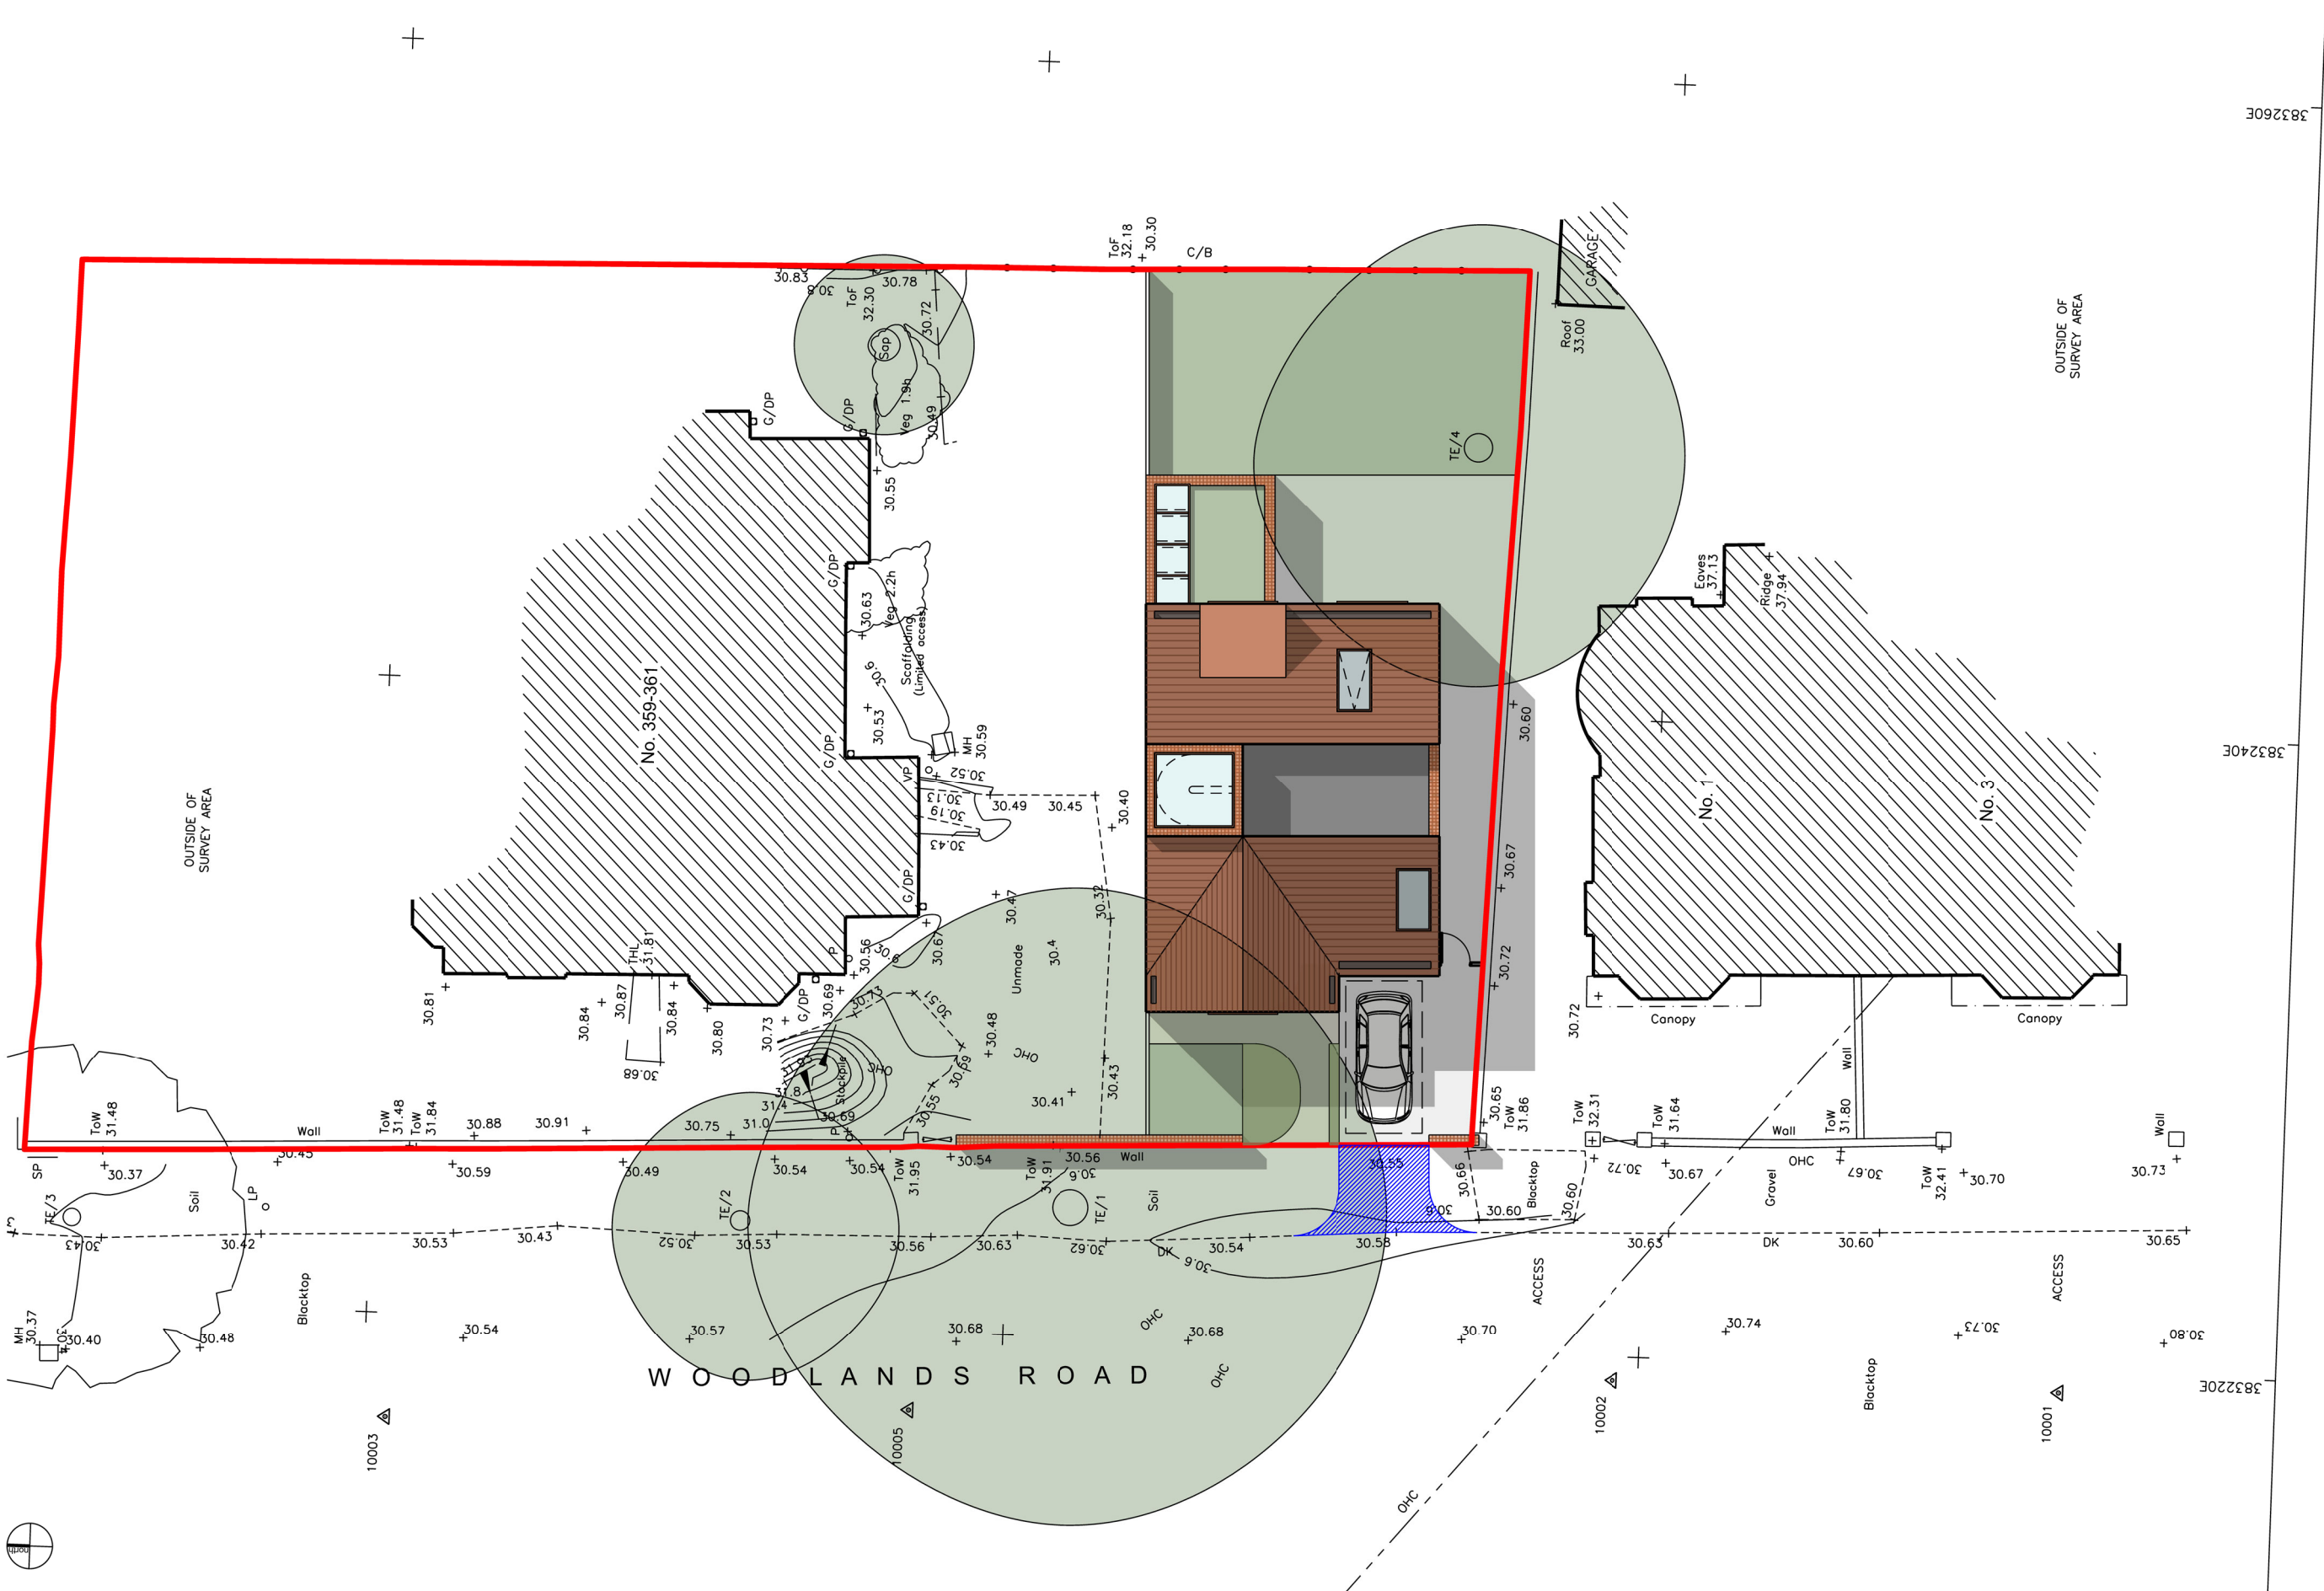

edmunds architects ltd
www.edmundsarchitects.com

Notes

-  Site Boundary (1,257 m2)
-  Proposed vehicle access/drop kerb

Do not scale from this drawing
This drawing is the copyright of edmunds architect ltd
All dimensions to be checked on site by contractor
Contractor to report any dimensional discrepancies,
errors or omissions prior to works commencing on site

Rev.	Date	Drawn	Description
P1	31.08.2022	AE	Issued for Pre-app
P2	24.04.2023	AE	Issued for Planning
P3	22.09.2023	AE	MCC comments incorporated

Project
WOODLANDS ROAD
Client
AIRSHACK PROJECTS 359
Scale
1:200 @ A3
Status
FOR PLANNING
Drawing no. / Title
0079_al(05)010_P3

edmunds architects

PROPOSED SITE PLAN