



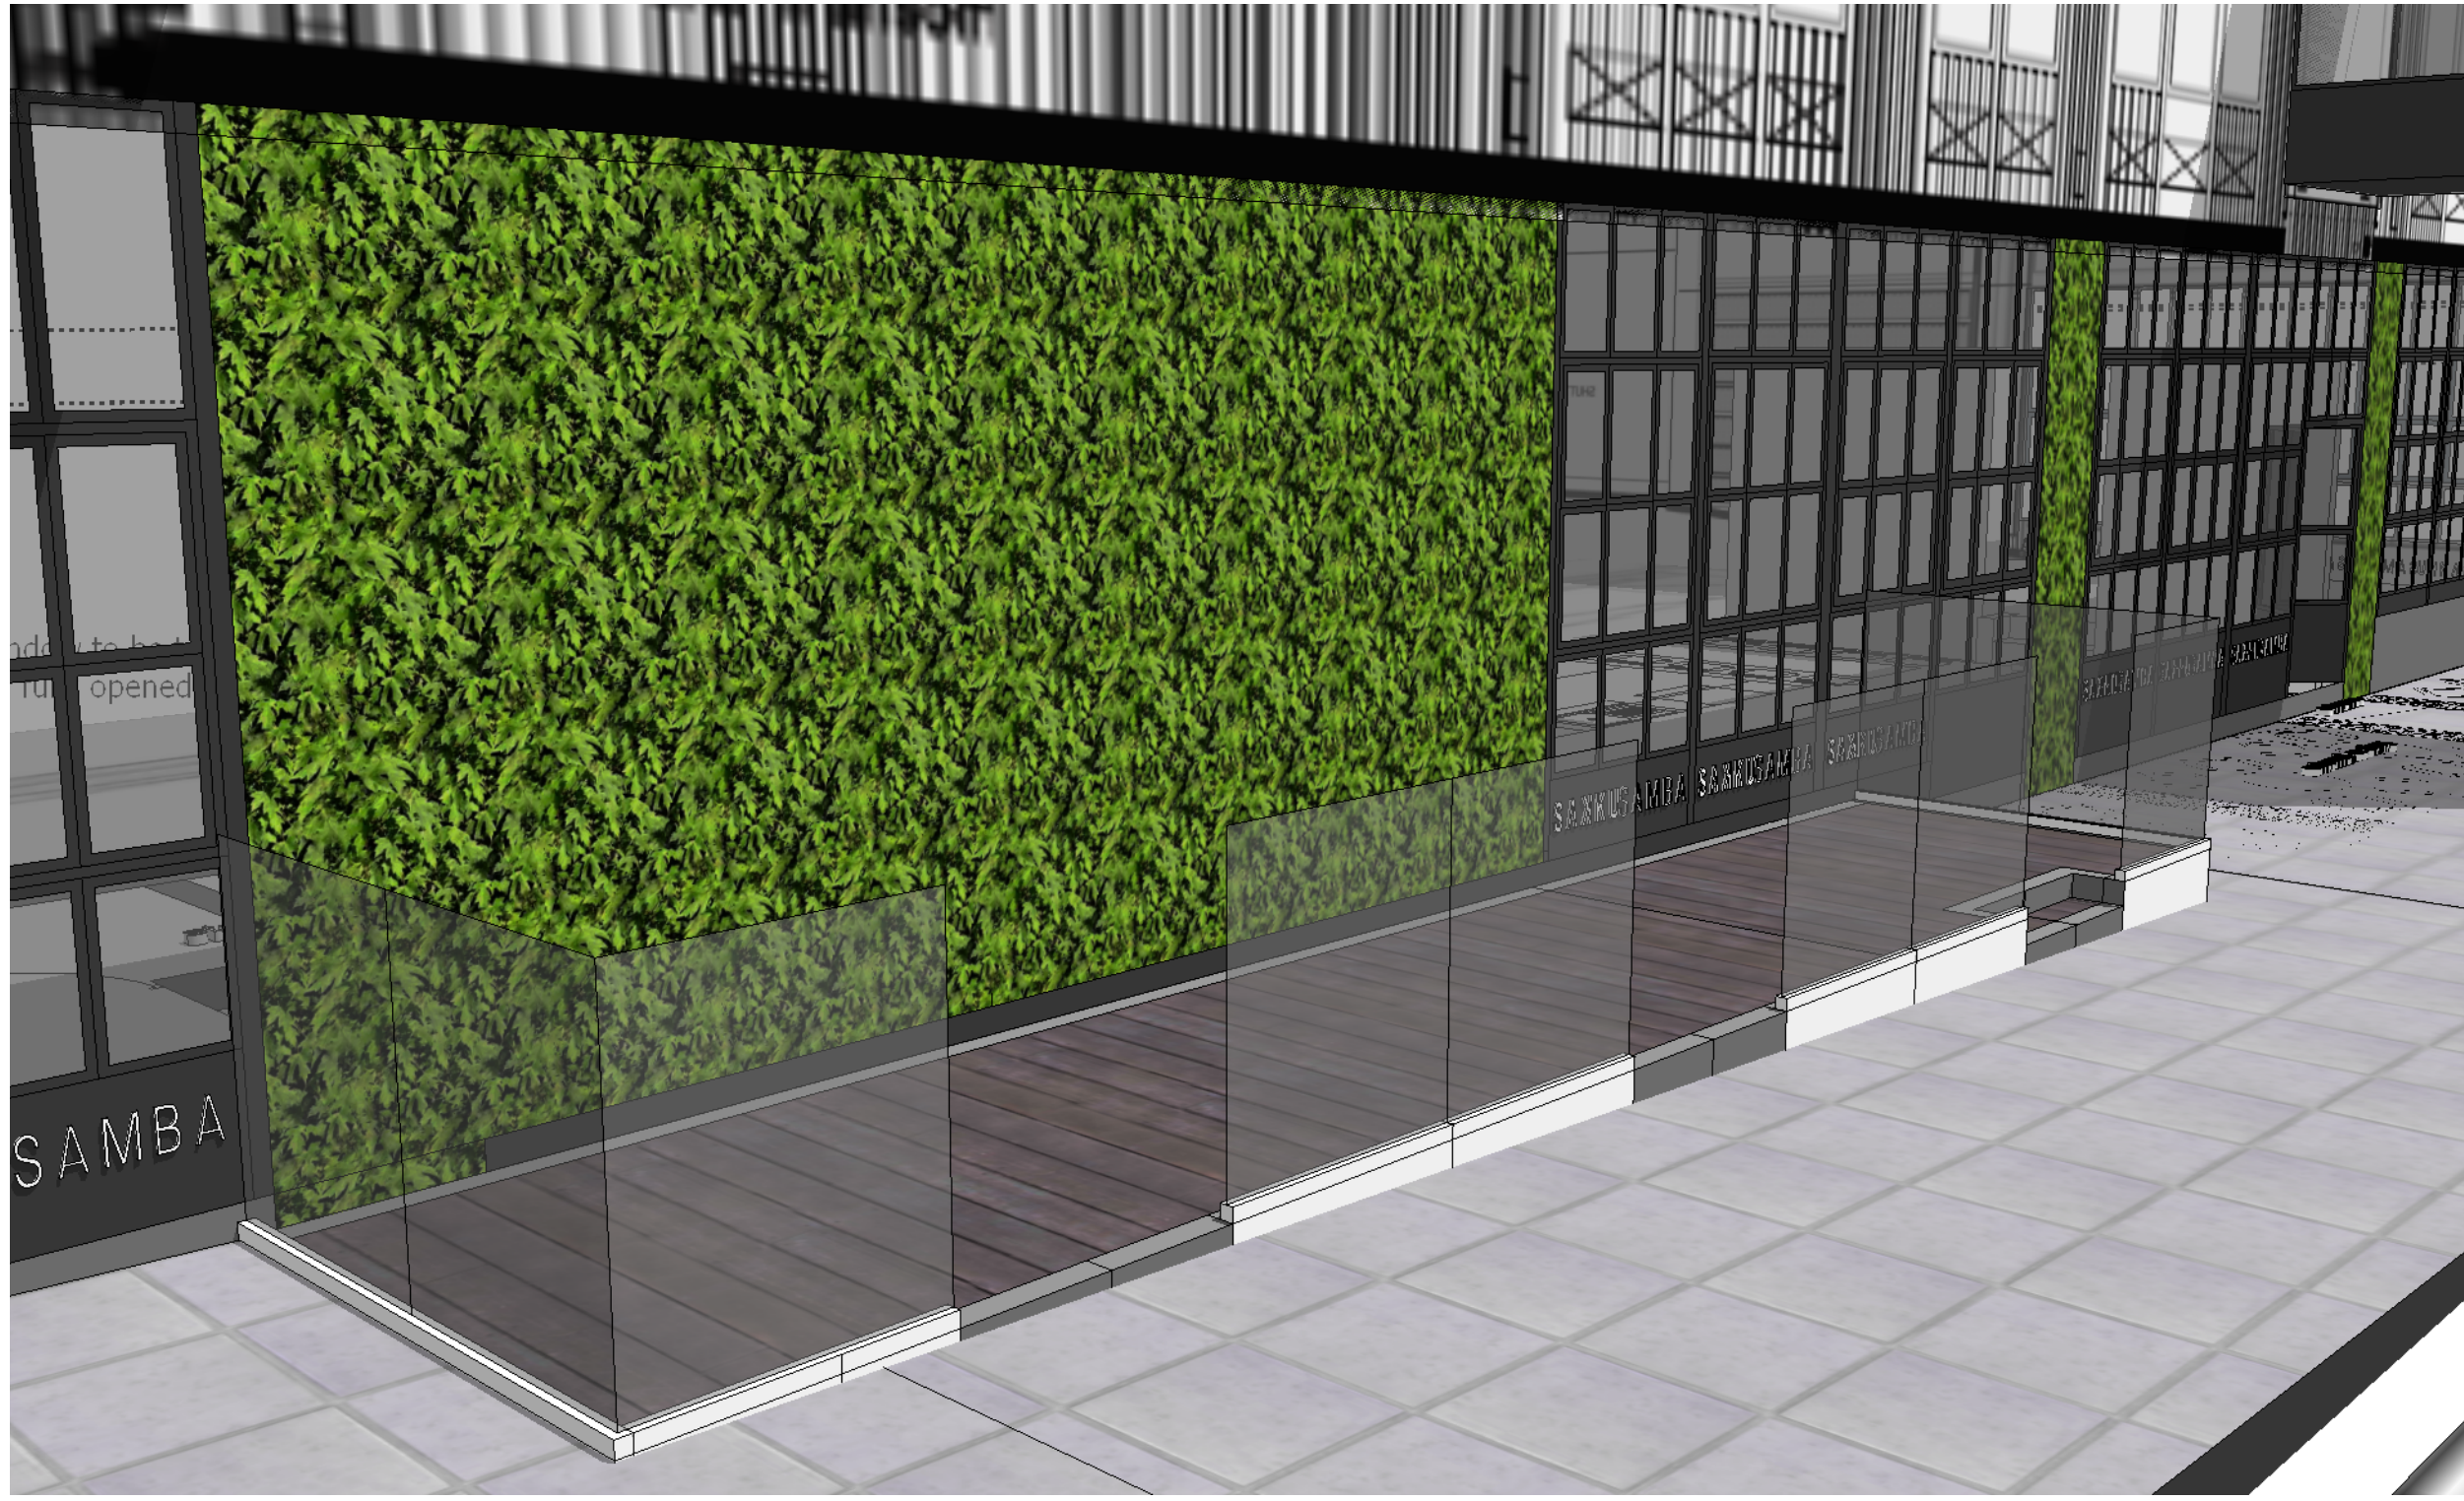

The Avenue North aerial

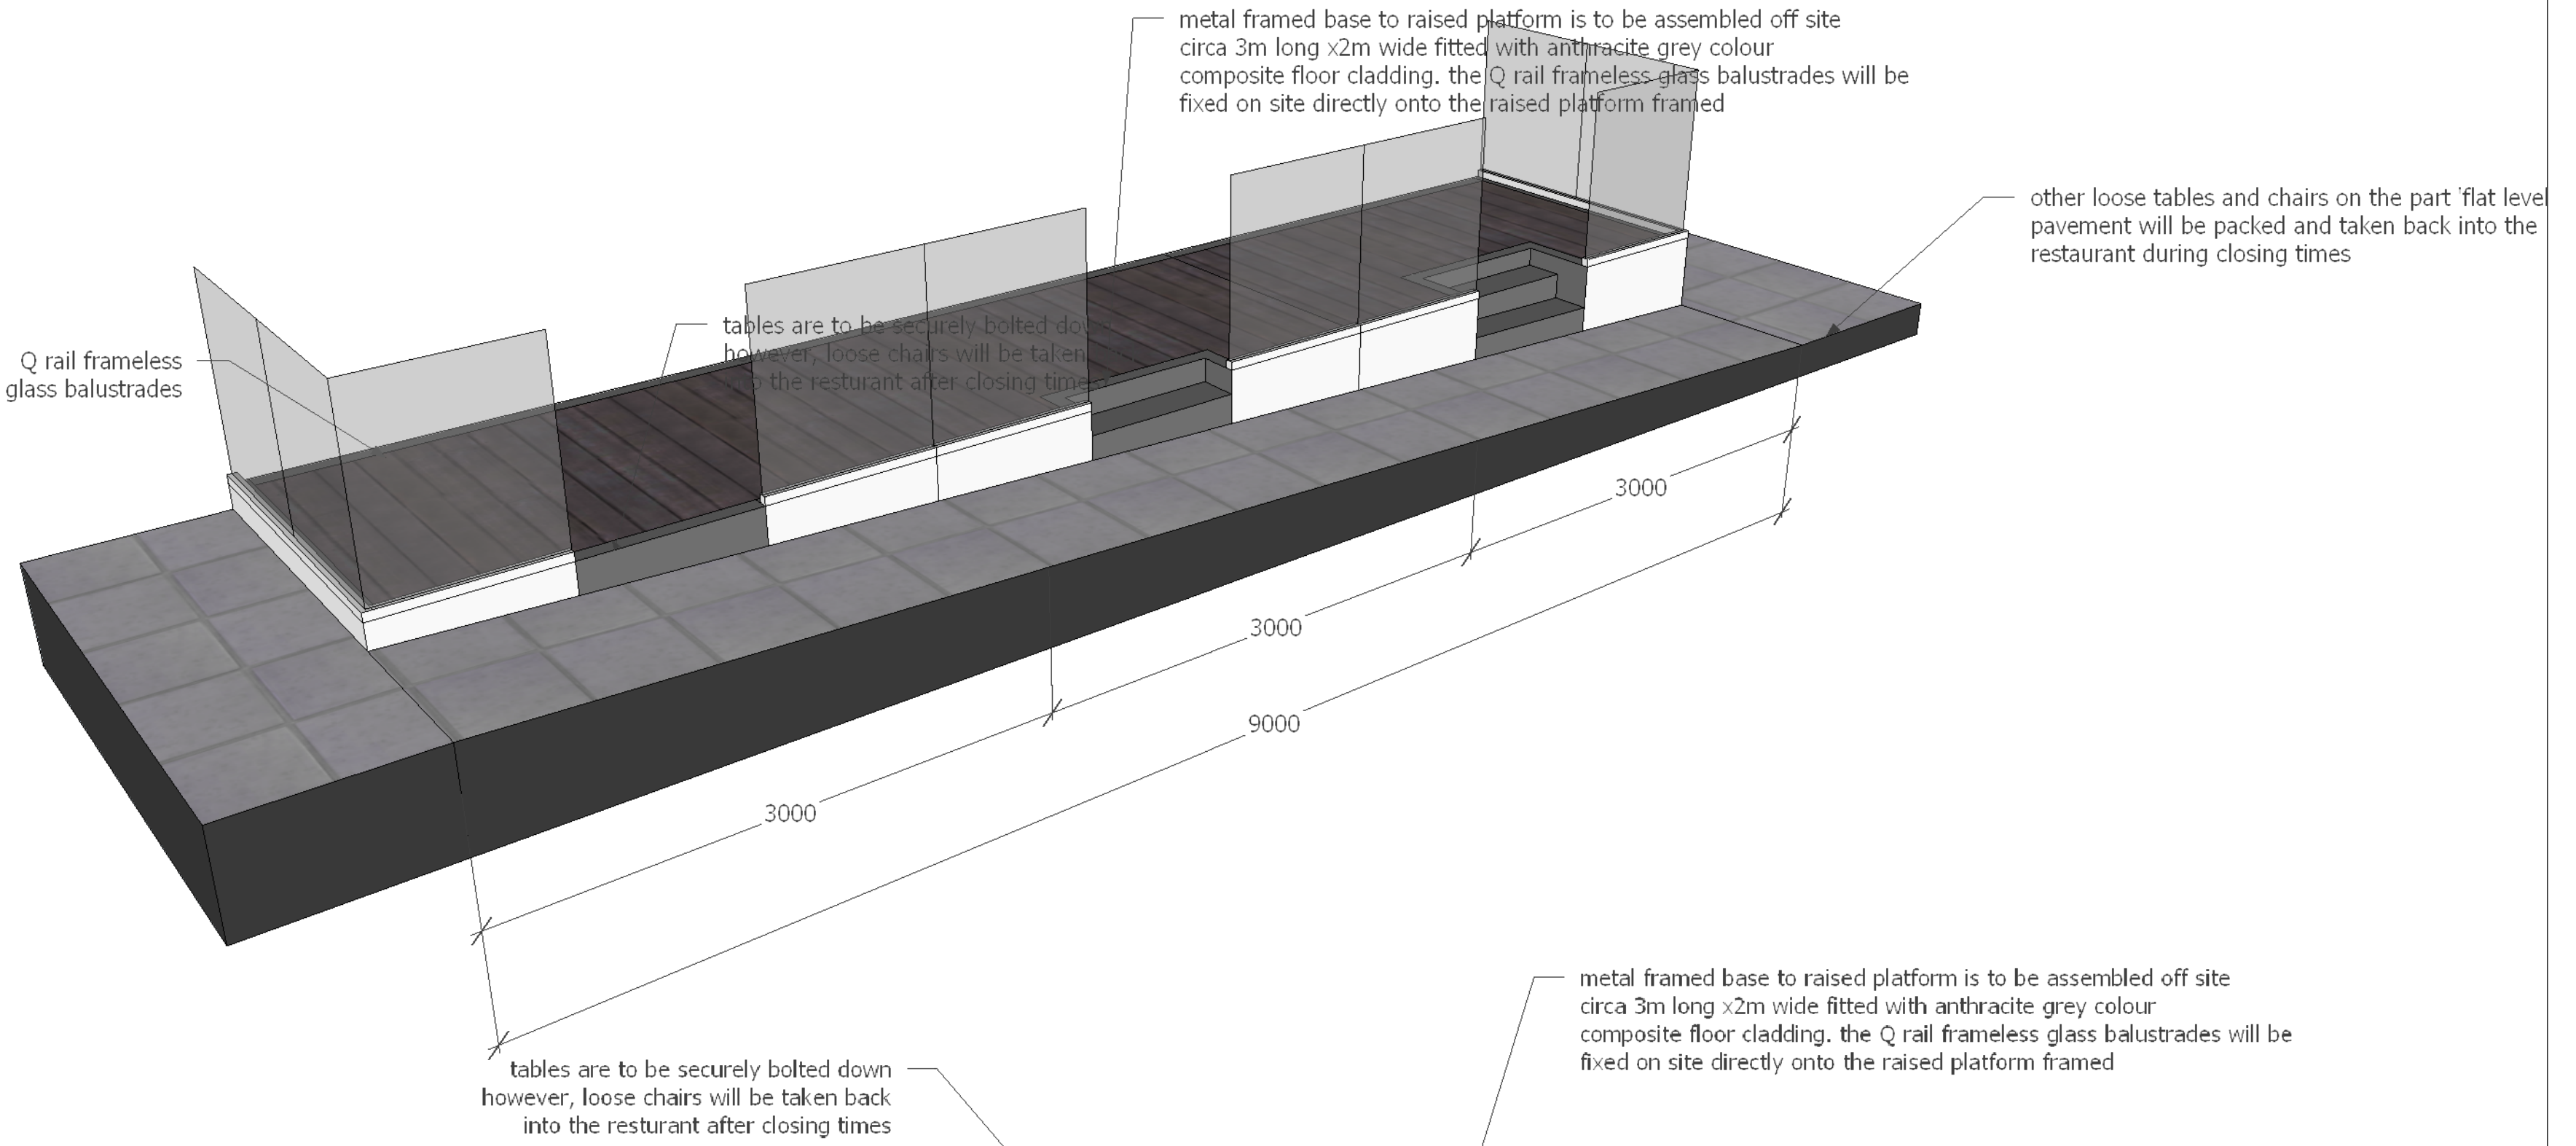


other loose tables and chairs on the part 'flat level' pavement will be packed and taken back into the restaurant during closing times

metal framed base to raised platform is to be assembled off site circa 3m long x2m wide fitted with anthracite grey colour composite floor cladding, the Q rail frameless glass balustrades will be fixed on site directly onto the raised platform framed

tables are to be securely bolted down however, loose chairs will be taken back into the restaurant after closing times

The Avenue North side elevation

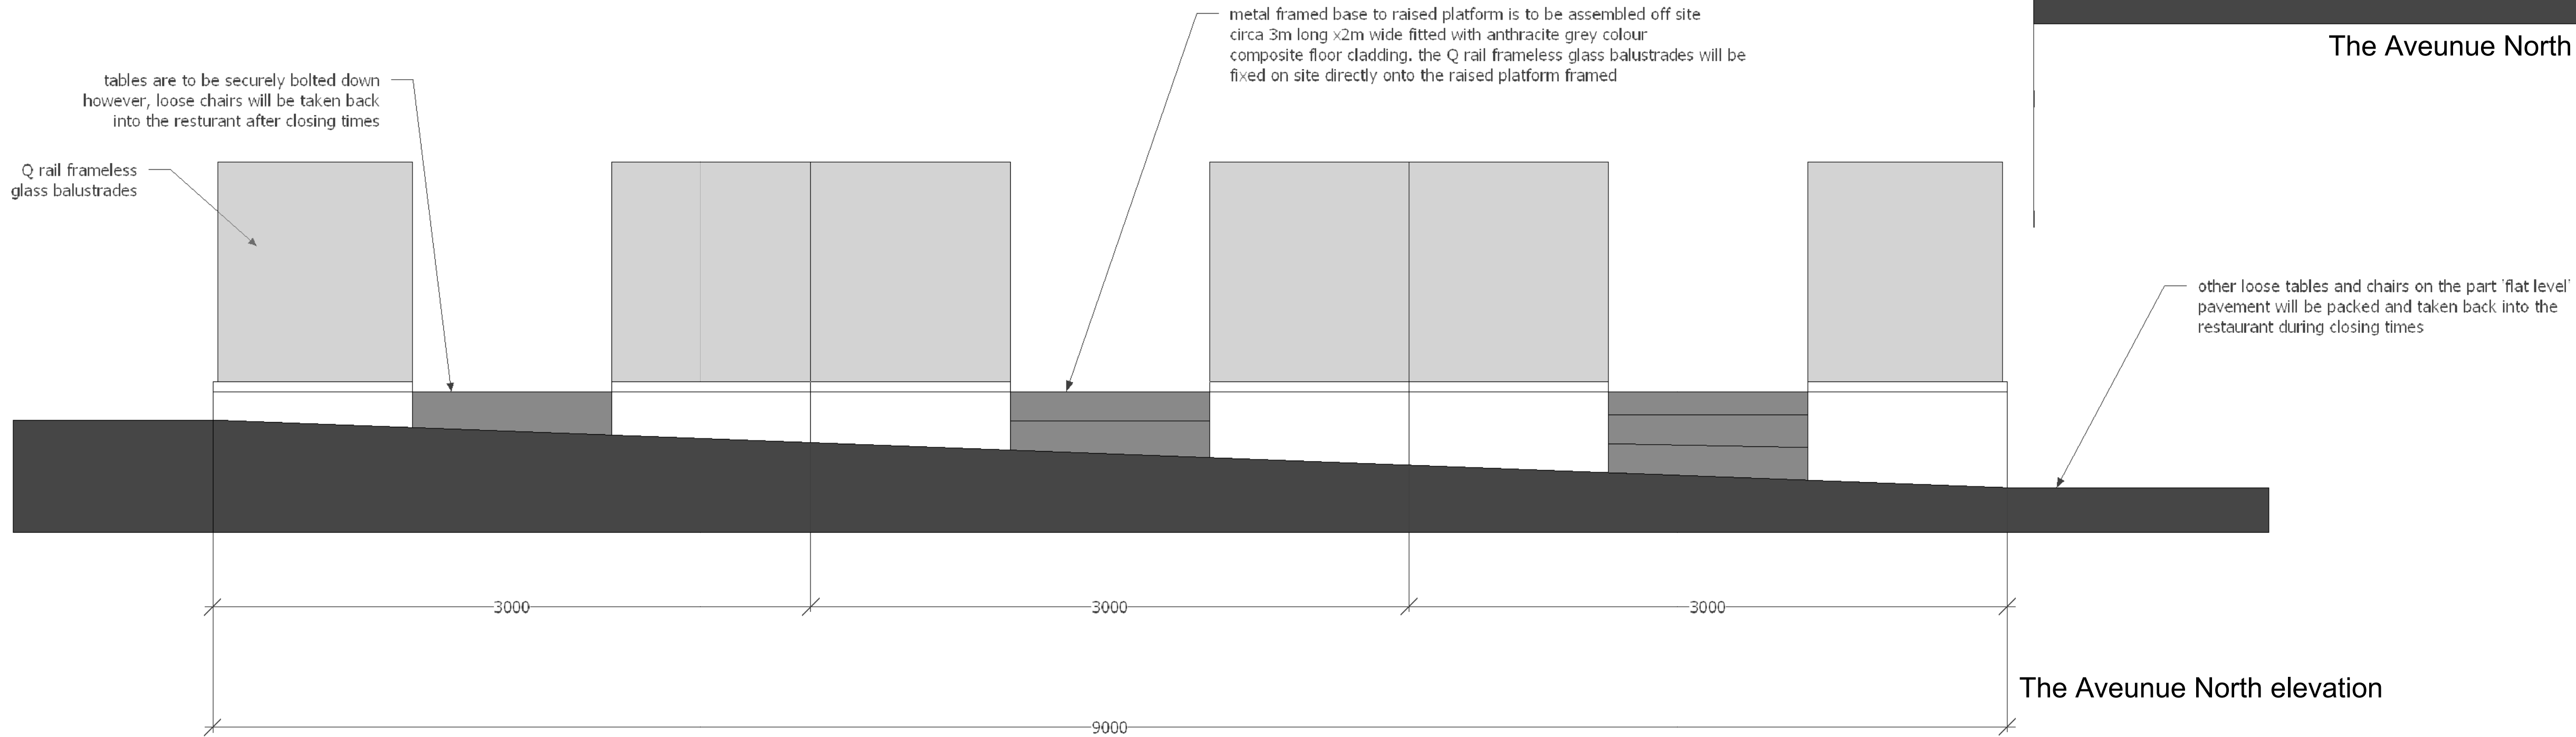

The Avenue North elevation

revisions
A 13-9-2023
the raised platform base will be in metal structure rather than timber
B 20-9-2023
Avenue North side elevation added

Jade3 Architecture Ltd
Jade3 Architecture Ltd, Studio 12, Silver Street, Wakefield WF1 1UY
Cellphone : 07526 740097 www.jade3architecture.co.uk

Sakkusamba restaurant
Manchester House
The Avenue North
Spinningfields
Manchester

Project No. 2021 Enquiry 11	Project Title the avenue north elevation of the raised deck	Scale 1:20@A1 size	Date 26/08/2023
Drawn By 102	Reviewed By MC		

Drawn No.
102

Revision	Reviewed Title
AS	

Important Notice
Do not scale off this drawing. Critical dimensions should be checked on site prior to works commencing. Dimensional conflicts should be brought to the company's attention as soon as they become apparent. Failure to do so could render the contractor liable for subsequent losses. Copyright in this drawing and any work executed from this drawing remains the property of Jade3 Architecture Ltd.

© Copyright Jade3 Architecture Ltd.