


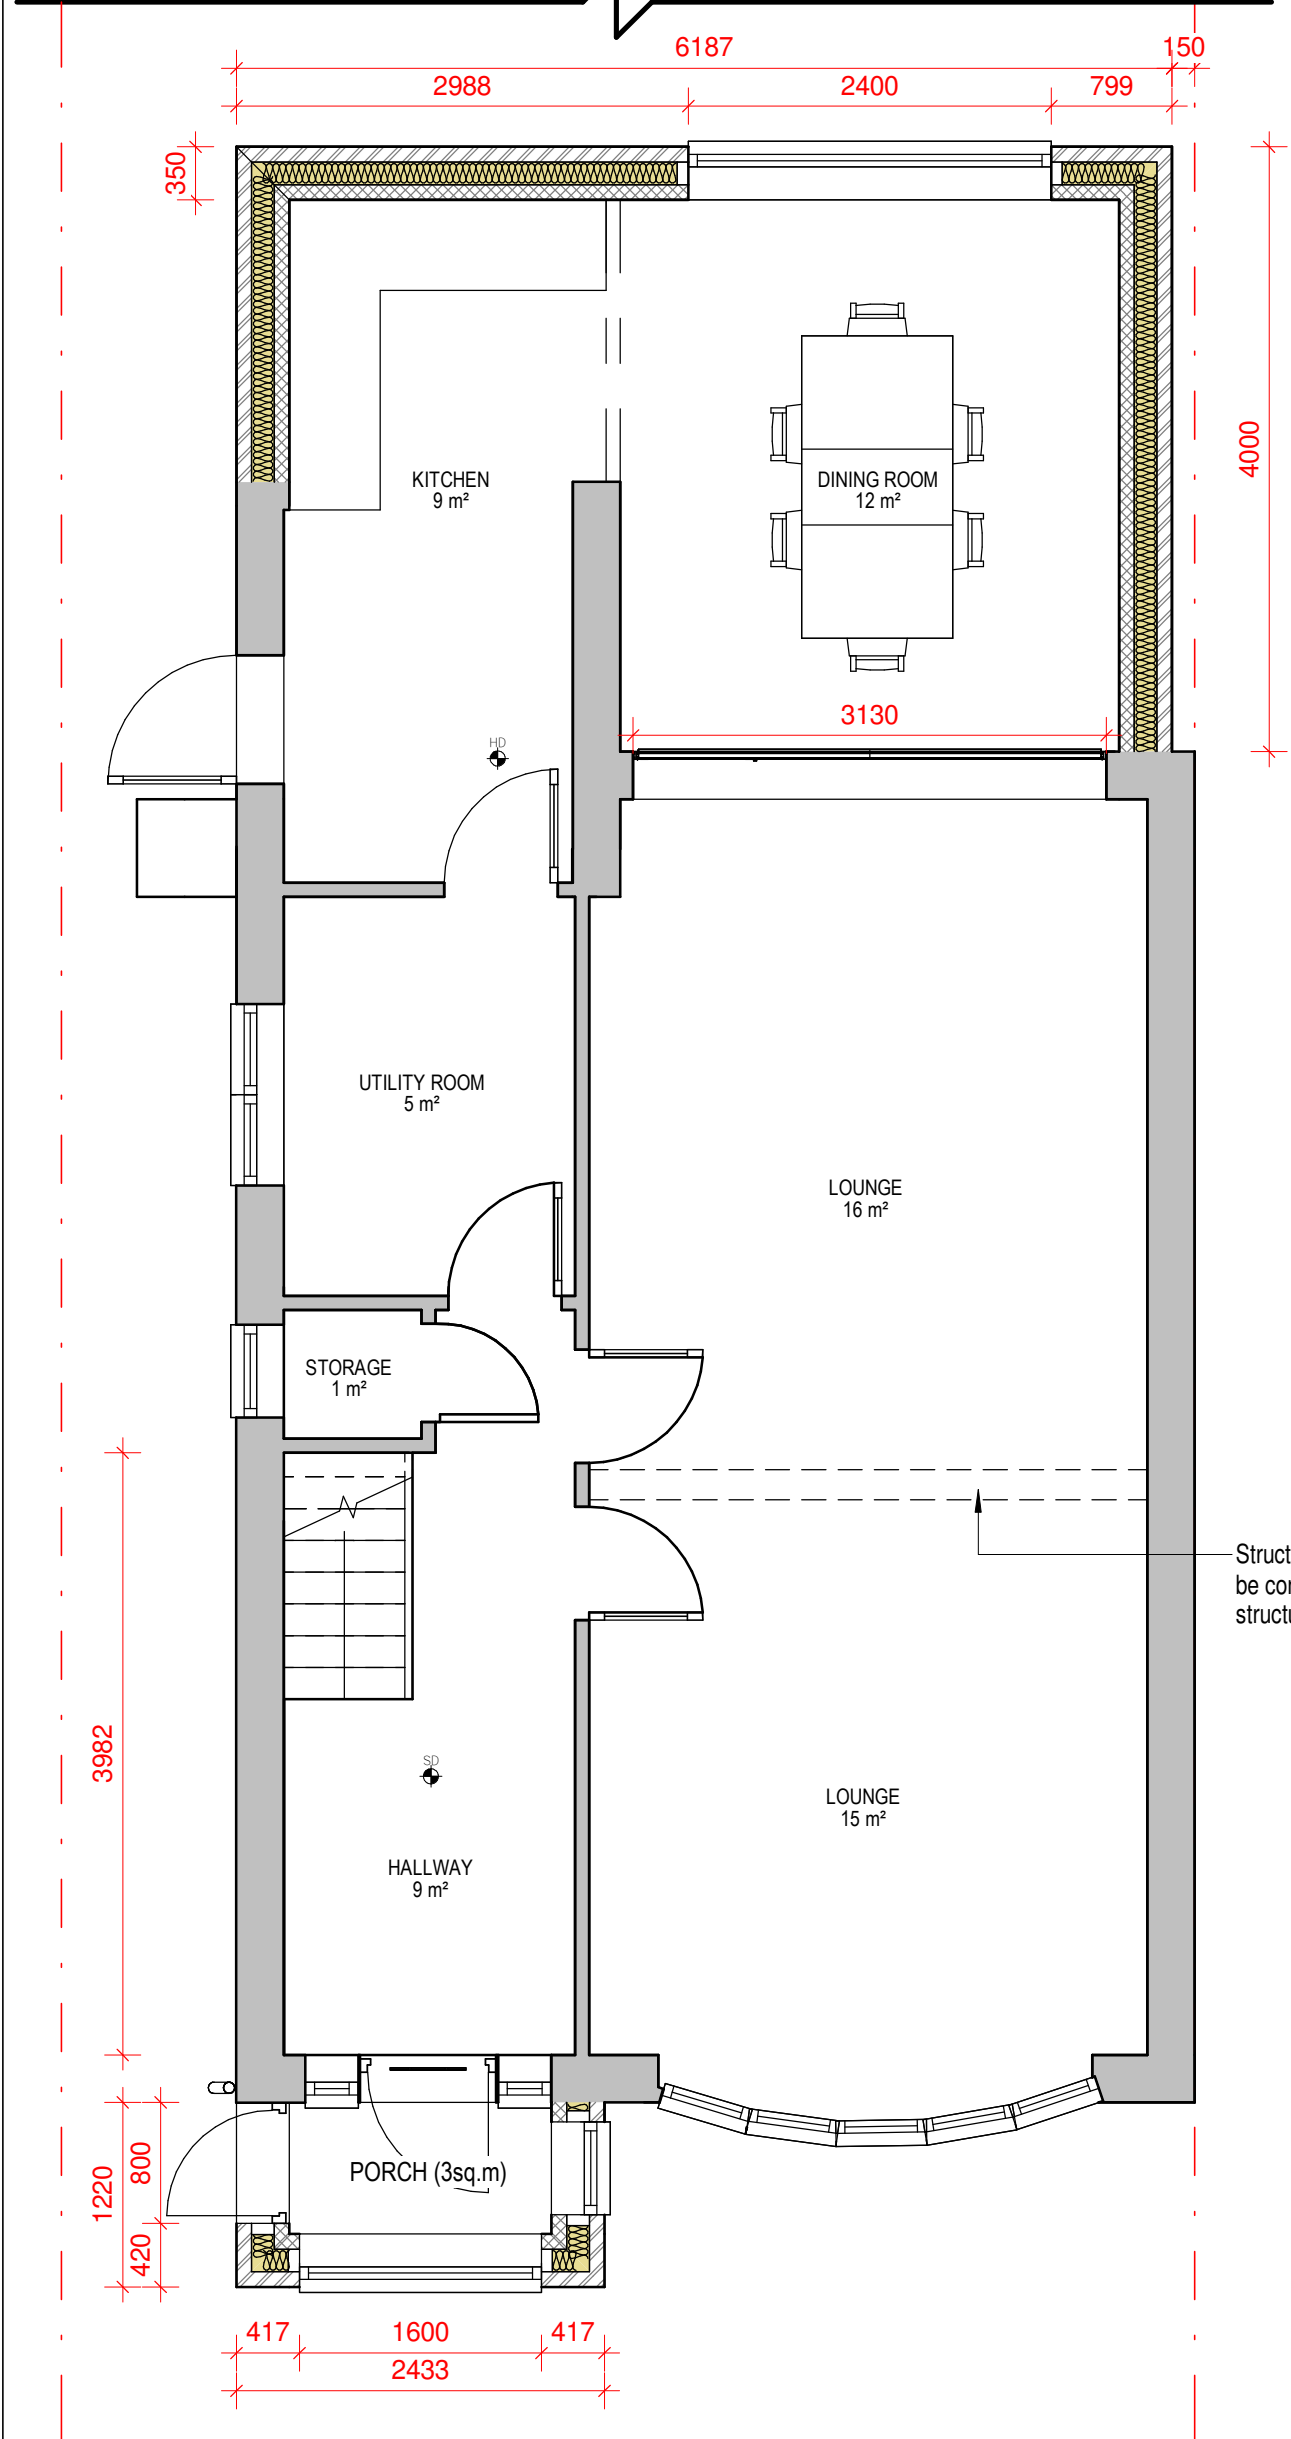


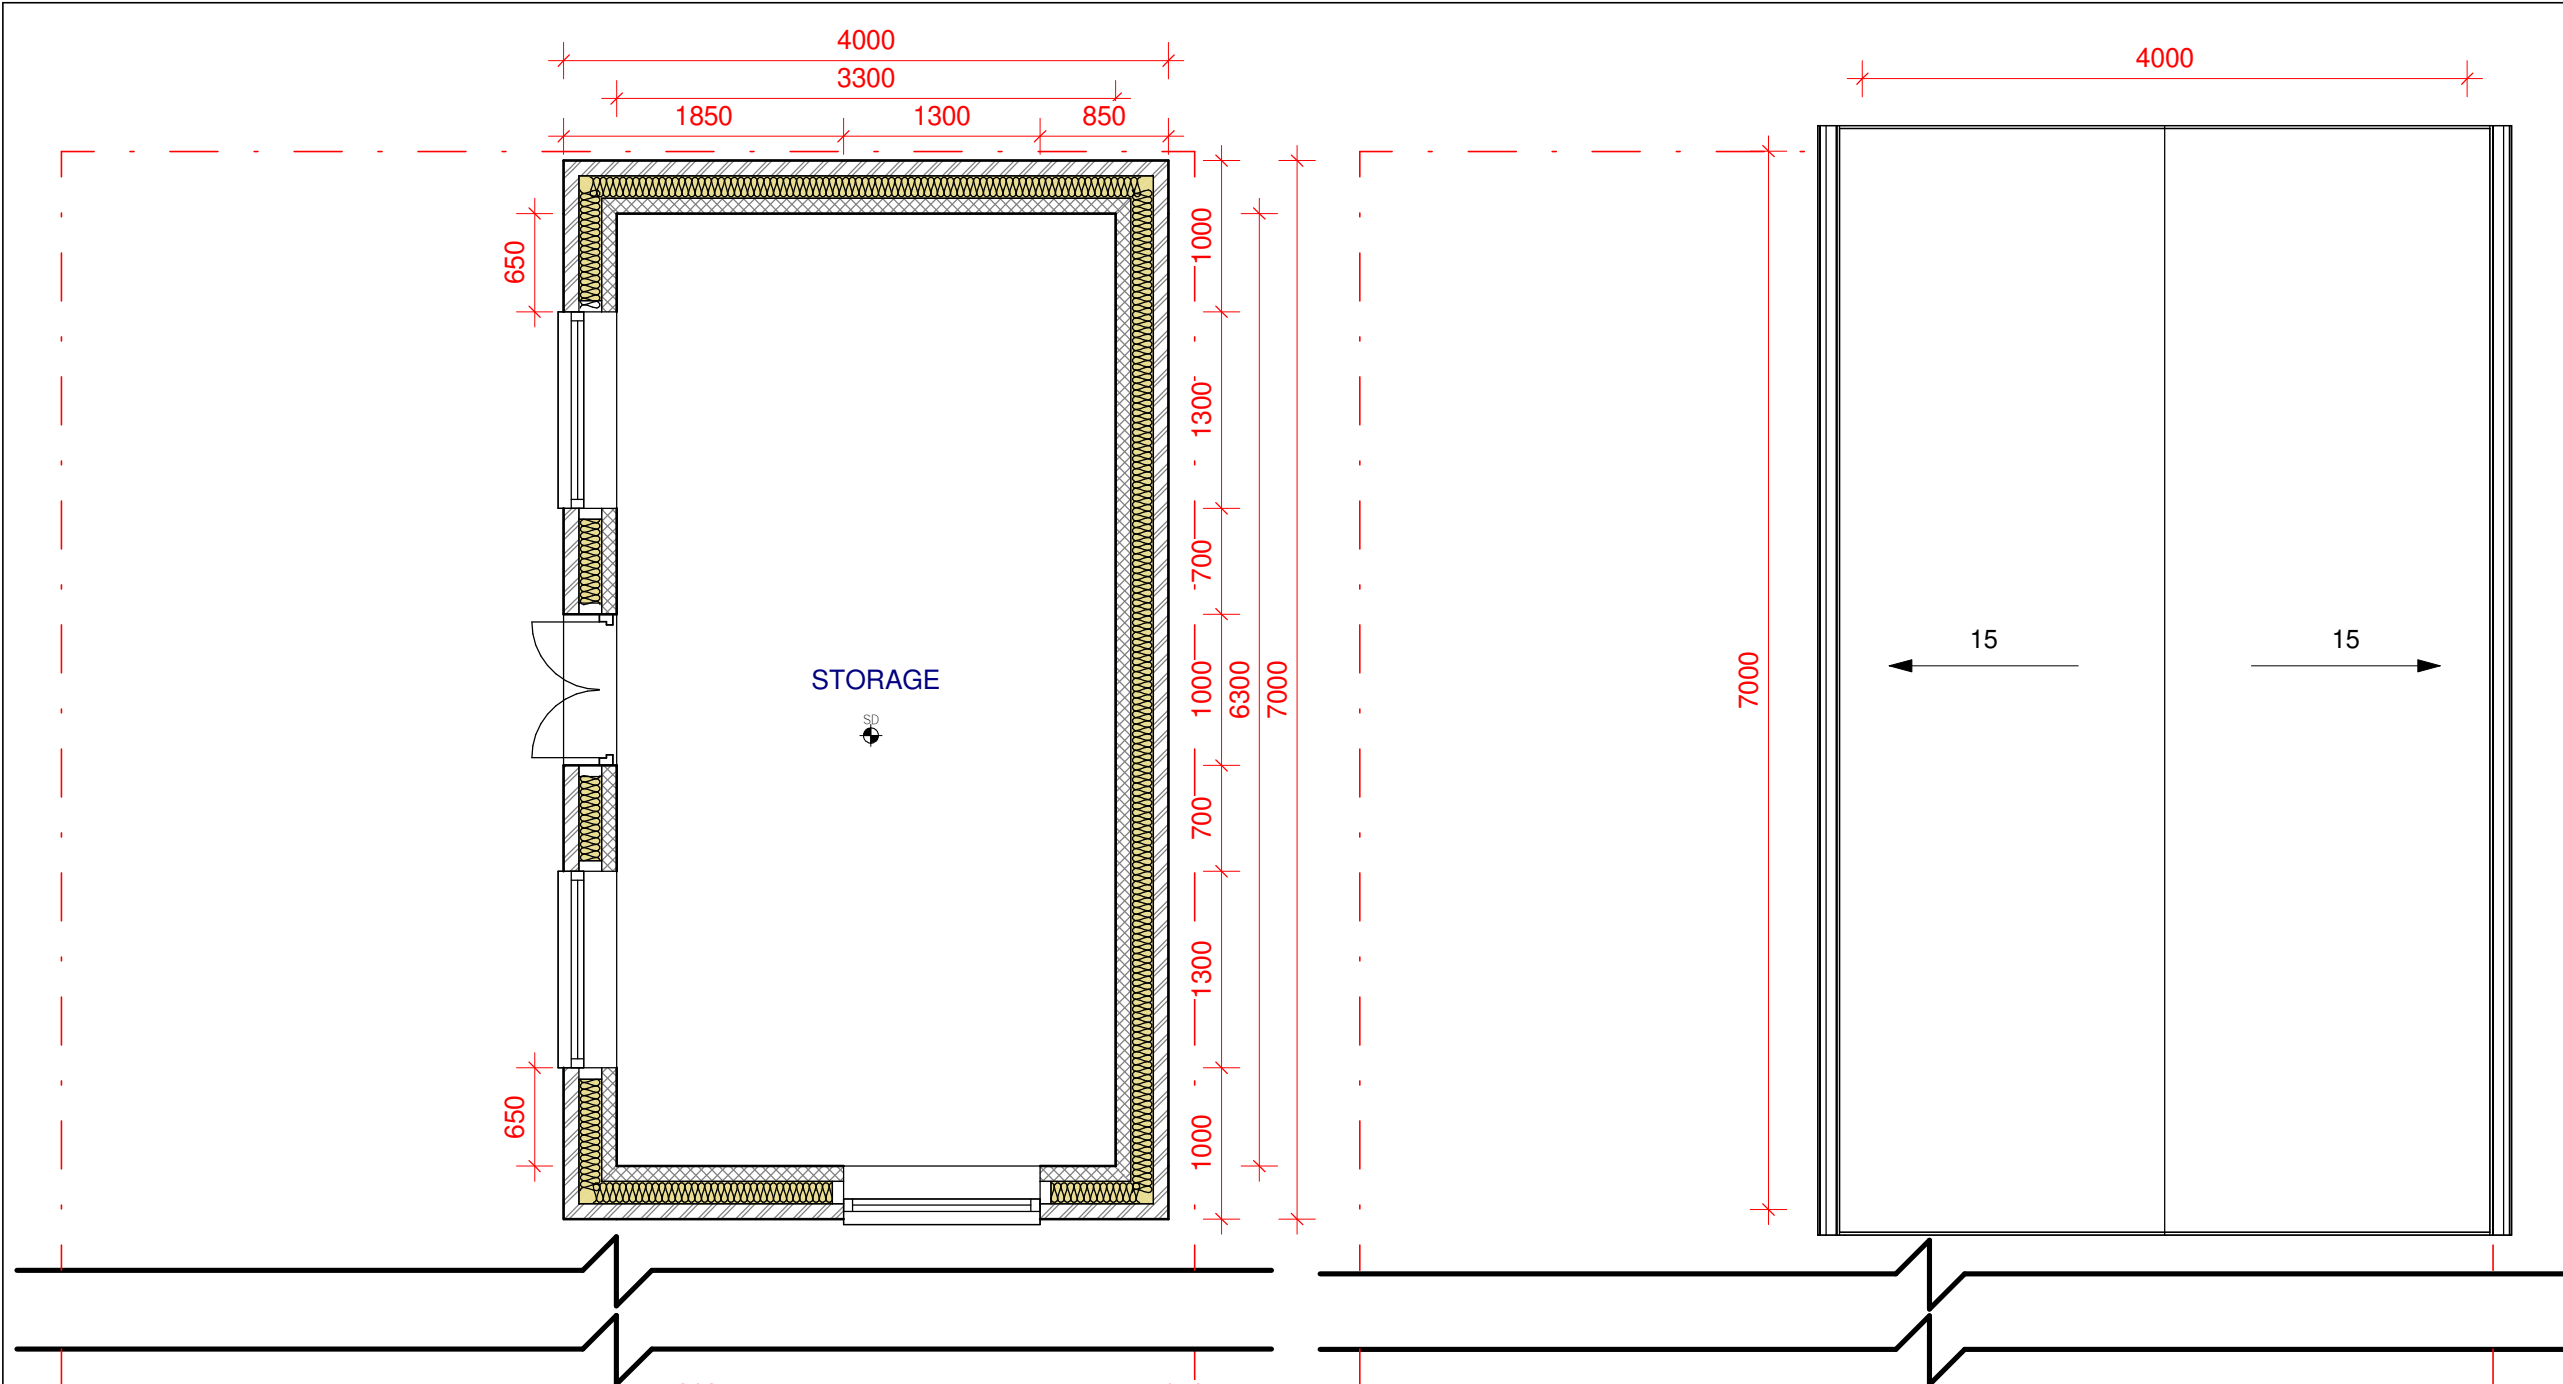

Proposed Ground Floor
1 : 50

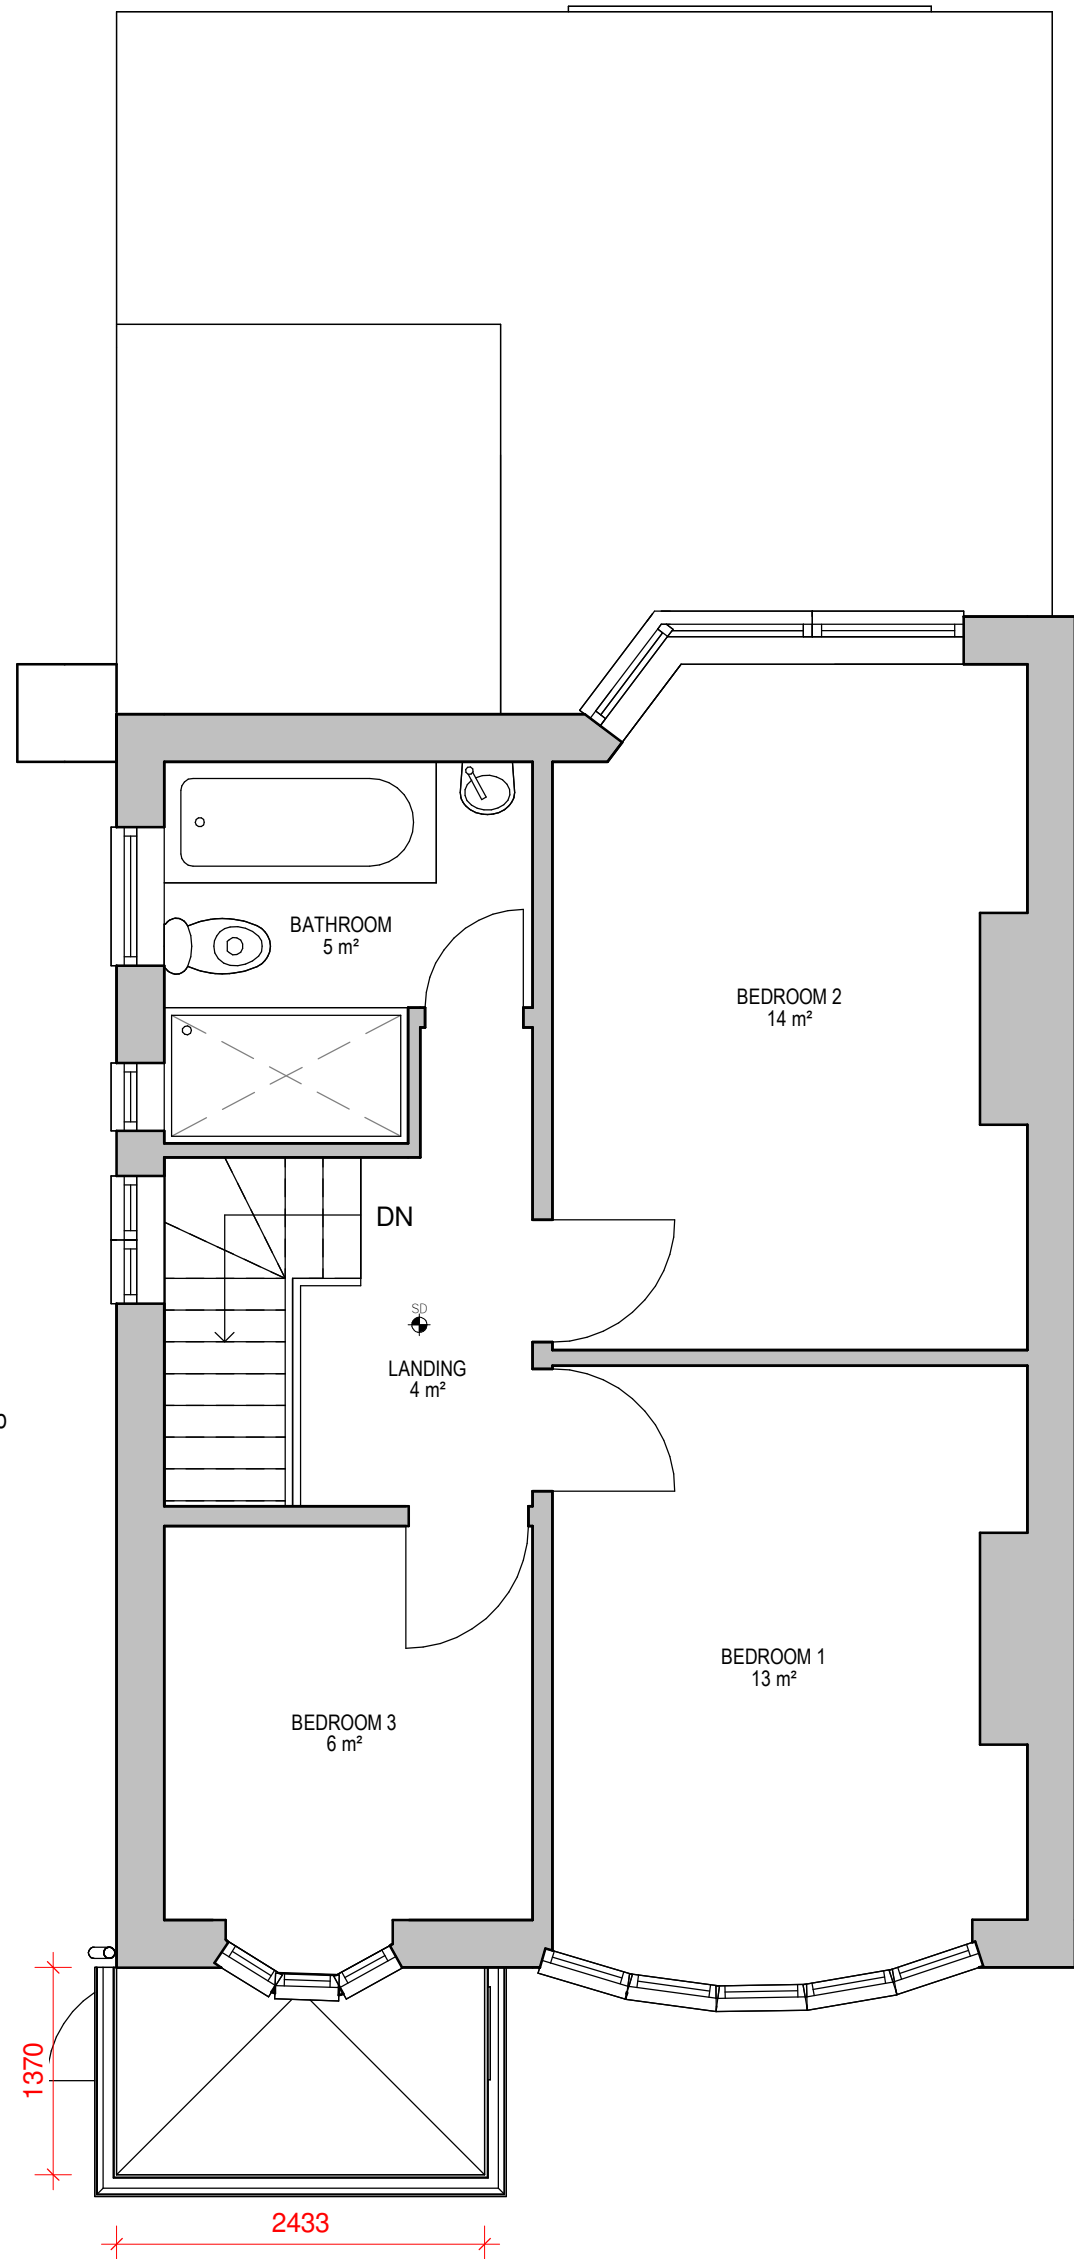

Proposed First Floor
1 : 50

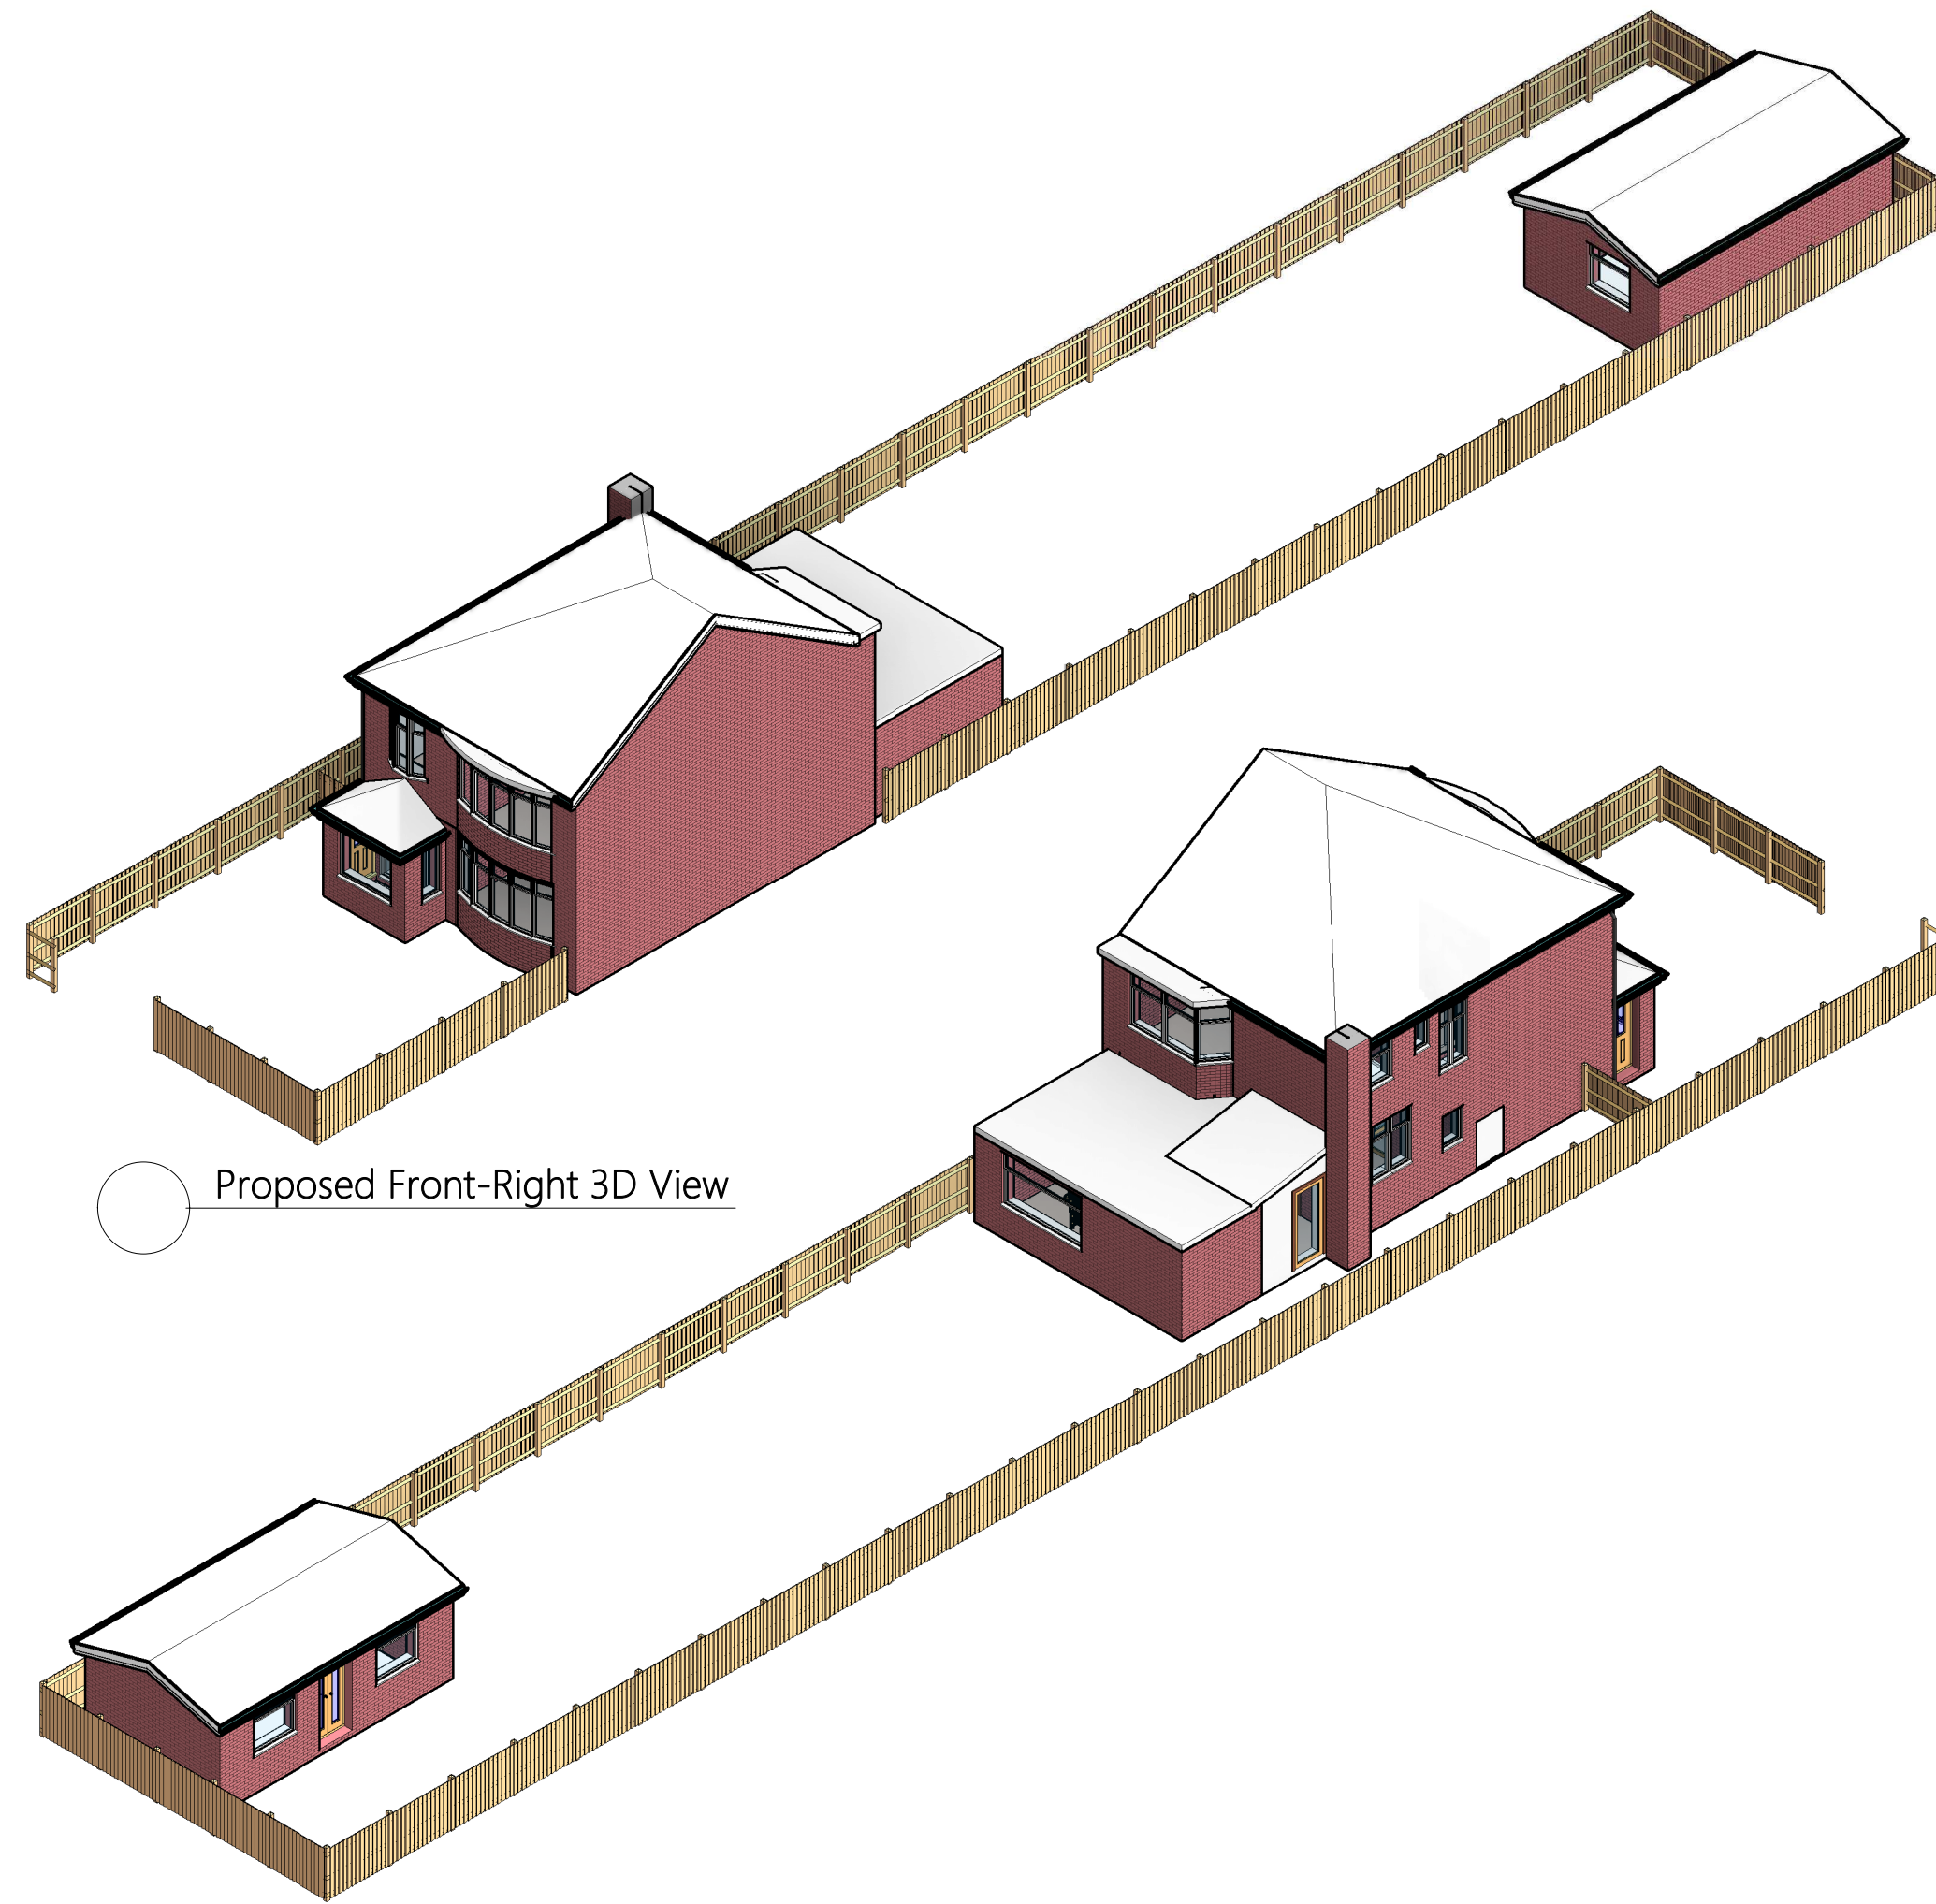


Proposed Front-Right 3D View


Proposed Rear Left 3D View



- Roof Ridge 7800
- Roof Eave 4950
- First Floor 2550
- Ground Floor 150
- Road Level 0

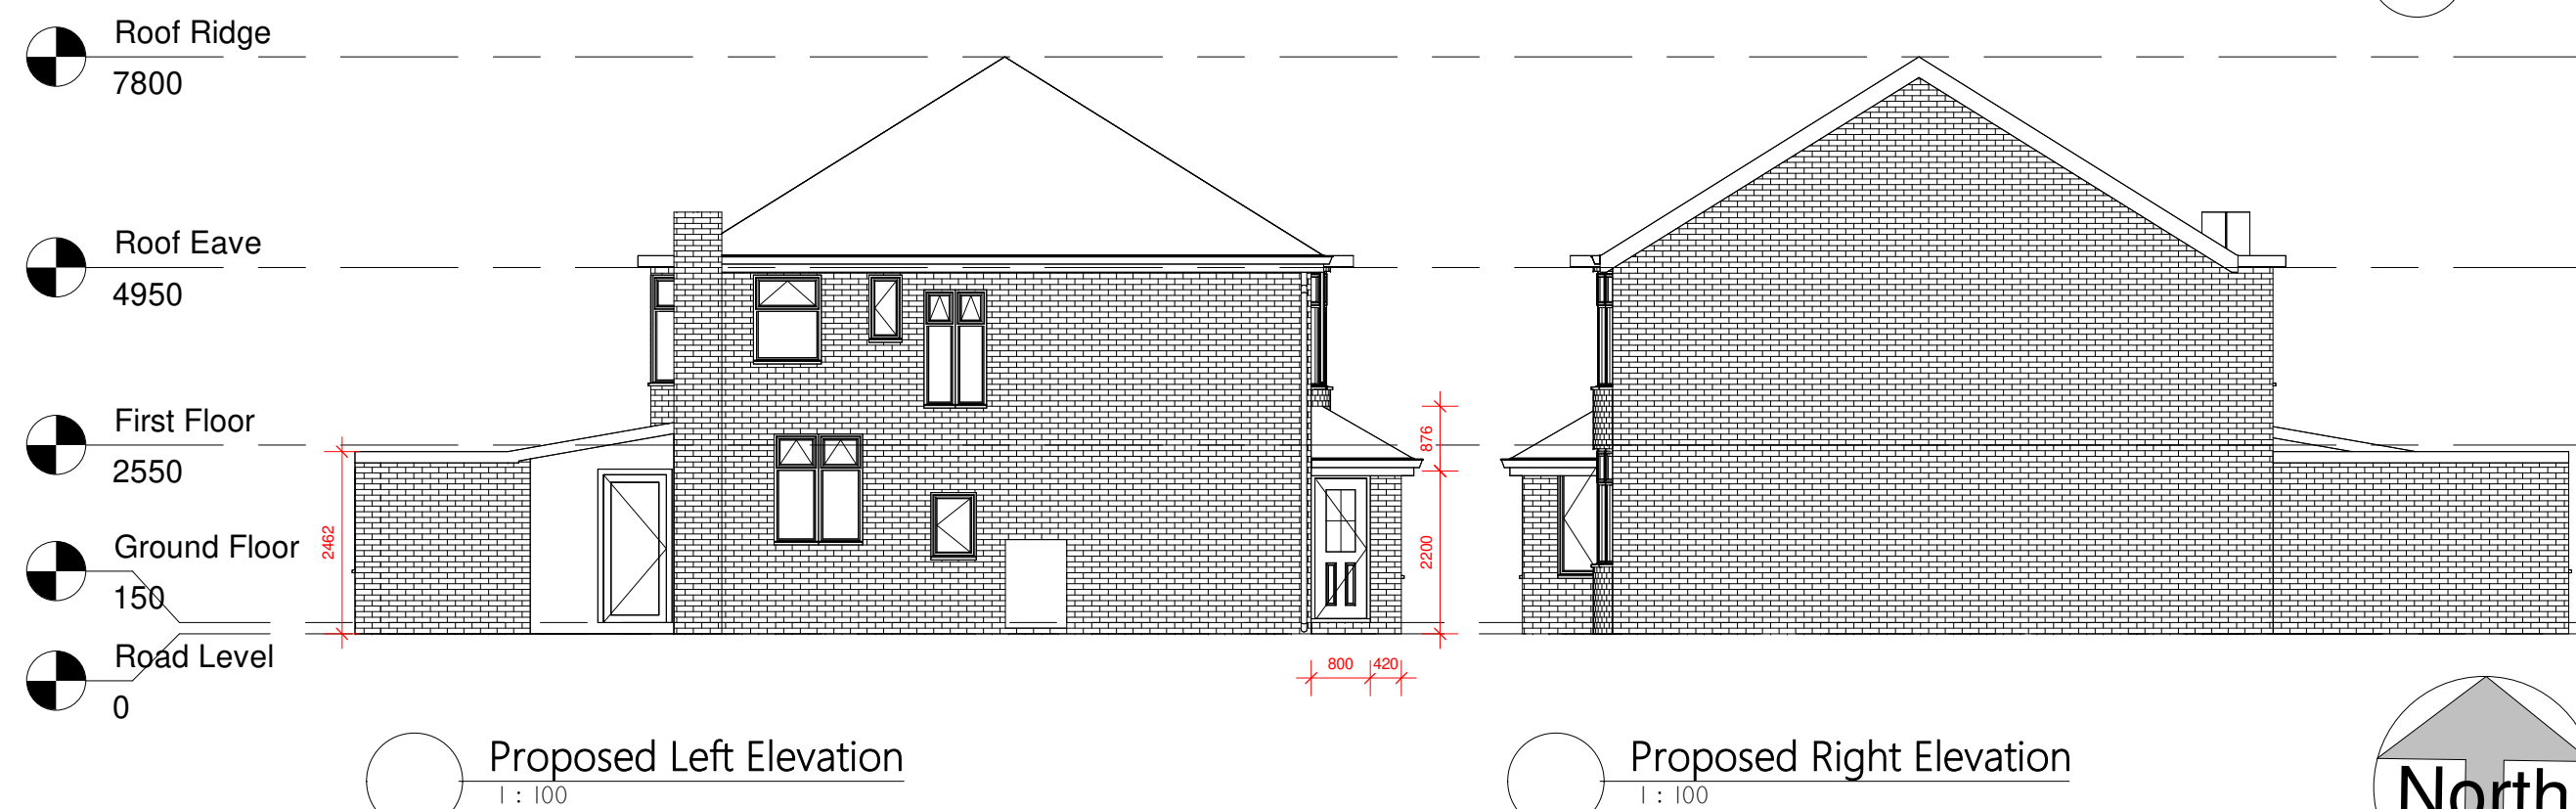

- Roof Ridge 7800
- Roof Eave 4950
- First Floor 2550
- Ground Floor 150
- Road Level 0

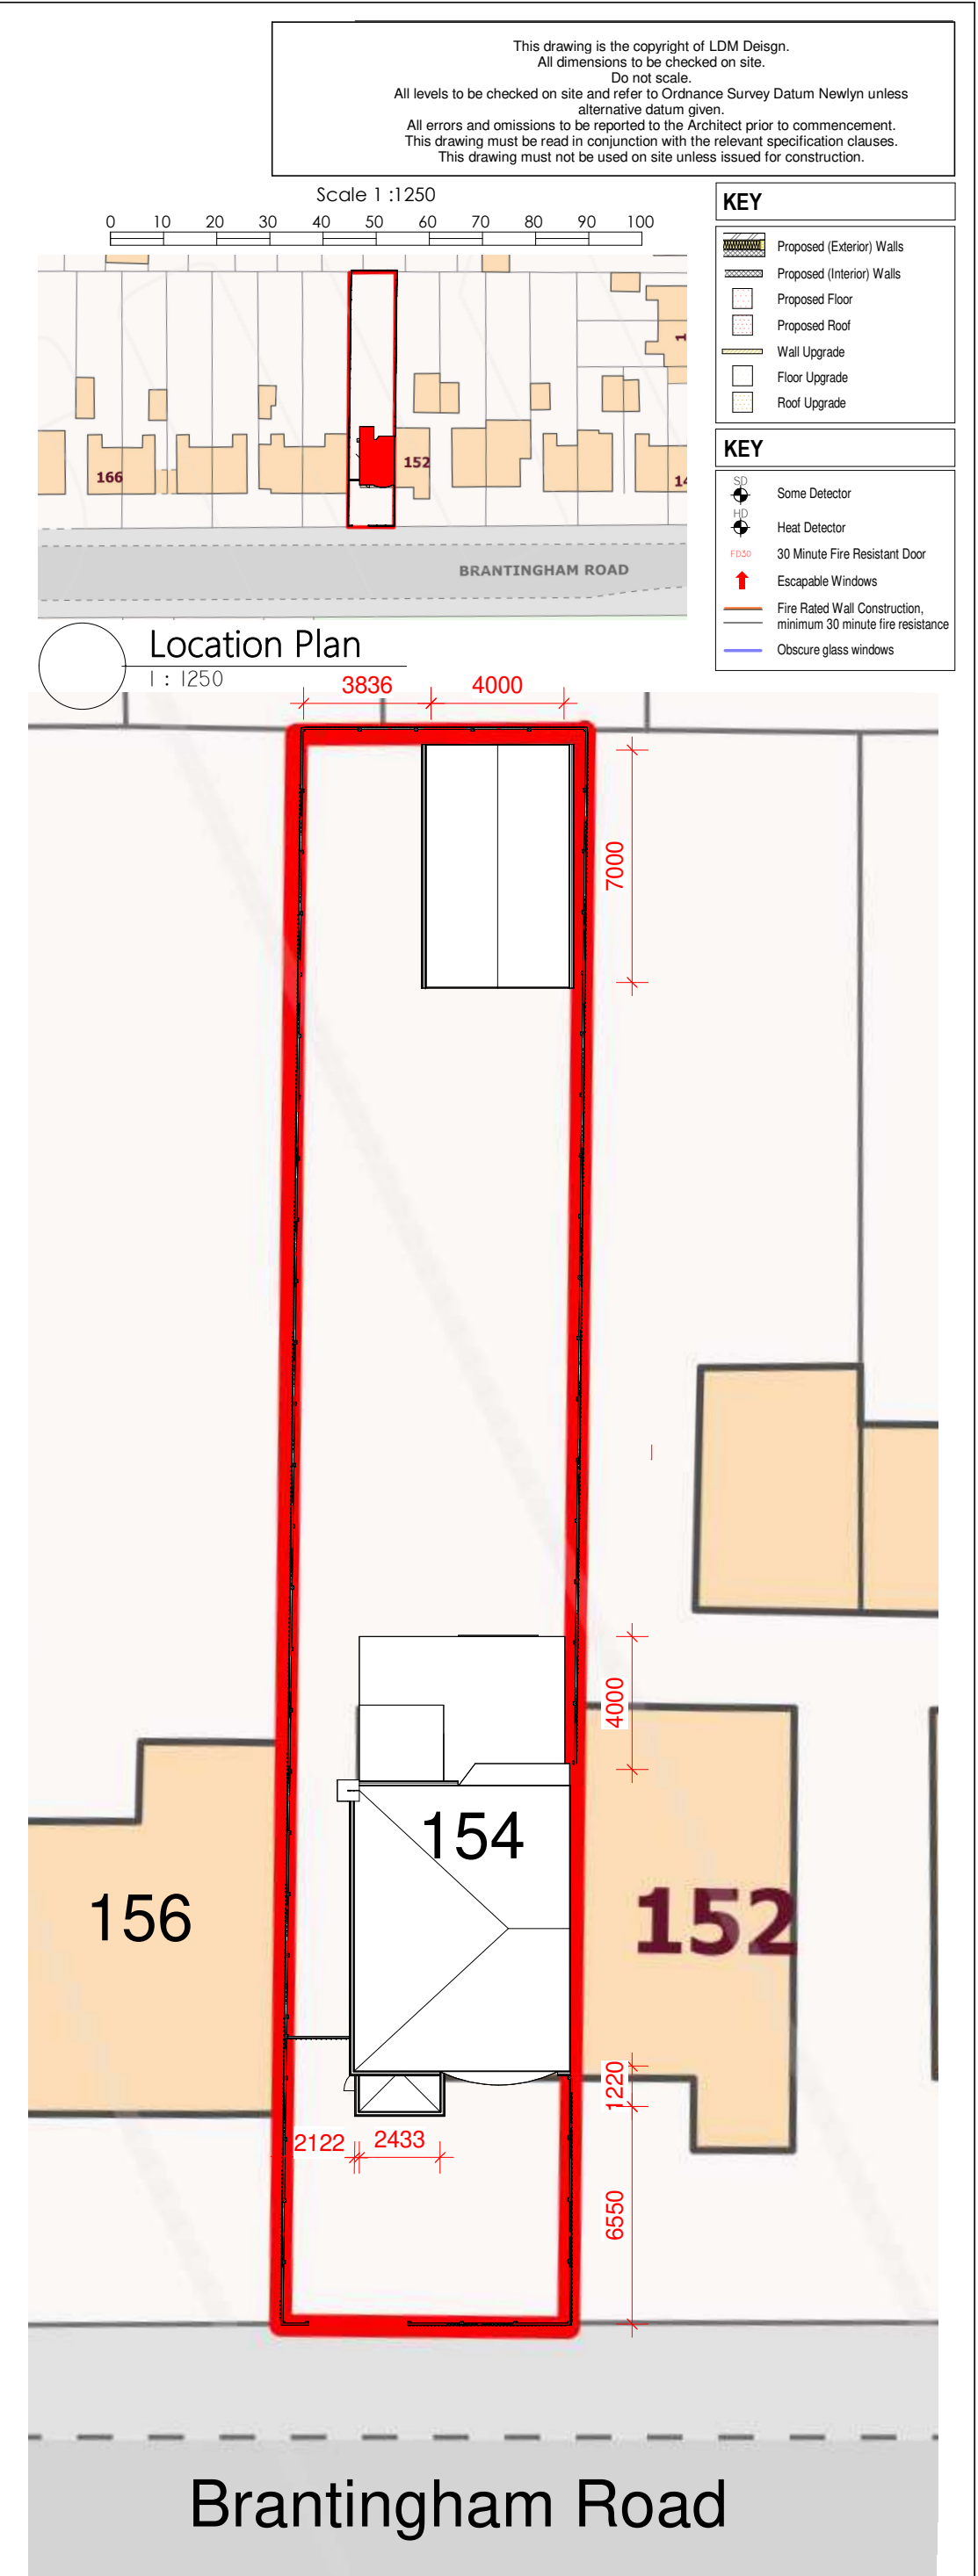

Proposed Site Plan
1 : 200



LDM Design

PROJECT 154 Brantingham Road, Chorlton-Cum-Hardy, Manchester M21 0TS

SHEET Planning Drawings (Proposed)

CLIENT Ms Wan Koon CHUA

Scale (if A3)	As indicated	REV
Drawn by	JG	DRAWING NUMBER
Checked by	LG	A01-B