



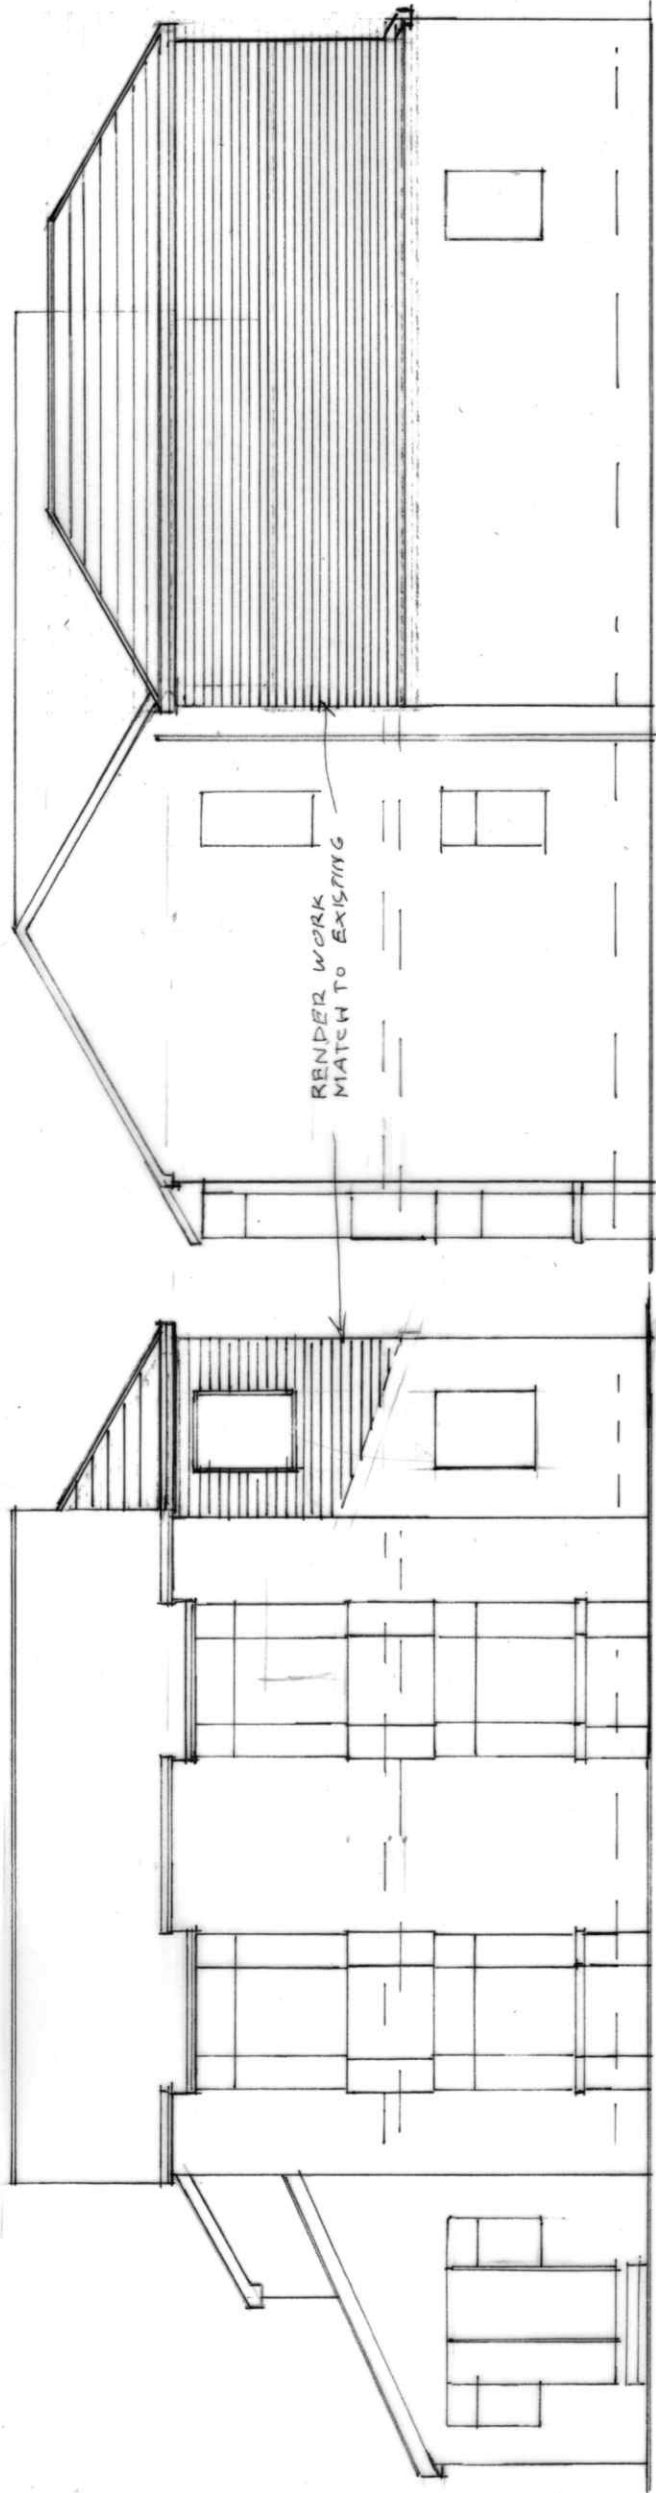

FRONT ELEVATION
(PROPOSED)

SIDE ELEVATION
(PROPOSED)

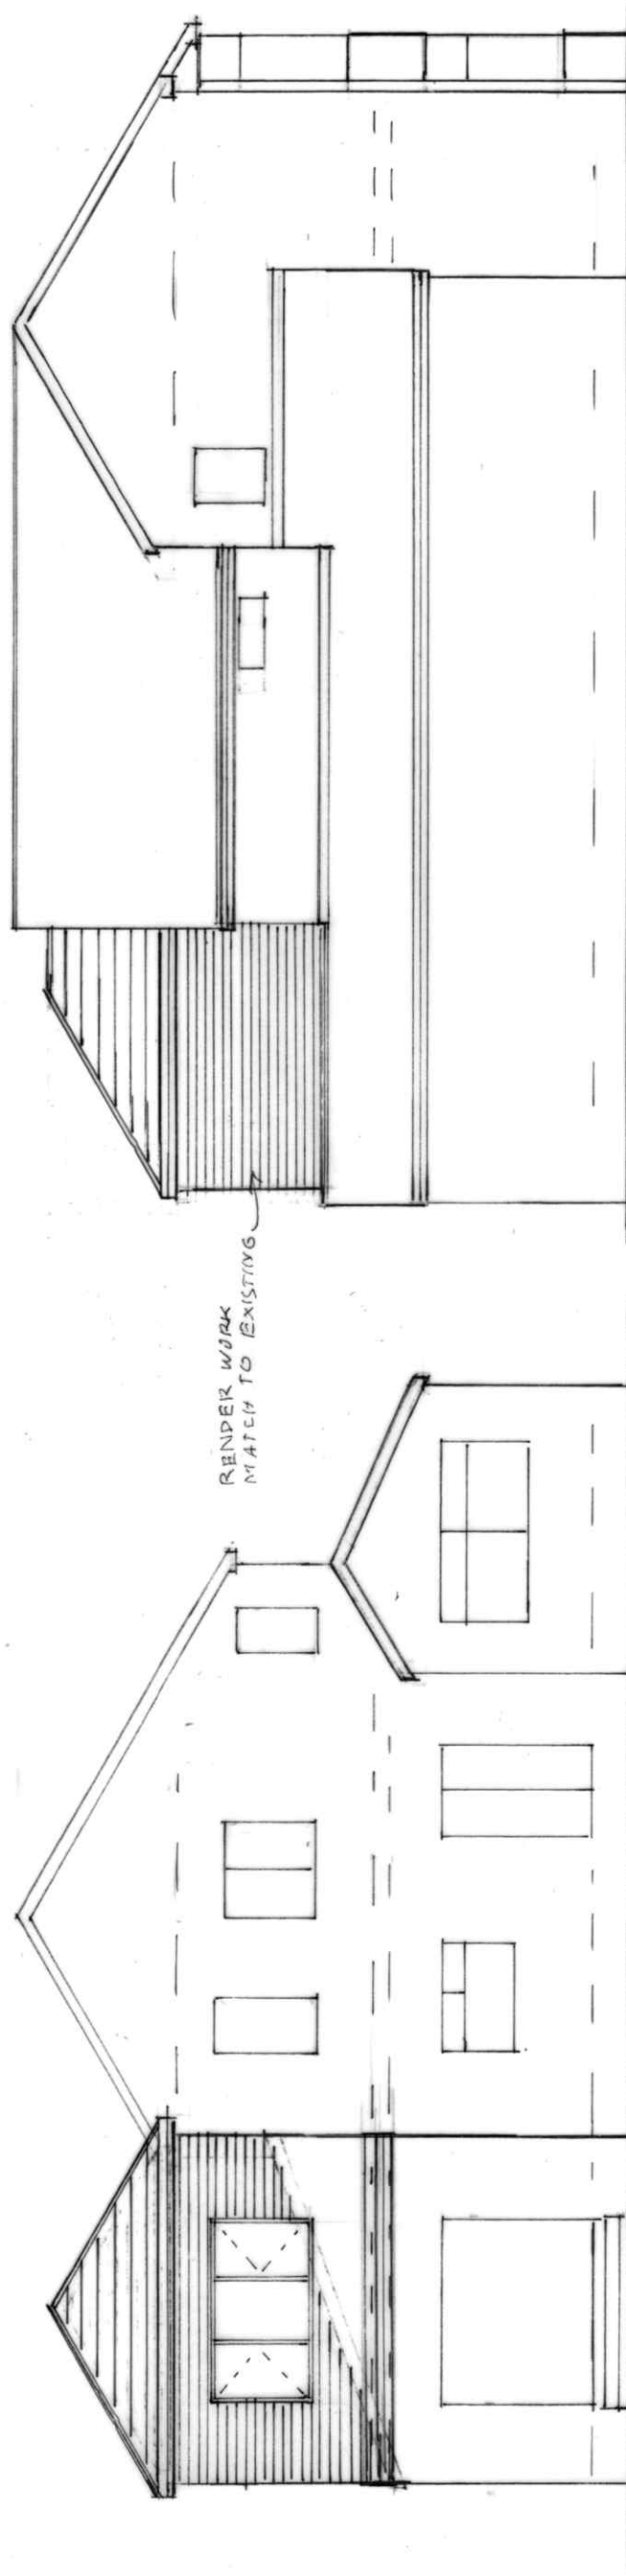

REAR ELEVATION
(PROPOSED)

SIDE ELEVATION
(PROPOSED)

BUILDING DESIGN SERVICES	
M. FAROOQ	
6 Stock Close, Shawclough, Rochdale OL12 6BB	
Tel: 01706 712231 Mob: 07967605763	
PROPOSED FIRST FLOOR SIDE EXTENSION	
16 SEYMOUR ROAD CRUMPSALL	
MANCHESTER M8 5BG	
For: Mr JAIVED SHAFIQUE	
Elevation	Scale 1:100
	2026/4