




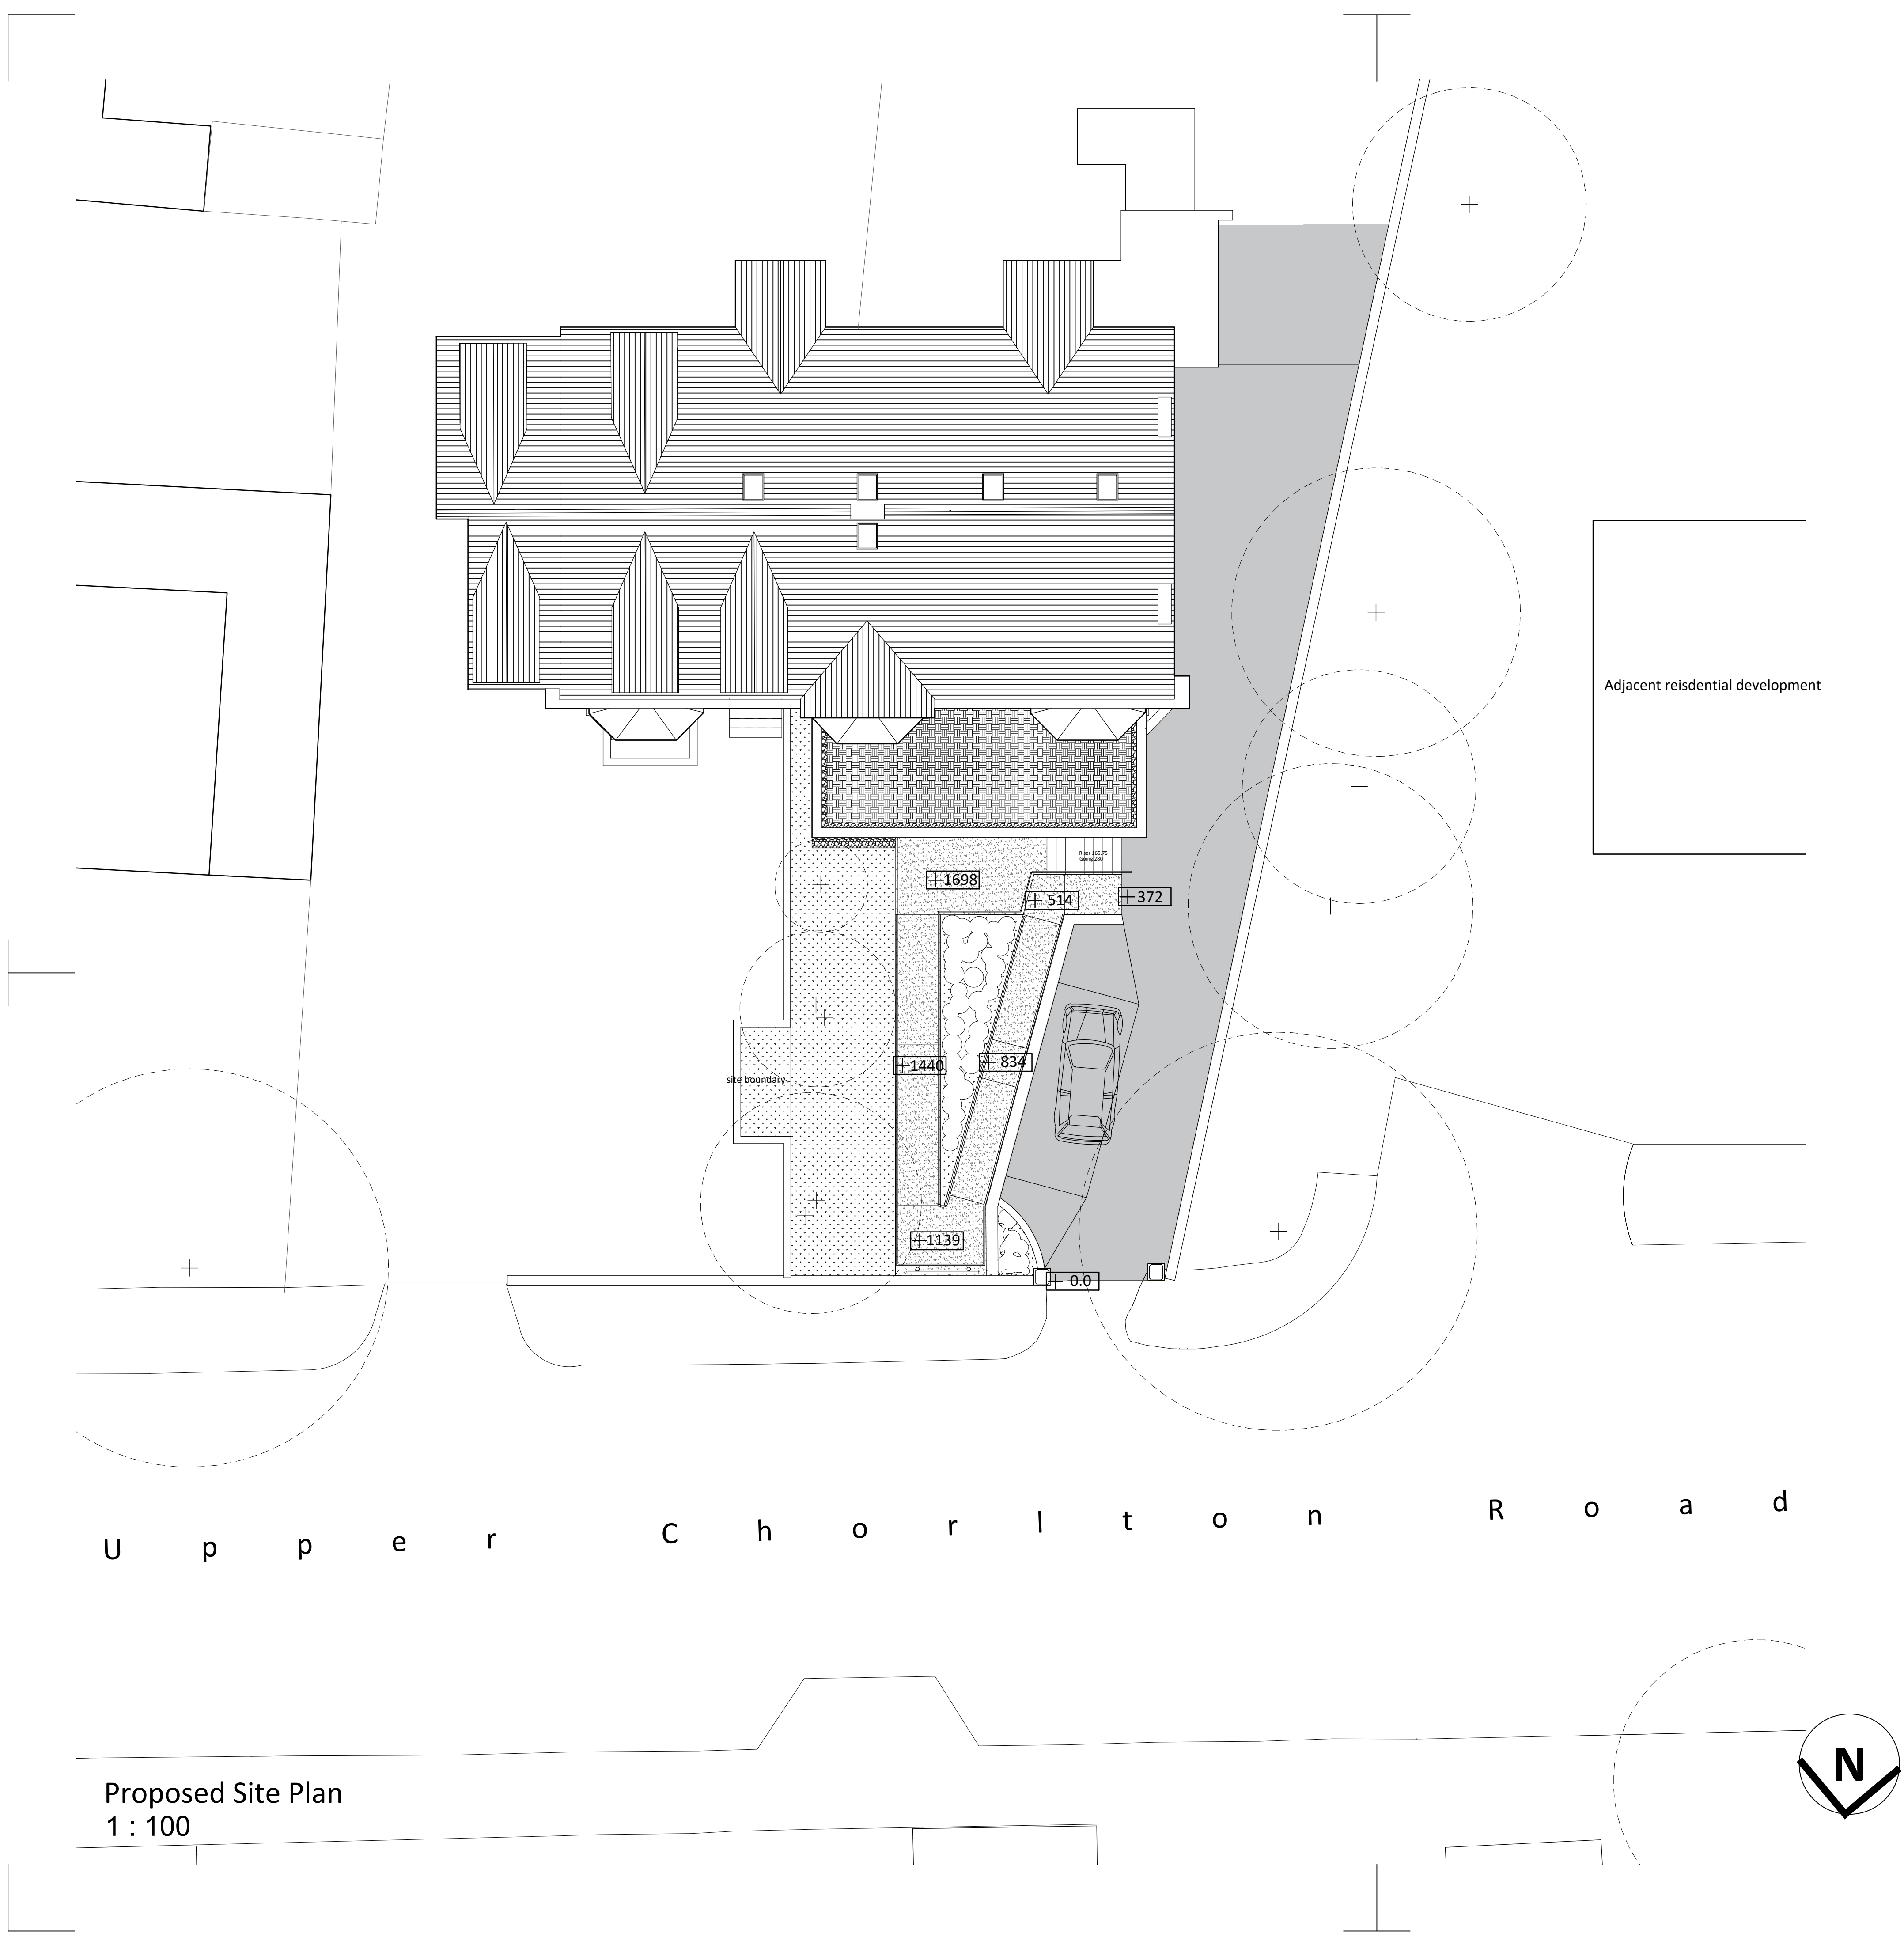

Proposed Site Plan
1 : 100

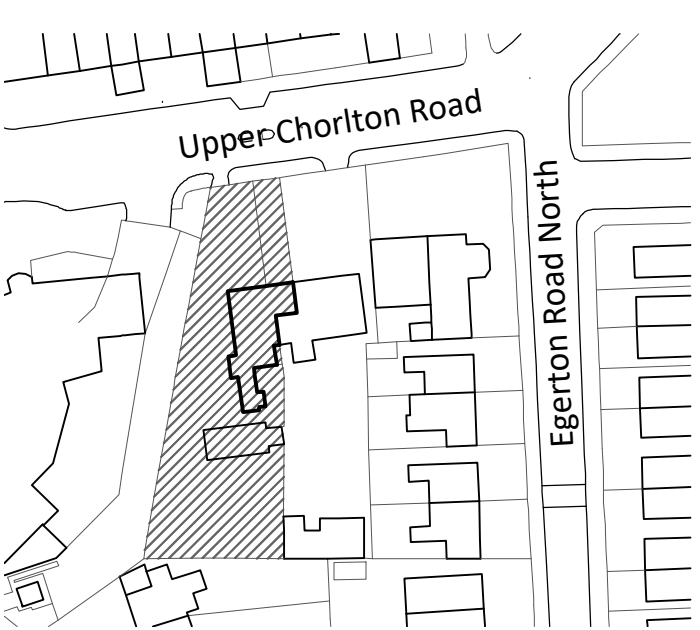


Location Plan
1 : 1250

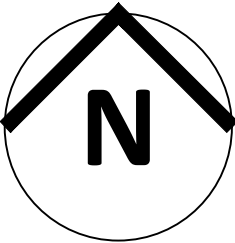

Legend

- Resin-bound gravel
- Asphalt
- Soft landscaping
- Seedum roof
- Drainage gravel

NOTES:
FIGURED DIMENSIONS TO BE TAKEN IN PREFERENCE TO SCALED DIMENSIONS.
ALL DIMENSIONS TO BE CHECKED ON SITE.

 

Revision:		Date:		Description:	
GRAHAM SIBBALD Chartered Surveyors and Property Consultants 233 St Vincent Street, Glasgow G2 5QY Telephone 0141 332 1194 Fax 0141 332 9914 Website: www.g-s.co.uk Email: cad@g-s.co.uk					
Client IVC Evidensia UK, The Chocolate Factory, Keynsham, Bristol BS31 2AU					
Project EXTENSION TO VETERINARY PRACTICE					
Address 221 Upper Chorlton Road Manchester M16 0DE					
Drawing Title Proposed Site Plan					
Department No. GB_13477		Drg No. L(90)003	Revision 1st	Sheet Size 1:100 @ A1	
Aims. No. 2023\02\0319			Drawing Status Planning		
Drawn By JW		Checked By CL		Date 14/4/2023	
PREPARED BY GRAHAM + SIBBALD TECHNICAL SERVICES LLP					