


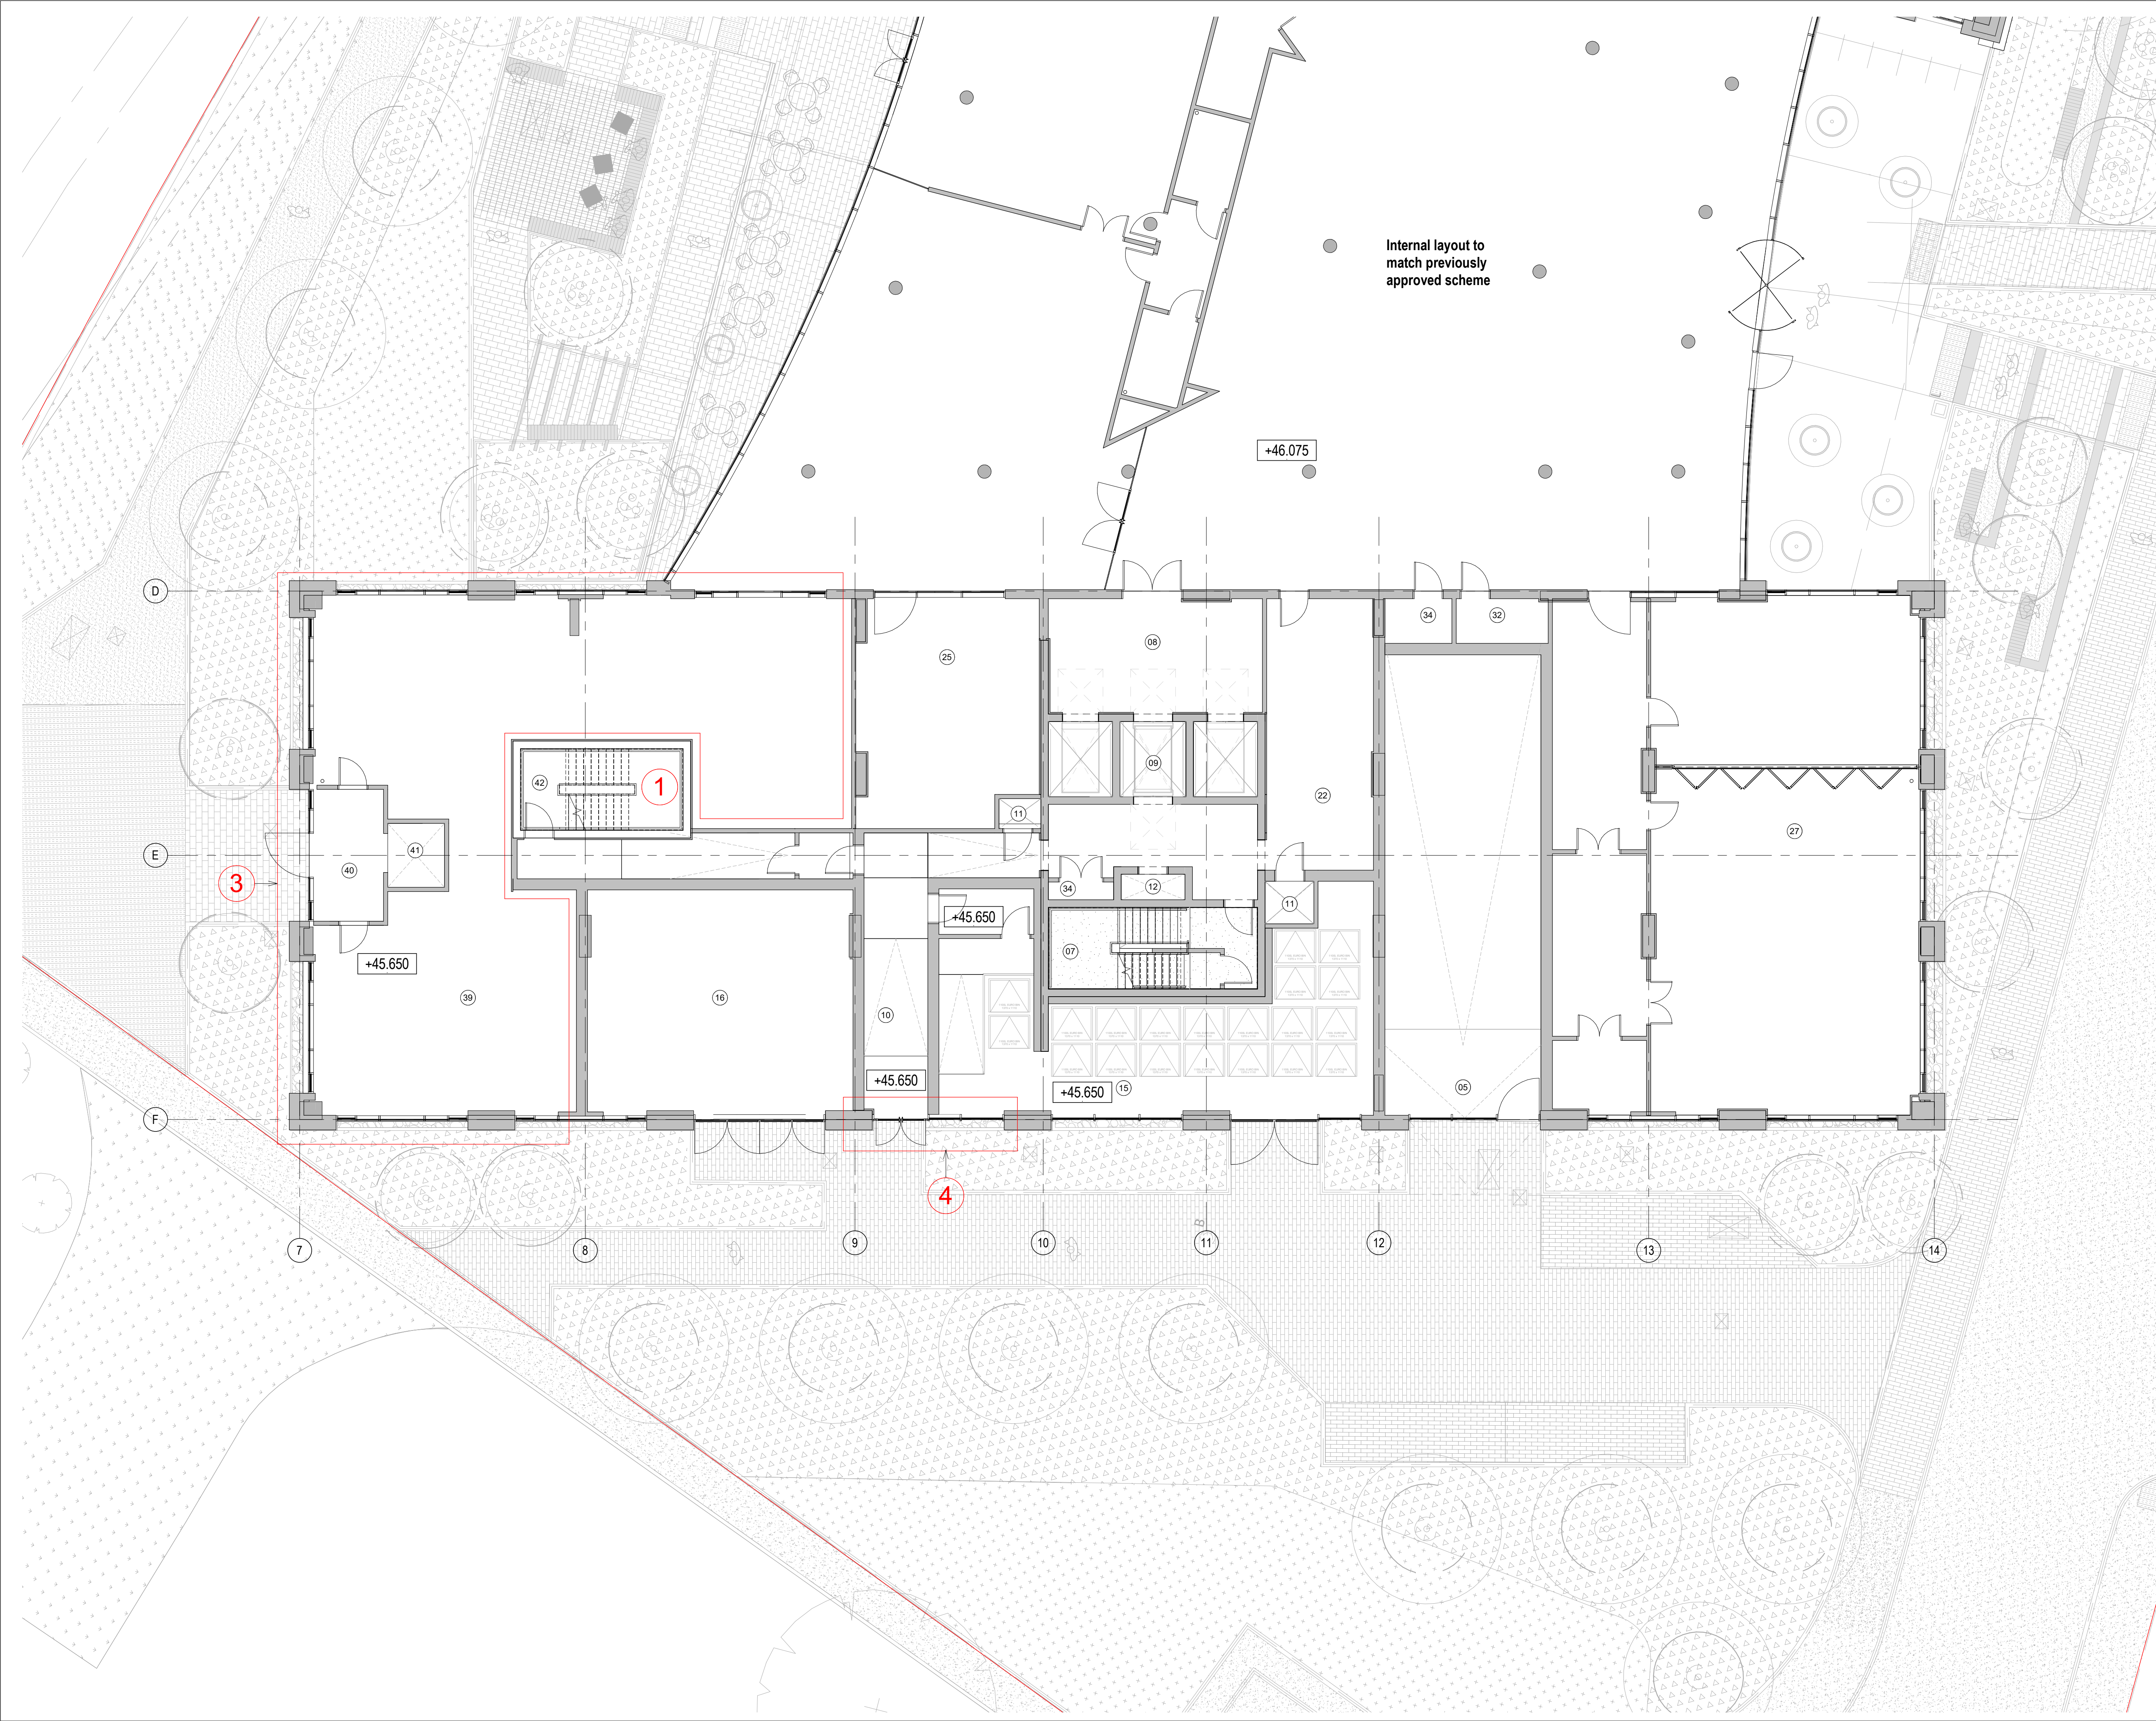

GENERAL NOTES:

DAY Architectural Ltd accepts no responsibility for any costs, losses or claims whatsoever arising from these drawings, specifications and related documents unless there is full compliance with the Client or any unauthorised user of the following:

- 1 All boundaries, dimensions and levels are to be checked on site before construction and any discrepancies reported to the Architect / Designer.
- 2 Partial Services: Any discrepancies with site or other information is to be advised to the Architect / Designer and direction and / or approval is to be sought before the implementation of the detail.
- 3 Block and site plans are reproduced under license from the Ordnance Survey.
- 4 Do not scale this drawing.
- 5 For the purpose of coordination, all relevant parties must check this information prior to implementation and report any discrepancies to the Architect / Designer.

ROOM SCHEDULE KEY

1 Basement Car Parking	39 Shared Residential Amenity Space
2 Tank Room	40 Platform Lift Lobby
3 Workshop	41 Platform Lift
4 Lift to Ground Floor	42 Secondary Stair
5 Car Parking Ramp	
6 Cycle Store & Workshop	
7 Escape Stair	
8 Lift Lobby	
9 Lifts	
10 Fire Escape & Service Corridor	
11 Riser	
12 Smoke Shaft	
13 LV Room	
14 HV Room	
15 Refuse and Recycling Store	
16 Generator Plant Room	
17 Building Manager's Suite	
18 Entrance	
19 Concierge	
20 Waiting Area	
21 Shared Residential Amenity Space	
22 General Store	
23 Parcel Store	
24 Shared Residential Amenity Space	
25 Kitchen / Store	
26 Post	
27 Shared Residential Amenity Space	
28 Shared Residential Amenity Space	
29 Shared Residential Amenity Space	
30 Staff Lockers	
31 WC	
32 Accessible WC	
33 Shared Residential Amenity Space	
34 Cleaners Cupboard	
35 Lobby	
36 Storage	
37 -	
38 Shared Residential Amenity Space	

CLIENT
RG GROUP / OLYMPIAN

PROJECT
The Fairfax Manchester

REV	DESCRIPTION	DATE	REV BY	CHKD
F	PLANNING ISSUE: Issued for Secondary Stair NMA	20.09.23	AMS	TE
E	Planning issue: Issued for NMA application to MCC	20.04.22	MG	TE
D	Issued for NMA application to MCC	17.02.22	JM	MG
C	Revised Planning Issue	17.12.21	LK	MG
B	PLANNING ISSUE: Geometric tile wall position amended to be flush with adjacent glazing. Opening light increased to suit technical minimum standards.	29.10.21	MG	MH
A	PLANNING ISSUE	11.10.21	MG	MH

DRAWING
Block 2 Ground Floor GA Plan

SCALE
As indicated @ A1

PROJECT	DRAWN BY	CHECKED BY	FIRST ISSUED
1284-21	MG	MH	11/10/21

ROLE	NUMBER	REVISION
A	20-0109	F

DRAWING STATUS
PLANNING

Information contained on this drawing is the sole copyright of DAY Architectural Ltd. and is not to be reproduced without their permission.

DAY

DAY Architectural Ltd.
Studio 1, Lancaster Buildings
77 Deansgate, Manchester, M3 2BW

T: 0161 834 9703
W: www.day-architectural.com