
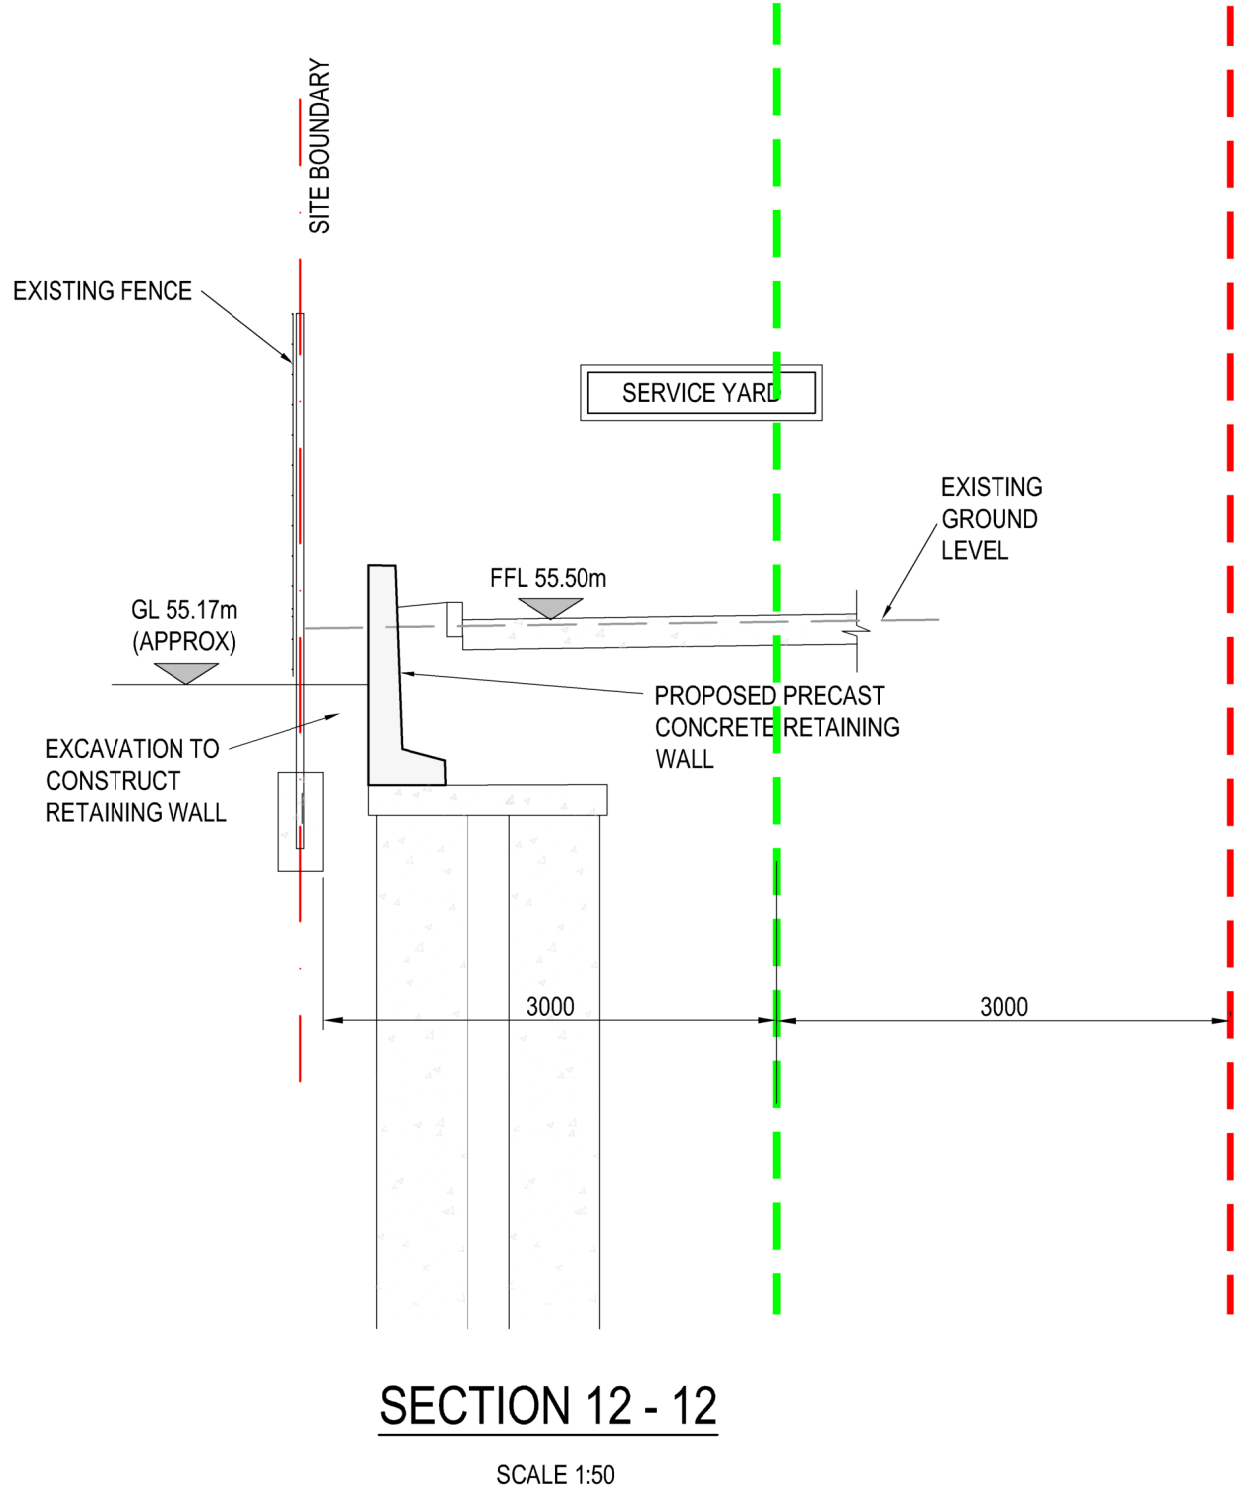


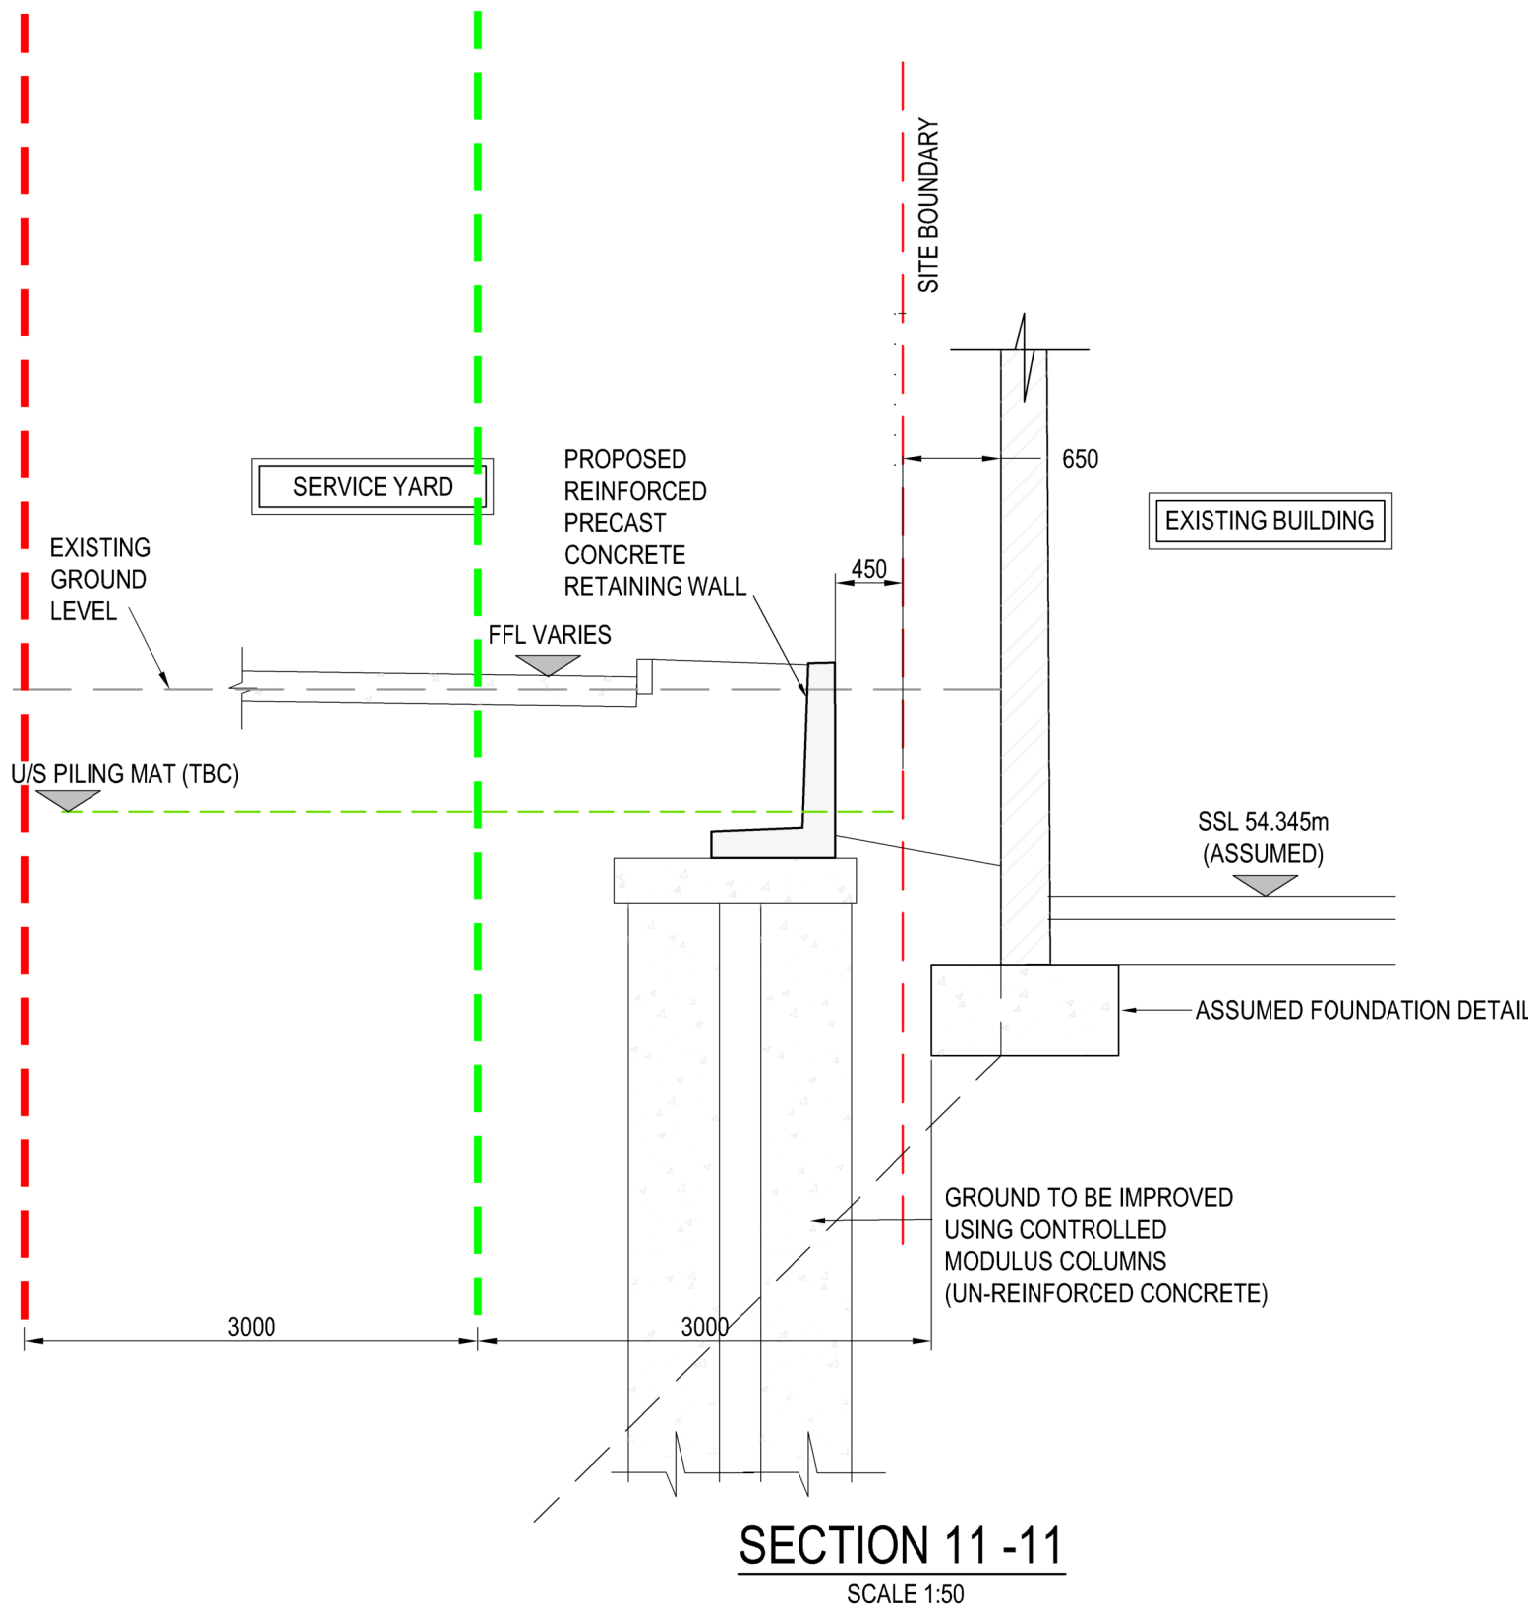

GENERAL NOTES:

1. THIS DRAWING IS TO BE READ IN CONJUNCTION WITH ALL OTHER RELEVANT DRAWINGS AND SPECIFICATIONS.
2. DO NOT SCALE FROM THIS DRAWING. ANY AMBIGUITIES, OMISSIONS AND ERRORS ON THIS DRAWING SHALL BE BROUGHT TO THE ENGINEERS ATTENTION IMMEDIATELY. ALL DIMENSIONS MUST BE VERIFIED ON SITE.
3. ALL LEVELS ARE IN METRES ABOVE ORDINANCE DATUM UNLESS NOTED OTHERWISE.
4. ALL DIMENSIONS ARE IN METRES UNLESS NOTED OTHERWISE.
5. PROPOSED FINISHED FLOOR LEVELS (FFL) ARE INDICATIVE ONLY AND WILL BE CONFIRMED DURING DETAILED DESIGN
6. ALL INFORMATION SUBJECT TO FINAL DESIGN

LEGEND

P02	SECTIONS ADDED	16/06/23	PM	VC
P01	PRELIMINARY ISSUE	21.02.23	DFK	VC
Rev:	Description:	Date:	By:	Chkd:



Merchant Exchange, 17-19 Whitworth Street West, Manchester, M1 5WG
0161 236 2354
manchester@curtins.com
www.curtins.com

Civils & Structures • Transport Planning • Environmental • Infrastructure • Geotechnical • Conservation & Heritage • Principal Designer
Birmingham • Bristol • Cambridge • Cardiff • Douglas • Dublin • Edinburgh • Glasgow • Kendal • Leeds • Liverpool • London • Manchester • Nottingham

Status: **SUITABLE FOR INFORMATION** **S2**

Project: **ELIZABETH STREET, CHEETHAM HILL**

Orig Title: **PARTY WALL SECTIONS SHEET 3 OF 3**

Drawn By DFK	Designed By VC	Checked By VC
Date FEB 23	Scales @ A1 1:50	
Project No - Originator - Function - Spatial - Form - Discipline - Number 080139 - CUR - XX - XX - DR- S- 1003		Revision P02