




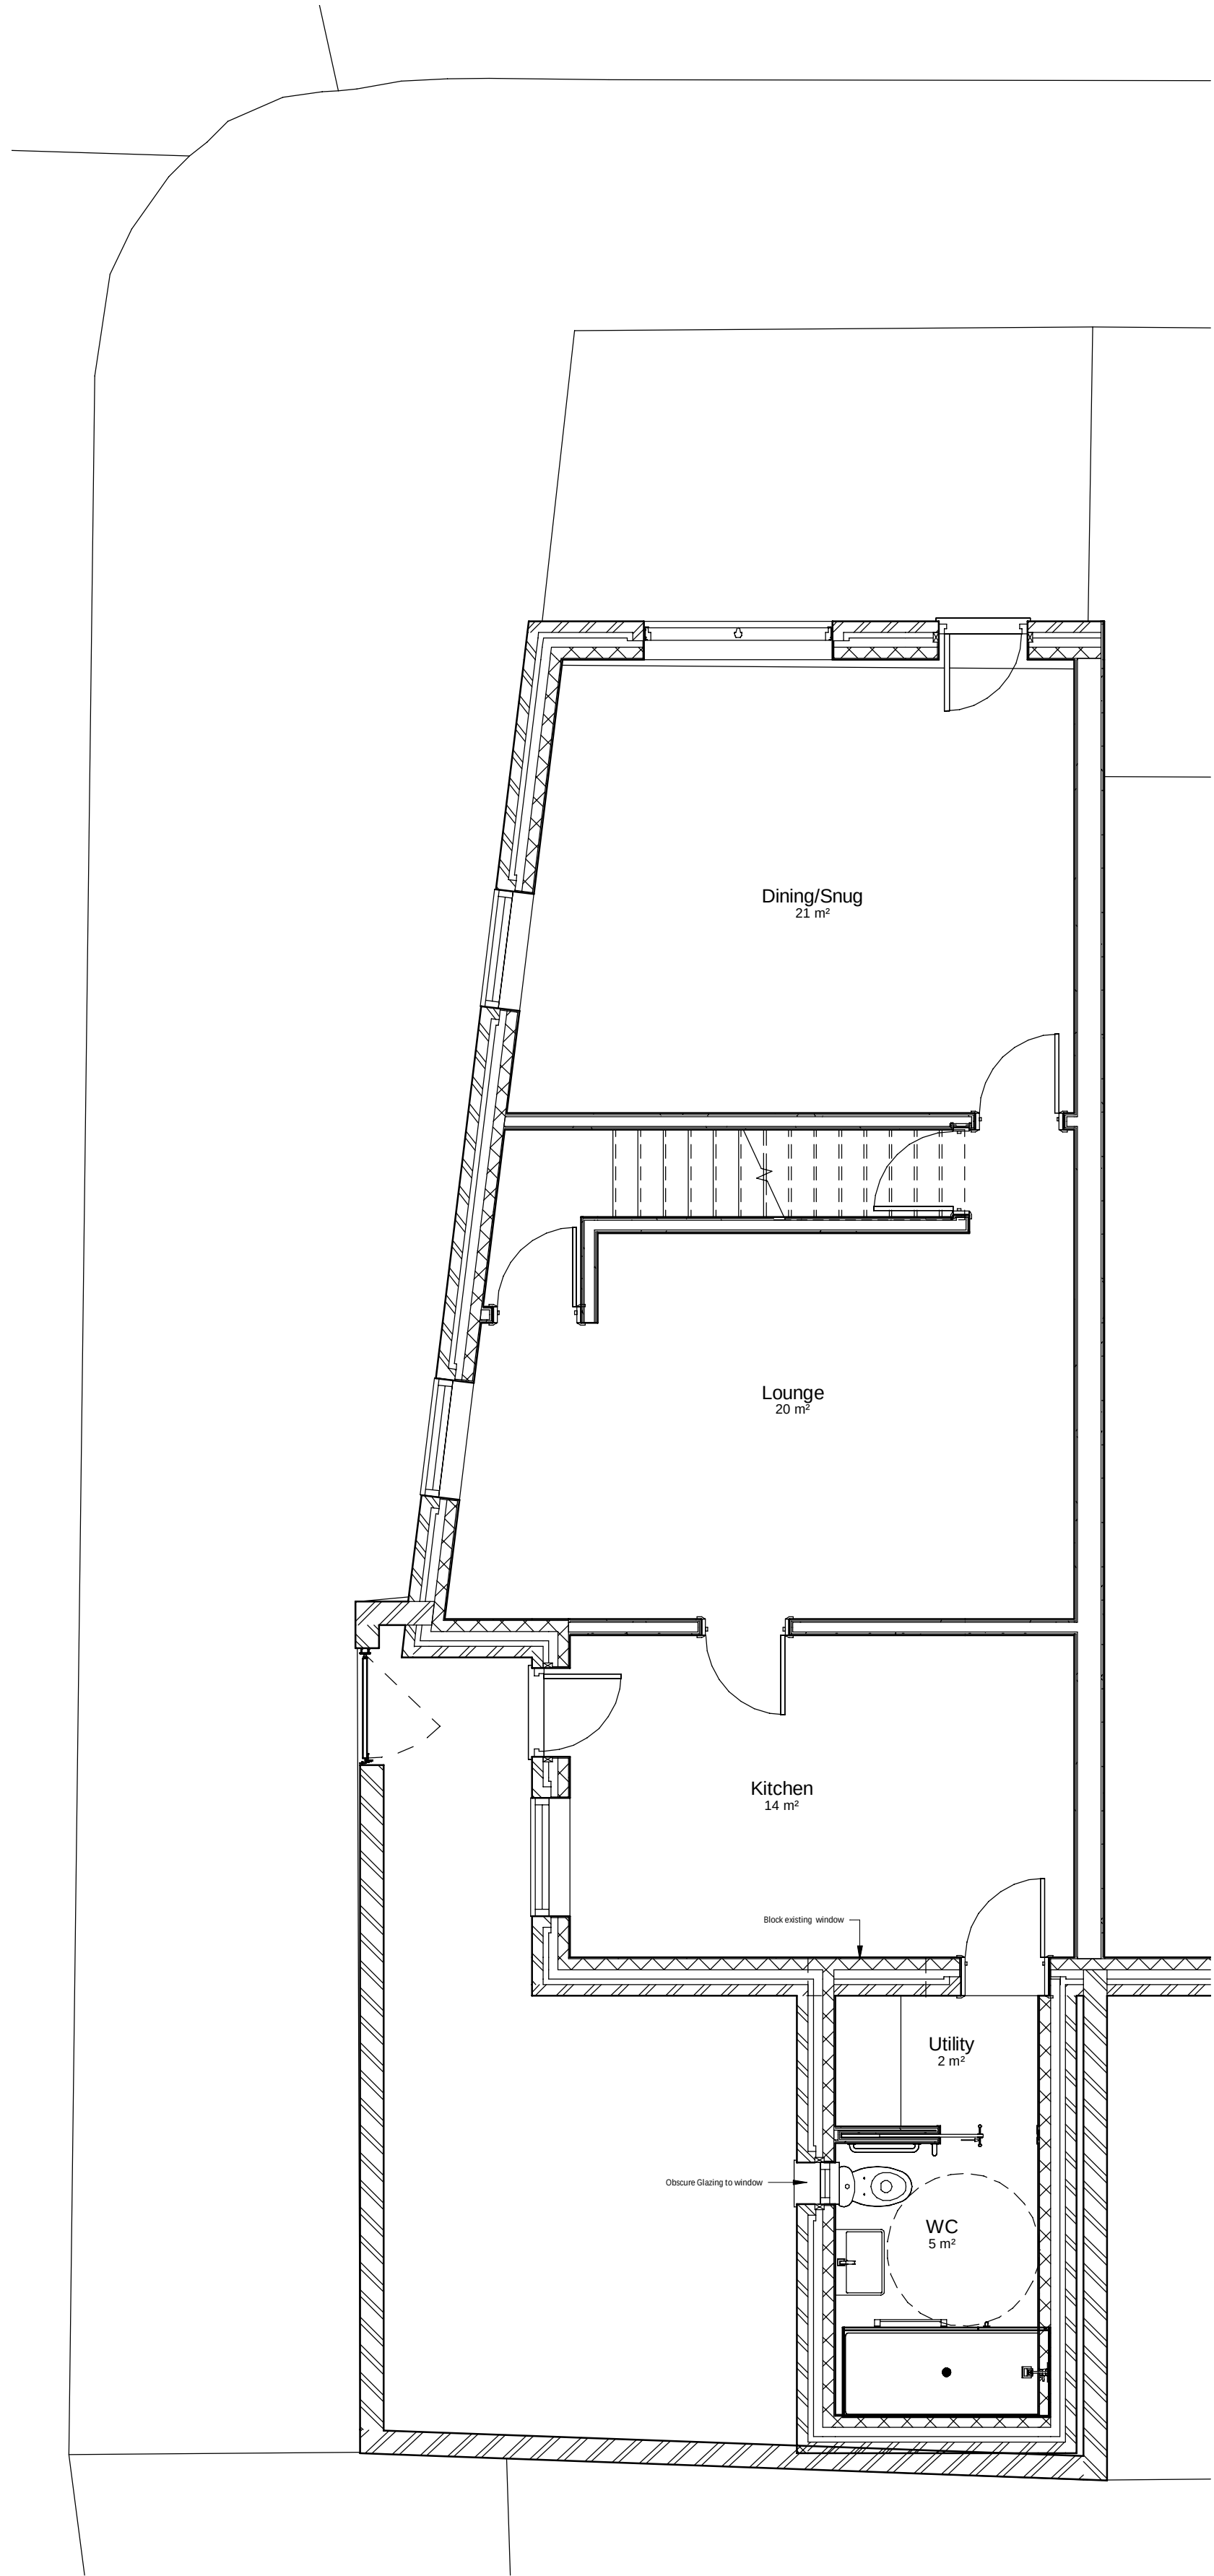


Proposed Ground Floor
1 : 50

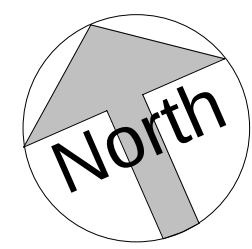


Proposed First Floor
1 : 50

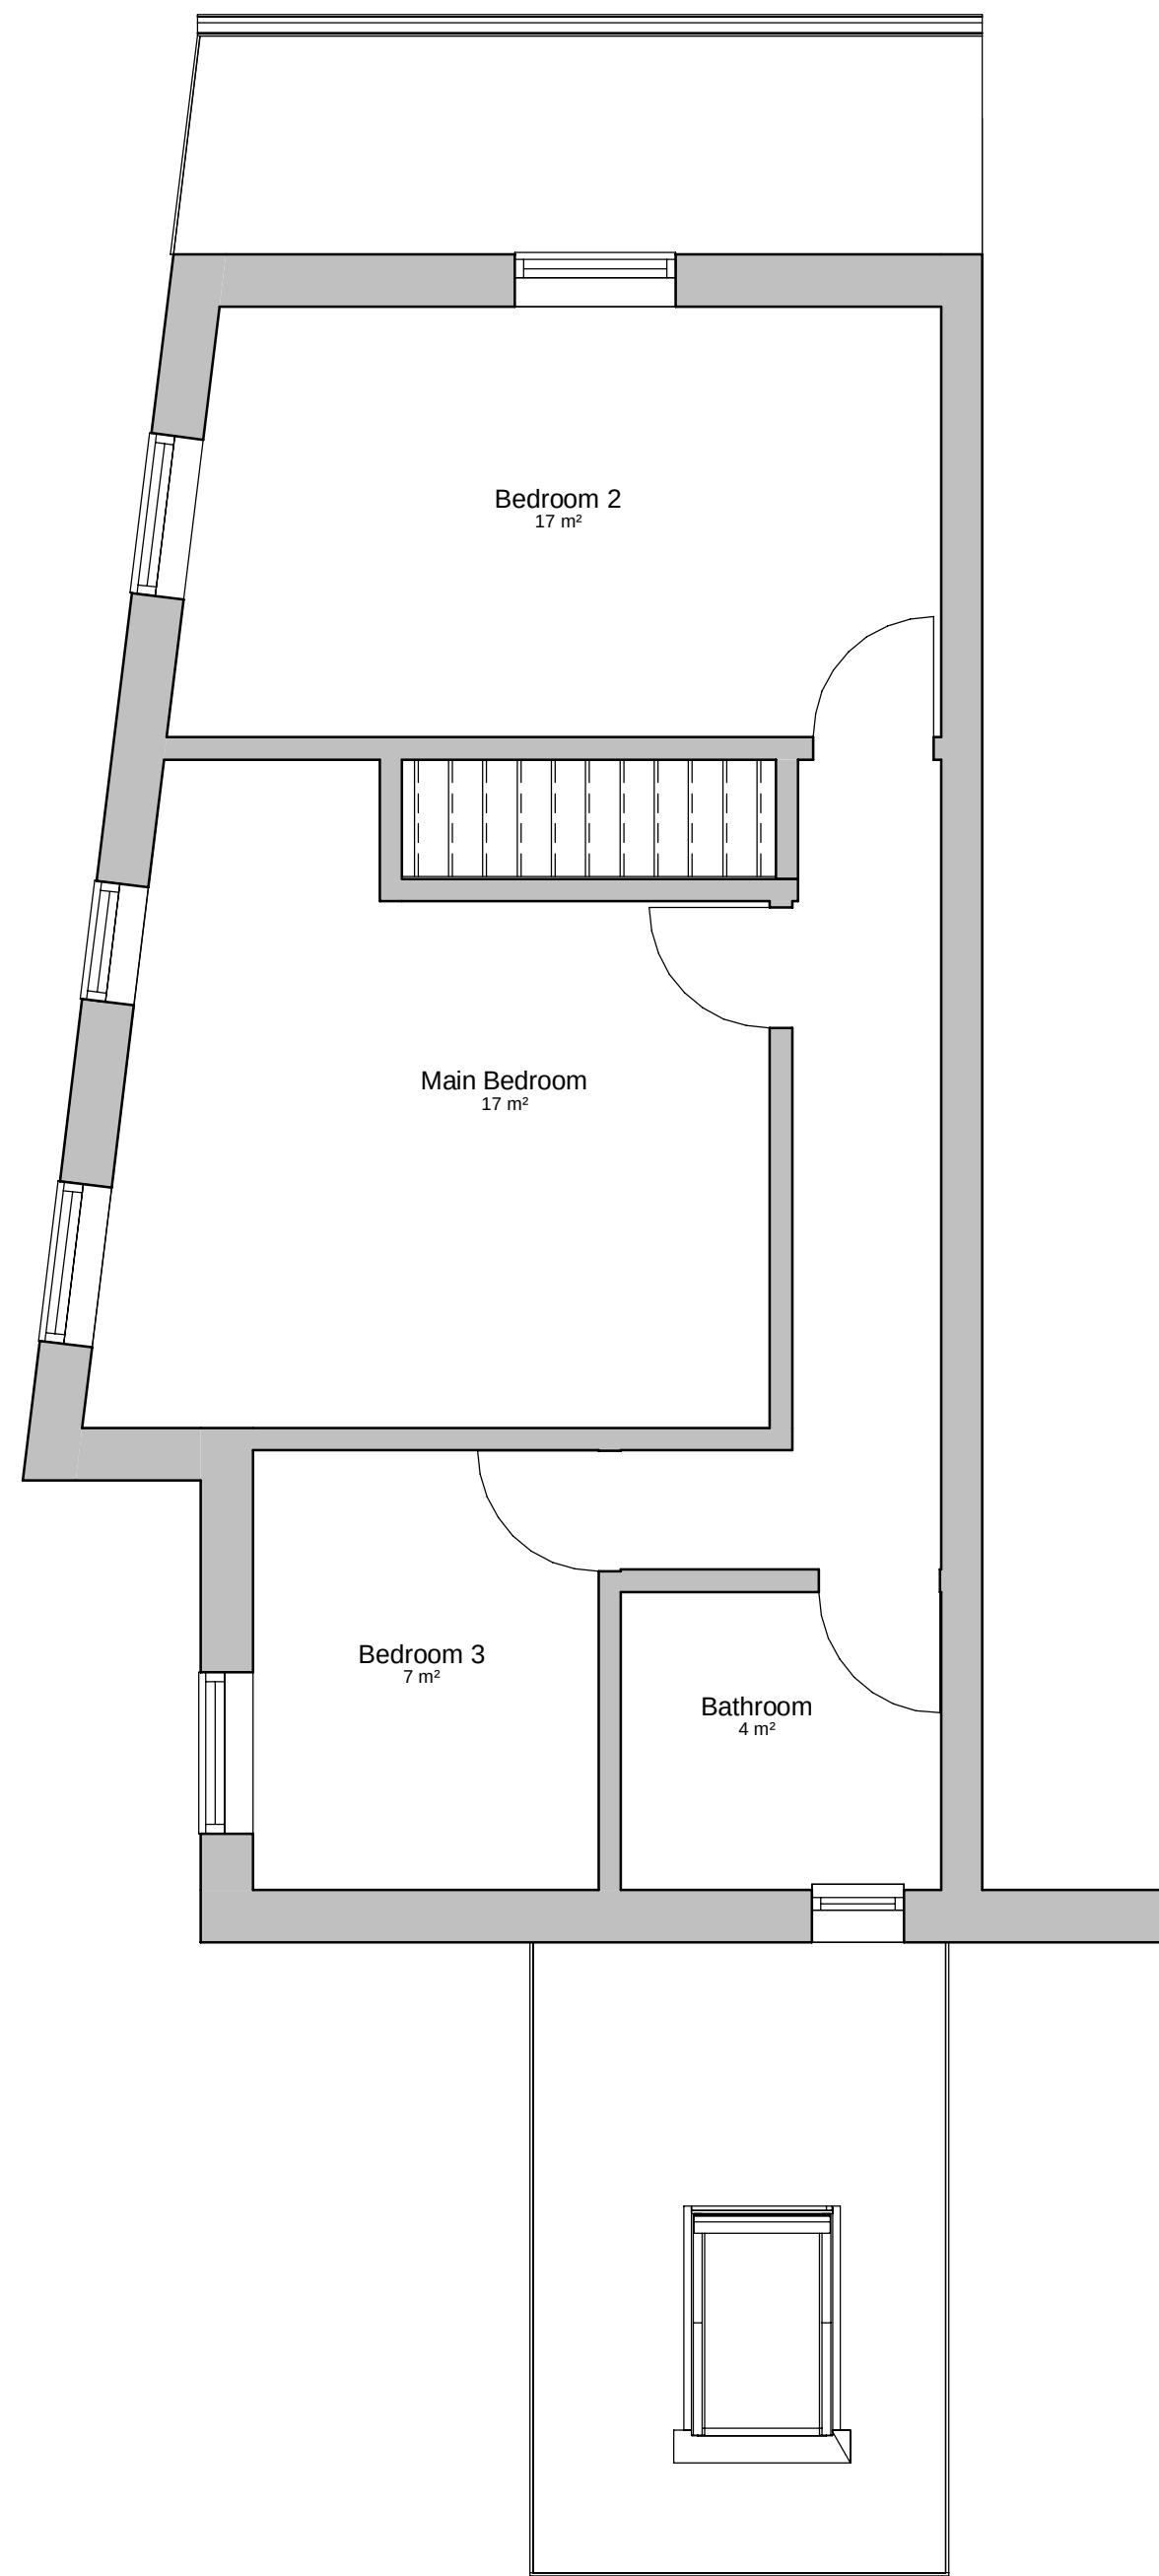

Proposed Front Elevation
1 : 50

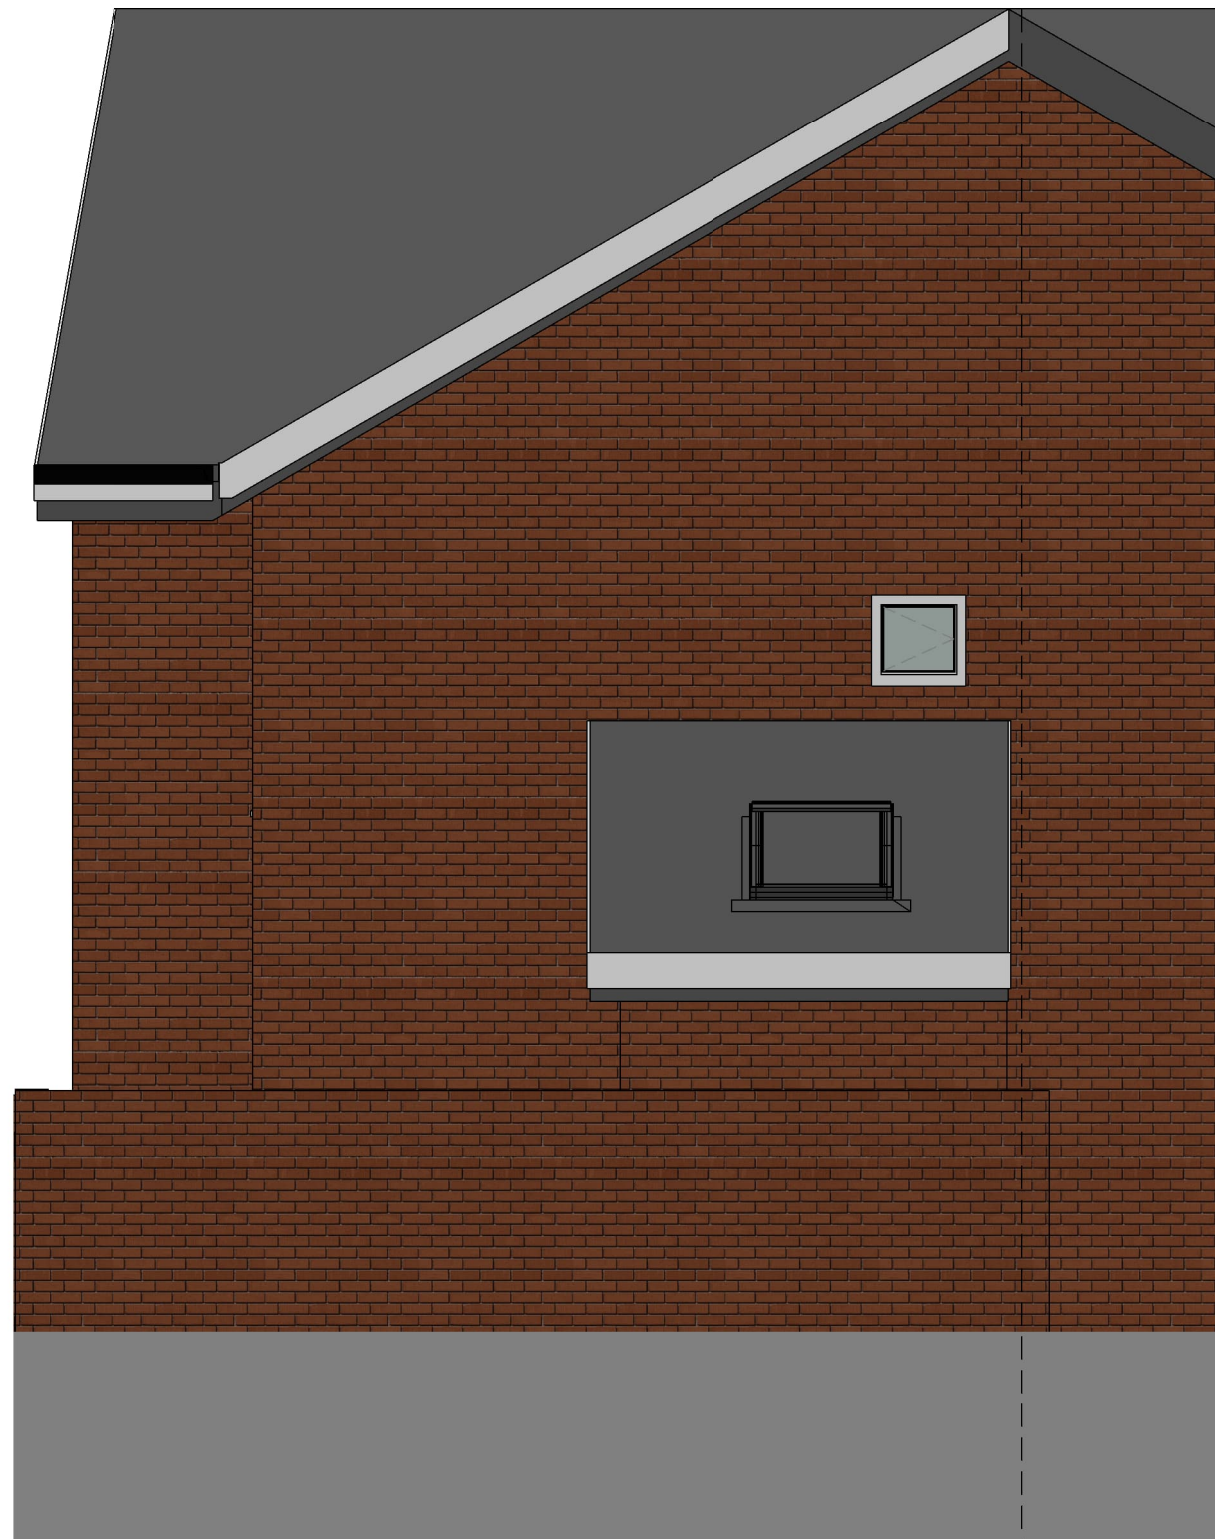

Proposed Rear Elevation
1 : 50

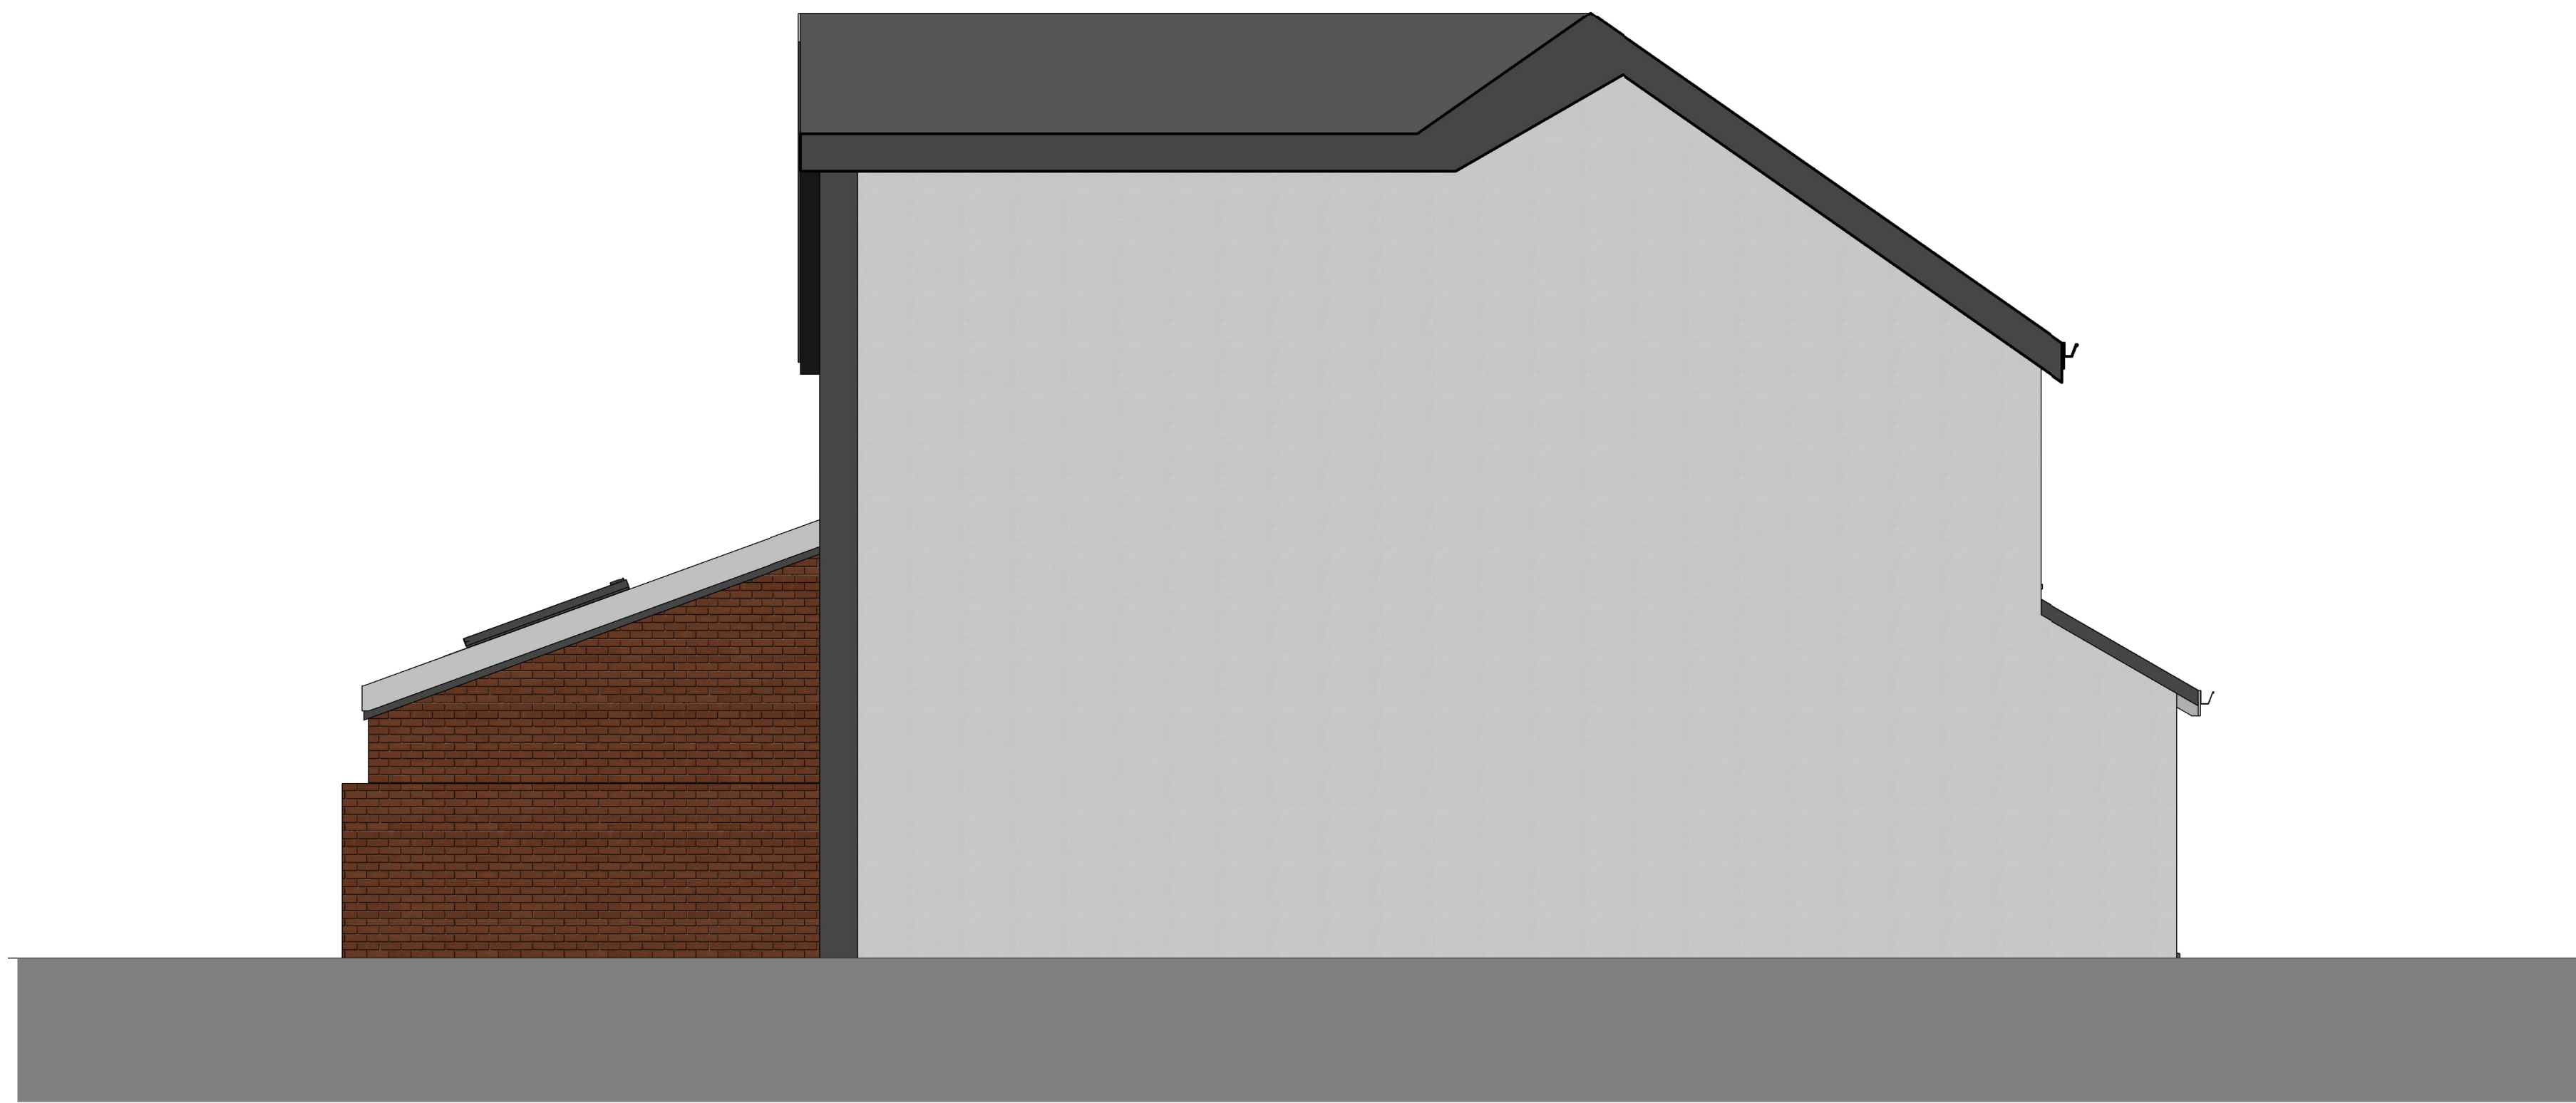


Proposed South Side Elevation
1 : 50



Proposed North Side Elevation
1 : 50

- DO NOT SCALE FROM THIS DRAWING
- ALL DIMENSIONS MUST BE CHECKED ON SITE BY CONTRACTOR PRIOR TO CONSTRUCTION
- REFER TO ELECTRICAL ENGINEERS DRAWINGS FOR ELECTRICAL SERVICES
- REFER TO MECHANICAL ENGINEERS DRAWINGS FOR MECHANICAL SERVICES

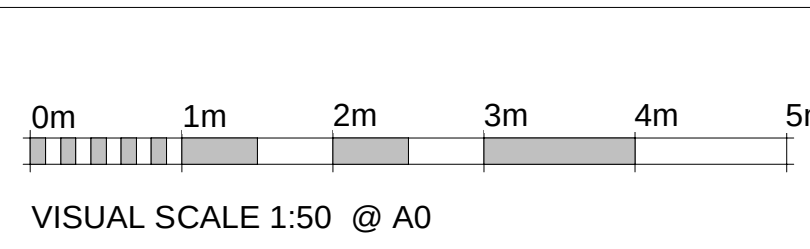

D	19.07.23	Amended to planners comments via email dated 11.07.23
C	03.04.24	Amended to planners comments via email dated 03.04.23
B	03.04.23	Amended to planners comments via email dated 02.04.23
A	23.02.22	Amended to planners comments via email dated 18.02.22
Rev	Date	Int Description

Client:
Mr Afsar Yousuf

Project:
82 Broom Avenue

Description:

Proposed Plans and Elevations

Drawn By:	Date:	Scale @ A0:
OJK	14/02/22	1 : 50
Job No:	Drawing No:	Rev:
150	P105	D