


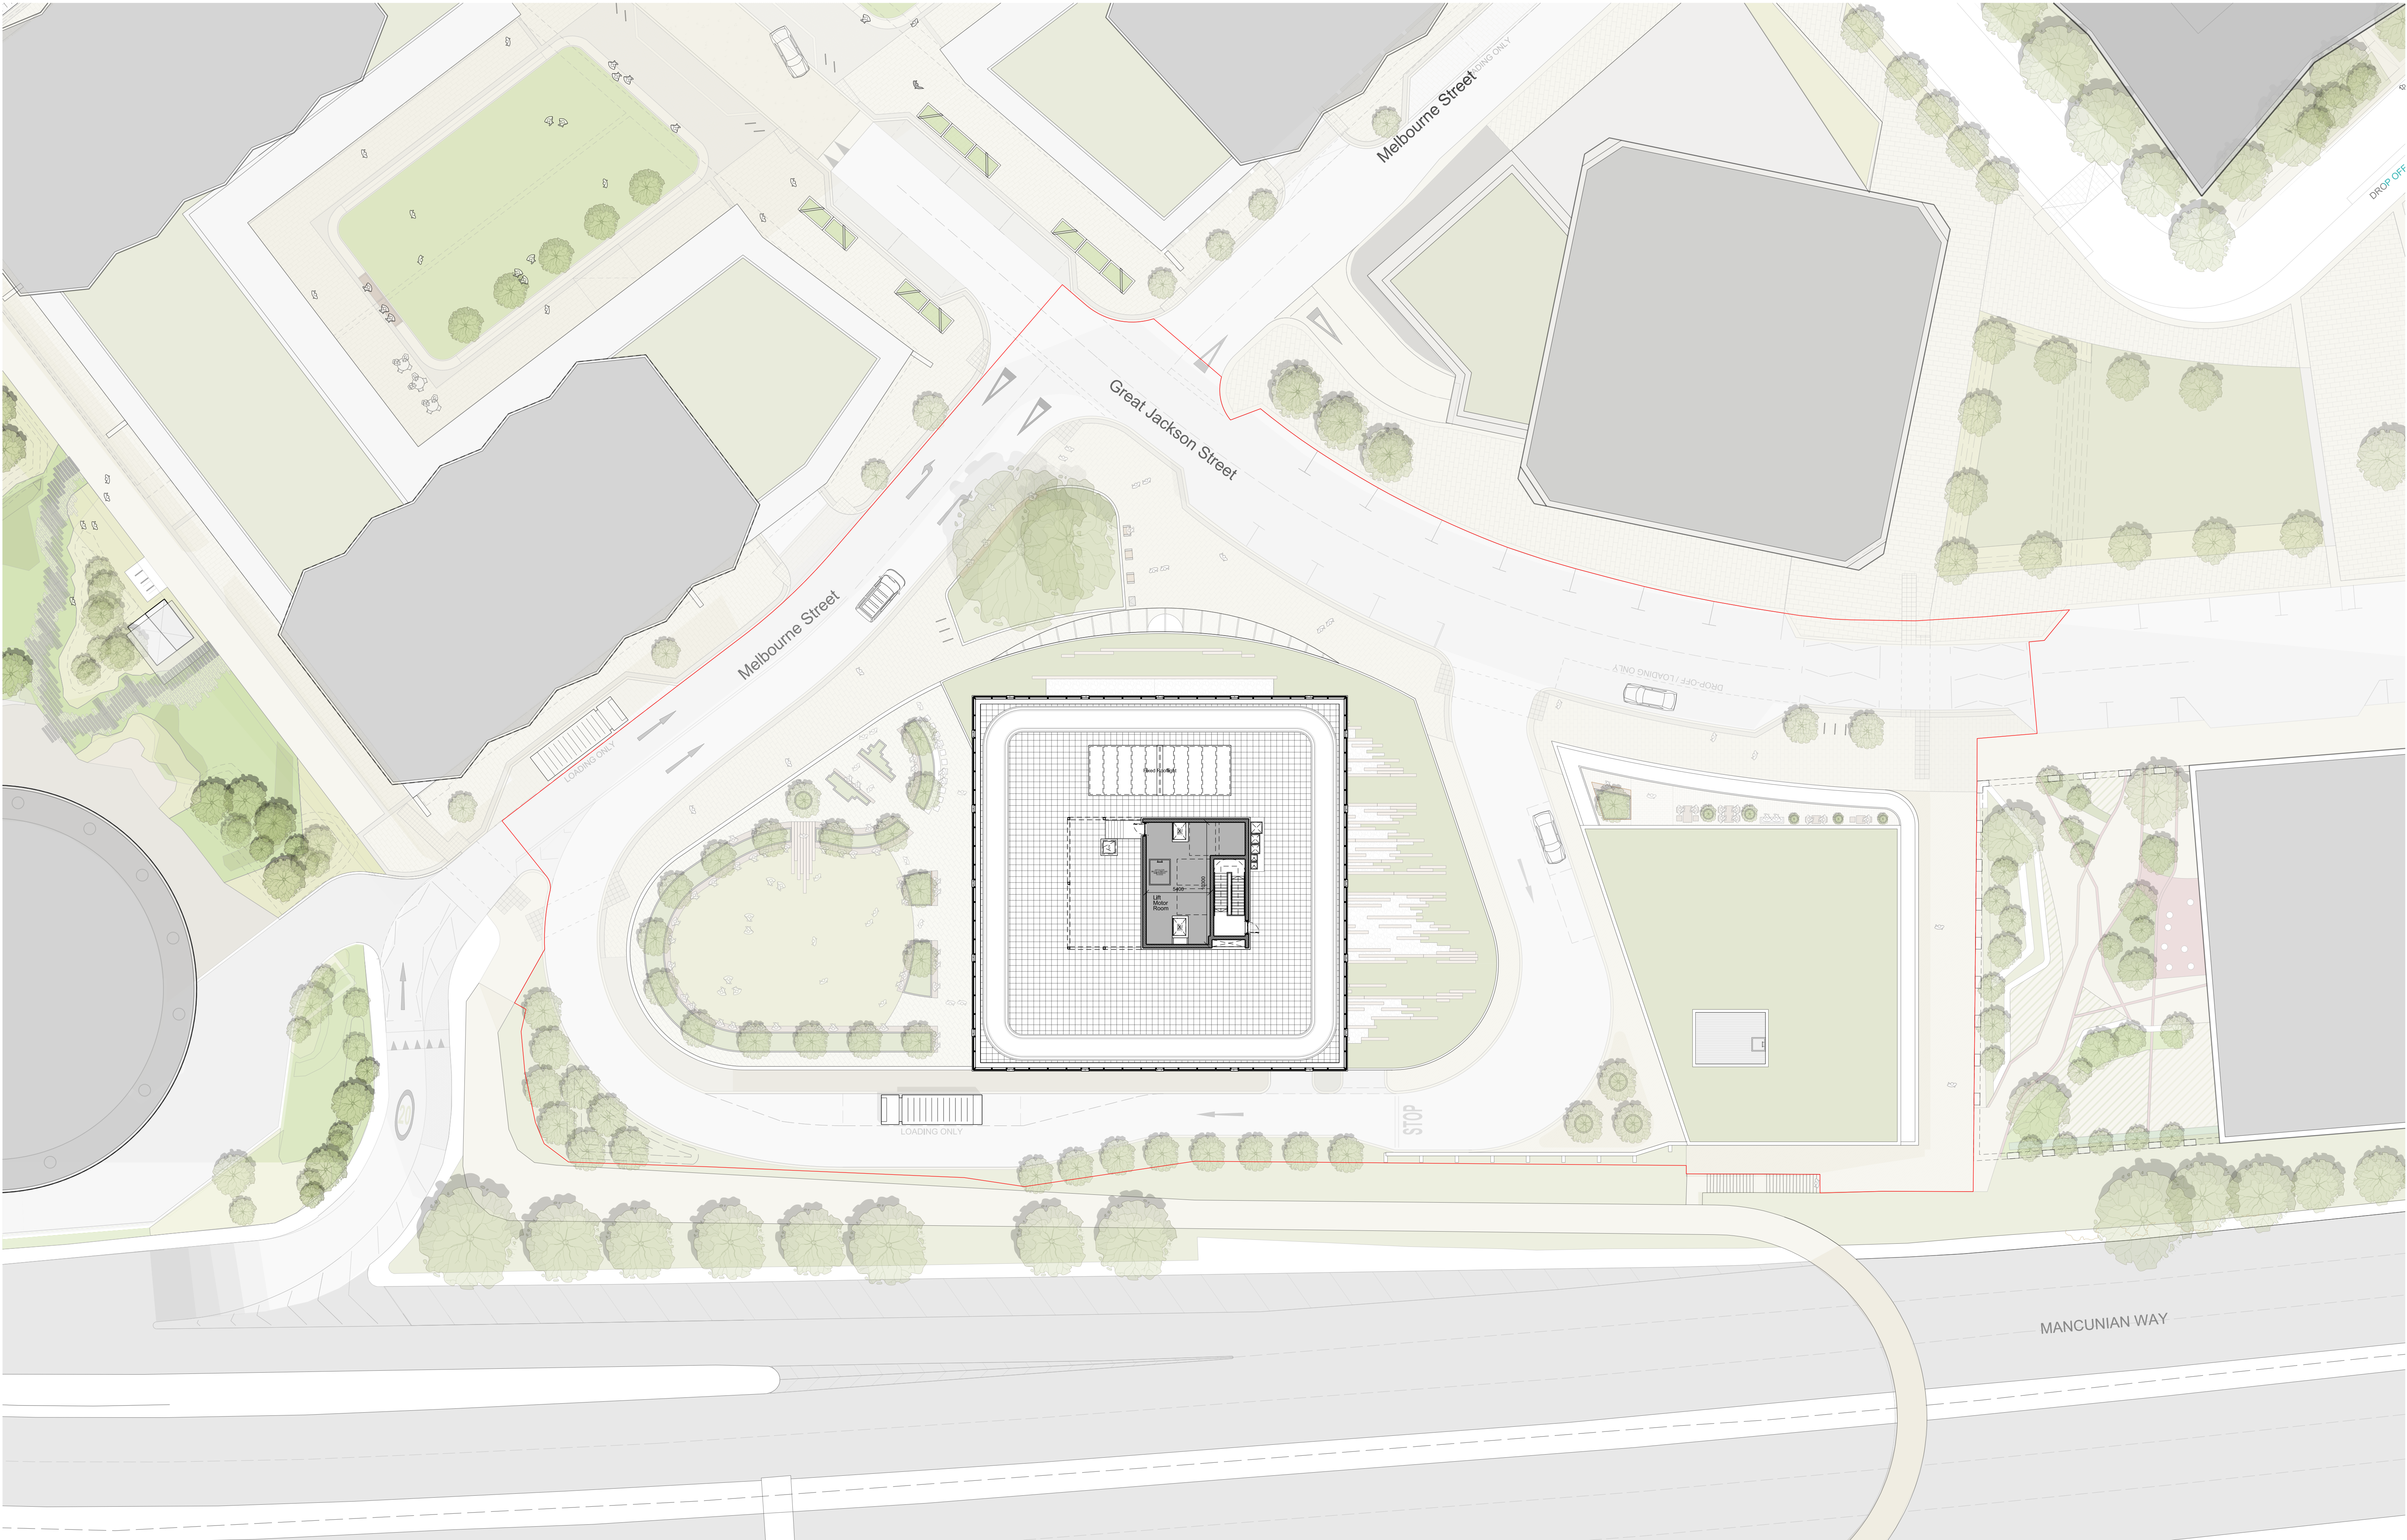


This drawing is copyright  
Do not scale off dimensions.  
All dimensions to be checked on site by contractor.  
Contractor to report any dimensional discrepancies,  
errors or omissions prior to commencing on site.

Scale Bar

0 10 20m

NOTE:

NORTH

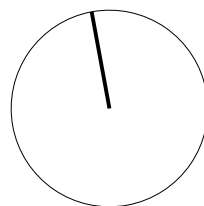

| Rev  | Date       | Description    |
|------|------------|----------------|
| P 01 | 20-04-2023 | Planning Issue |
|      |            |                |
|      |            |                |
Project Title  
Great Jackson Street - Plot D  
Manchester

Status  
Planning

Drawing Title  
Z1 Site  
Roof Plan

|                                              |                     |                  |
|----------------------------------------------|---------------------|------------------|
| Job No<br>10419                              | Scale<br>1:250 @ A1 | Date<br>APR 2023 |
| Drawing No<br>10419-Z1-SHP-G100-PL-RF-B5D801 | Revision<br>P 01    |                  |

**simpsonhaugh**

MANCHESTER  
Riverside, 4 Commercial St  
Manchester M15 4EQ  
+44 (0)161 835 2345  
www.simpsonhaugh.com

LONDON  
5-8 Roberts Place  
London EC1R 9BB  
+44 (0)20 7549 4000  
mail@simpsonhaugh.com