


Copyright: All rights reserved. This drawing must not be reproduced without permission. The drawing must not be used in whole or in part without the written consent of the architect.				
no	revision	date	by	checked
A	disabled bays moved closer to Poplar Court	12.01.23	MJD	mjd
B	rear fence line adjusted to dims taken on site	03.02.23	MJD	mjd
C	former bay no. 1 removed, bin store re-positioned	20.02.23	MJD	mjd

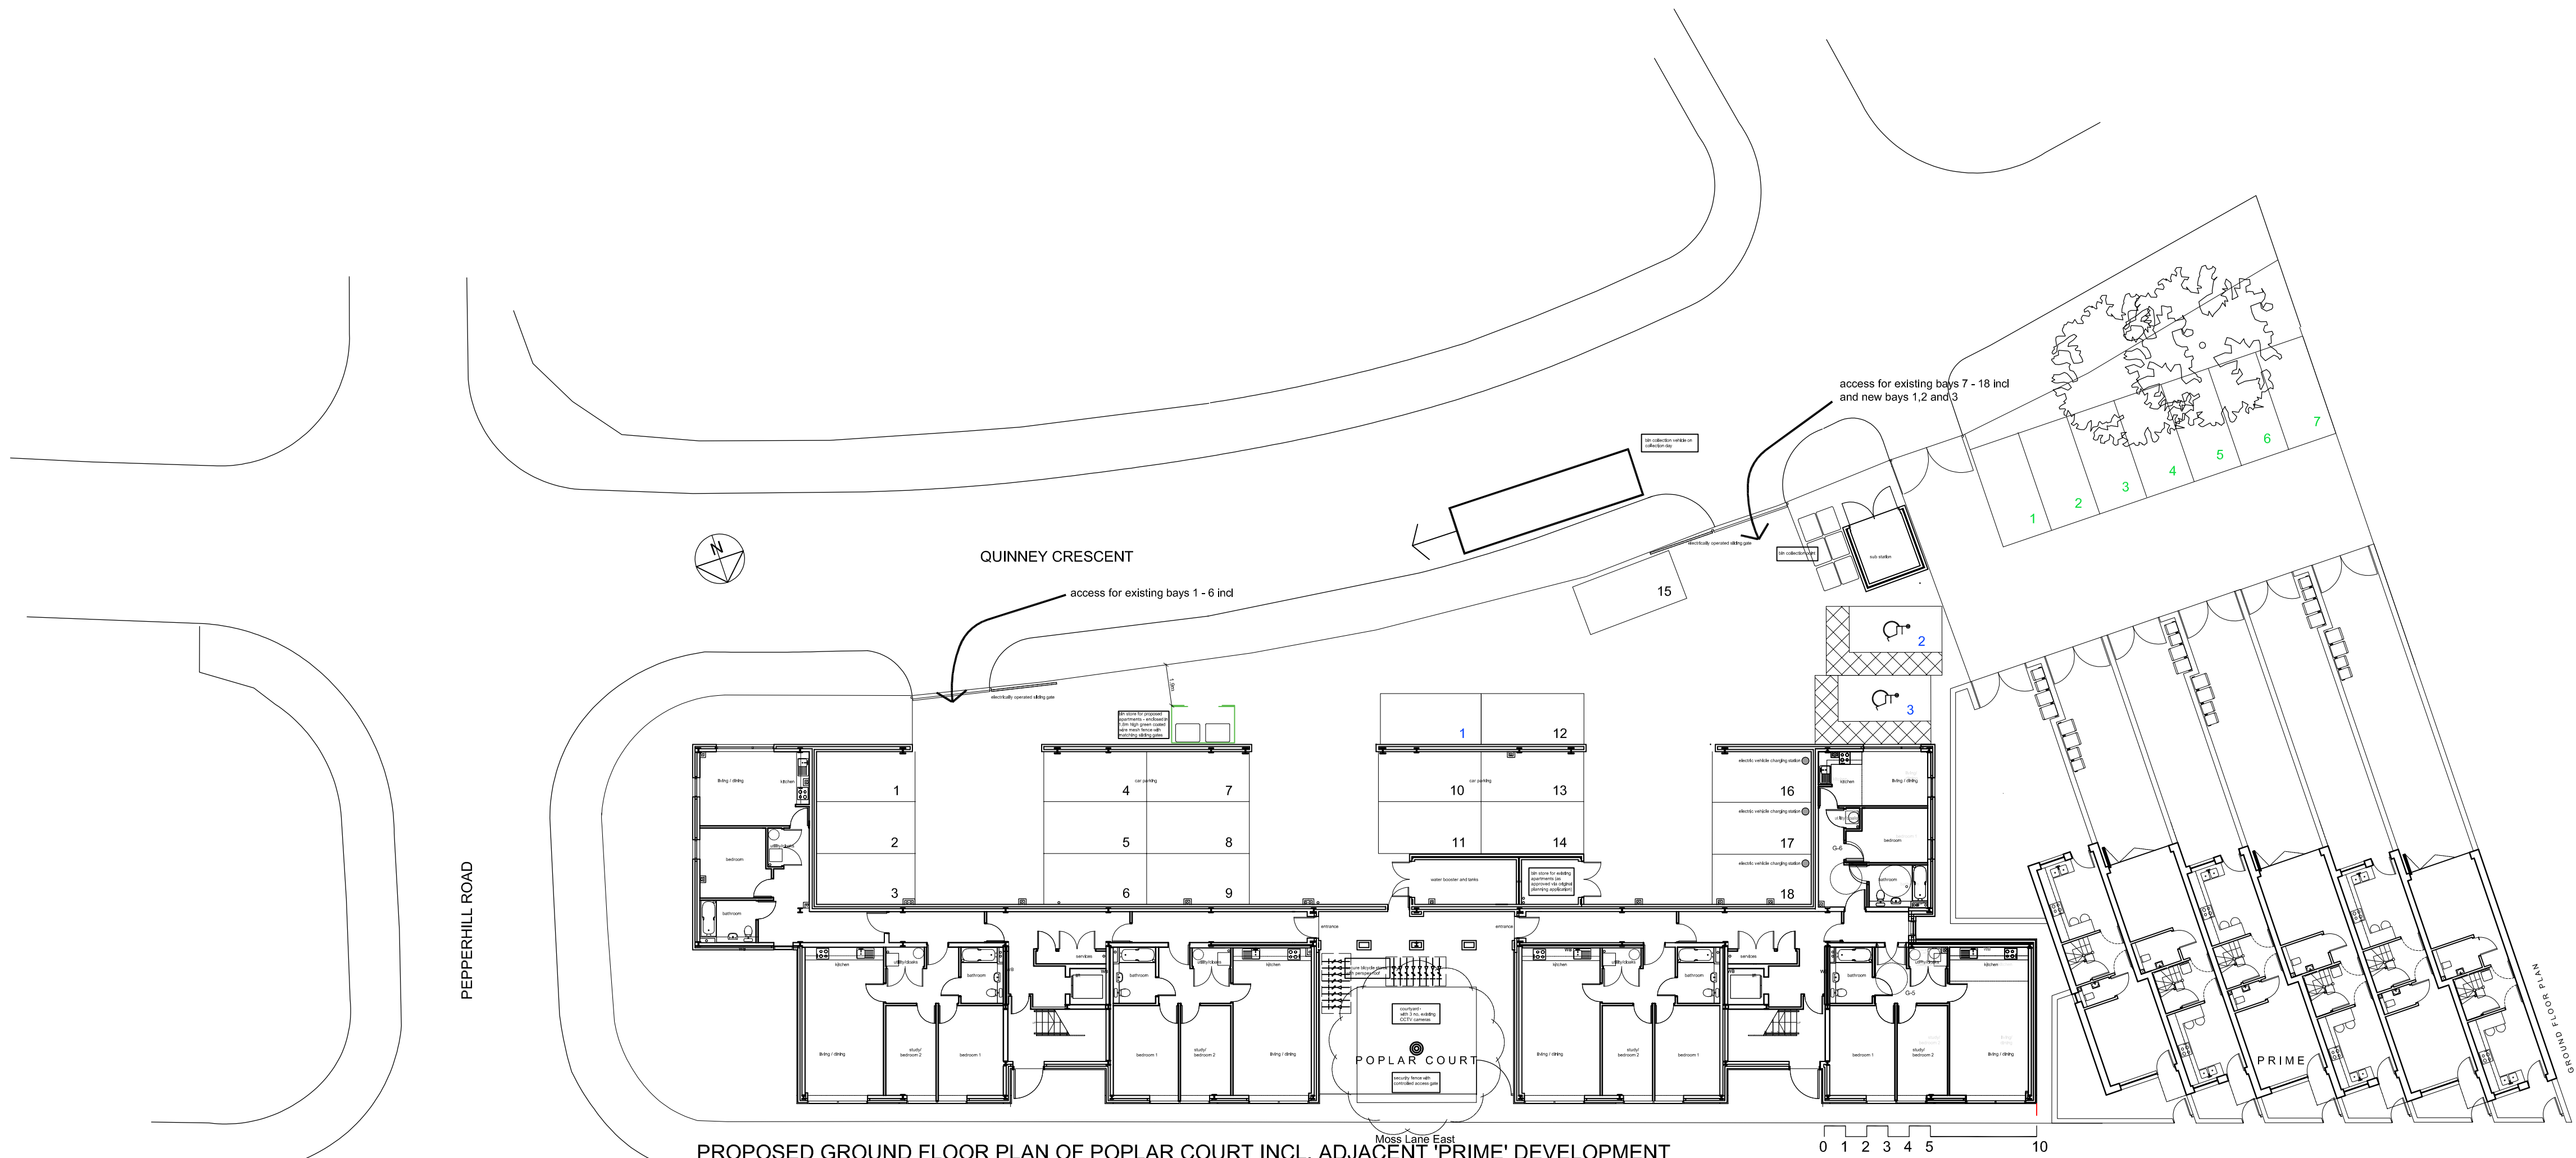

PROPOSED GROUND FLOOR PLAN OF POPLAR COURT INCL. ADJACENT 'PRIME' DEVELOPMENT

new parking bays indicated in blue text
existing parking bays to rear of PRIME, but available to residents of Poplar Court shown in green
all existing and proposed bays are 2.4 x 4.8m

FOR INFORMATION PURPOSES ONLY (Refer to planning approval ref 120644/JO/2018 also)

Drawing Status

PRELIMINARY

space

architecture and design limited

The Studio
Lake House
Blackmoorfoot Road
Huddersfield
HD7 5TR
t: 01484 841423
f: 01484 847757
e: md@spacearchitecture.net
w: www.spacearchitecture.net

Client

Irish Anglo Properties (Hulme) Ltd

Project

Upward Extension of Existing Apartment Building
Poplar Court, Moss Lane East
Manchester
M16 7DH

Drawing Title

Existing Ground Floor Plan
Showing adjacent PRIME development

Scale: 1:200	A1	Scale: 1:400	A3	Date:	09.01.23	Drawn:	MJD	Checked:	mjd	Drawing Number:	21.004(2)-3017	Revision:	C
--------------	----	--------------	----	-------	----------	--------	-----	----------	-----	-----------------	----------------	-----------	---