


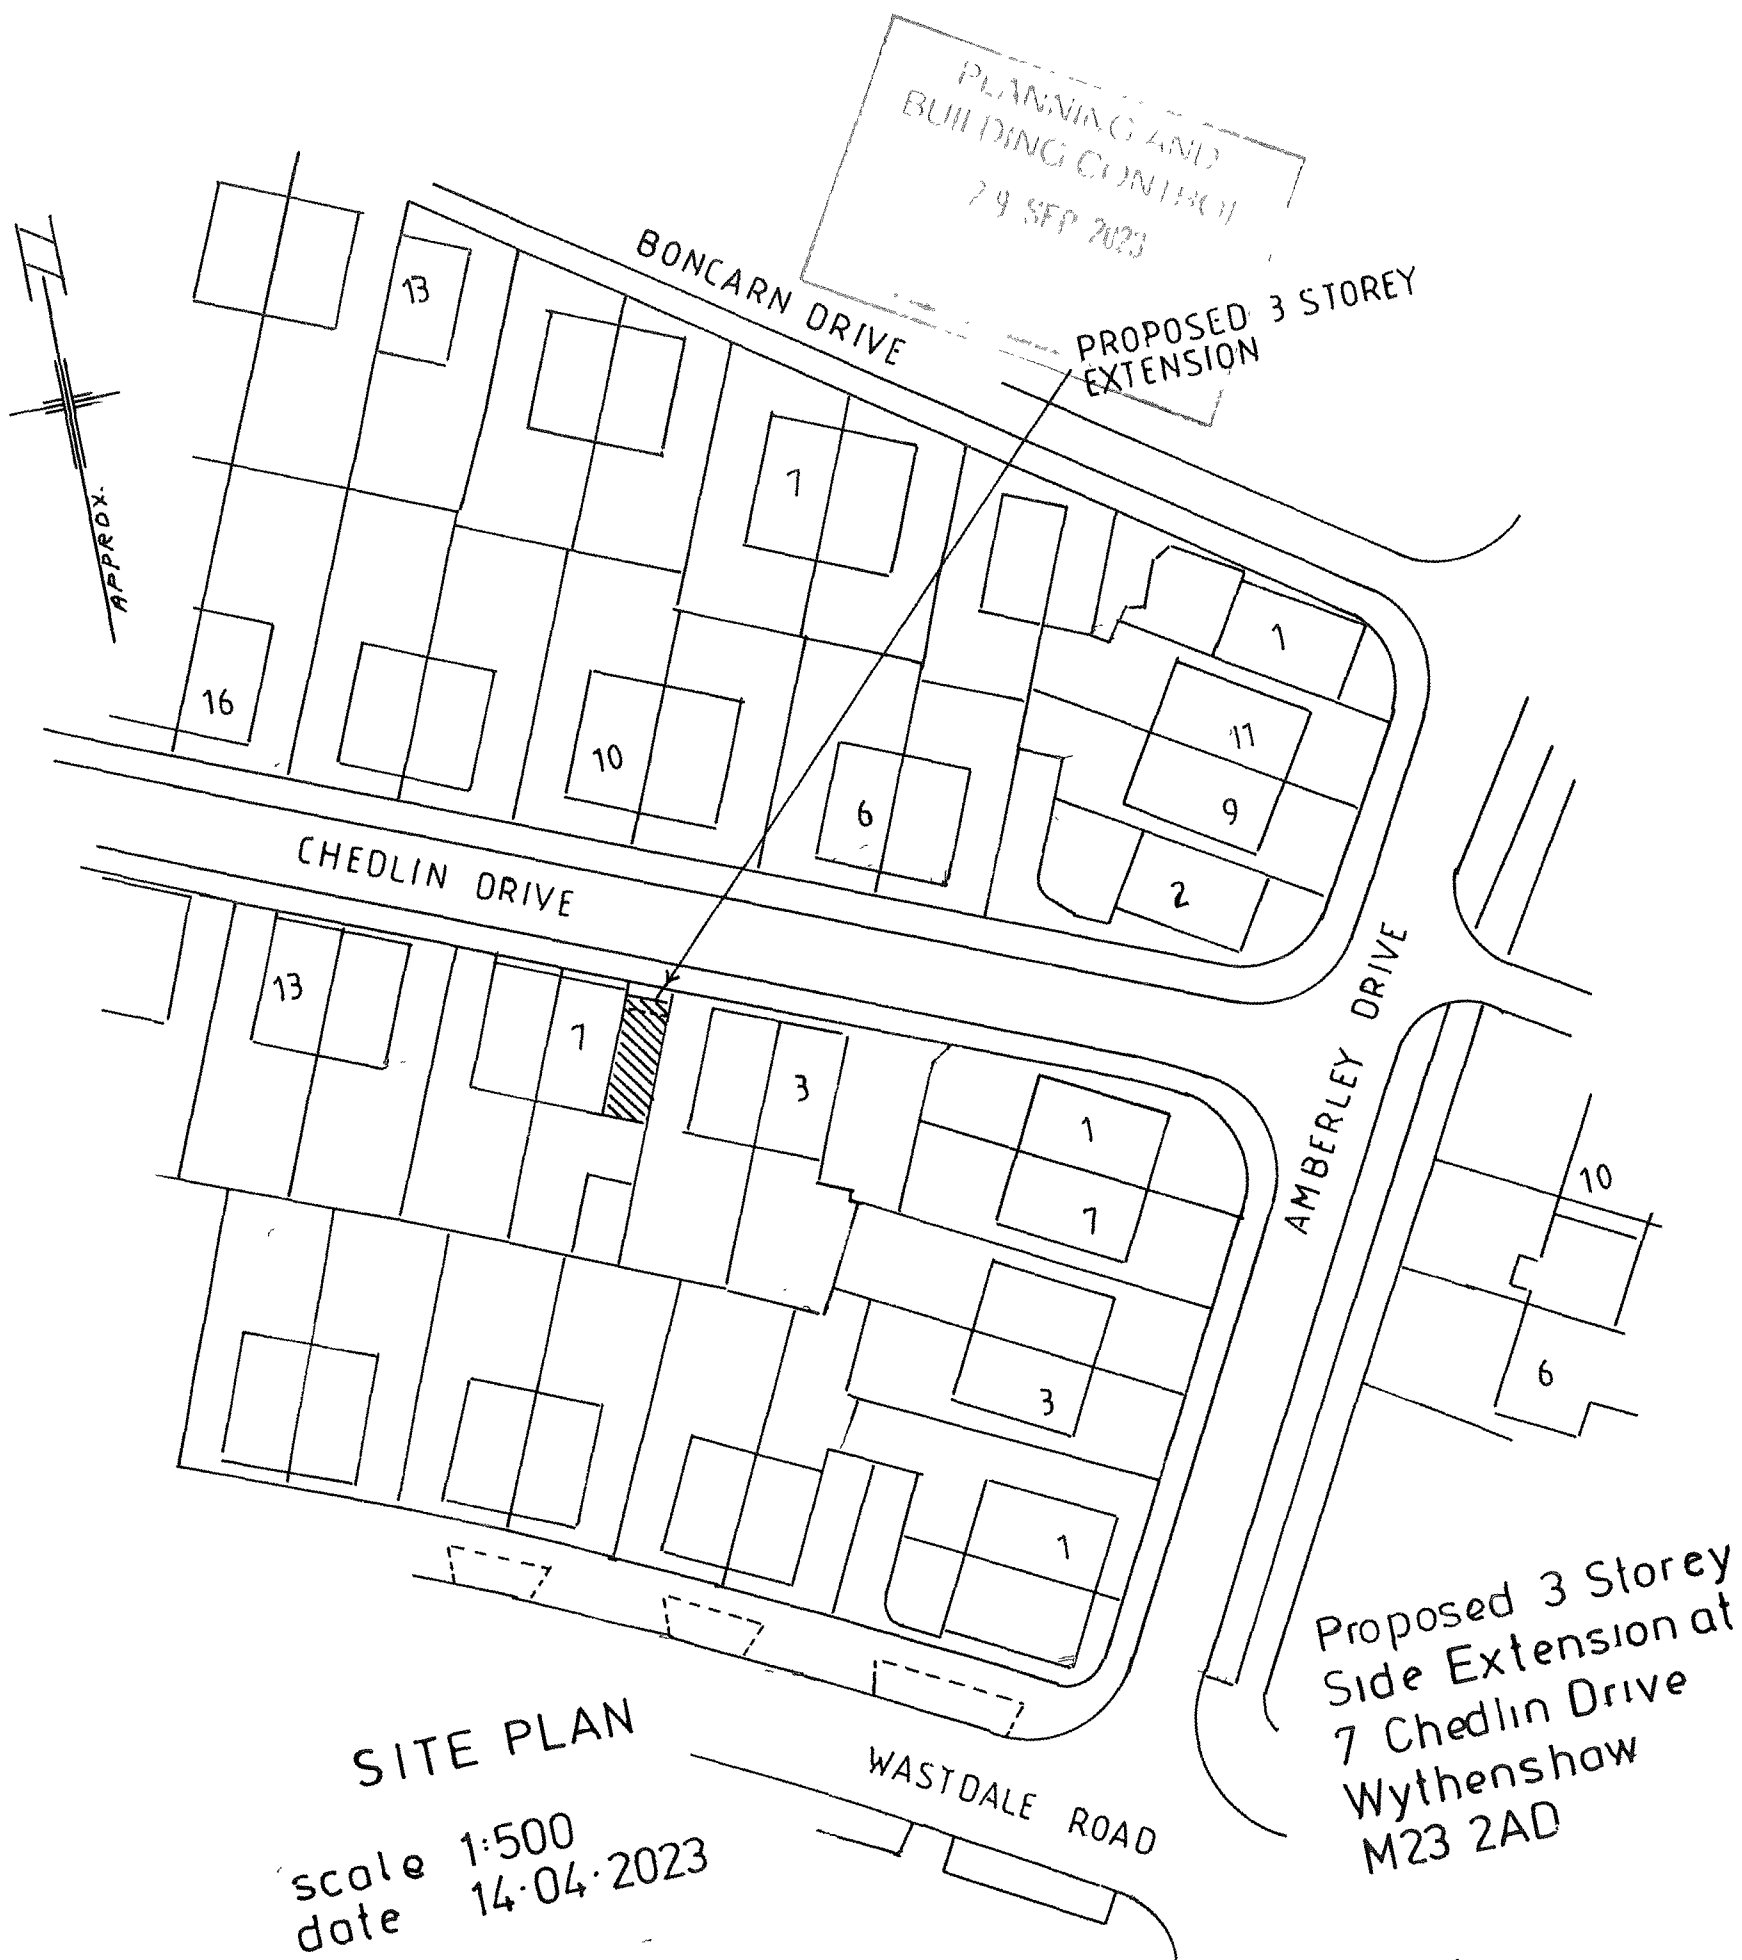

SITE PLAN

scale 1:500
date 14-04-2023

L.H. ARDRON
Building Design
tele 07950829709

Clients
Josh & Chloe Howarth