


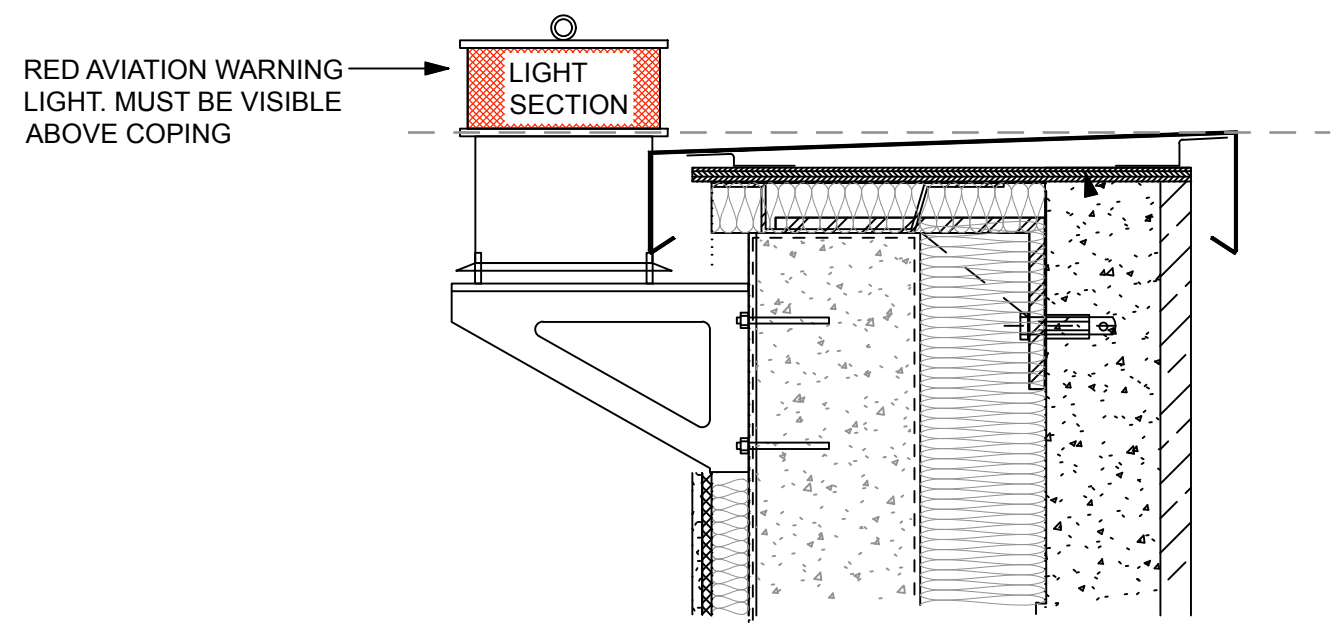


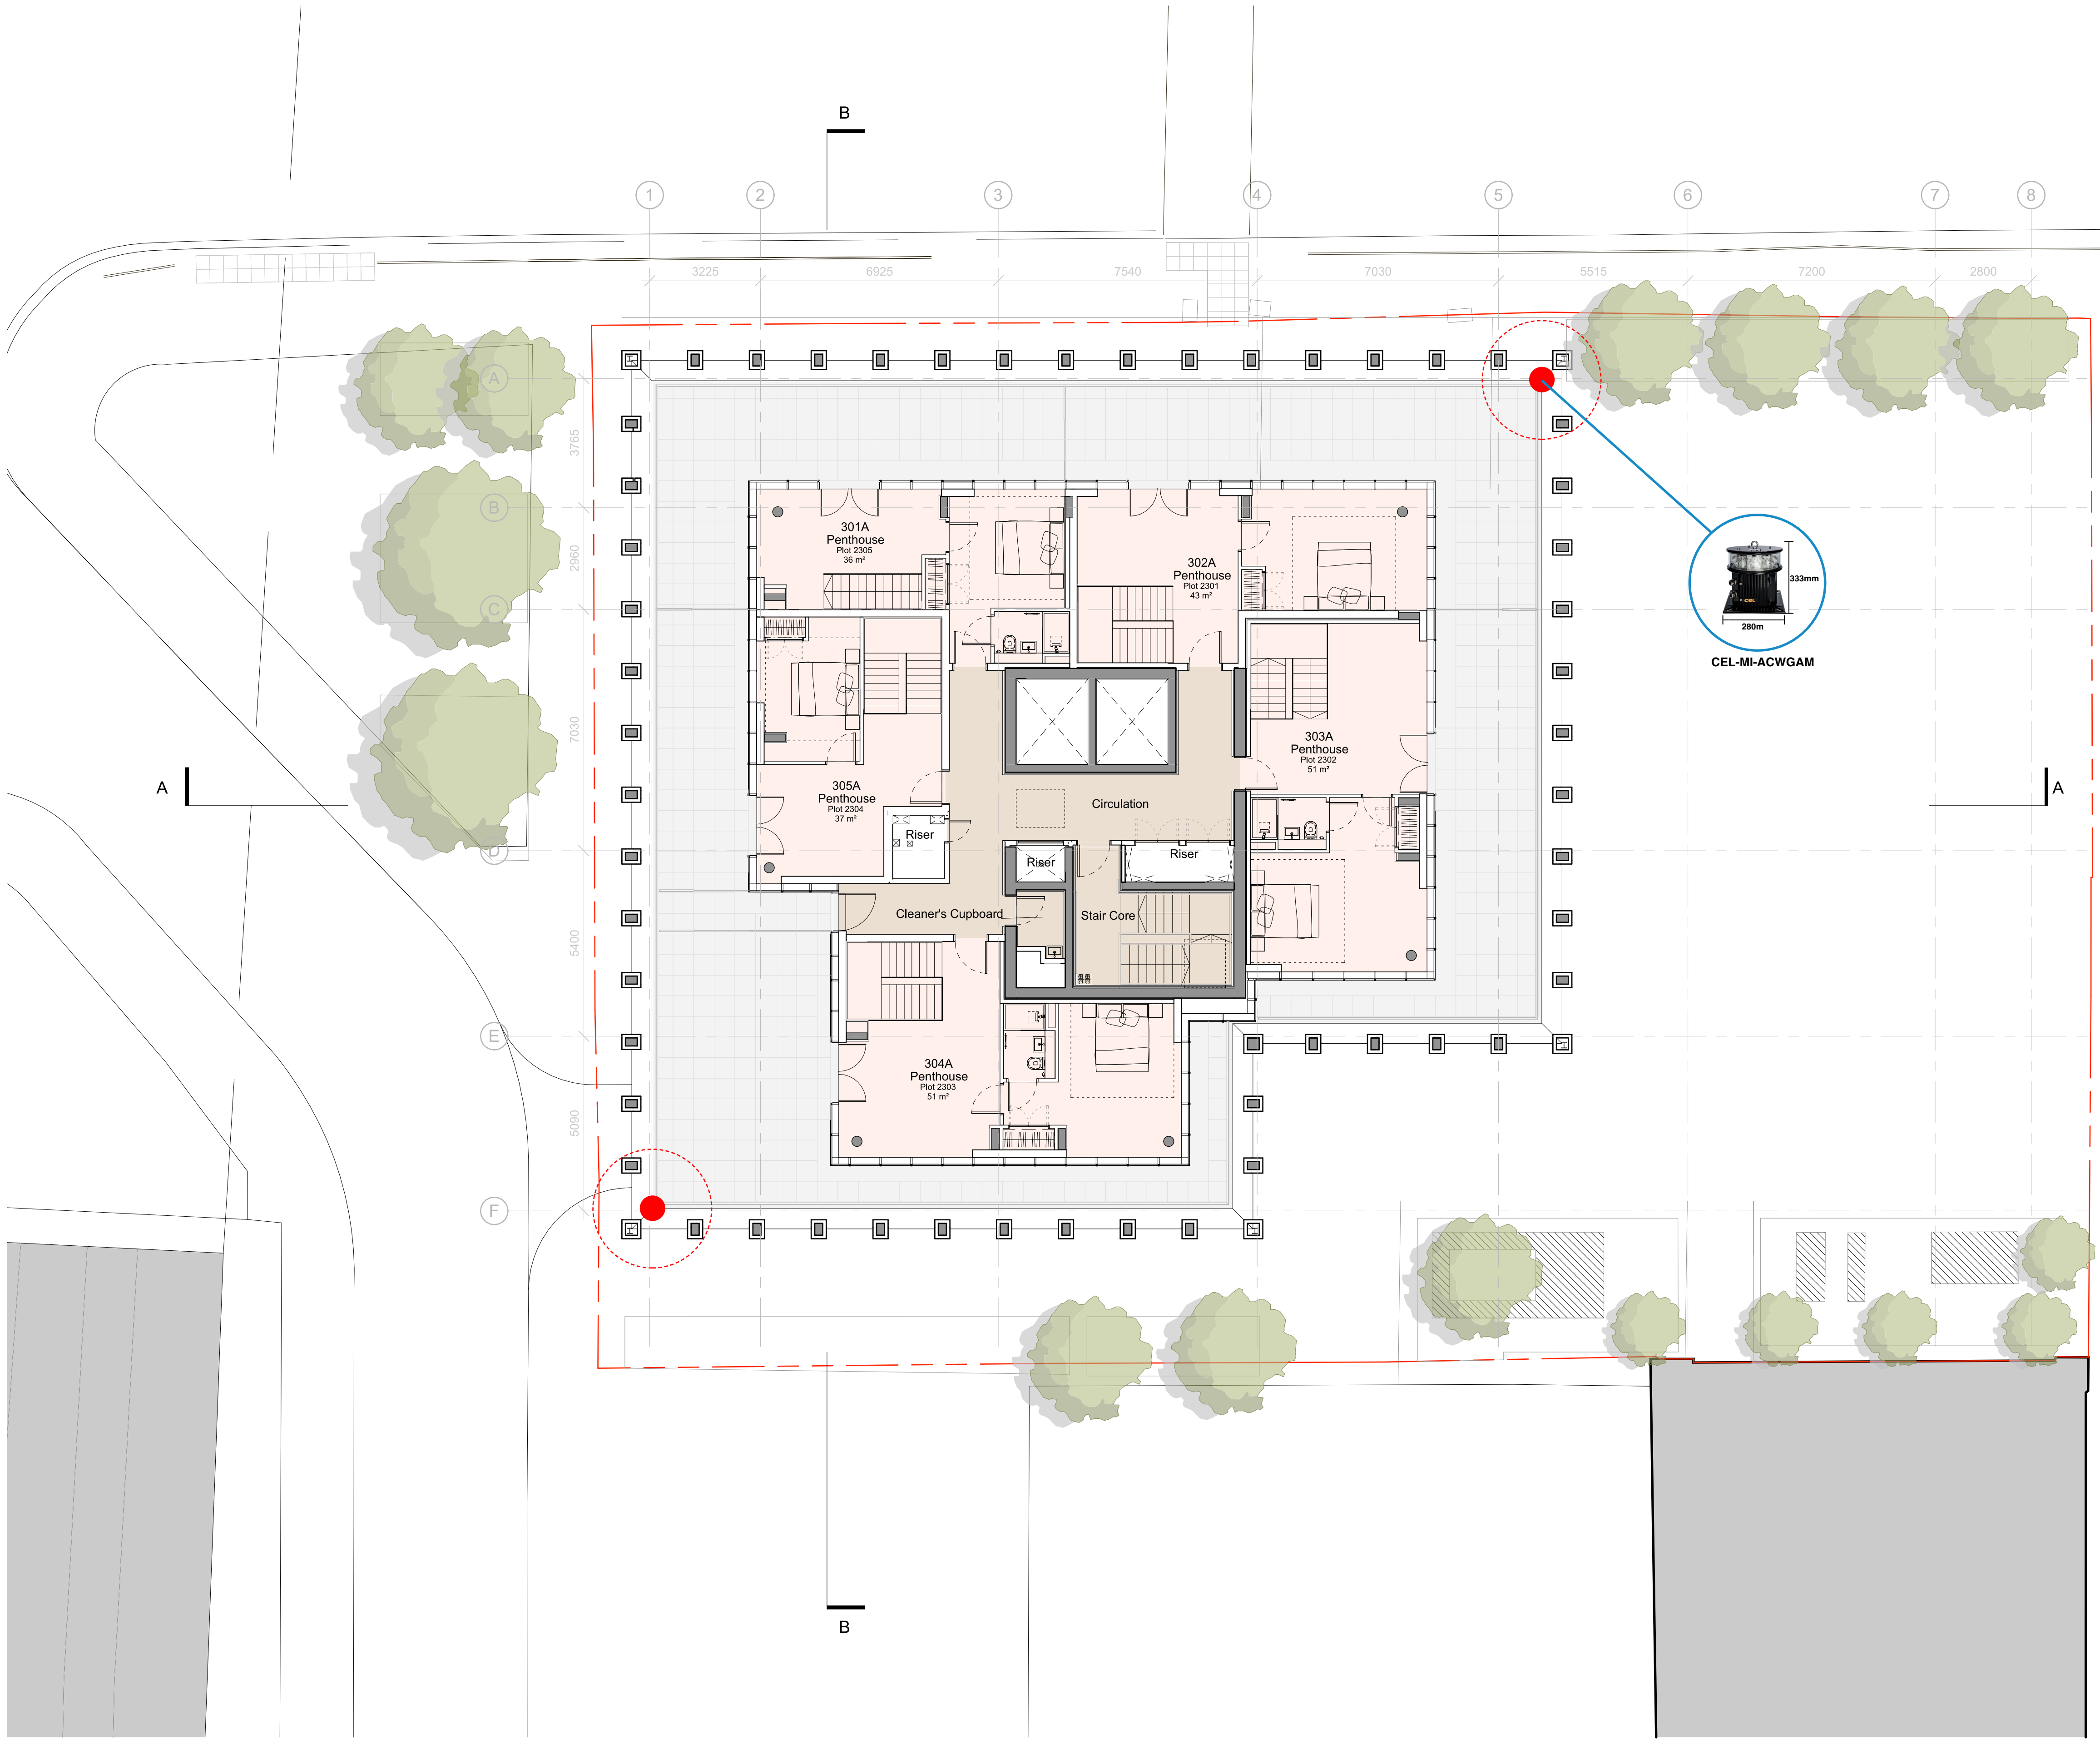

PARAPET WALL SECTION
SHOWING LIGHT MOUNTING
SCALE @ 1:10

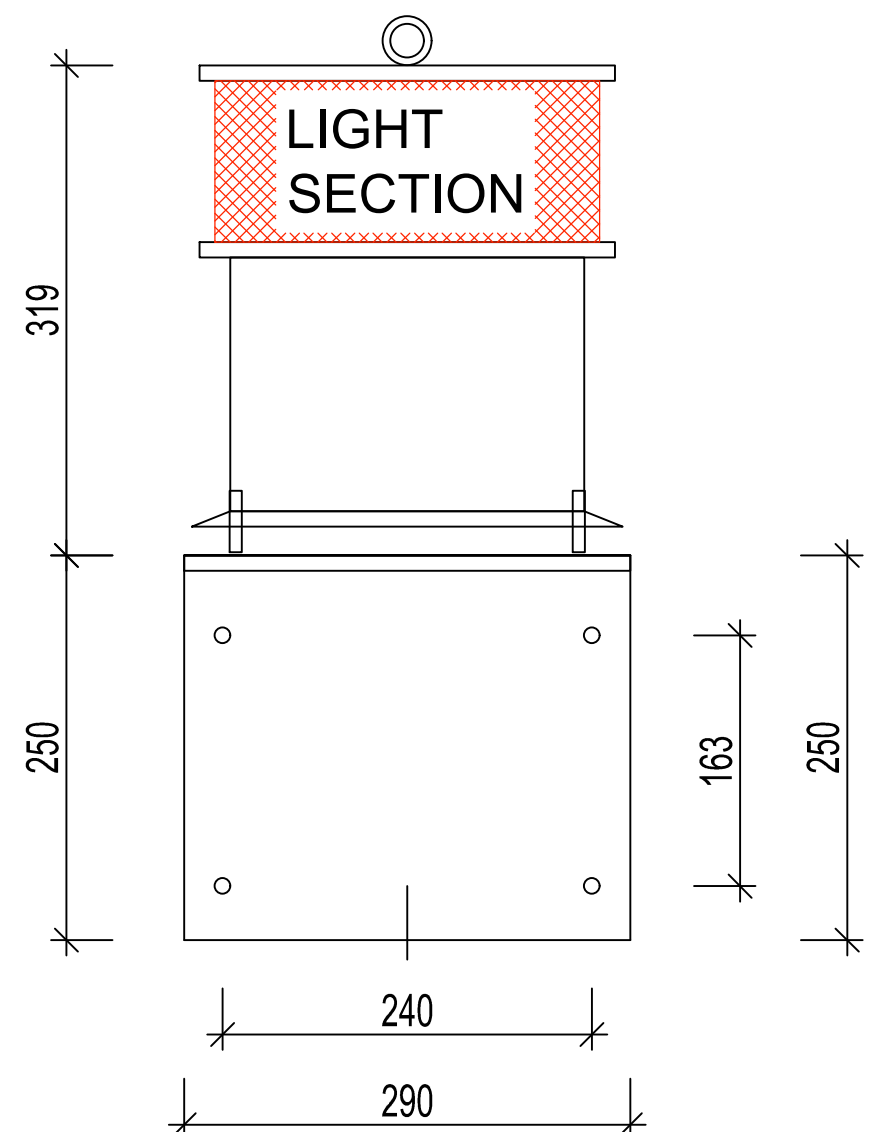

FRONT ELEVATION
OF AVIATION LIGHT
SCALE @ 1:5

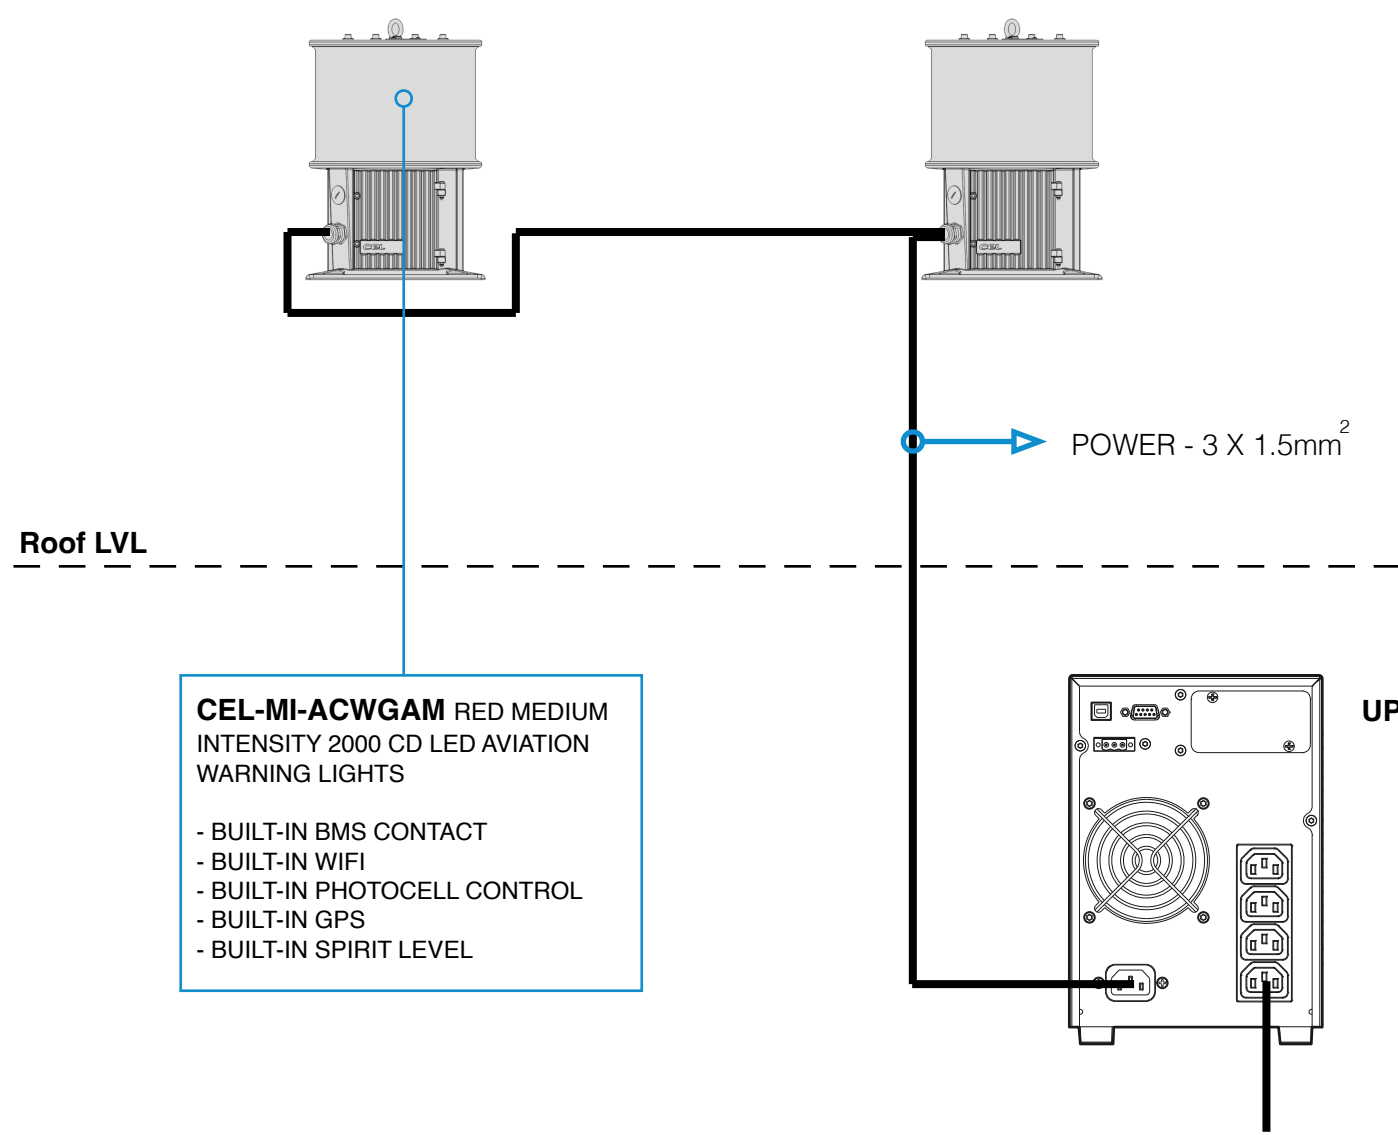

This drawing is copyright. Do not scale off dimensions. All dimensions to be checked on site by contractor.

Contractor to report any dimensional discrepancies, errors or omissions prior to commencing on site.

Please note that all layouts and areas are indicative and may be subject to change in line with the coordination of structure, services, fire requirements, survey information and easements.

Information is also subject to change following further design development and building tolerances, or events outside the architects control. The architect accepts no responsibility for any resulting implications or decisions, commercial or otherwise, made on the basis of this information.


Drawing to be read in conjunction with SHP specification.

Indicative details to illustrate visual intent only. All to contractor's design.

All details to be co-ordinated with adjacent trades and SE and M+E Engineers' details.

The contractor is responsible for meeting the specified performance criteria.

NORTH

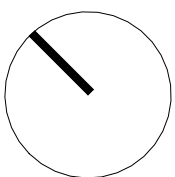

Rev	Date	Description
P01	26-03-2021	First Issue
P02	07-05-2021	GA Updates
P03	21-05-2021	Stage 3 Issue
P04	14-07-2021	Level 24 curtain wall arrangement alterations
P05	30-07-2021	GA Issue - Information updated in line with design development
P06	13-08-2021	Stage 4 Issue
P07	14-01-2022	Stage 4 VE Issue
P08	18-03-2022	Updated to reflect changes made in mezzanine lift & drainage workshops
P09	08-07-2022	Final Revised Stage 4 Issue

Project Title
Victoria House
Great Ancoats St,
Manchester
M4 7DB

Status
STAGE 4

Drawing Title
General Arrangement
Level 24

Project No
10122

Scale

1 : 100@ A1

10122-SHP-Z0-A-G200-PL-24-0001

Revision
P09

simpsonhaugh

Manchester
+44 (0)161 835 2345

London
+44 (0)20 7549 4000