

PROPOSED BRANDED FOOD LOCATIONS
1:200

Northern Soul
2.6m x 6.1m



PROPOSED NORTHERN SOUL GA PLAN
1:50


PROPOSED FRONT ELEVATION
1:50

PROPOSED SIDE ELEVATION
1:50

PROPOSED REAR ELEVATION
1:50

PROPOSED SIDE ELEVATION
1:50

PROPOSED HIP HOP CHIP SHOP GA PLAN
1:50

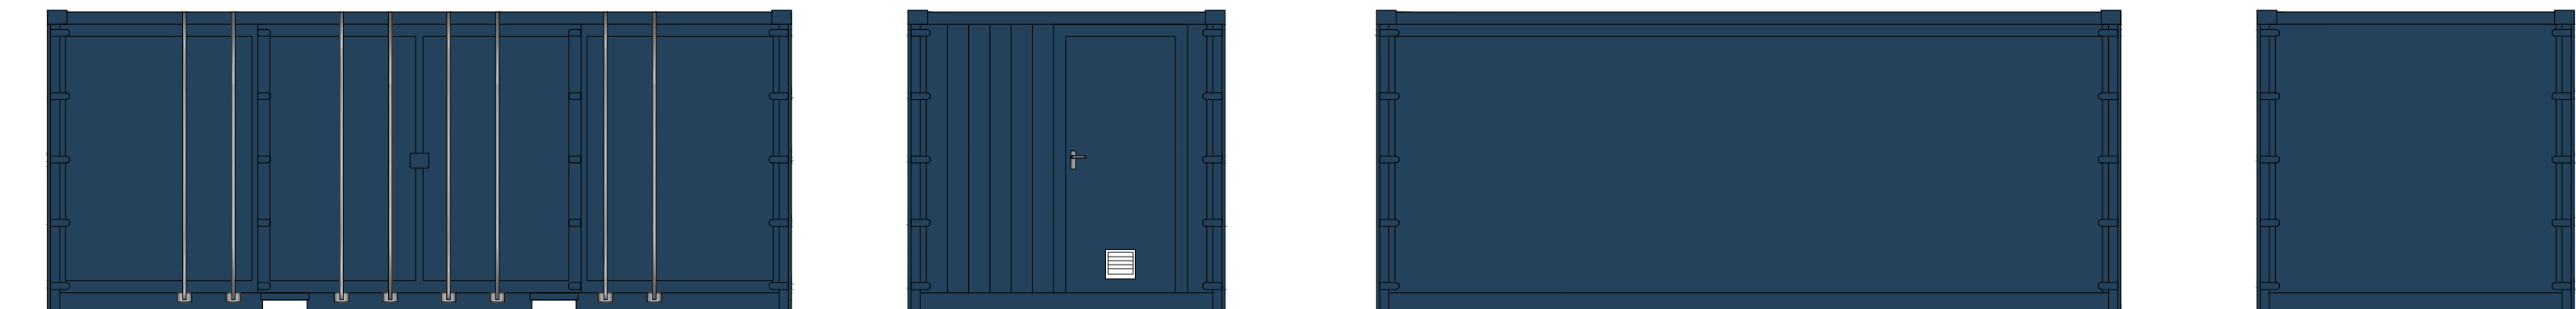


PROPOSED FRONT ELEVATION
1:50

PROPOSED SIDE ELEVATION
1:50

PROPOSED REAR ELEVATION
1:50

PROPOSED SIDE ELEVATION
1:50

Coffee
4.3m x 4.1m

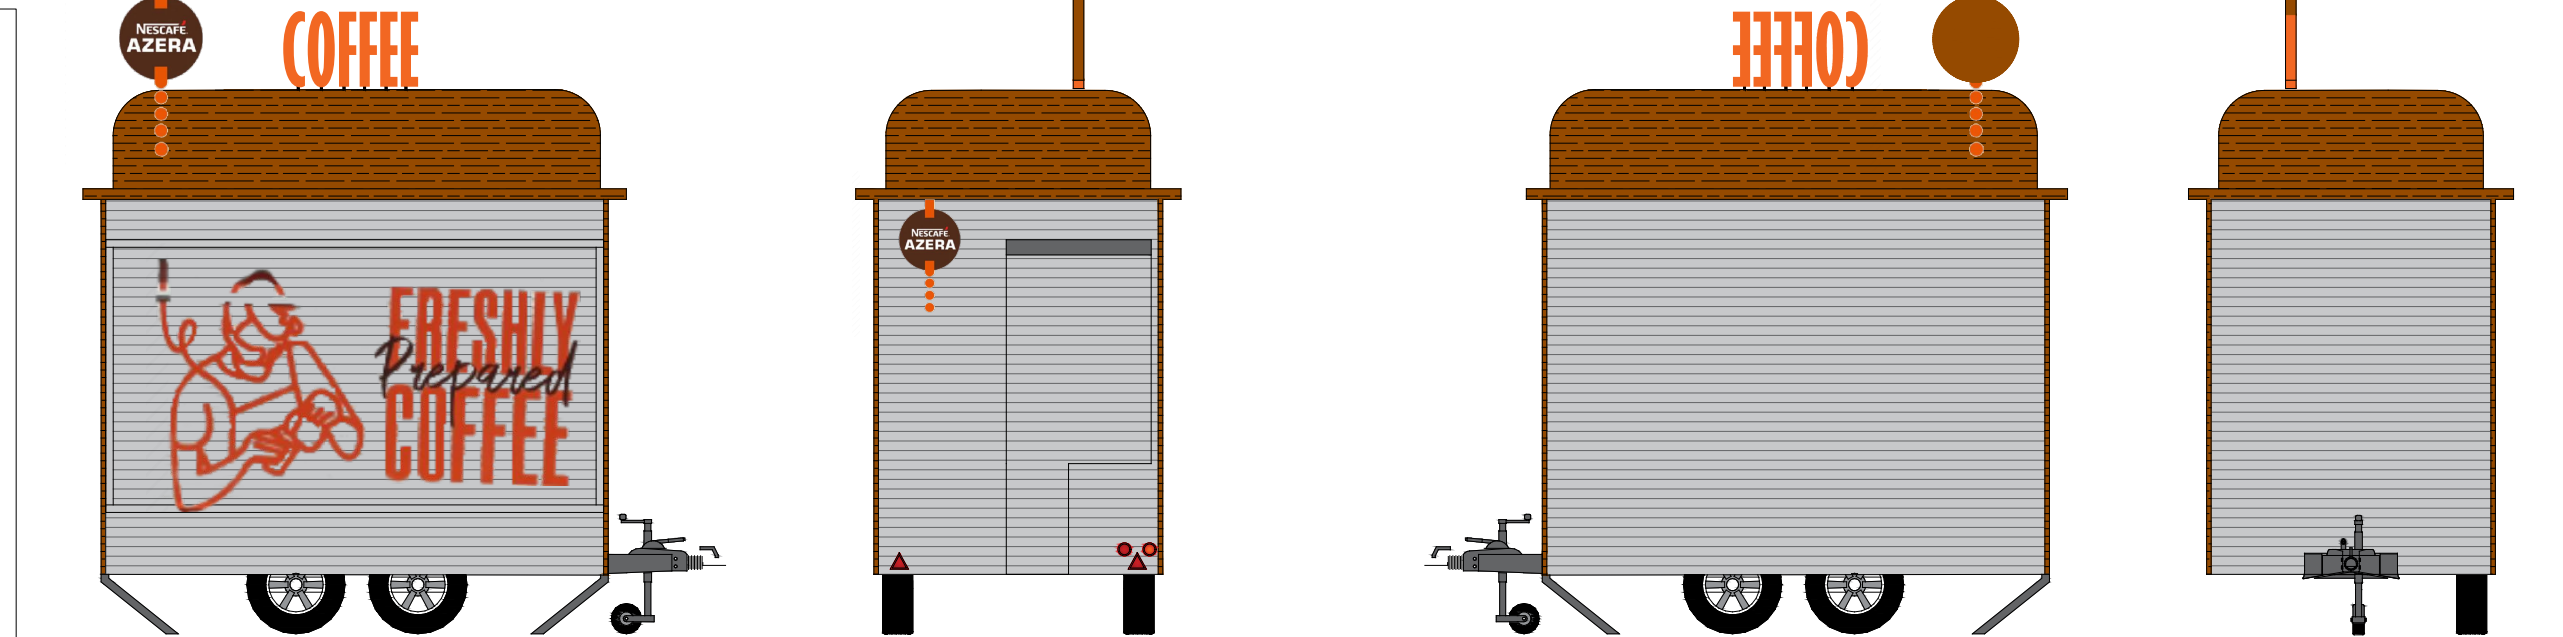

PROPOSED COFFEE GA PLAN
1:50


PROPOSED FRONT ELEVATION
1:50

PROPOSED SIDE ELEVATION
1:50

PROPOSED REAR ELEVATION
1:50

PROPOSED SIDE ELEVATION
1:50

Pancho's
2.35m x 2.8m

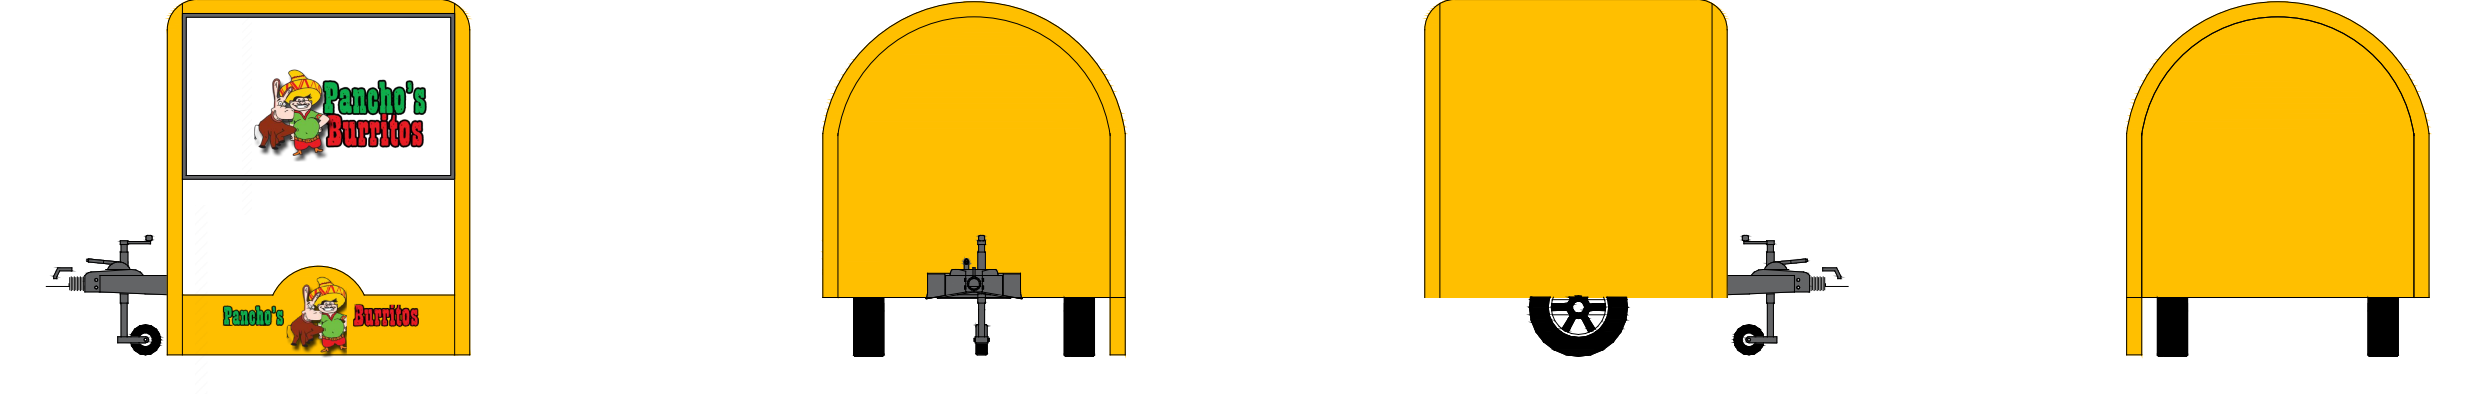

PROPOSED PANCHO'S GA PLAN
1:50


PROPOSED FRONT ELEVATION
1:50

PROPOSED SIDE ELEVATION
1:50

PROPOSED REAR ELEVATION
1:50

PROPOSED SIDE ELEVATION
1:50

WC Pizza
2.6m x 6.1m

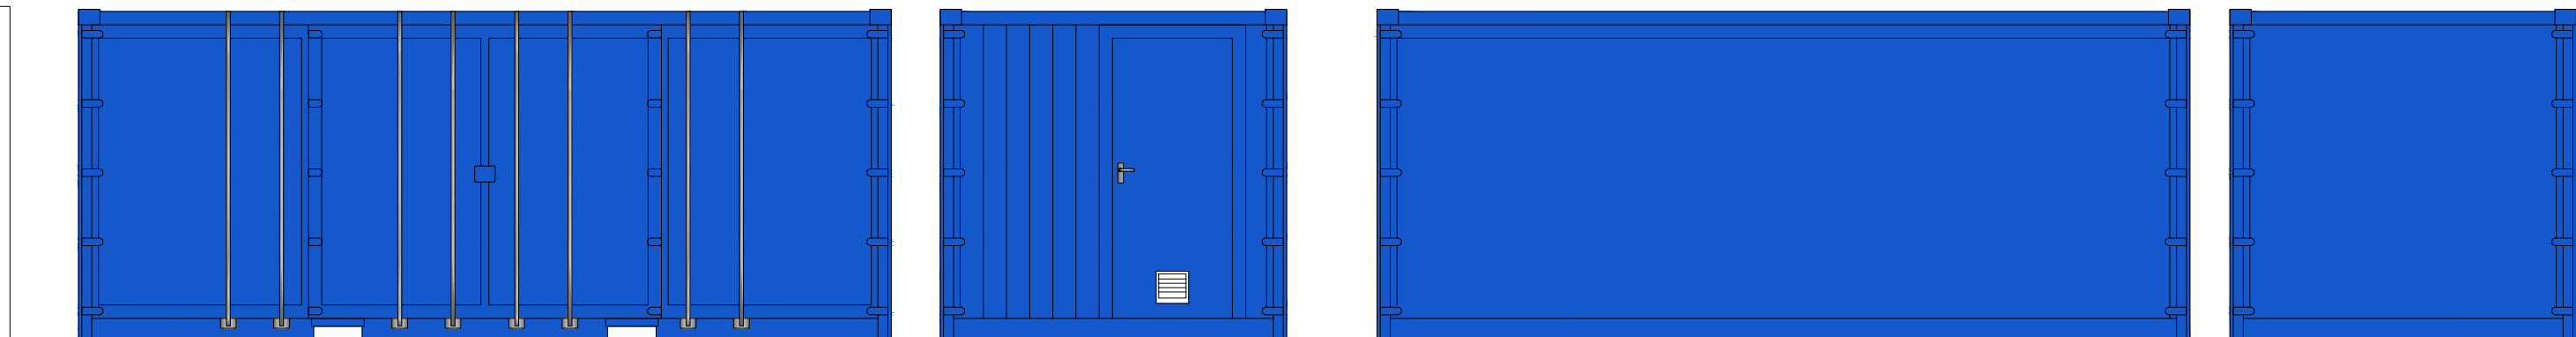

PROPOSED WC PIZZA GA PLAN
1:50

PROPOSED FRONT ELEVATION
1:50


PROPOSED SIDE ELEVATION
1:50

PROPOSED REAR ELEVATION
1:50

PROPOSED SIDE ELEVATION
1:50

PROPOSED WC PIZZA GA PLAN
1:50

CITY BURGER
2.4m x 6.1m

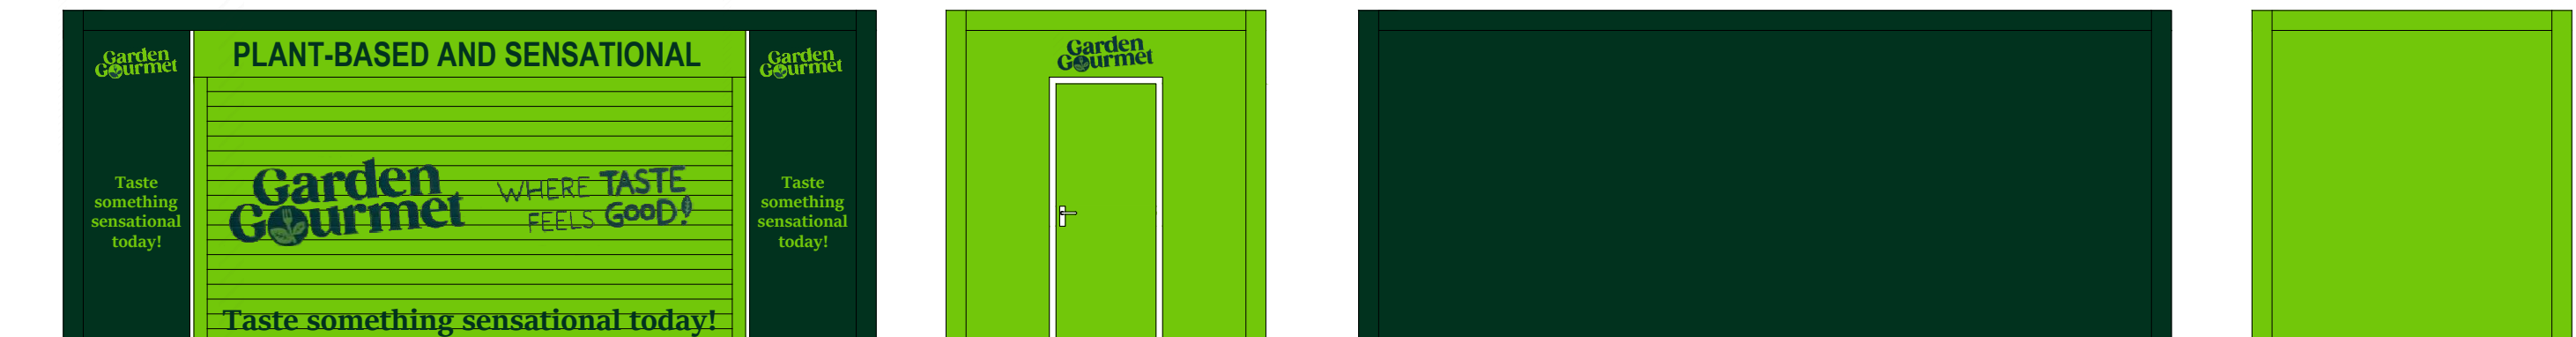

PROPOSED FRONT ELEVATION
1:50


PROPOSED SIDE ELEVATION
1:50

PROPOSED REAR ELEVATION
1:50

PROPOSED SIDE ELEVATION
1:50



EXISTING BRANDED FOOD UNIT LOCATIONS
NTS

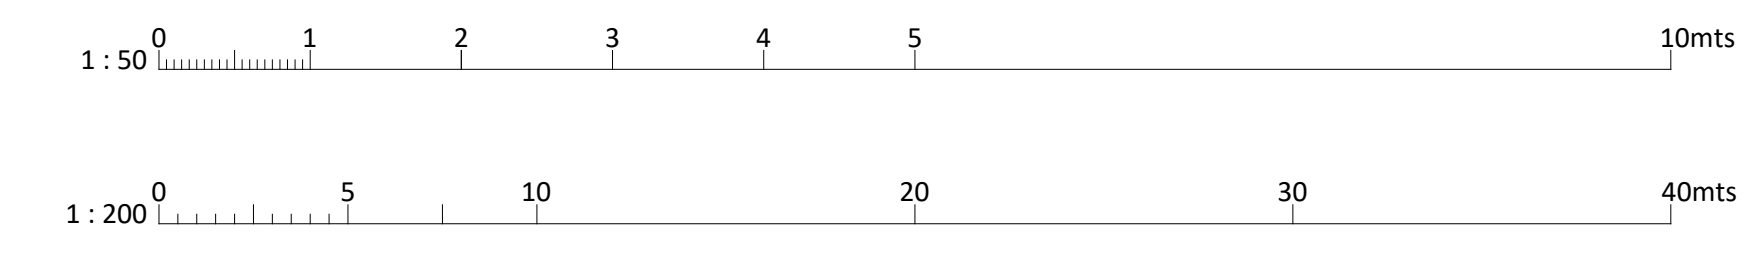

FOR PLANNING

Client Logo:

Rev:	Details:	By:	Date:

Client: MSCFC
Project: NORTH STAND RELOCATIONS
Drawing Title: SECTION F - BRANDED FOOD UNITS
Project Number: 23060000-000-1-01
Scale: 1:50
Drawing By: Y
Issue: 1

SPACE INVADER
Email: info@spaceinvaderdesign.co.uk
Web: www.spaceinvaderdesign.co.uk