



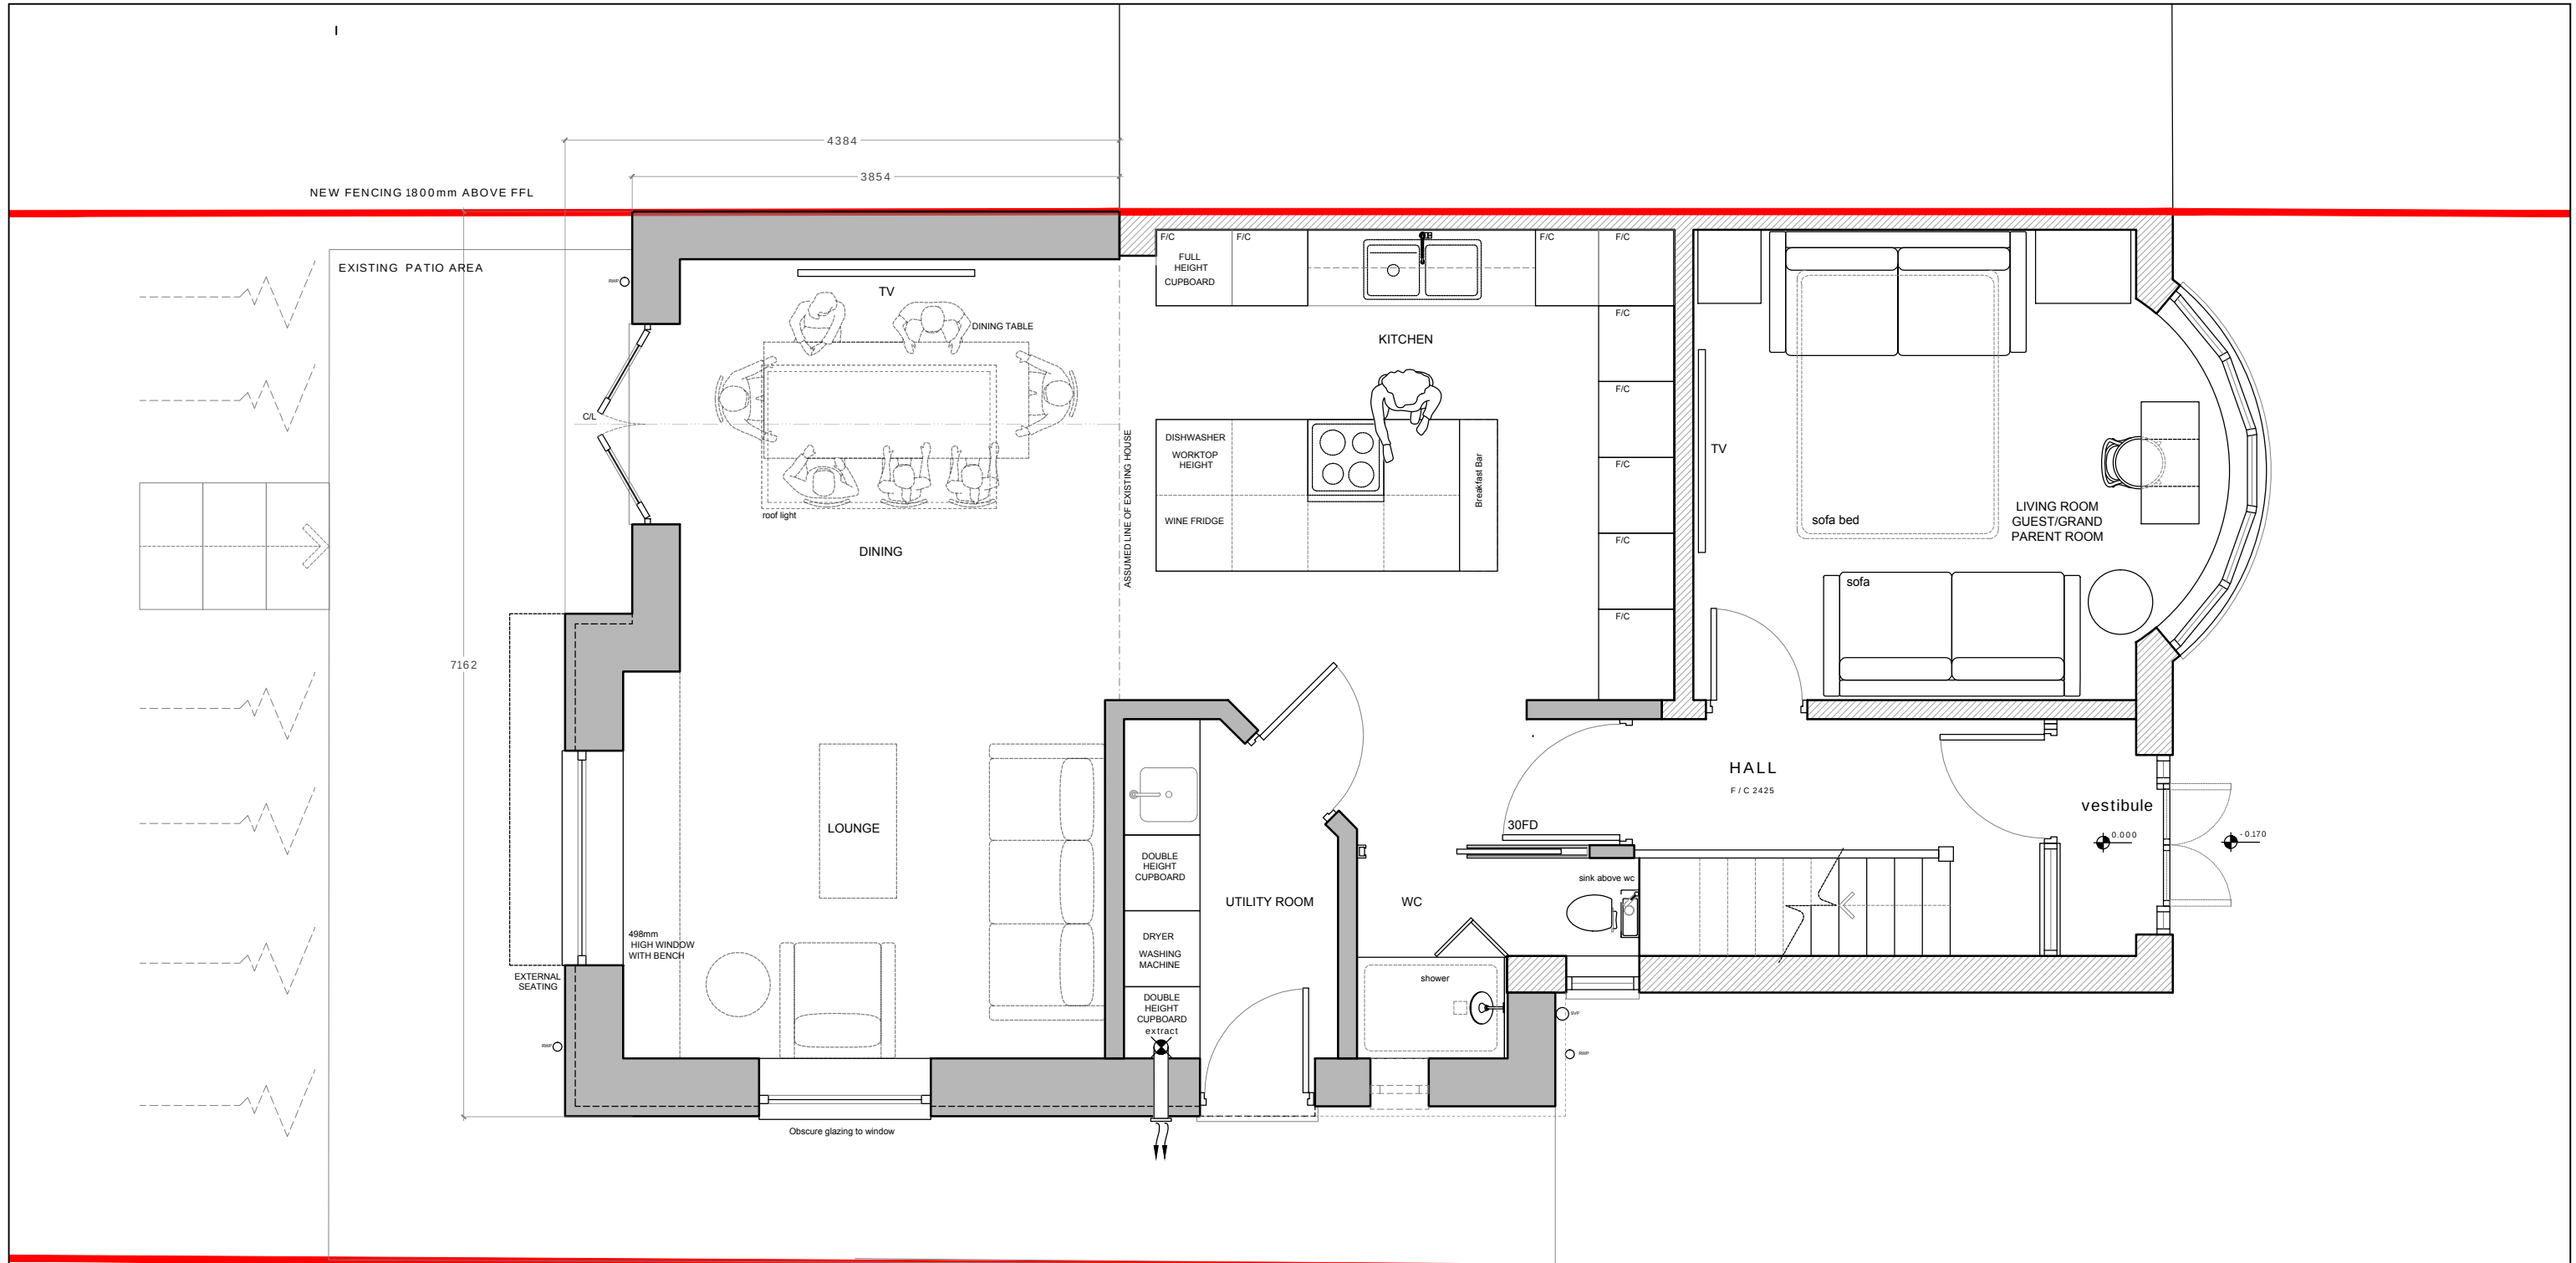

PROPOSED GROUND FLOOR

 


NOTES

1. Do not scale this drawing except for planning purposes
2. Drawing to be used for the status indicated only
3. All dimensions and setting out shall be checked and confirmed and any discrepancies to be reported to the Designer prior to commencement of any work
4. All work and materials to be in accordance with current statutory legislation, relevant codes of practice and British Standards
5. Drawing to be read in accordance with relevant consultants and sub-contractors drawings and specifications
6. This drawing is the property of the Designer and is not to be used in whole or in part without written consent

no. revision date

key plan:

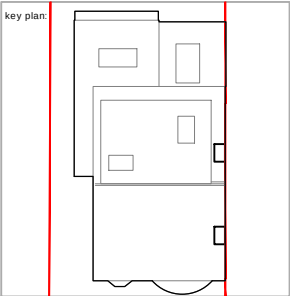

Project:

Rear + side extension
Client:
422 Mauldeth Road
M21 7RA,

Scale:

1:50

A3

March 2023

Title:

Proposed Ground Floor Plan
drawing status:
Planning

drawing no.:

145 (08) 007

rev.:

-



+ Architects
+ Interiors
+ Planning

CROSS STREET ARCHITECTS
(E) stephen@crossstreetarchitects.co.uk
(M) (44)7913633424