


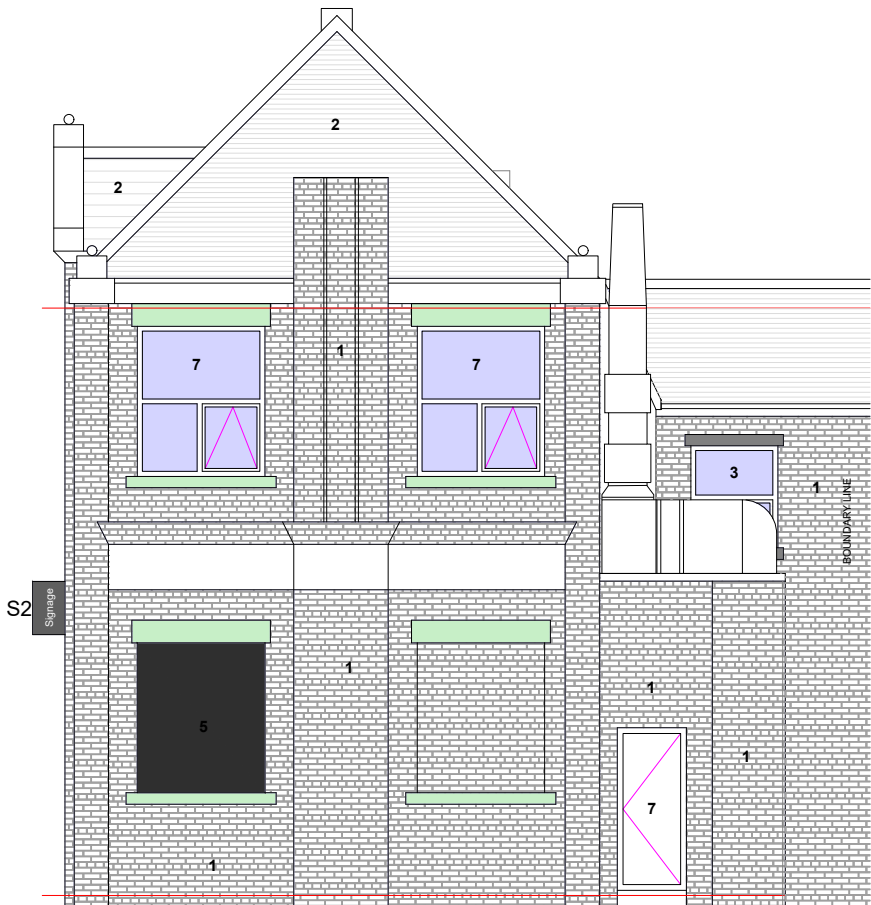

Proposed Front Elevation



Proposed Rear Elevation



The contractor is responsible for checking dimensions, tolerances and references. Any discrepancy to be verified with the Architect before proceeding with the works.
Where an item is covered by drawings to different scales the larger scale drawing is to be worked to.
Do not scale drawing. Figured dimensions to be worked to in all cases.

REV A - 01/12/2022
As requested by project manager

Drawing no. 17			
date	rev.	revision/author/checker	
PURPOSE OF ISSUE			
PLANNING			
PROJECT			
936 - 938 Stockport Road, Levenshulme, Manchester, M19 3NN			
DRAWING			
PROPOSED FRONT & REAR ELEVATIONS			
JOB NO. 2022-165-017			REV A
DRAWN BY: HM		checked	
SCALE 1:100@A3		DATE: 18.08.2023	