


PUBLIC FOOTPATH

PUBLIC FOOTPATH

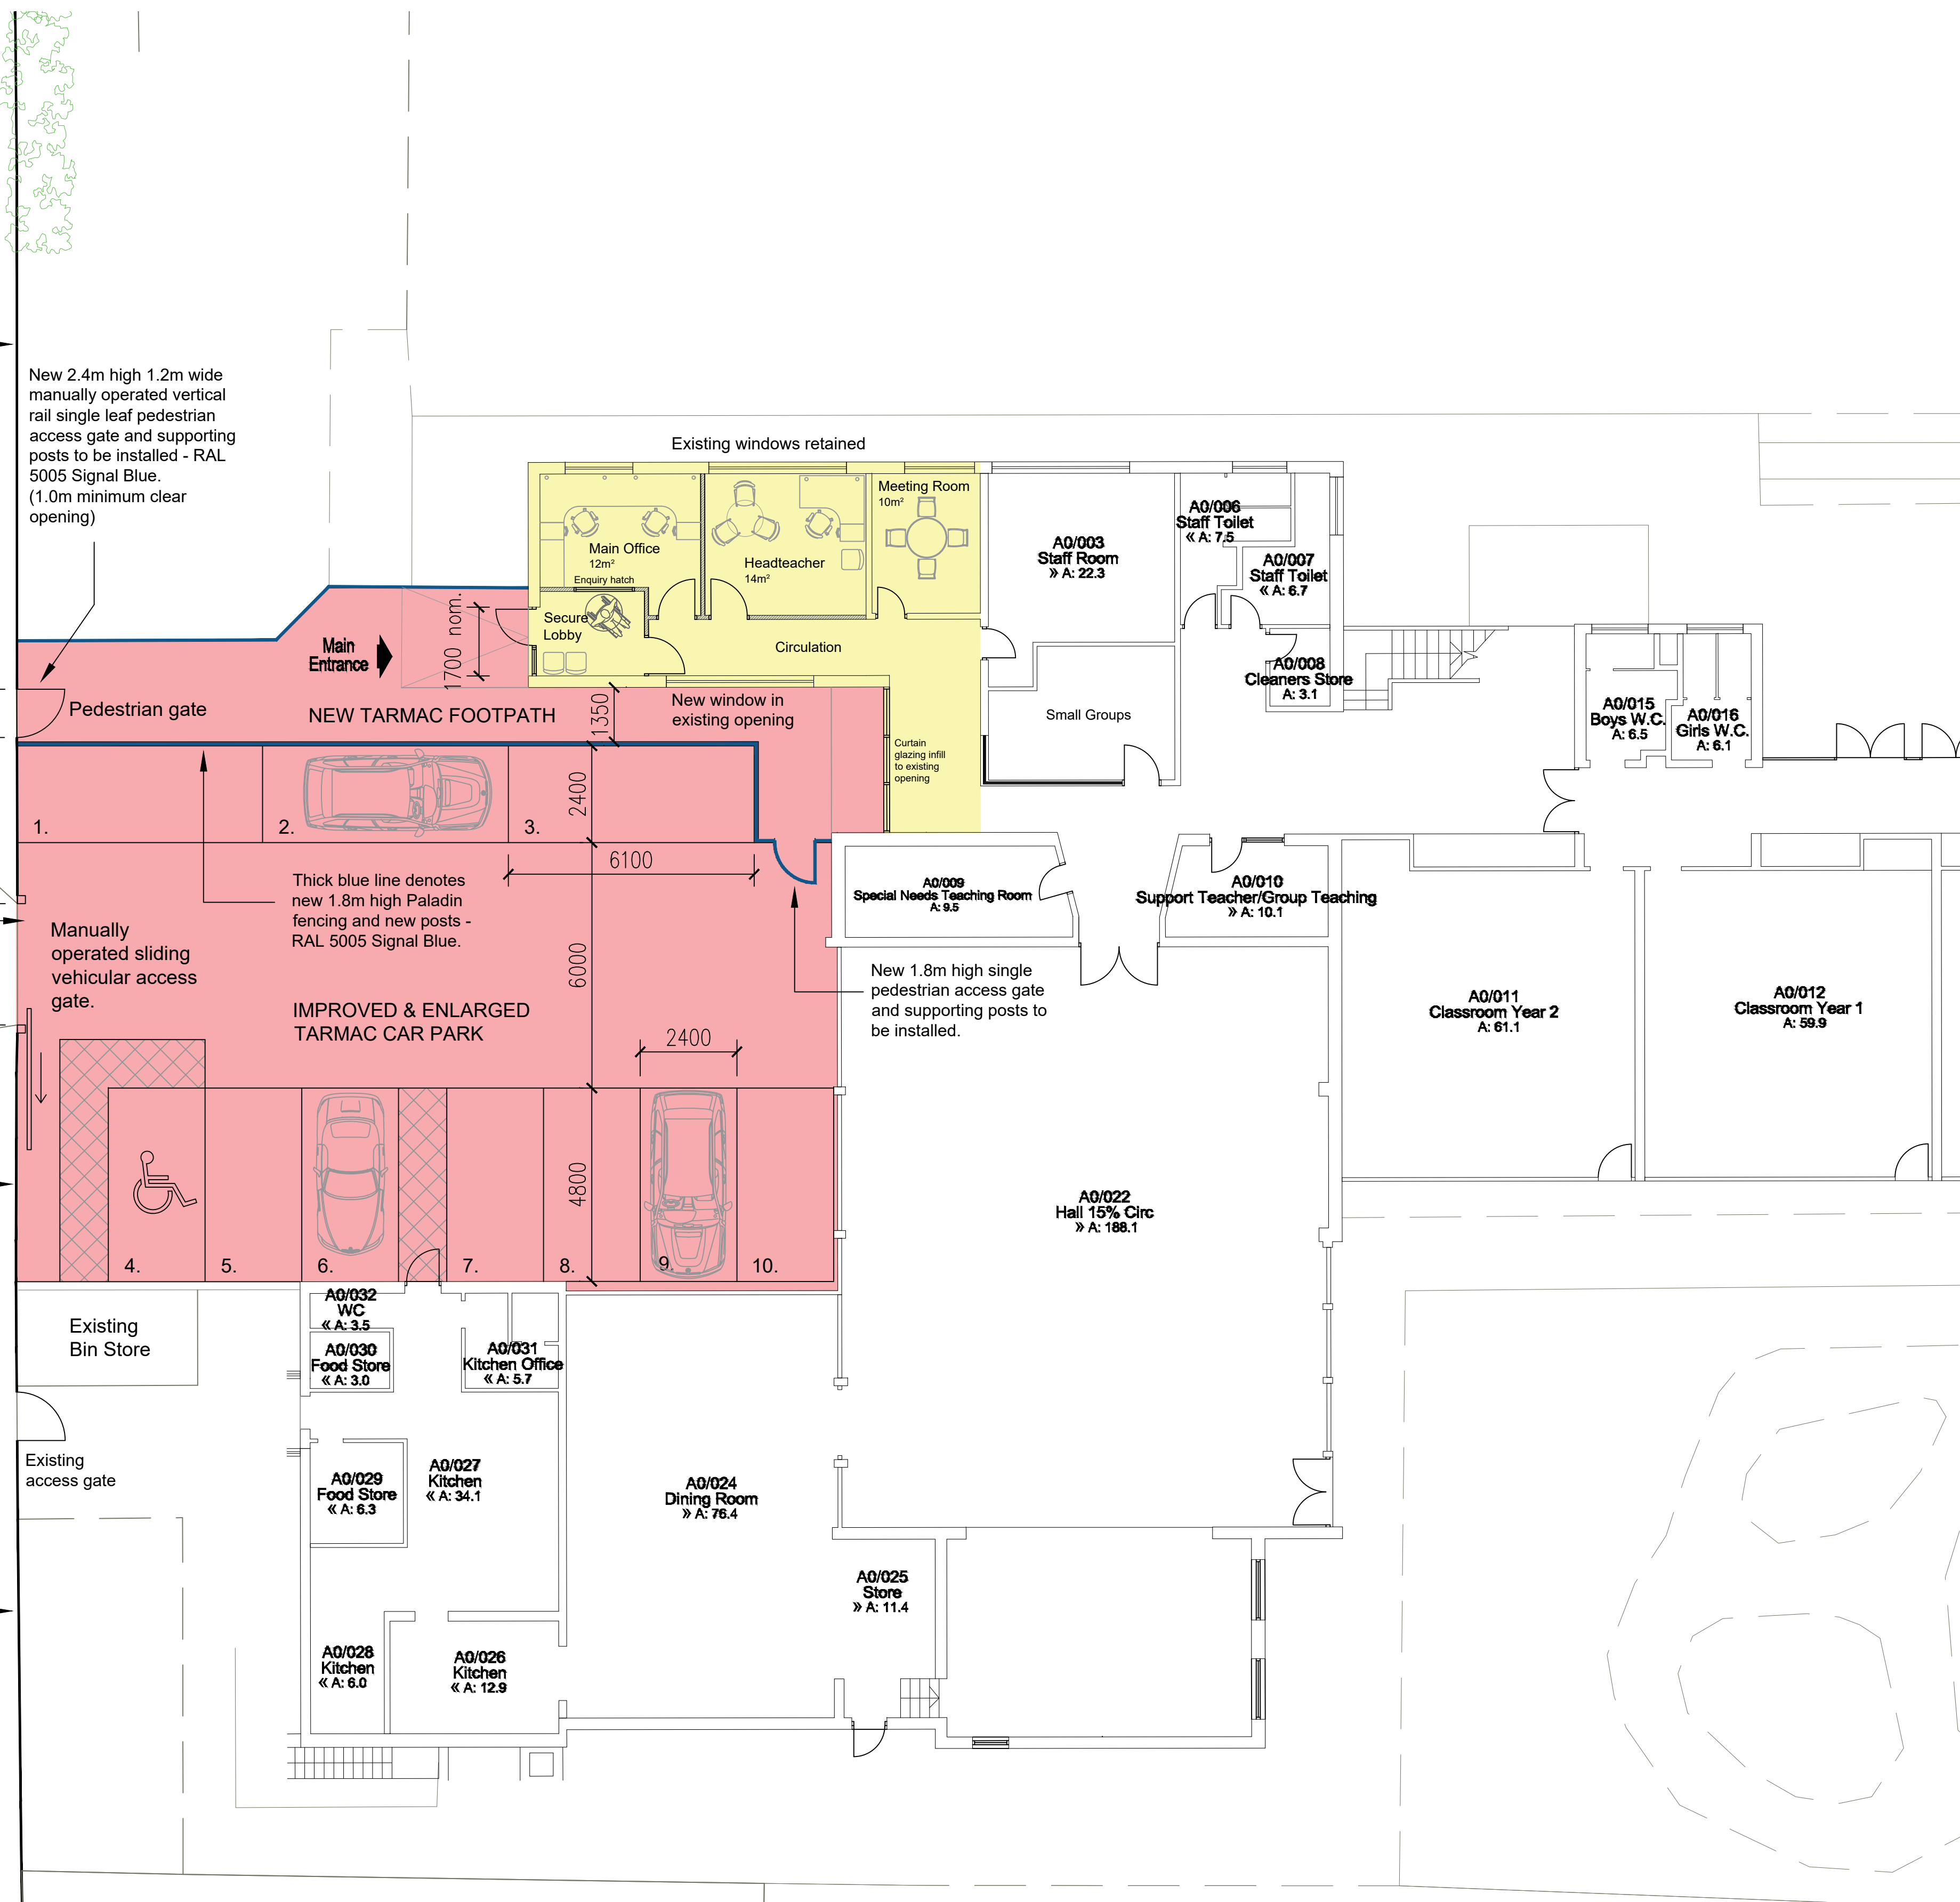

No.	Date	Description	Issued by
A	21.06.2023	Amendments following L.A. comments	

ALL SAINTS C.E. PRIMARY SCHOOL,
CULCHETH LANE, NEWTON HEATH,
MANCHESTER, M40 1LS

PROPOSED SAFEGUARDING IMPROVEMENTS INCLUDING MAIN ENTRANCE AND CAR PARKING ALTERATIONS

PART GROUND FLOOR PLAN AS
PROPOSED

Project number 342-06 **P-06**
 Date
 Drawn by DM
 Checked by OL3 Scale @ A1 1:100

P-06A

STUDIO OL3
ARCHITECTURAL DESIGN

Unit 7 Whitegate Business Centre, Jardine Way, Oldham, OL9 9JT
Email - design@studio-ol3.co.uk Web - www.studio-ol3.co.uk

PART GROUND FLOOR PLAN AS PROPOSED
Scale - 1:100