


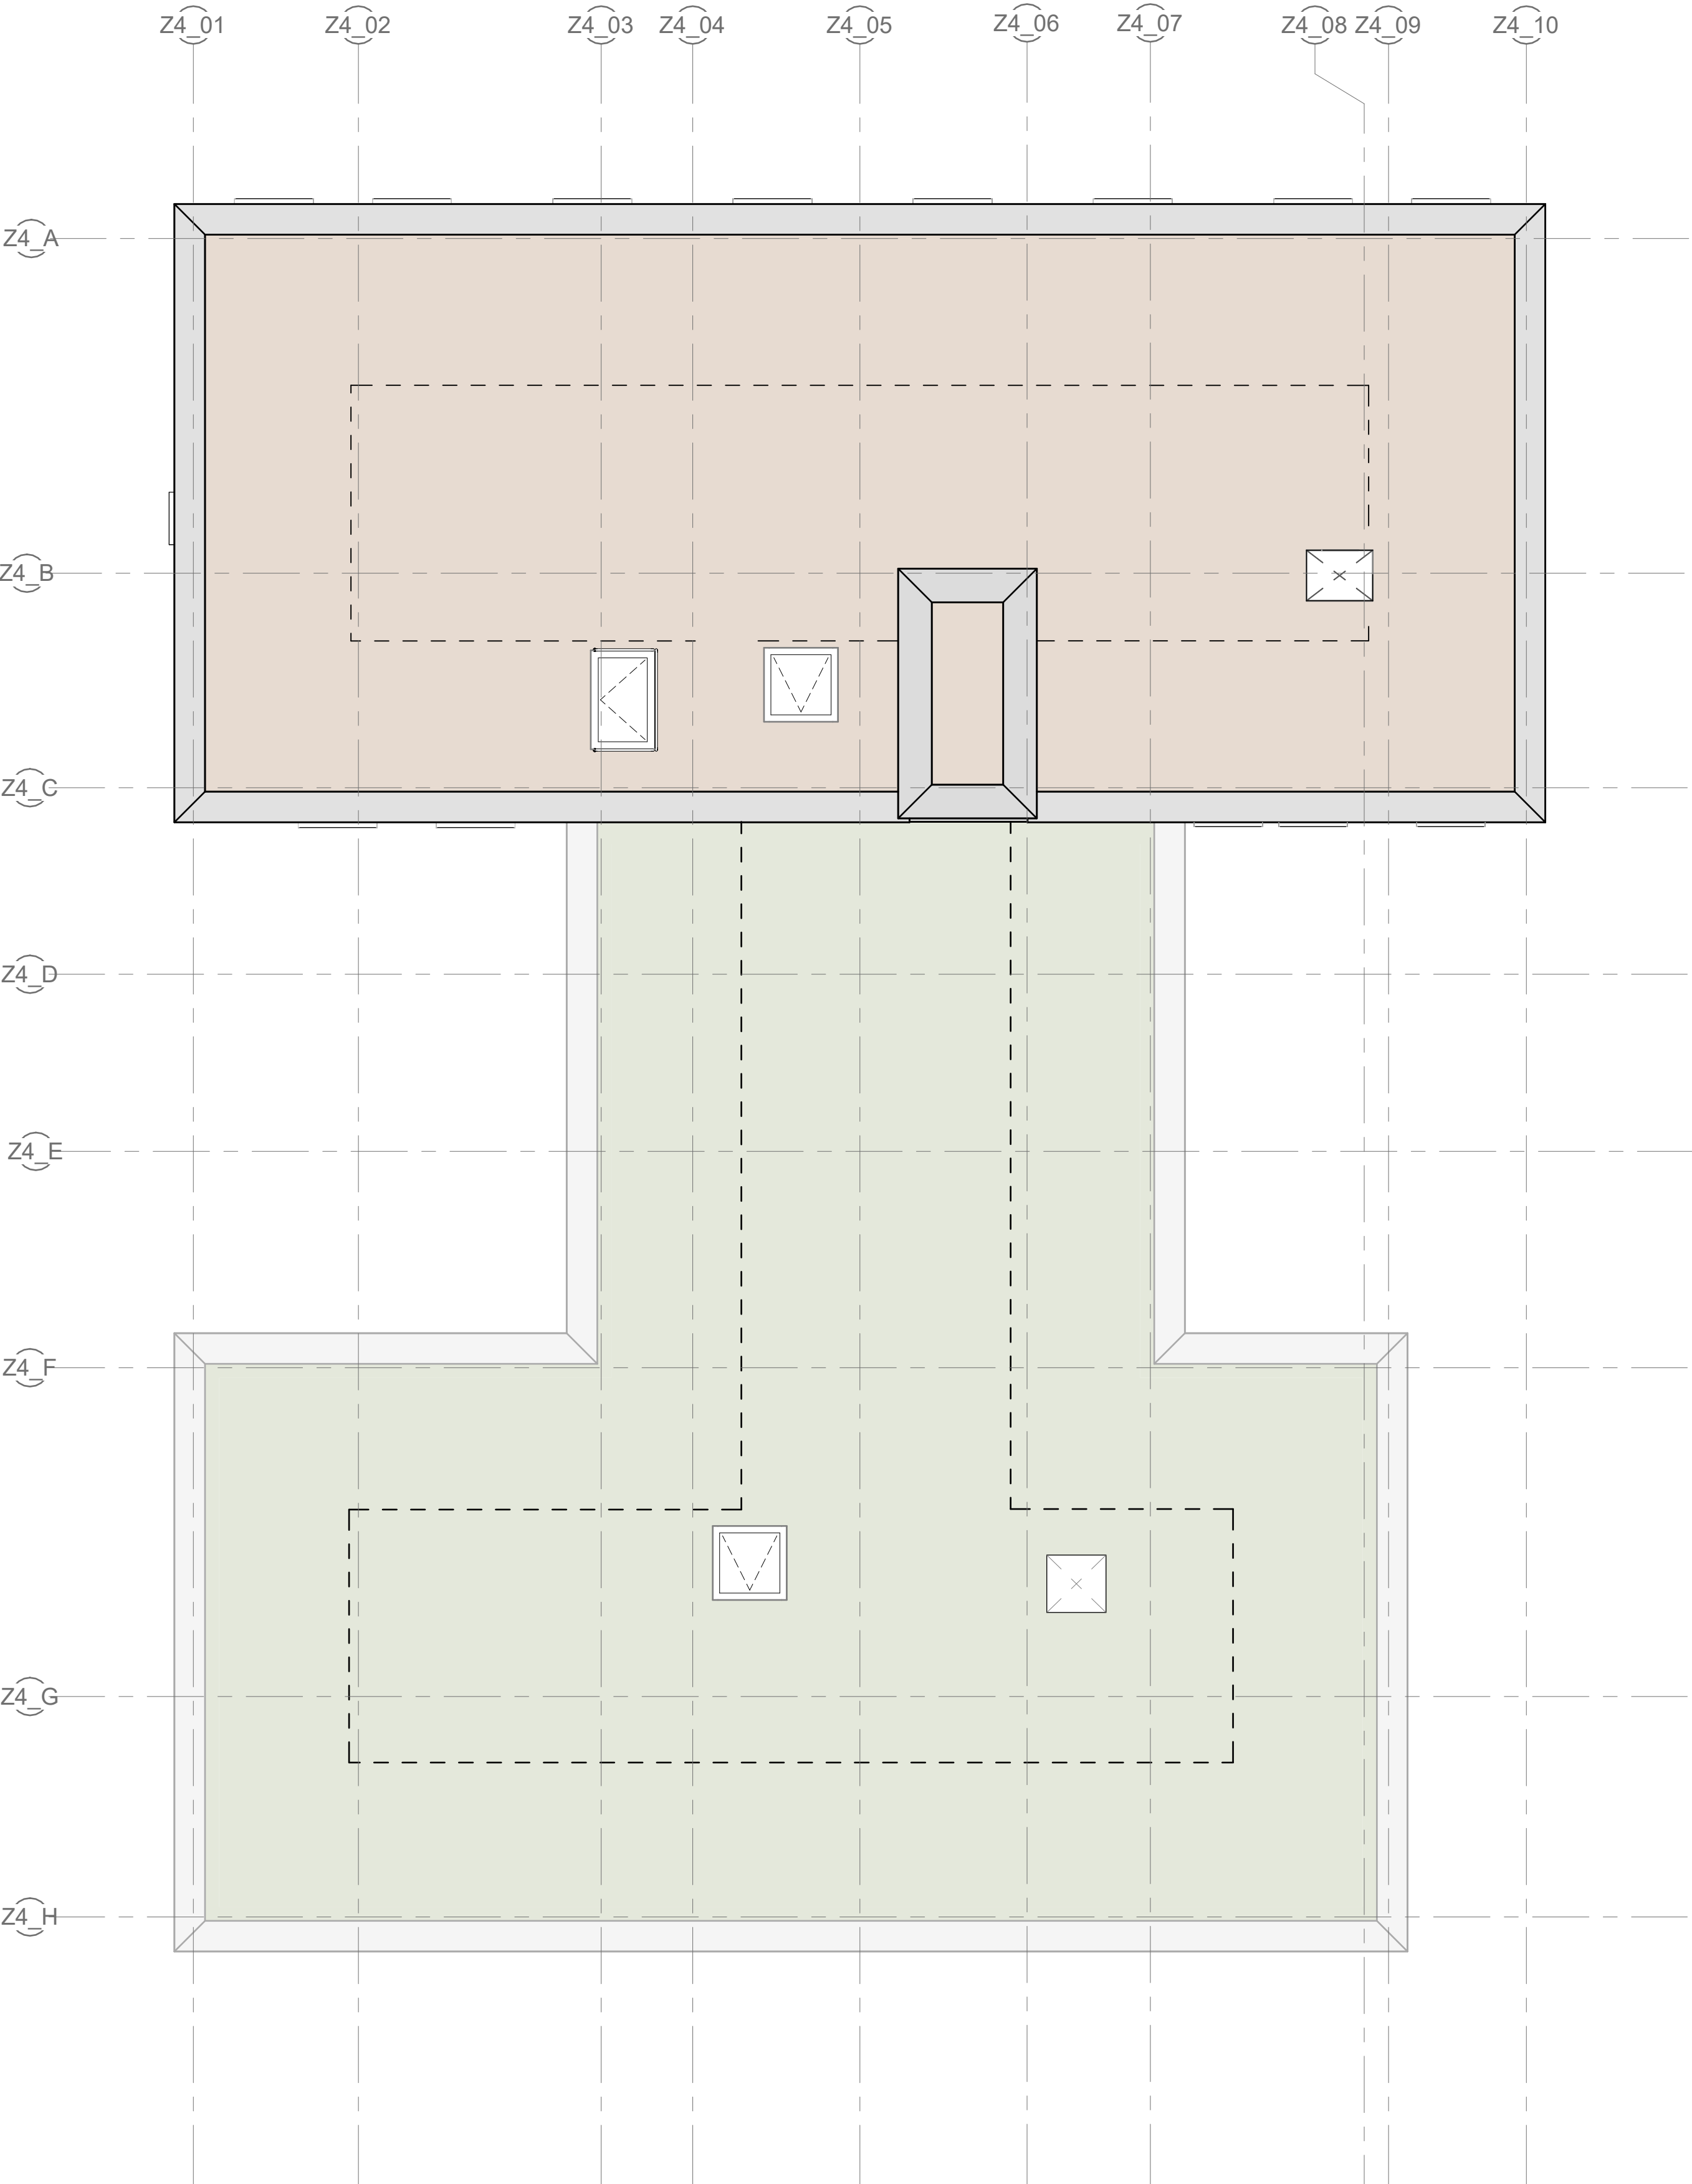

This drawing is copyright
Do not scale off dimensions.

All dimensions to be checked on
site by contractor.

Contractor to report any dimensional
discrepancies, errors or omissions
prior to commencing on site.

NORTH

Rev	Date	Description
P01	2022-07-08	Planning Issue
P02	2023-09-07	NMA Application Issue

Project Title
St. Gabriel's Manchester
1 Oxford Place

Status
PLANNING

Drawing Title Building 04 (East) General Arrangement Proposed Roof Plan	
Project No 10349	Scale 1 : 100 @ A1
Revision 10349-SHP-Z4-A-B5D8-G200-PL-RF-001 P02	

simpsonhaugh

Manchester
+44 (0)161 835 2345

London
+44 (0)20 7549 4000