



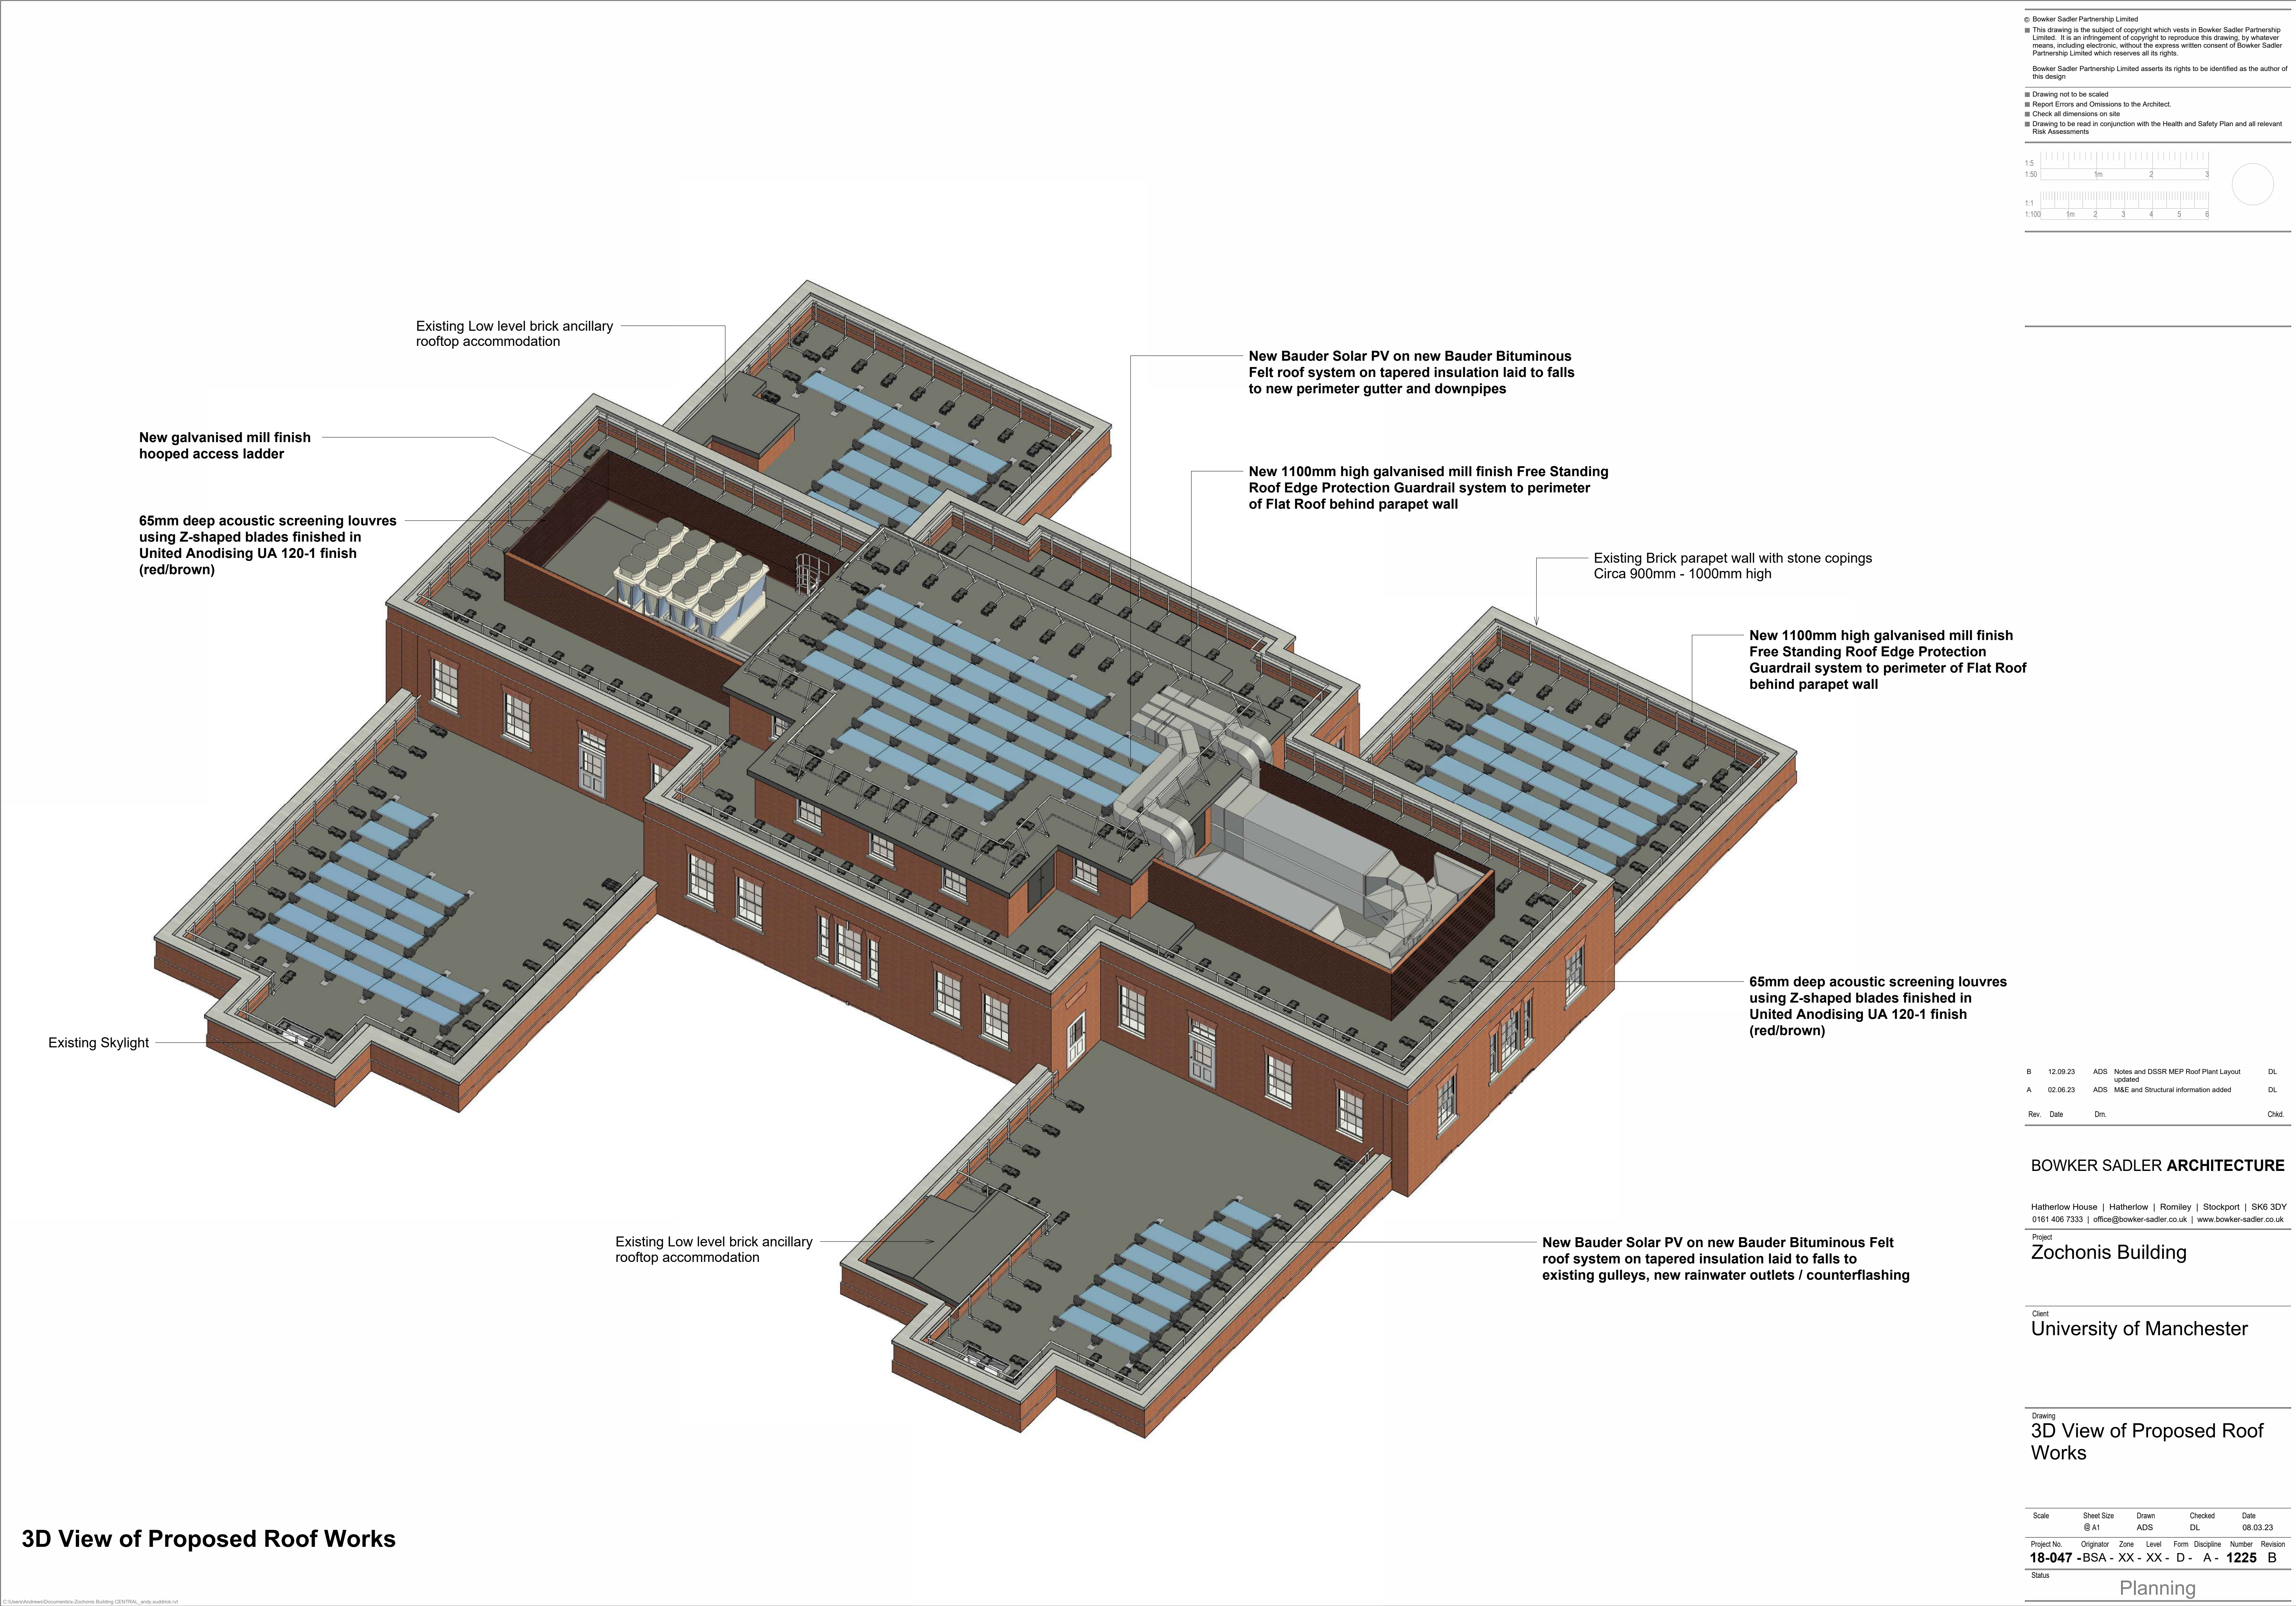

© Bowker Sadler Partnership Limited
This drawing is the subject of copyright which vests in Bowker Sadler Partnership Limited. It is an infringement of copyright to reproduce this drawing, by whatever means, including electronic, without the express written consent of Bowker Sadler Partnership Limited which reserves all its rights.
Bowker Sadler Partnership Limited asserts its rights to be identified as the author of this design.
Drawing not to be scaled
Report Errors and Omissions to the Architect.
Check all dimensions on site
Drawing to be read in conjunction with the Health and Safety Plan and all relevant Risk Assessments

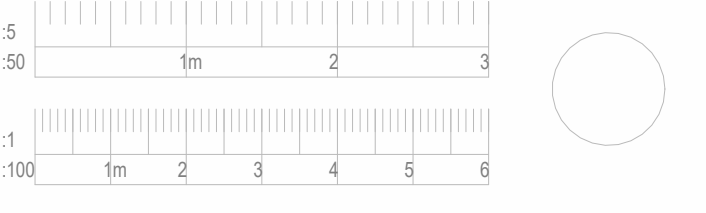

3D View of Proposed Roof Works

B	12.09.23	ADS	Notes and DSSR MEP Roof Plant Layout updated	DL
A	02.06.23	ADS	M&E and Structural information added	DL
Rev.	Date	Dm.		Chkd.

BOWKER SADLER ARCHITECTURE

Hatherlow House | Hatherlow | Romiley | Stockport | SK6 3DY
0161 406 7333 | office@bowker-sadler.co.uk | www.bowker-sadler.co.uk

Project
Zochonis Building

Client
University of Manchester

Drawing
3D View of Proposed Roof Works

Scale	Sheet Size @ A1	Drawn ADS	Checked DL	Date 08.03.23			
Project No.	Originator	Zone	Level	Form	Discipline	Number	Revision
18-047	-BSA	-XX	-XX	-D	-A	1225	B
Status							

Planning