



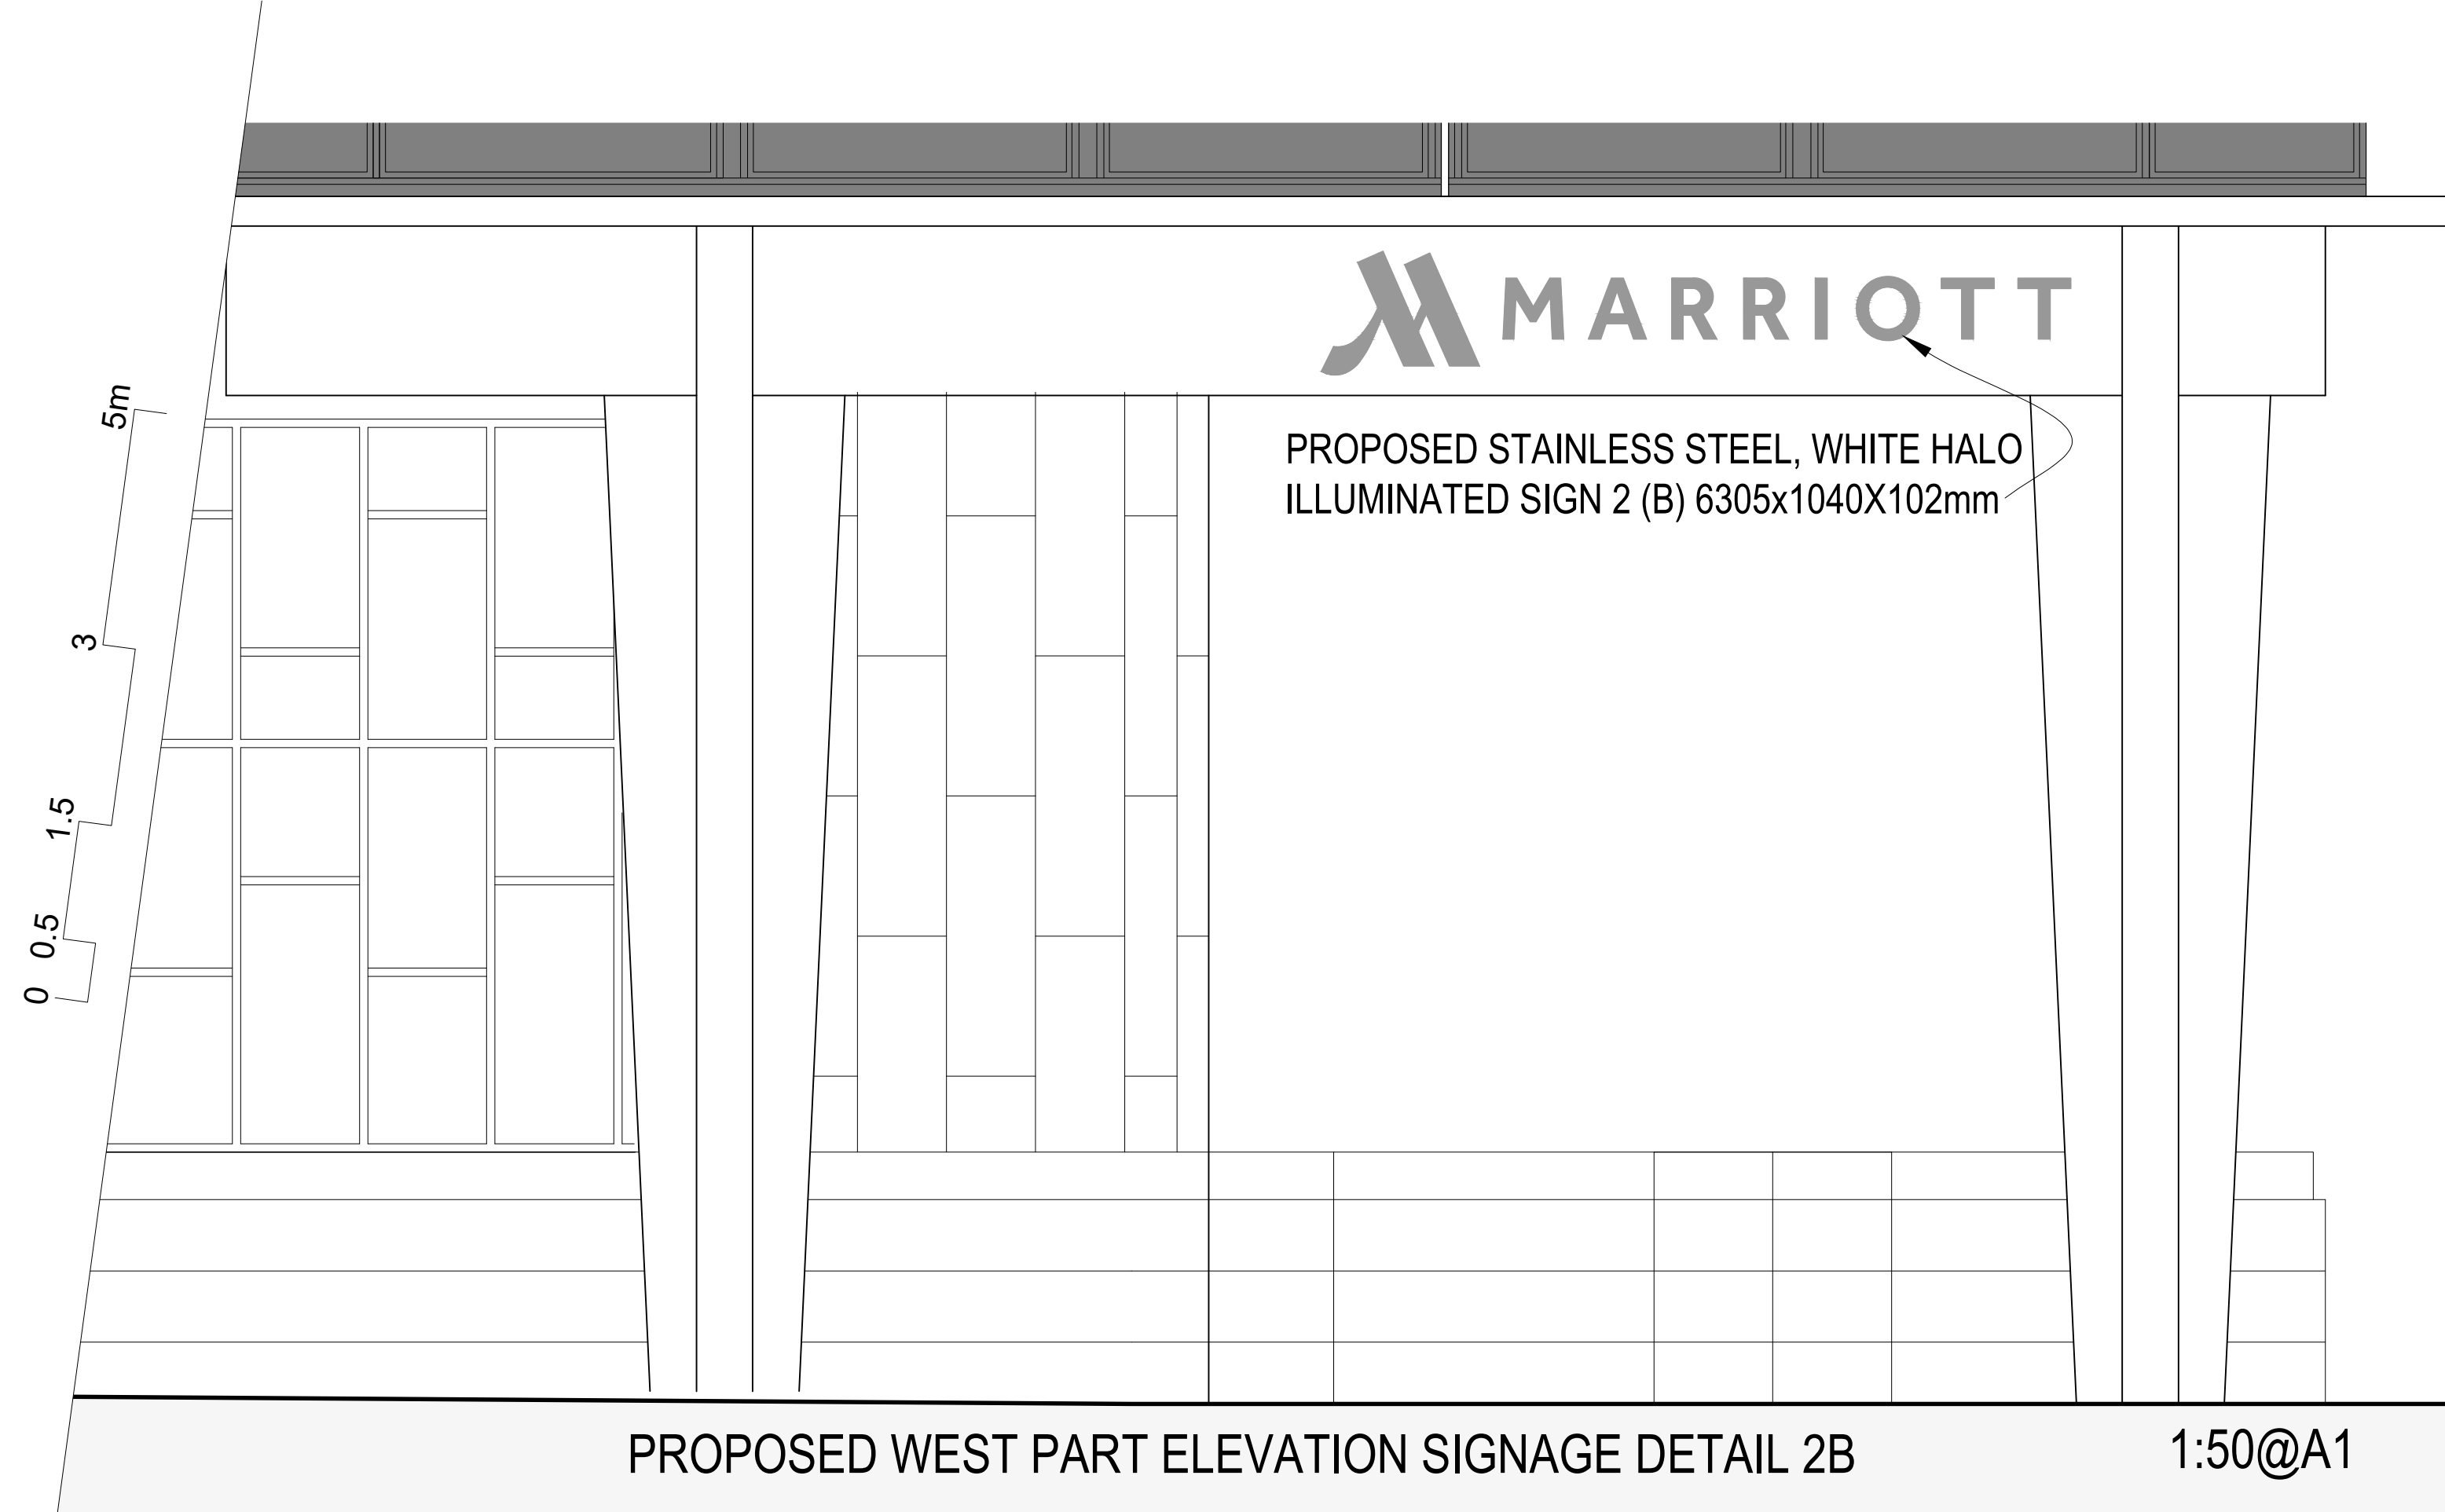


PROPOSED WEST PART ELEVATION SIGNAGE DETAIL 2B


1:50@A1

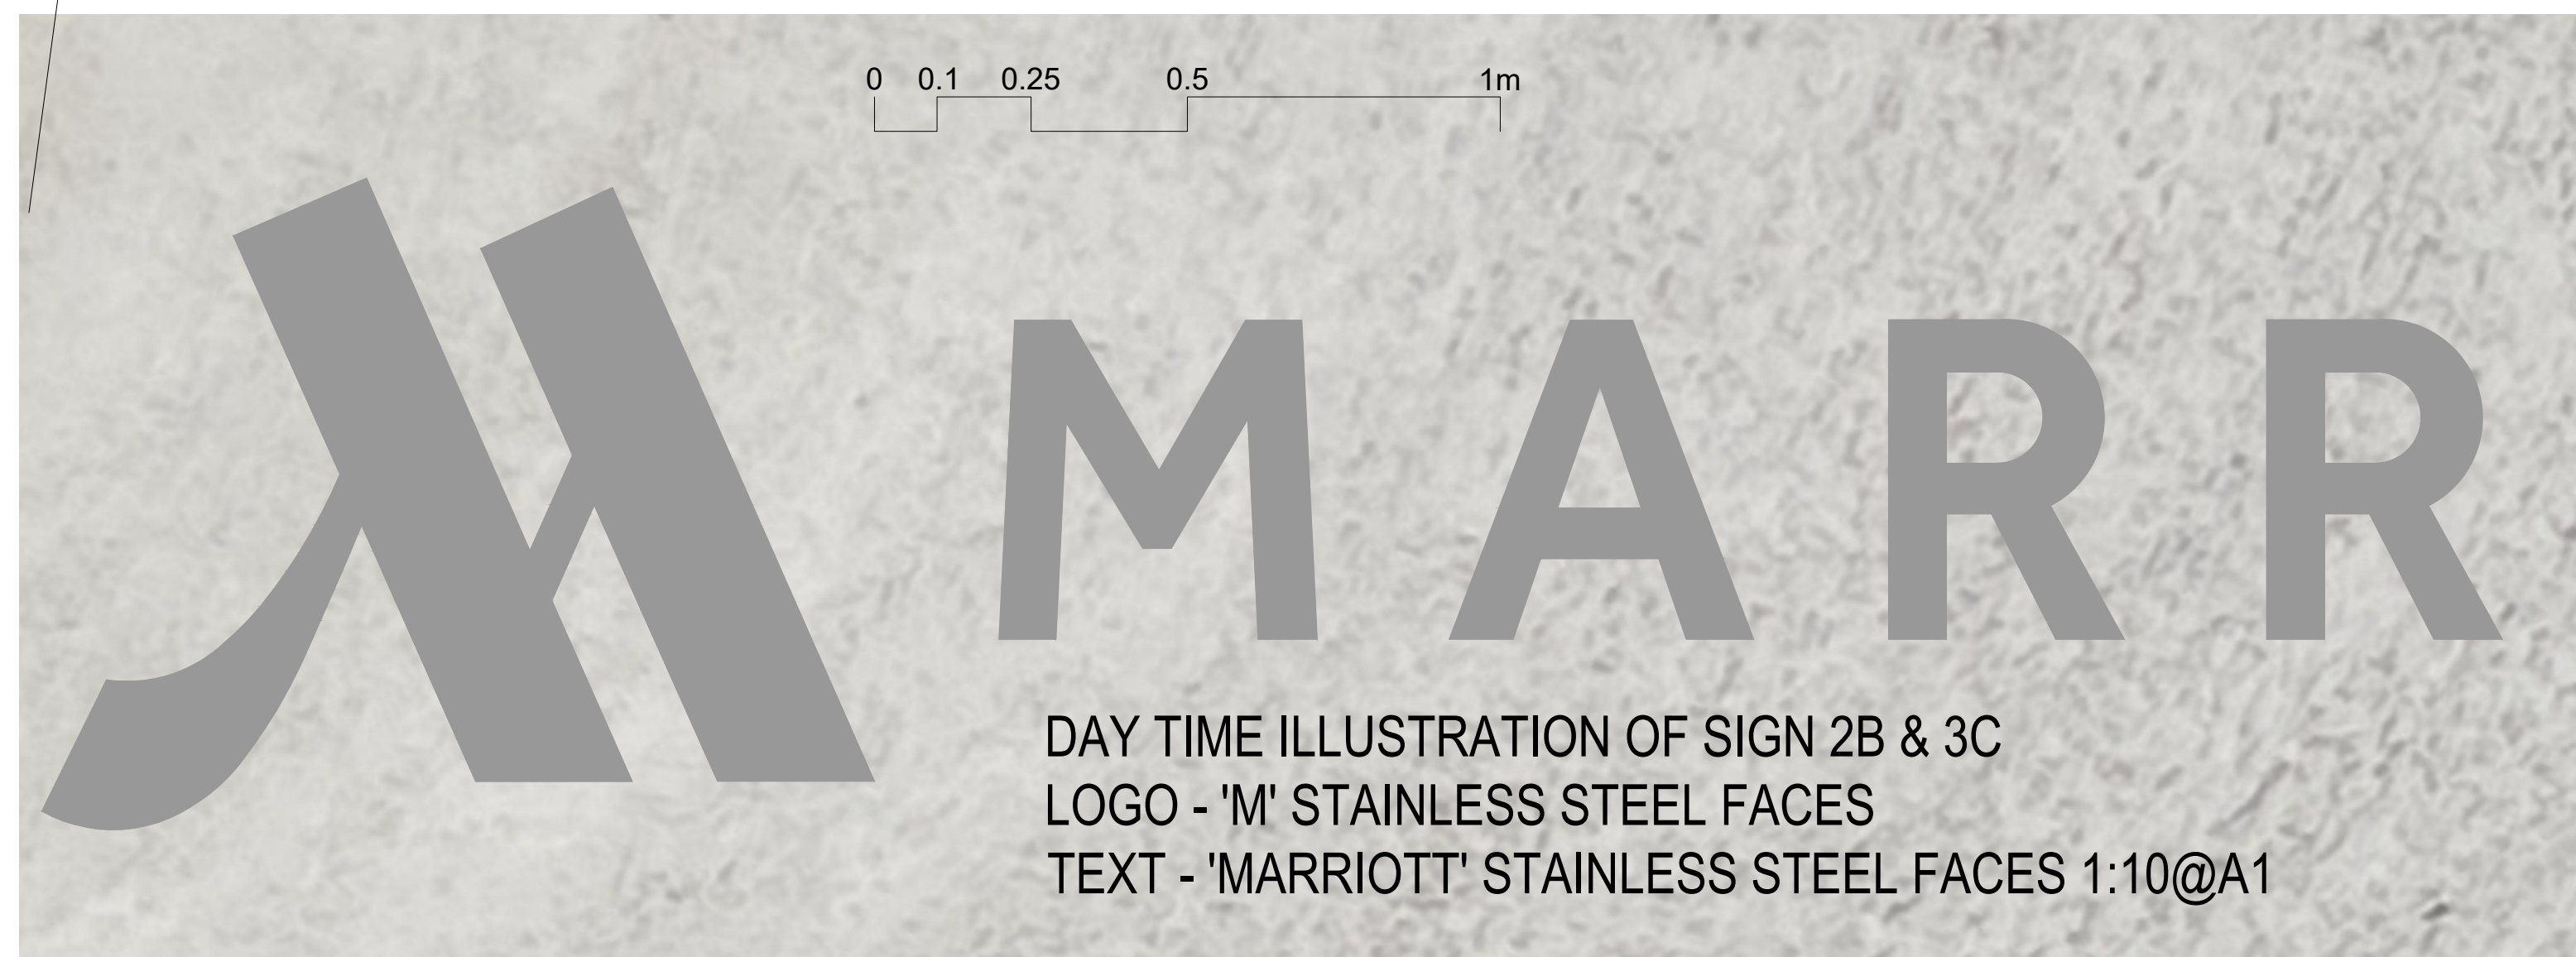

DAY TIME ILLUSTRATION OF SIGN 2B & 3C
LOGO - 'M' STAINLESS STEEL FACES
TEXT - 'MARRIOTT' STAINLESS STEEL FACES 1:10@A1

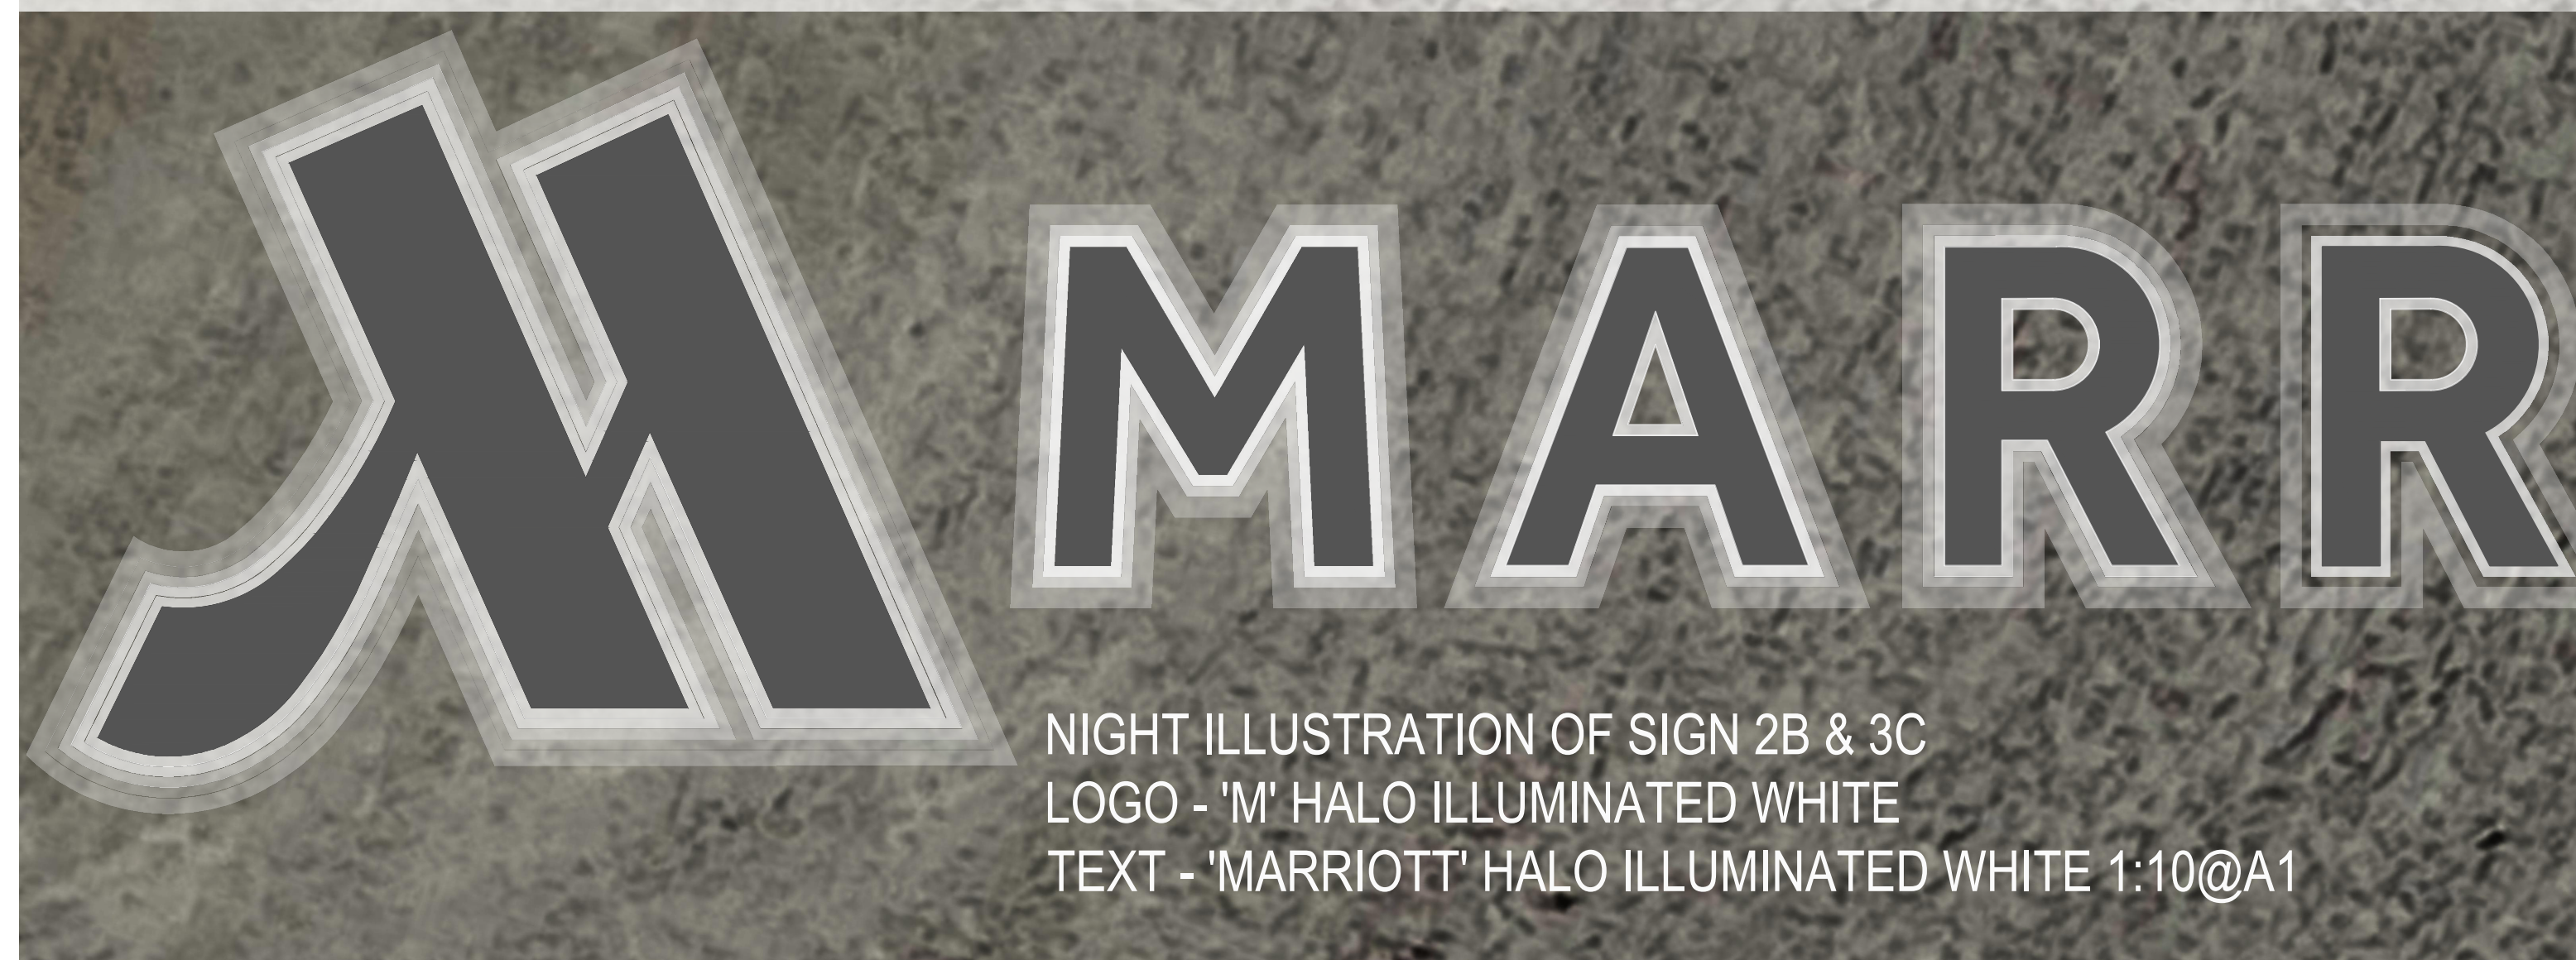


NIGHT ILLUSTRATION OF SIGN 2B & 3C
LOGO - 'M' HALO ILLUMINATED WHITE
TEXT - 'MARRIOTT' HALO ILLUMINATED WHITE 1:10@A1

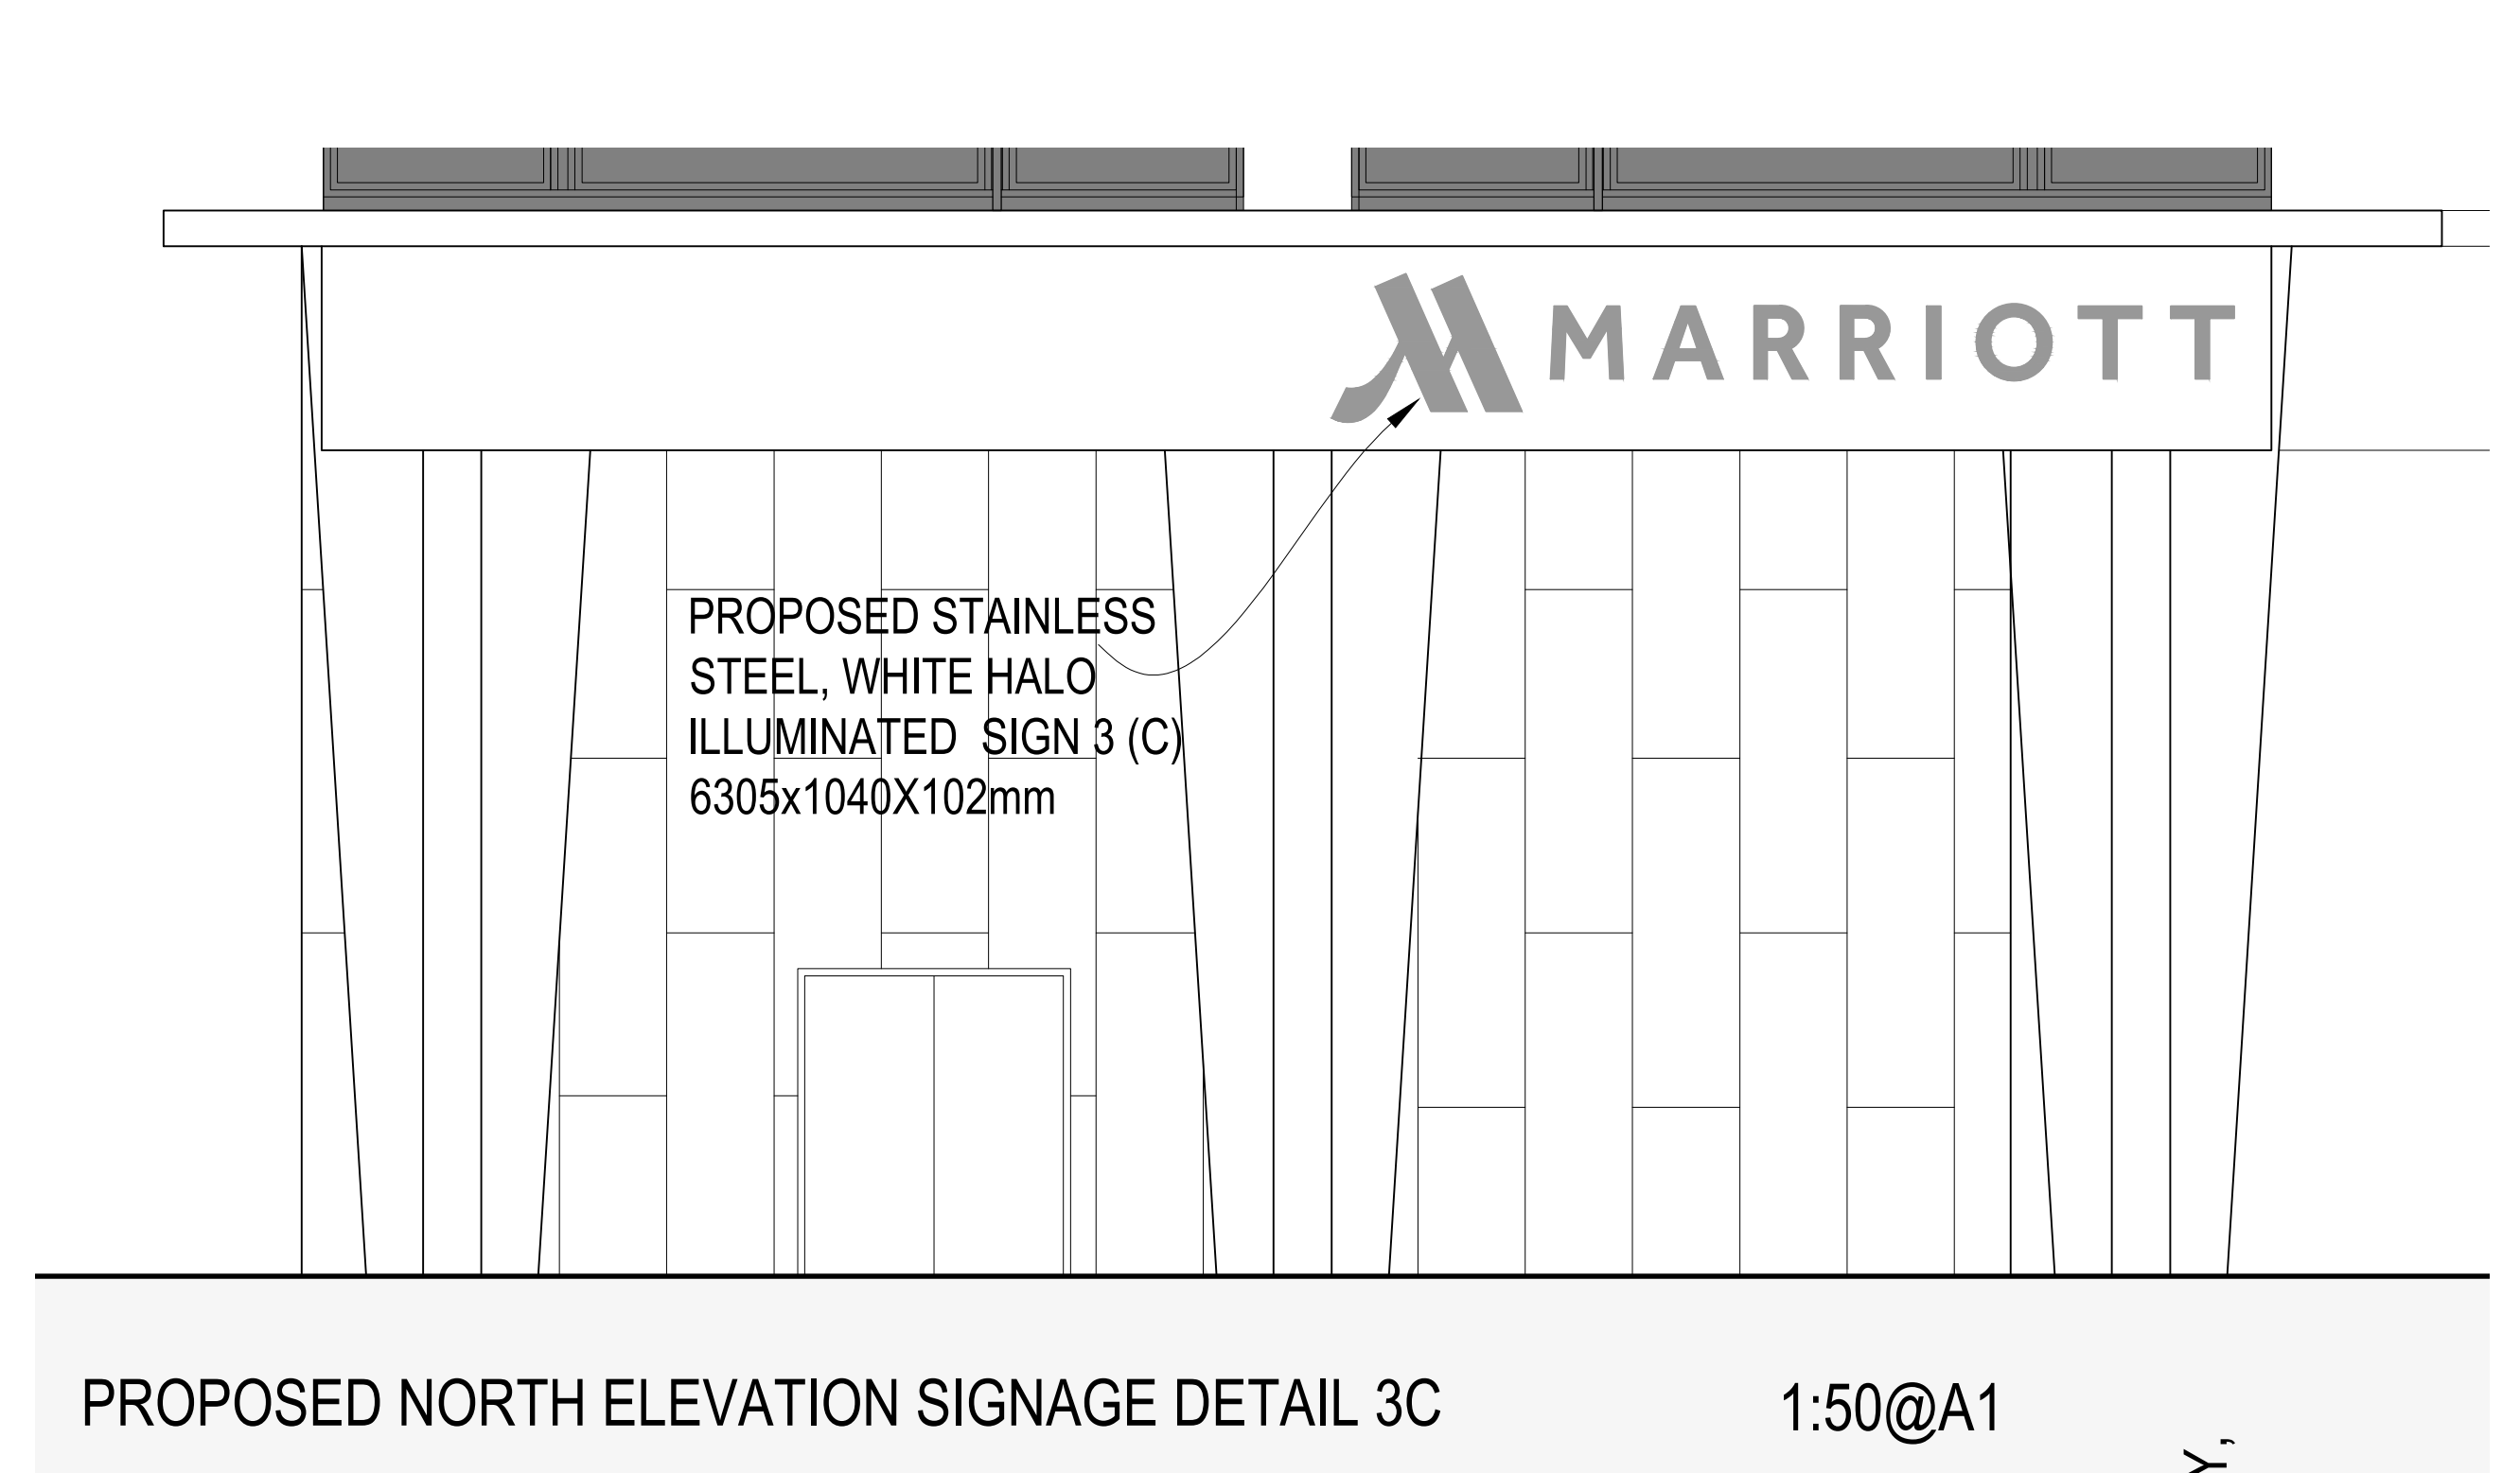



PROPOSED NORTH ELEVATION SIGNAGE DETAIL 3C

1:50@A1

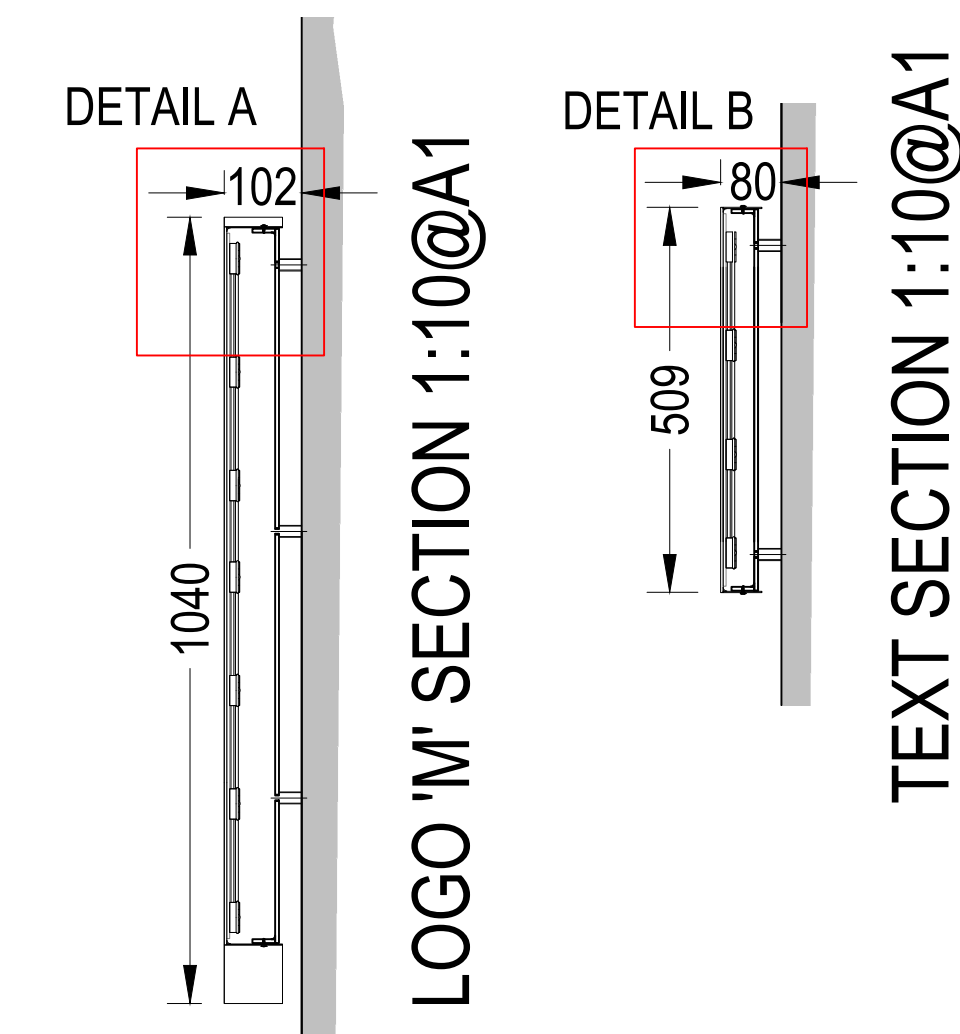

LOGO 'M' SECTION 1:10@A1

DETAIL B
TEXT SECTION 1:10@A1

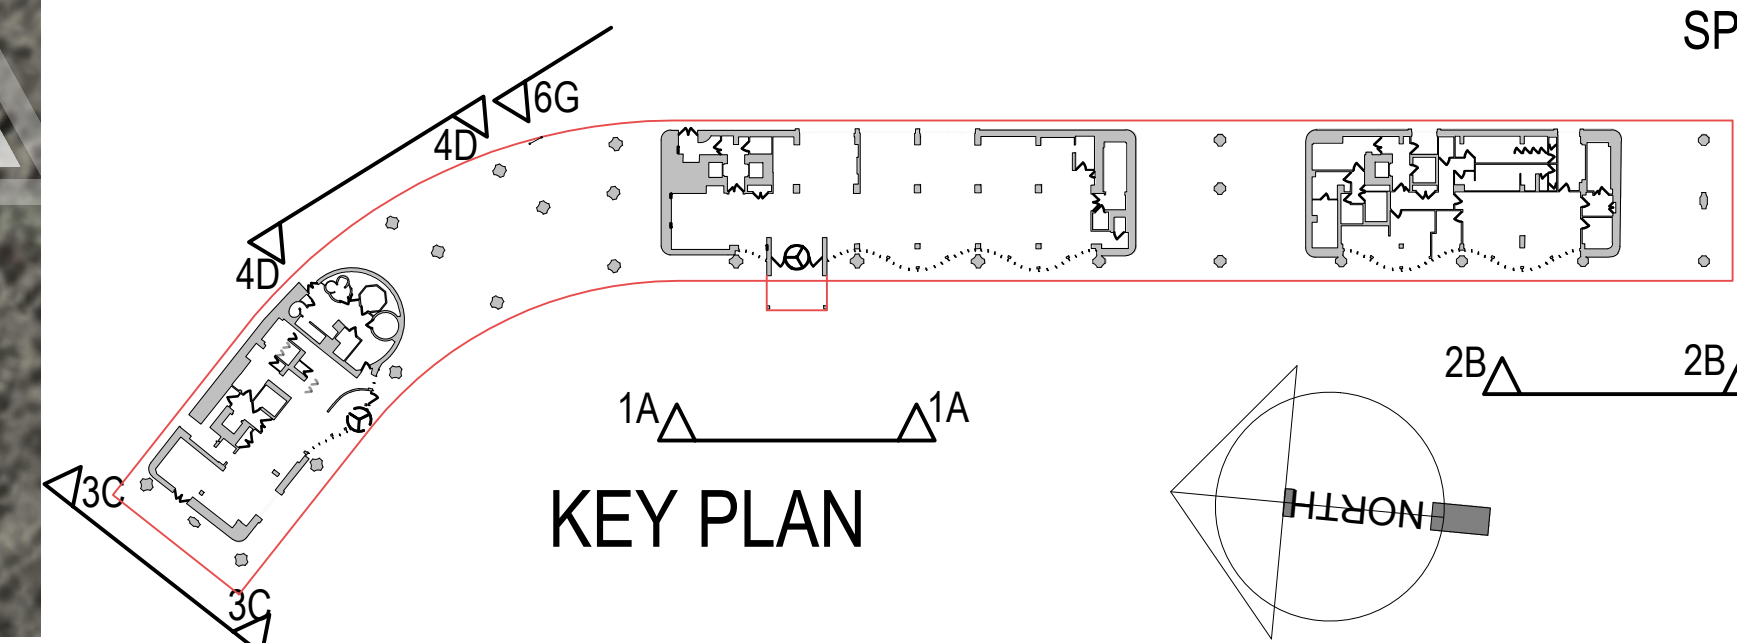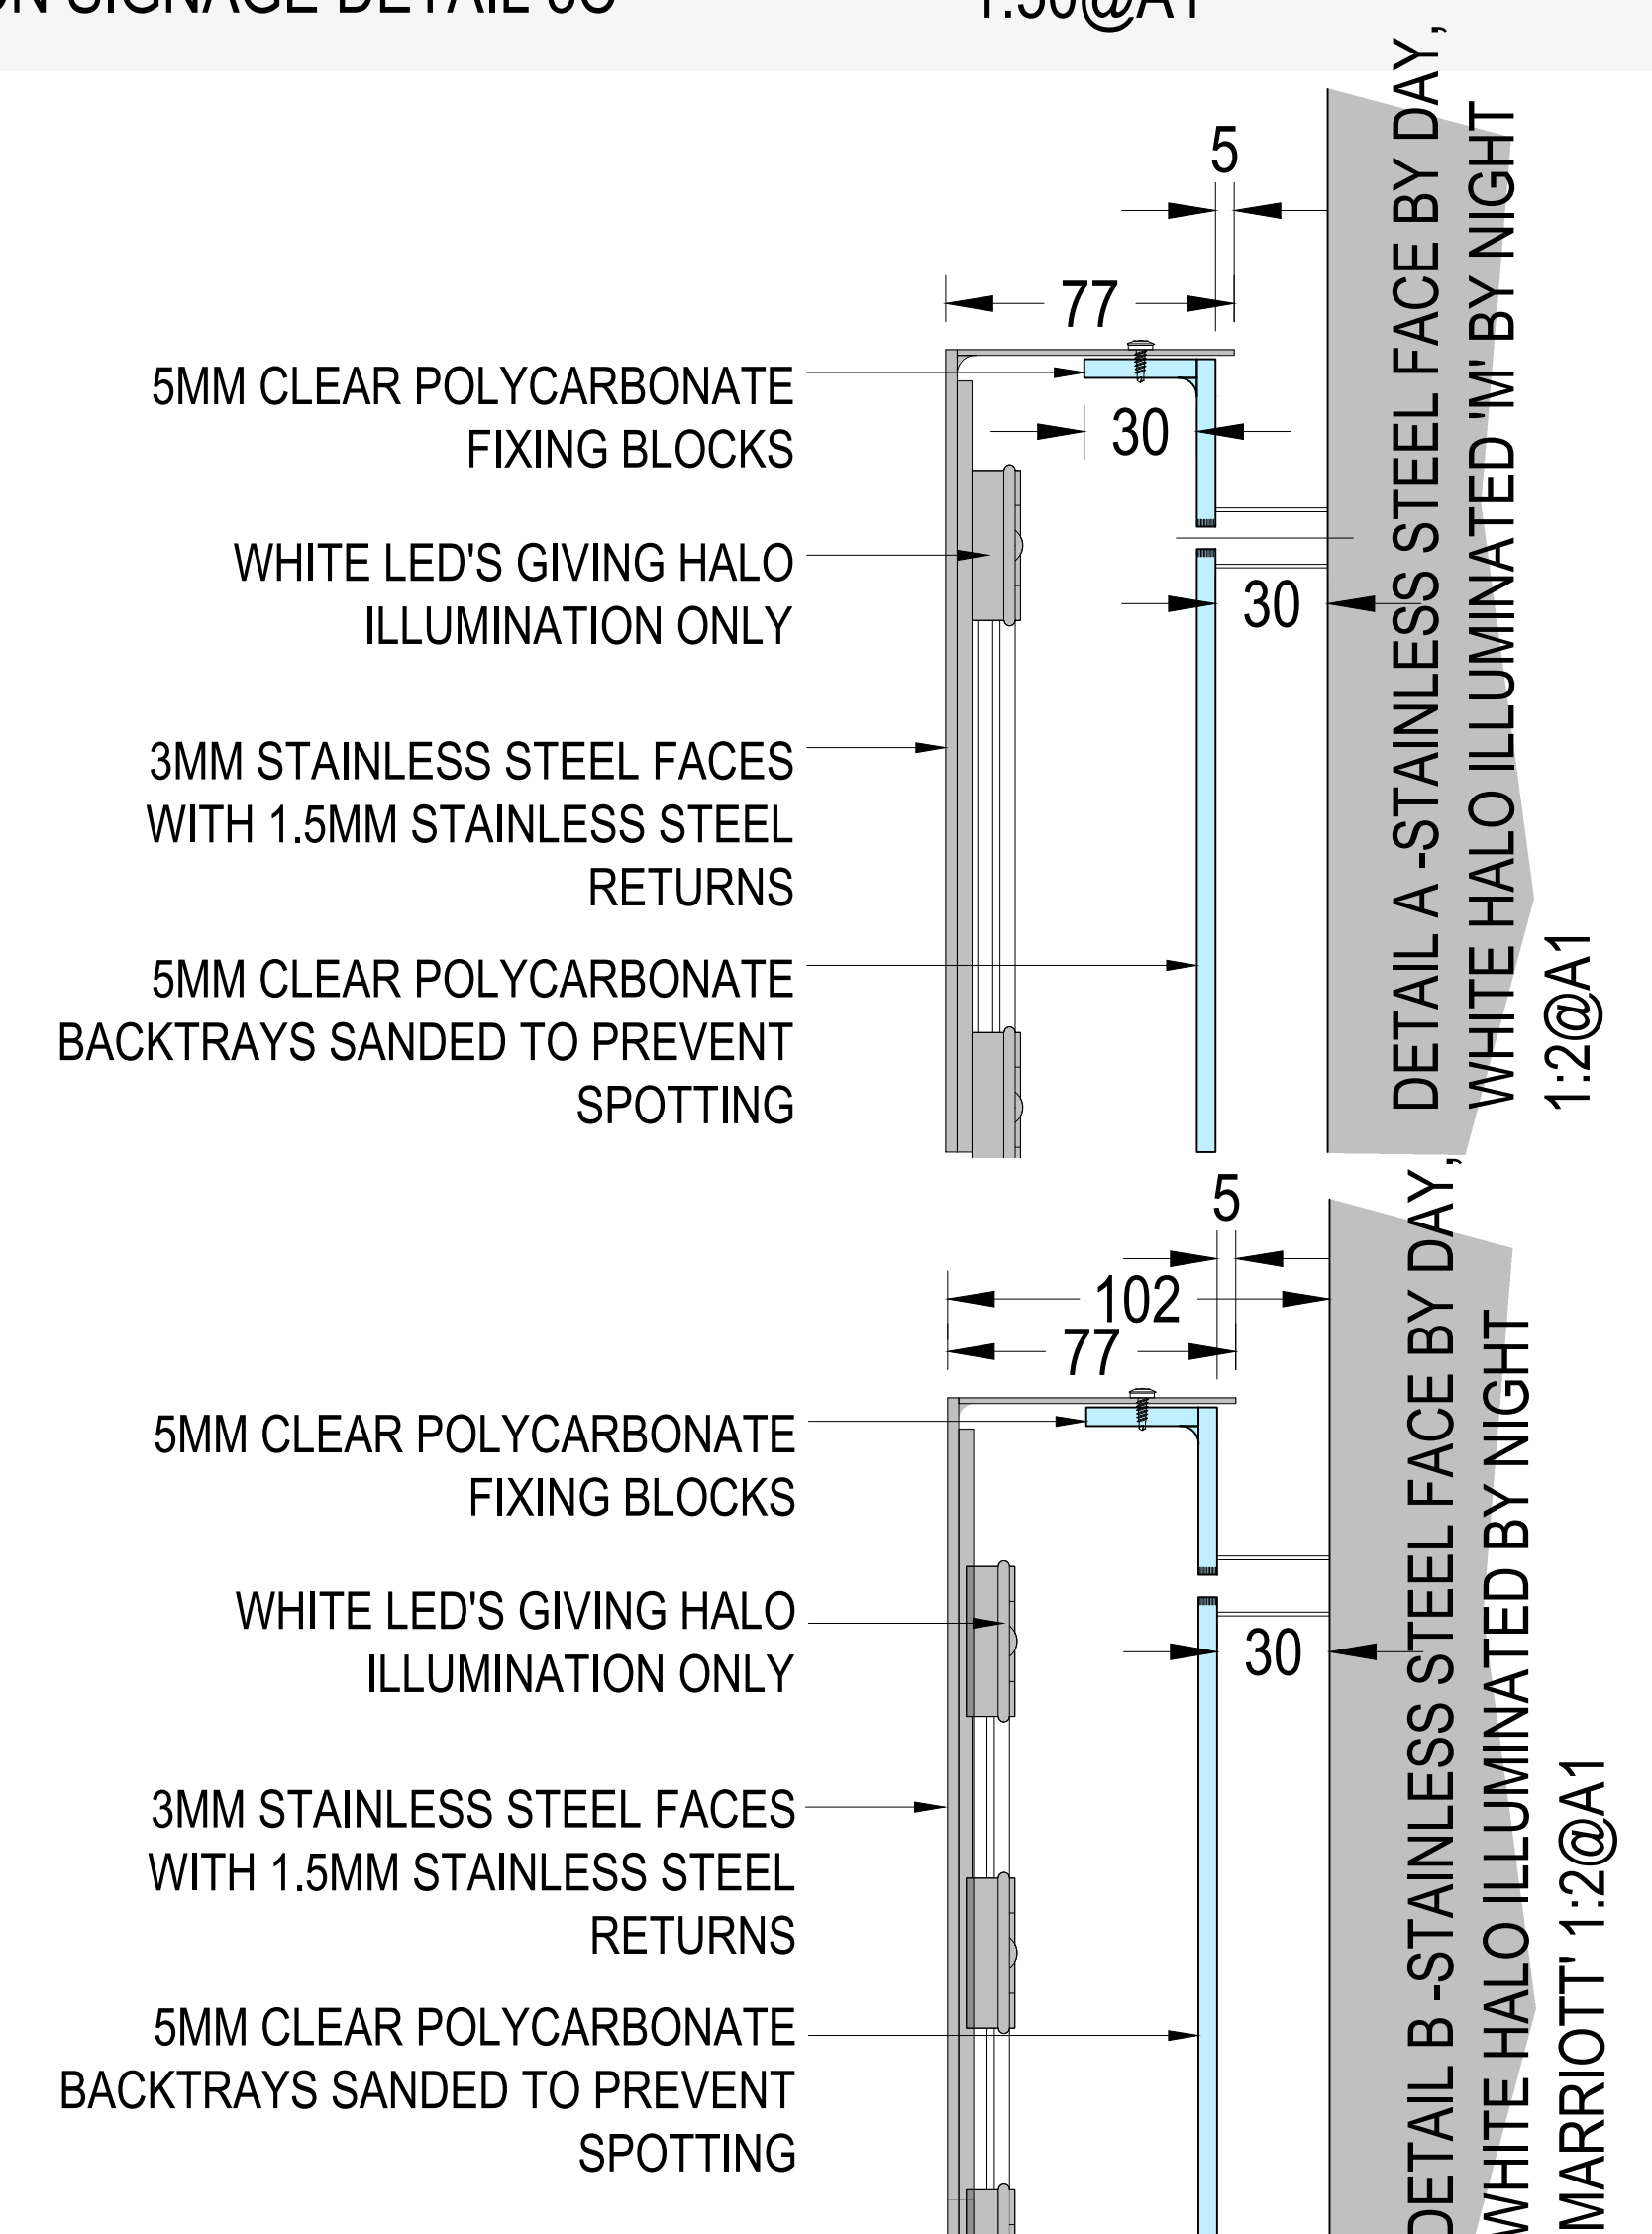

KEY PLAN

Rev C: REVISED TO WHITE HALO ILLUMINATED S/STEEL LOGO 21/08/23 BB
Rev B: REVISED TO HALO ILLUMINATED LOGO 21/07/23 DF
Rev A: ADDED SIGN 6(G) REPLACEMENT SIGN 12/04/23 DF
revision: date:

client:		project:		drawing:	
HAMILTON PYRAMID EUROPE		GATEWAY MANCHESTER LONDON ROAD MANCHESTER, M1 2PG		SIGNAGE DETAILED ELEVATIONS SIGNS 2B & 3C	
project no:	drawing no:	revision:	drawn:	checked:	date:
7442	PS.307	C	DF		10.03.23

street design partnership
architecture - urban design - interiors