



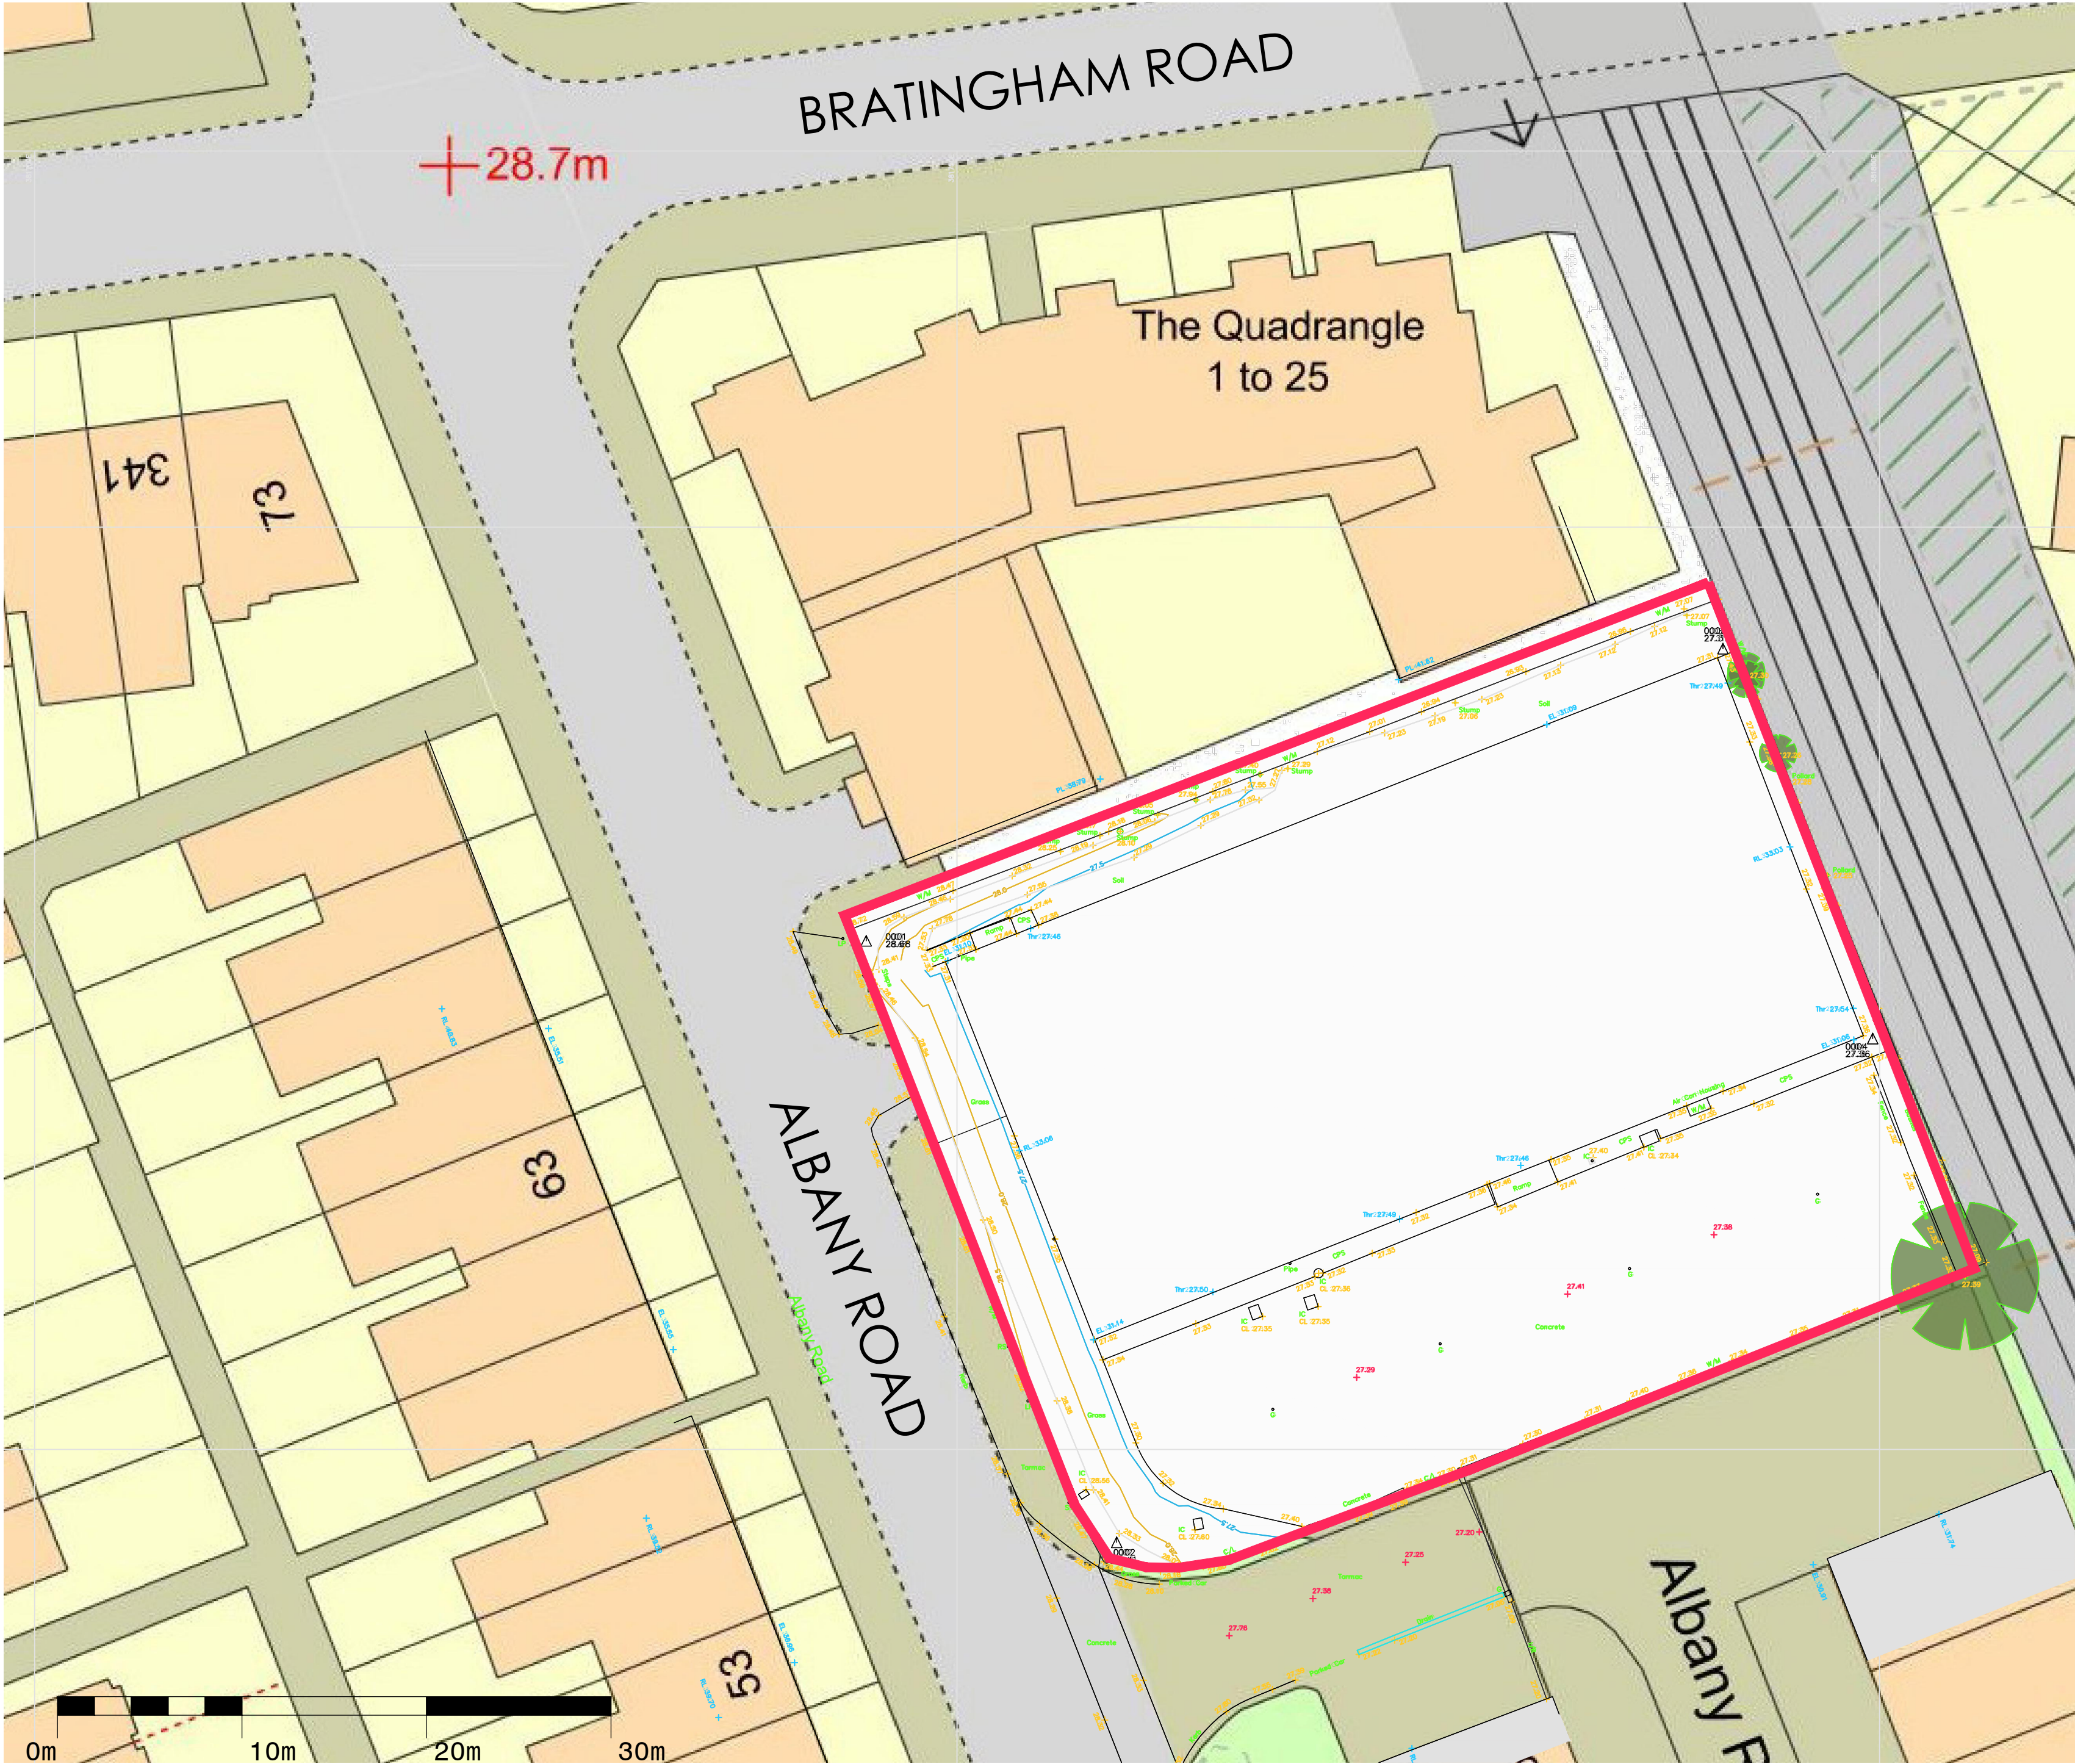

The copyright of this drawing is vested in the architect and should not be reproduced, copied or used for any other purpose than that it is intended for without the prior written consent of Watkiss Dawson & Ward.

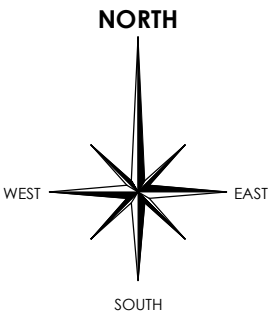

WATKISS DAWSON & WARD
Office 4 Civic Centre, Stourport on Severn DY13 8UJ
T: 01952 289076 M: 01952 289076
E: jeremy@wdward.co.uk W: www.wdwa.co.uk

Contract
**PROPOSED APARTMENT DEVELOPMENT
ALBANY ROAD CHORLTON**

Sheet Title
EXISTING SITE PLAN

Client
BOWSALL

Scale
1:250@A2

Date
27.10.22

Drawn By
JDW

Checked By

Drawing Number
2210 - SY- 01