
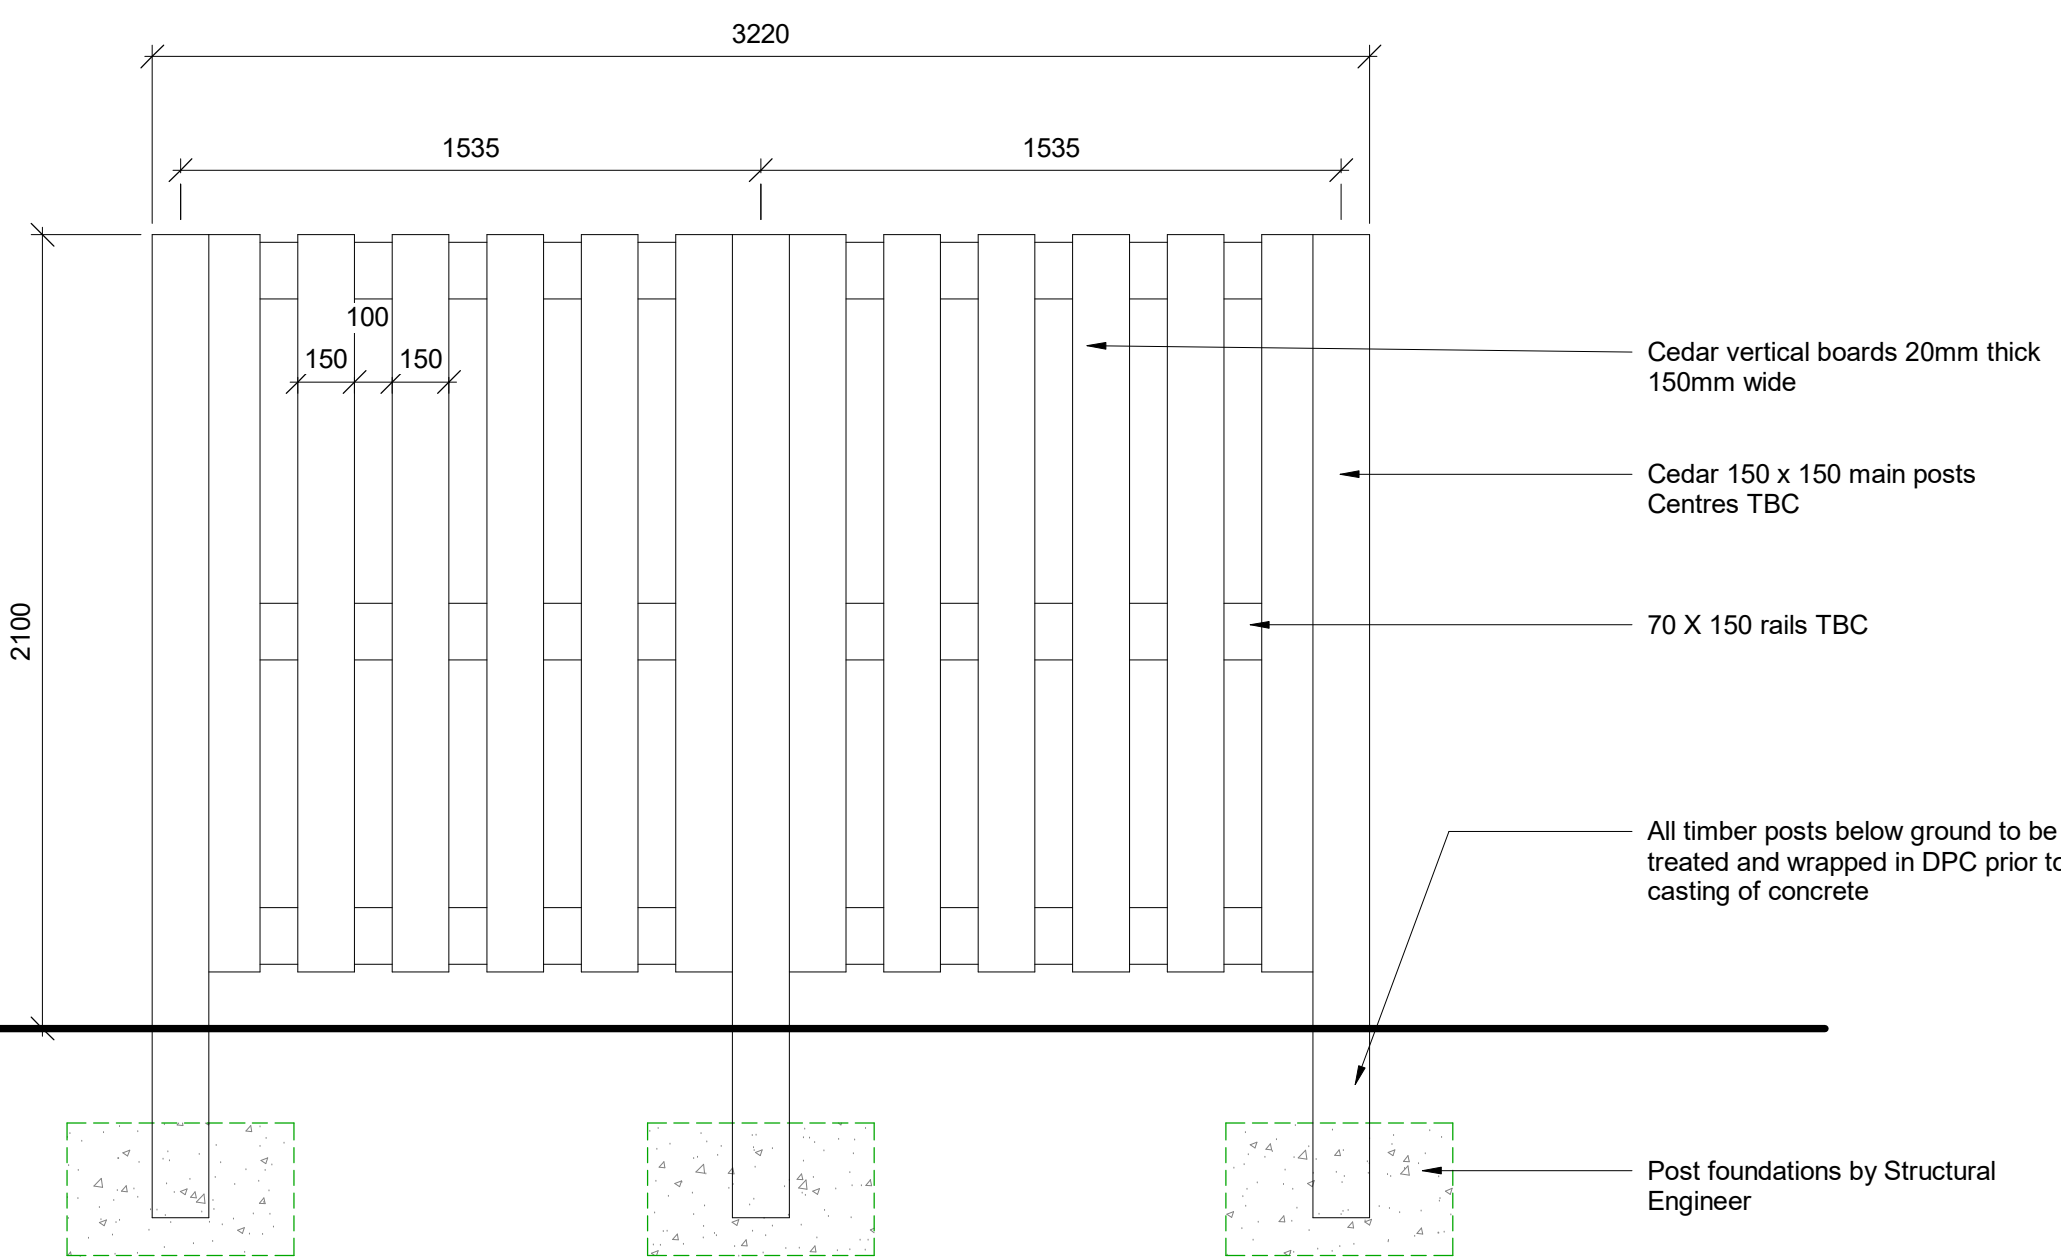
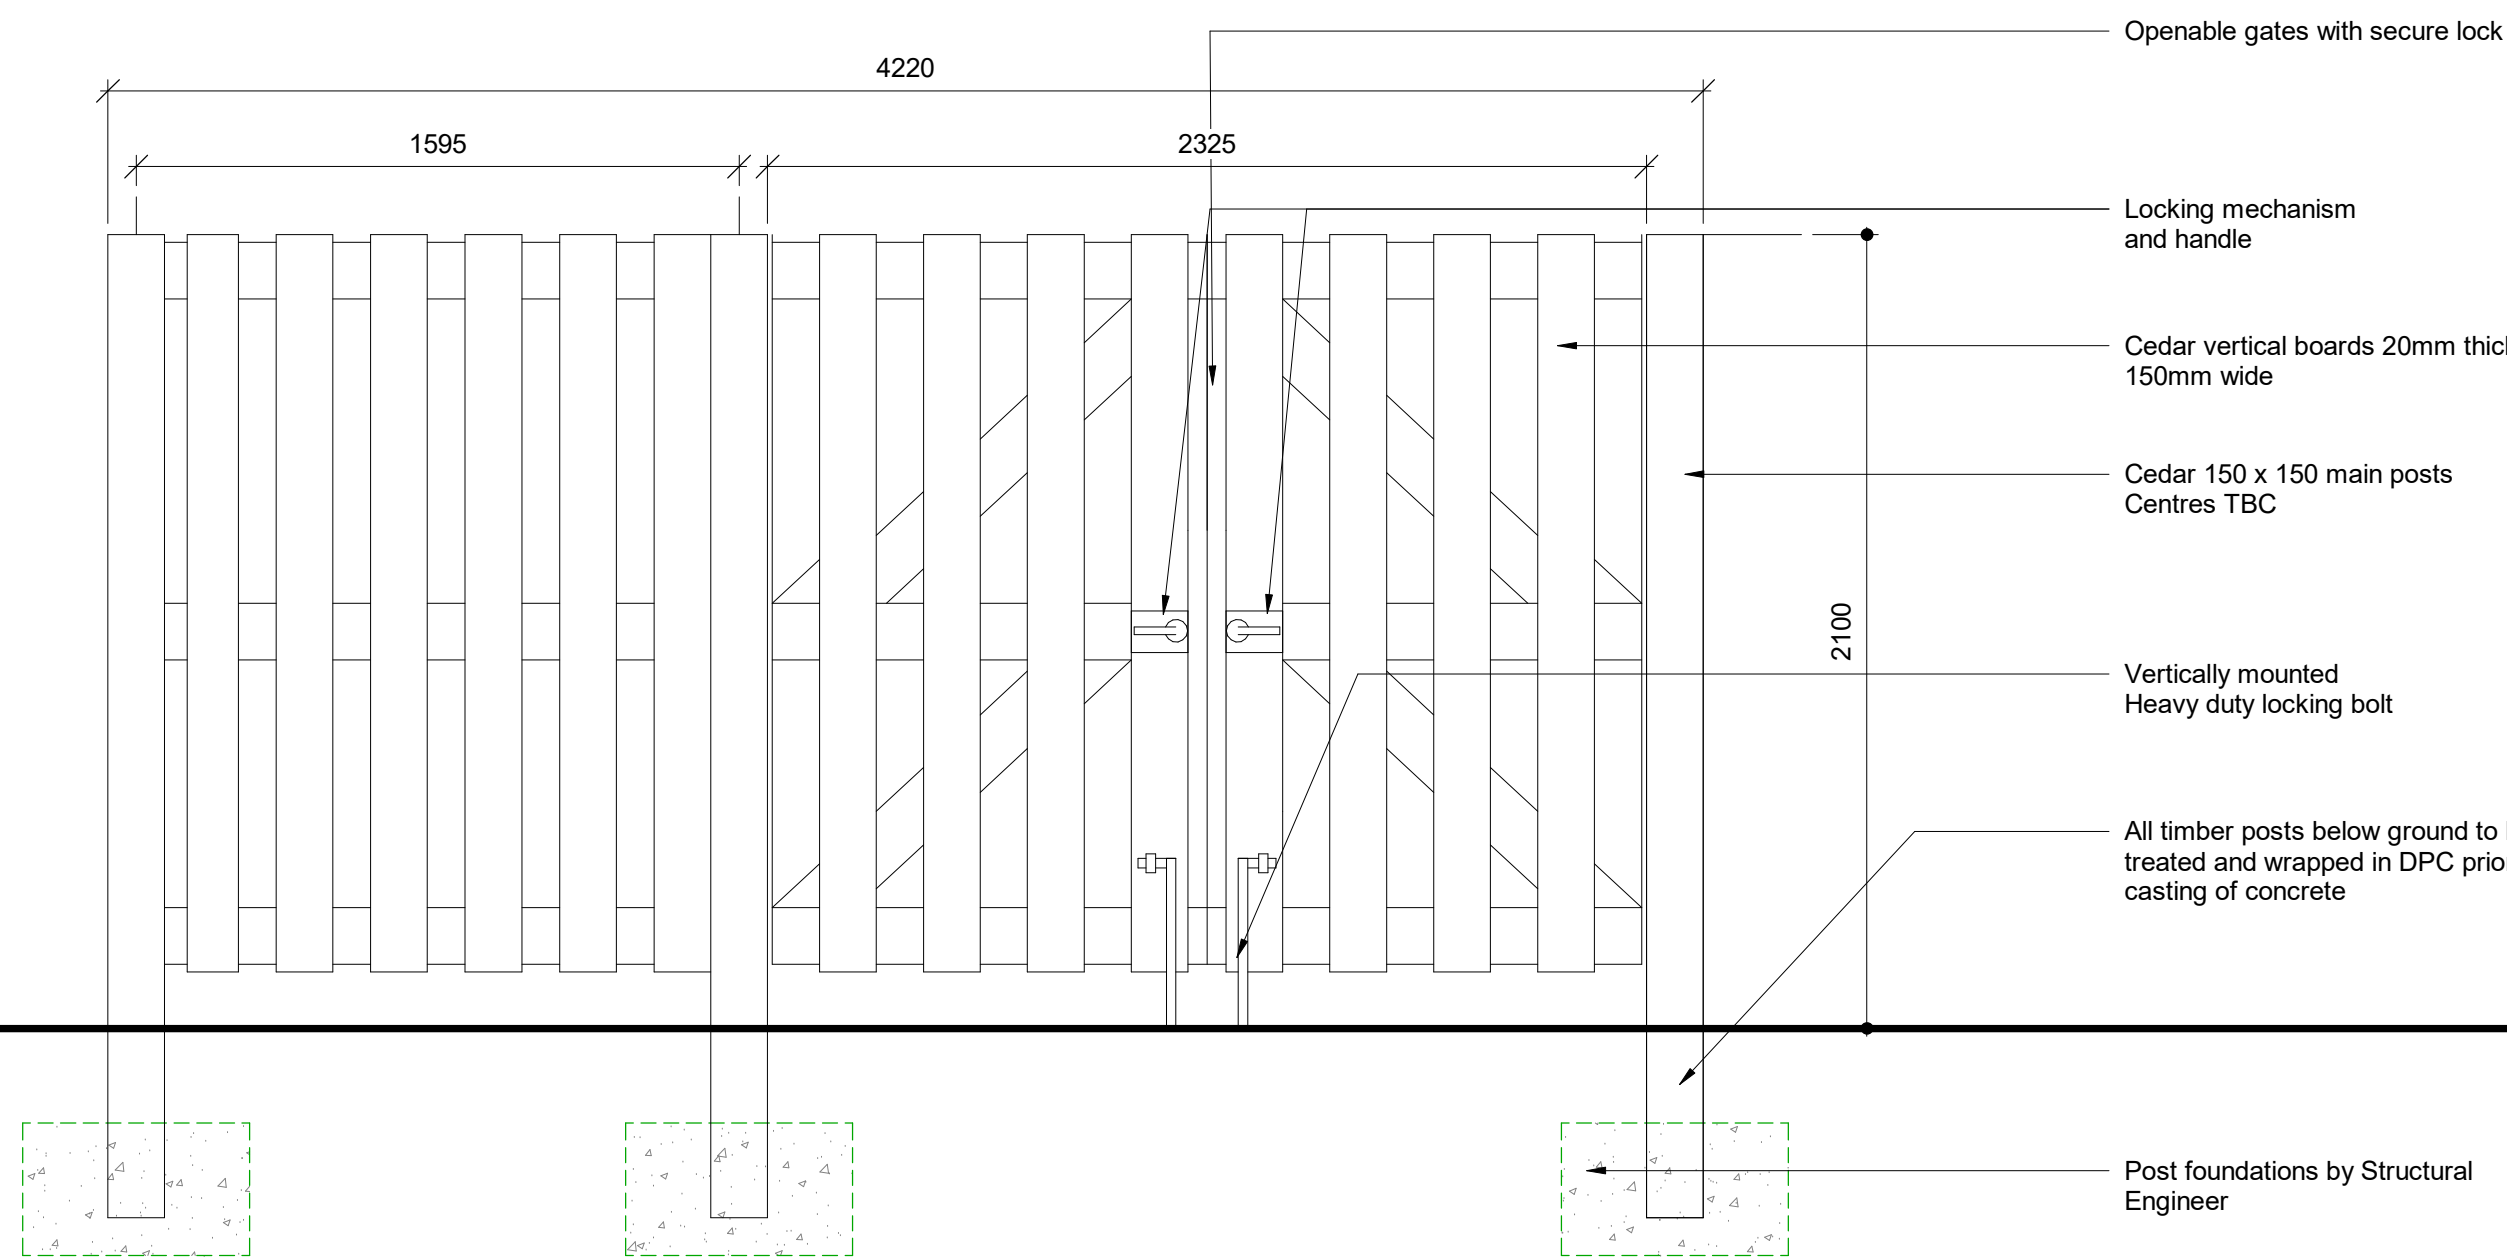
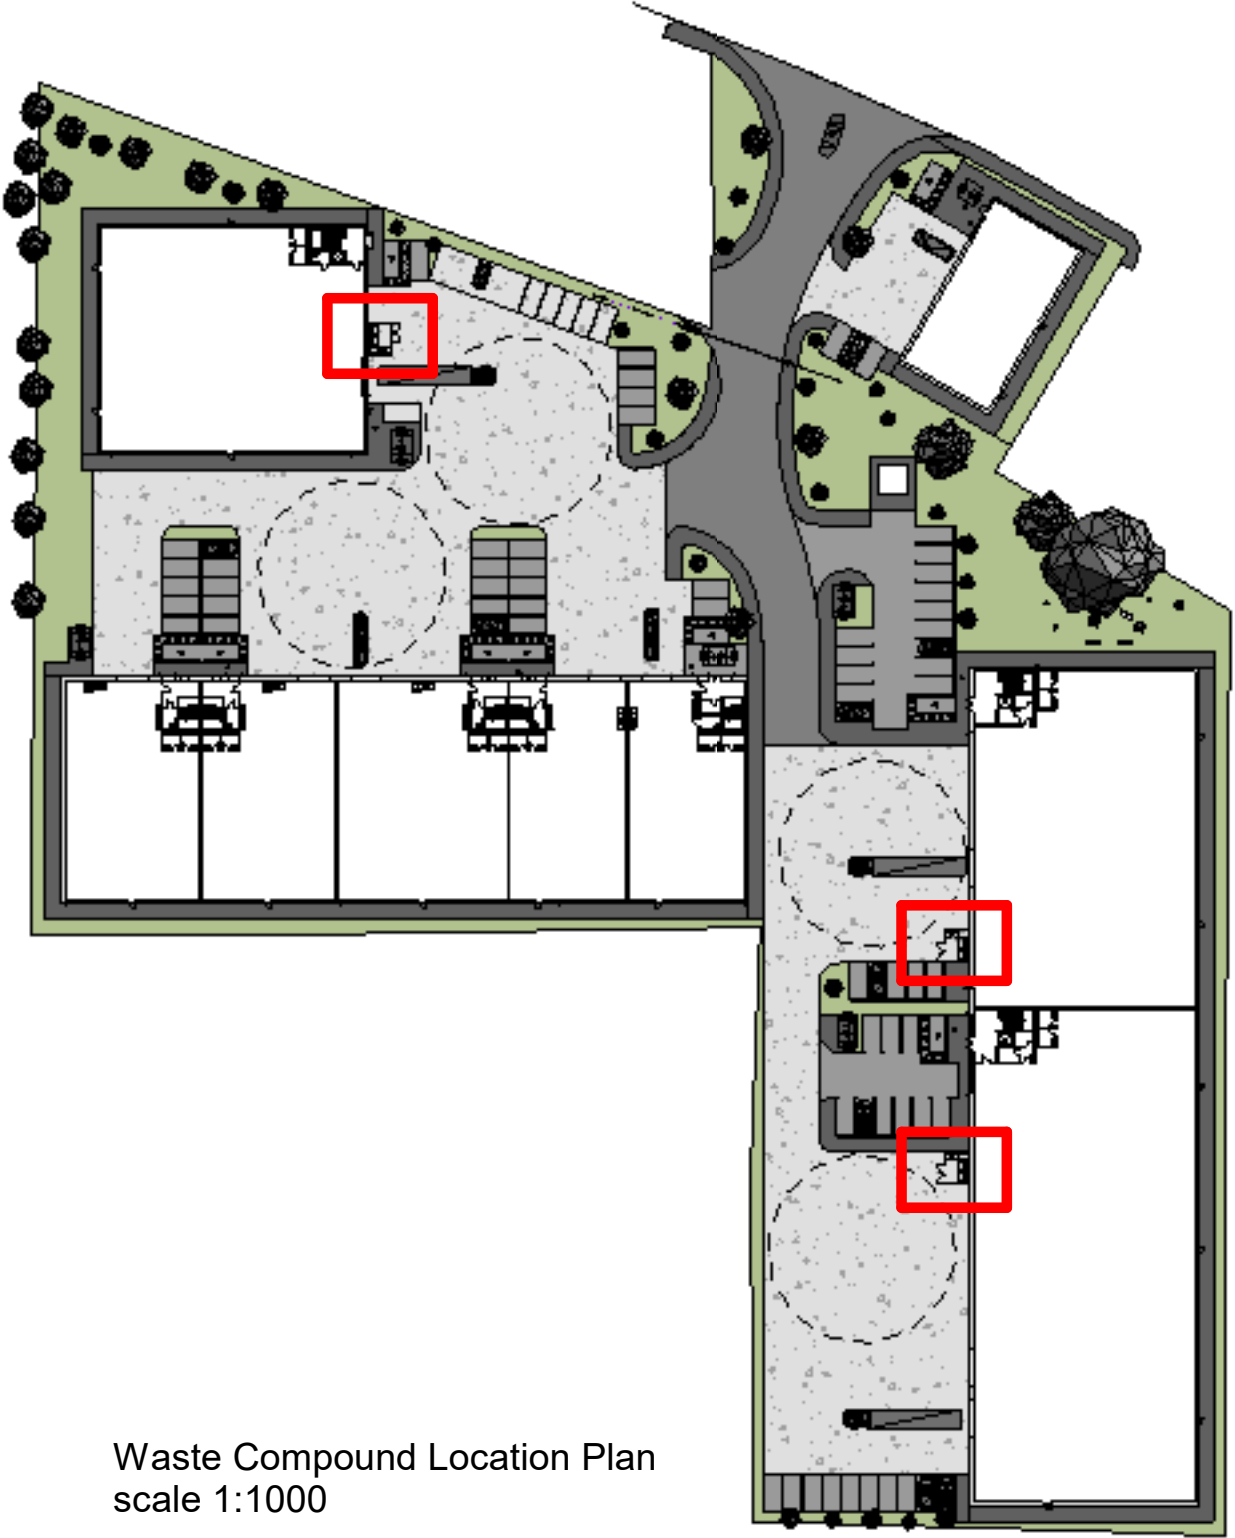


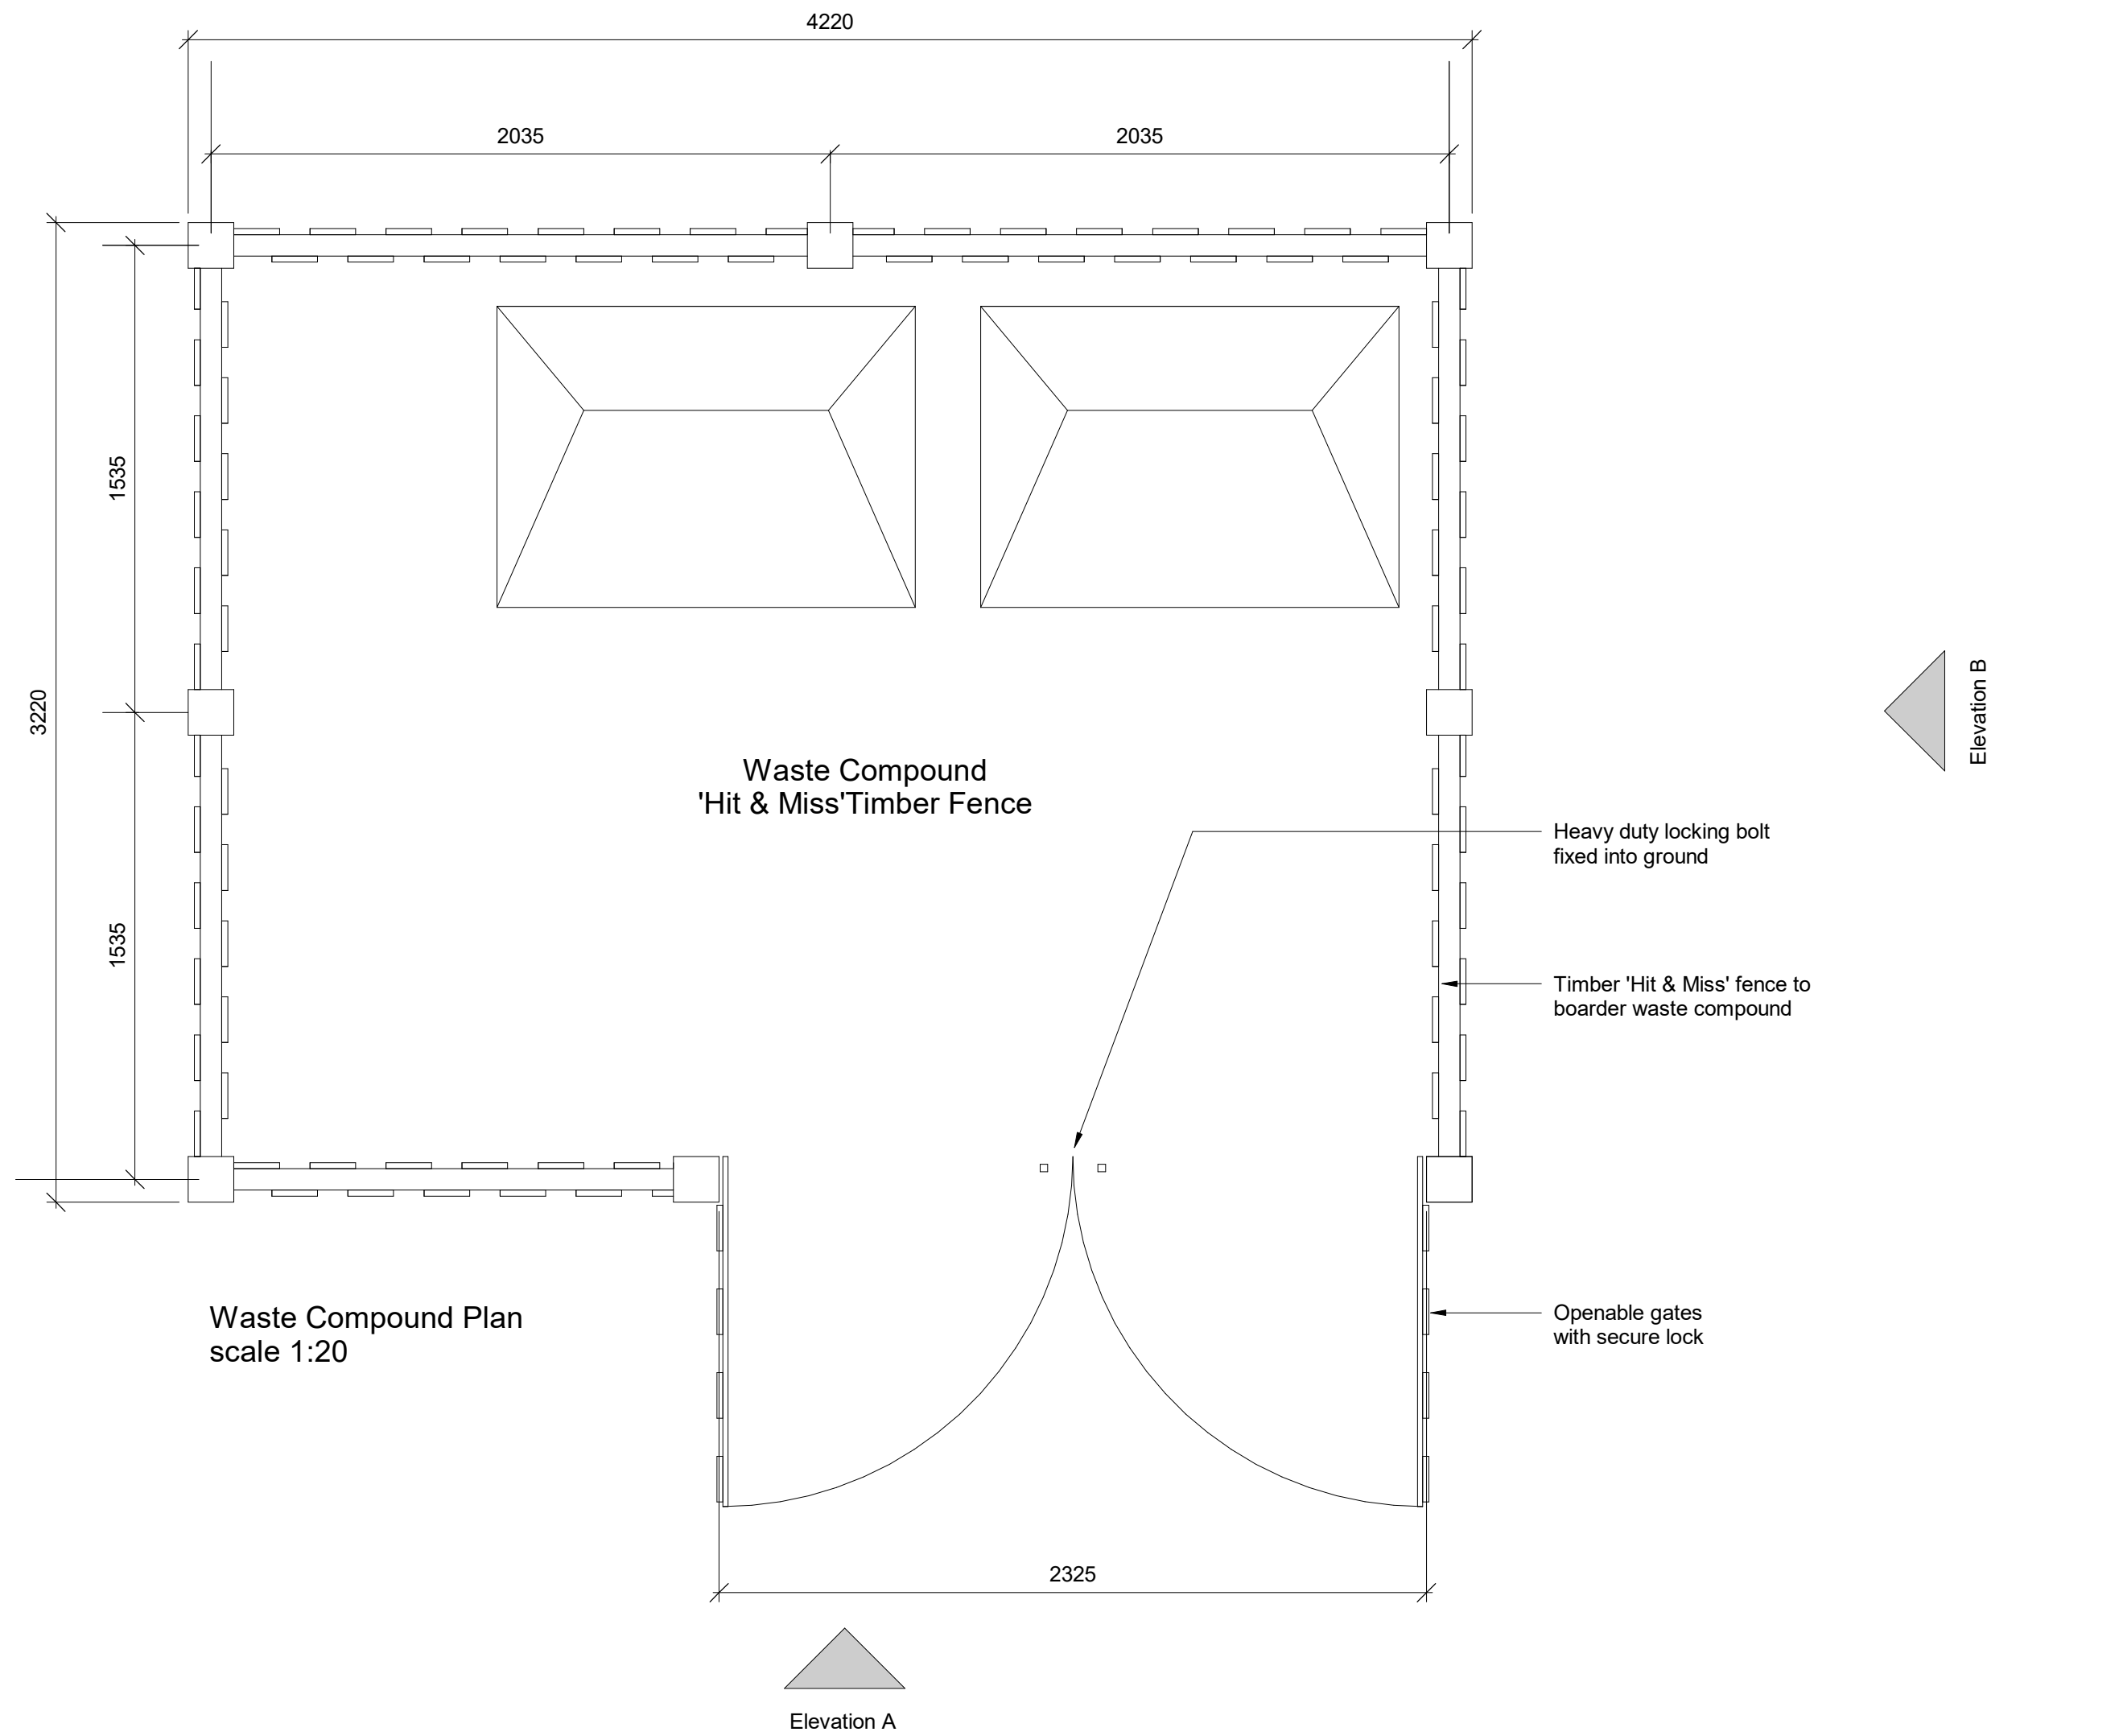

General Notes

Do not scale from this drawing. Only work to written dimensions.

All site dimensions shall be verified by the Contractor on site prior to commencing any works.

This drawing is the property of Fletcher-Rae (UK) Limited (t/a Fletcher-Rae) and copyright is reserved by them. The drawing is not to be copied or disclosed by or to any unauthorised persons without the prior written consent of Fletcher-Rae (UK) Limited.

PLANNING

P2	Waste Compound changed form	24.03.23	ME
P1	Metal t Timber		
Rev.	Issued for Planning	21.01.22	NP
	Description	Date	ISS APP

Scale
Status
Drawn By
Checked By
Date
Client:

As indicated @ A1
Planning
NP
ME
January 2022
Kier Property
Project:
Elizabeth Street, Cheetham Hill
Manchester
Sheet Name:
Proposed Refuse Store

Project No. Orig. Zone Level Type Role Cls Dwg No. Rev
21039-FRA-XXXX-DR-A-21-1001-P2
fletcher|rae
Architects | Master Planners | Designers
Hill Quays, 5 Jordan Street, Manchester, M15 4PY

t +44 (0) 161 242 1140
f +44 (0) 161 242 1141
w www.fletcher-rae.com
e info@fletcher-rae.com

Elevation A - Front Elevation / Section
scale 1:20

Elevation B - Side Elevation / Section
scale 1:20

<Set Scalebar before Issue!>