



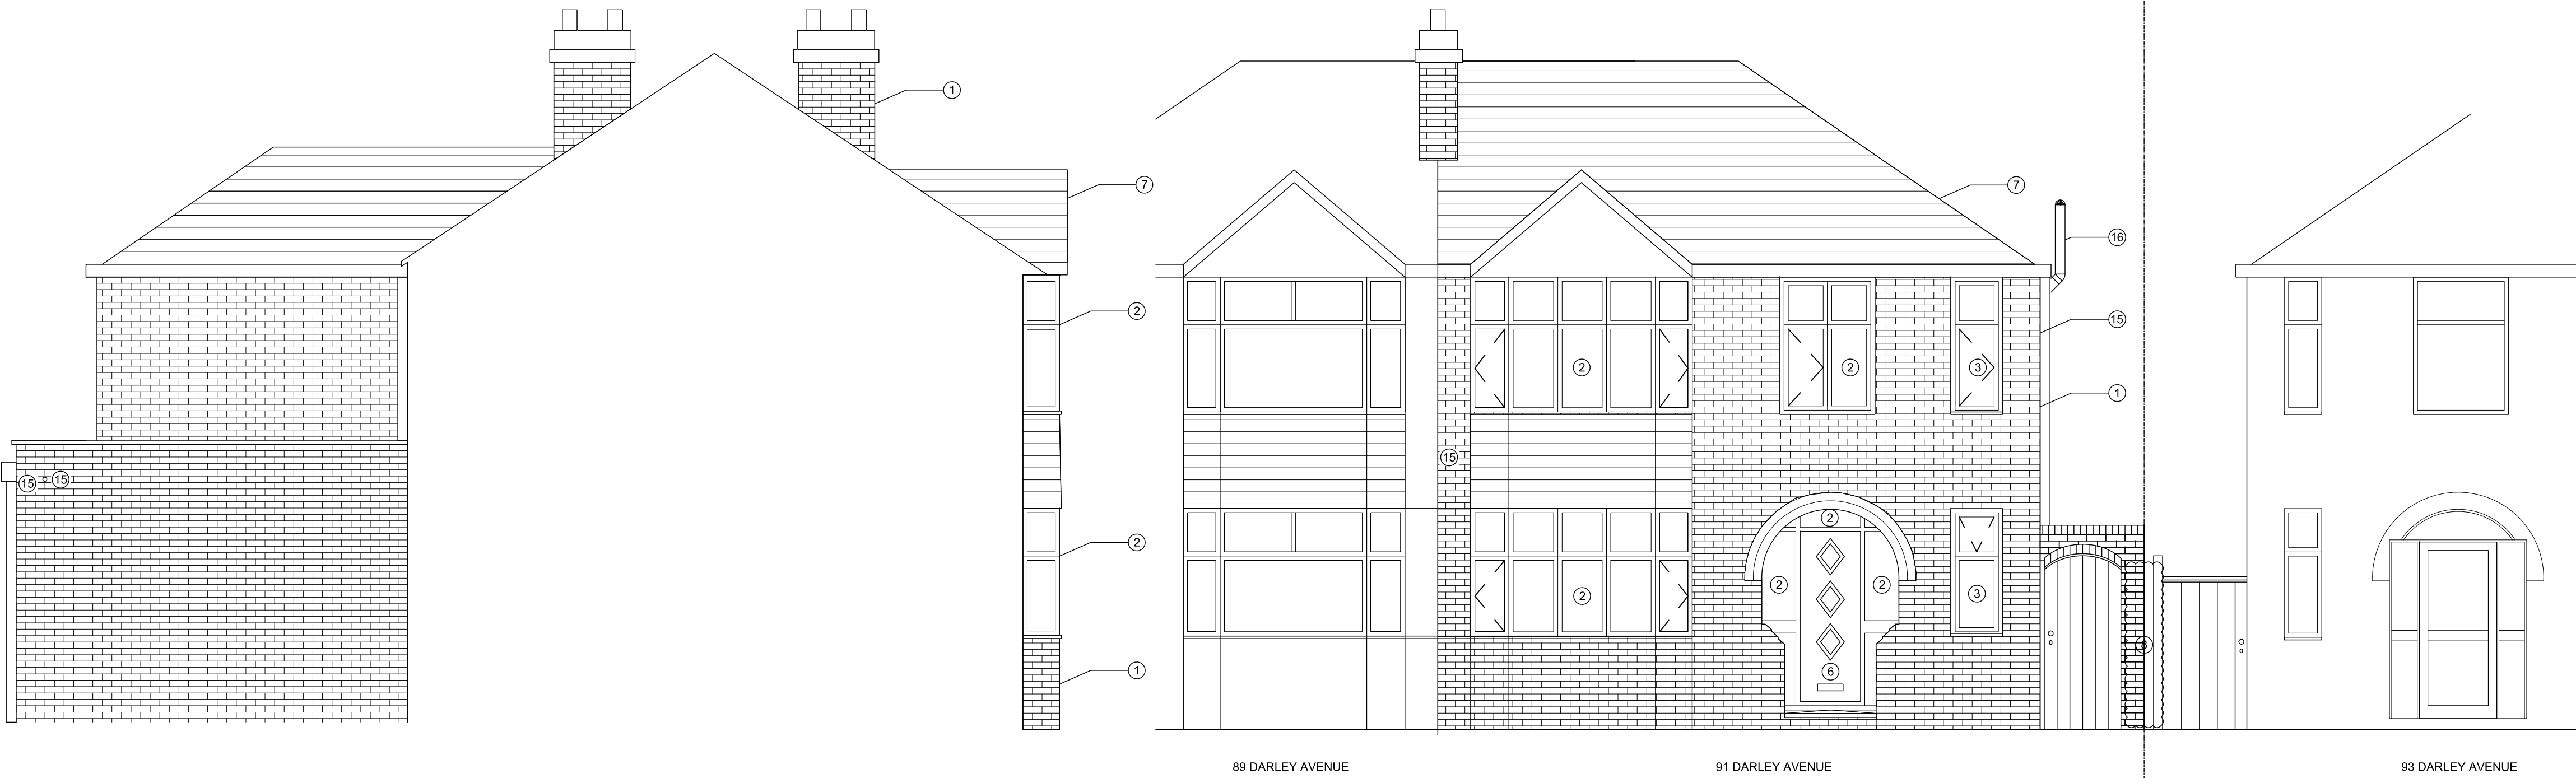

SIDE ELEVATION

FRONT ELEVATION

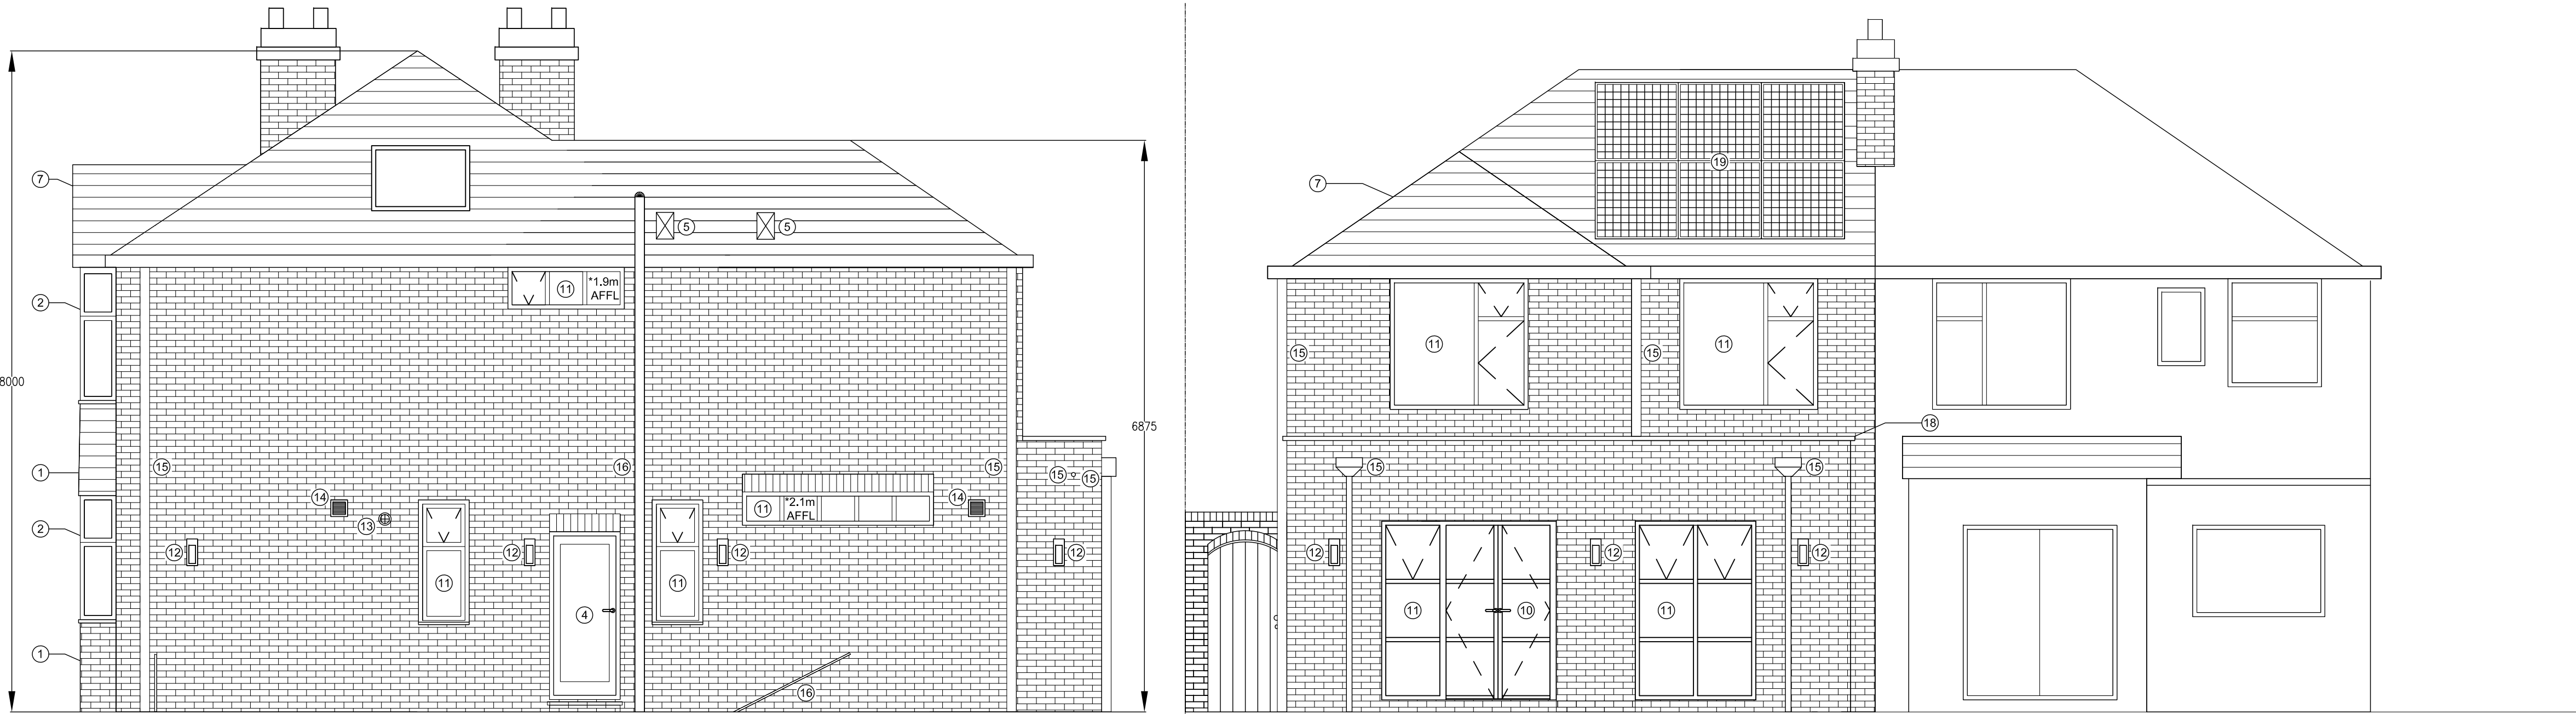

SIDE ELEVATION


REAR ELEVATION

NOTES

- 1: THIS DRAWING SHOULD BE READ IN CONJUNCTION WITH ALL OTHER SUBMITTED PLANNING DOCUMENTS.
- 2: THIS DRAWING REMAINS SUBJECT TO ALL LOCAL AUTHORITY AND STATUTORY APPROVALS.
- 3: DO NOT SCALE FROM DRAWING. WORK FROM FIGURED DIMENSIONS.
- 4: ALL DIMENSIONS TO BE CHECKED ON-SITE PRIOR TO THE COMMENCEMENT OF ANY WORKS.
- 5: IN THE EVENT OF ANY DISCREPANCY REFER ANY QUERY TO THE CONTRACT ADMINISTRATOR.
- STRUCTURAL SUPPORT ABOVE (TO BE AS PER STRUCTURAL ENGINEERS DETAILS)

LEGEND

- ① RETAINED / NEW RED BRICK
② RETAINED uPVC WINDOW (WHITE)
③ NEW uPVC WINDOW (WHITE)
④ NEW COMPOSITE DOOR (BLACK WITH OBSCURE GLASS)
⑤ INTAKE/EXHAUST COWL
⑥ RETAINED COMPOSITE DOOR (BLACK)
⑦ RETAINED / NEW TILED ROOF
⑧ RETAINED BOX HEDGE
⑨ NEW TIMBER GATE
⑩ NEW ALUMINUM FRAME DOOR (BLACK)
⑪ NEW ALUMINUM FRAME WINDOW (BLACK)
⑫ NEW EXTERNAL LIGHT (BLACK)
⑬ NEW FLUE TERMINATION
⑭ NEW EXTRACT VENTILATION LOUVRE (BLACK)
⑮ NEW RAINWATER DRAINAGE PIPEWORK (BLACK)
⑯ NEW ABOVE GROUND DRAINAGE PIPEWORK (BLACK)
⑰ NEW EPDM FLAT ROOF
⑱ COPING STONE
⑲ NEW PHOTOVOLTAIC (PV) PANELS - TBC
⑳ NEW ALUMINUM FRAME OBSCURED WINDOW (BLACK)

 

Date	Description	Rev	By
------	-------------	-----	----

Revision Description

Project:
91 Darley Avenue
Two Storey Home Extension

Drawing Title:
Proposed Elevations

Drawing Number:
91-AR-PR002

Revision: -
Date: 20/09/2023
Scale: 1:50
Drawn By: R Beagan
CAD Dwg File: -
Arch. Base Dwg: -

Issue Status:

For Planning