
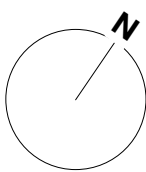
 
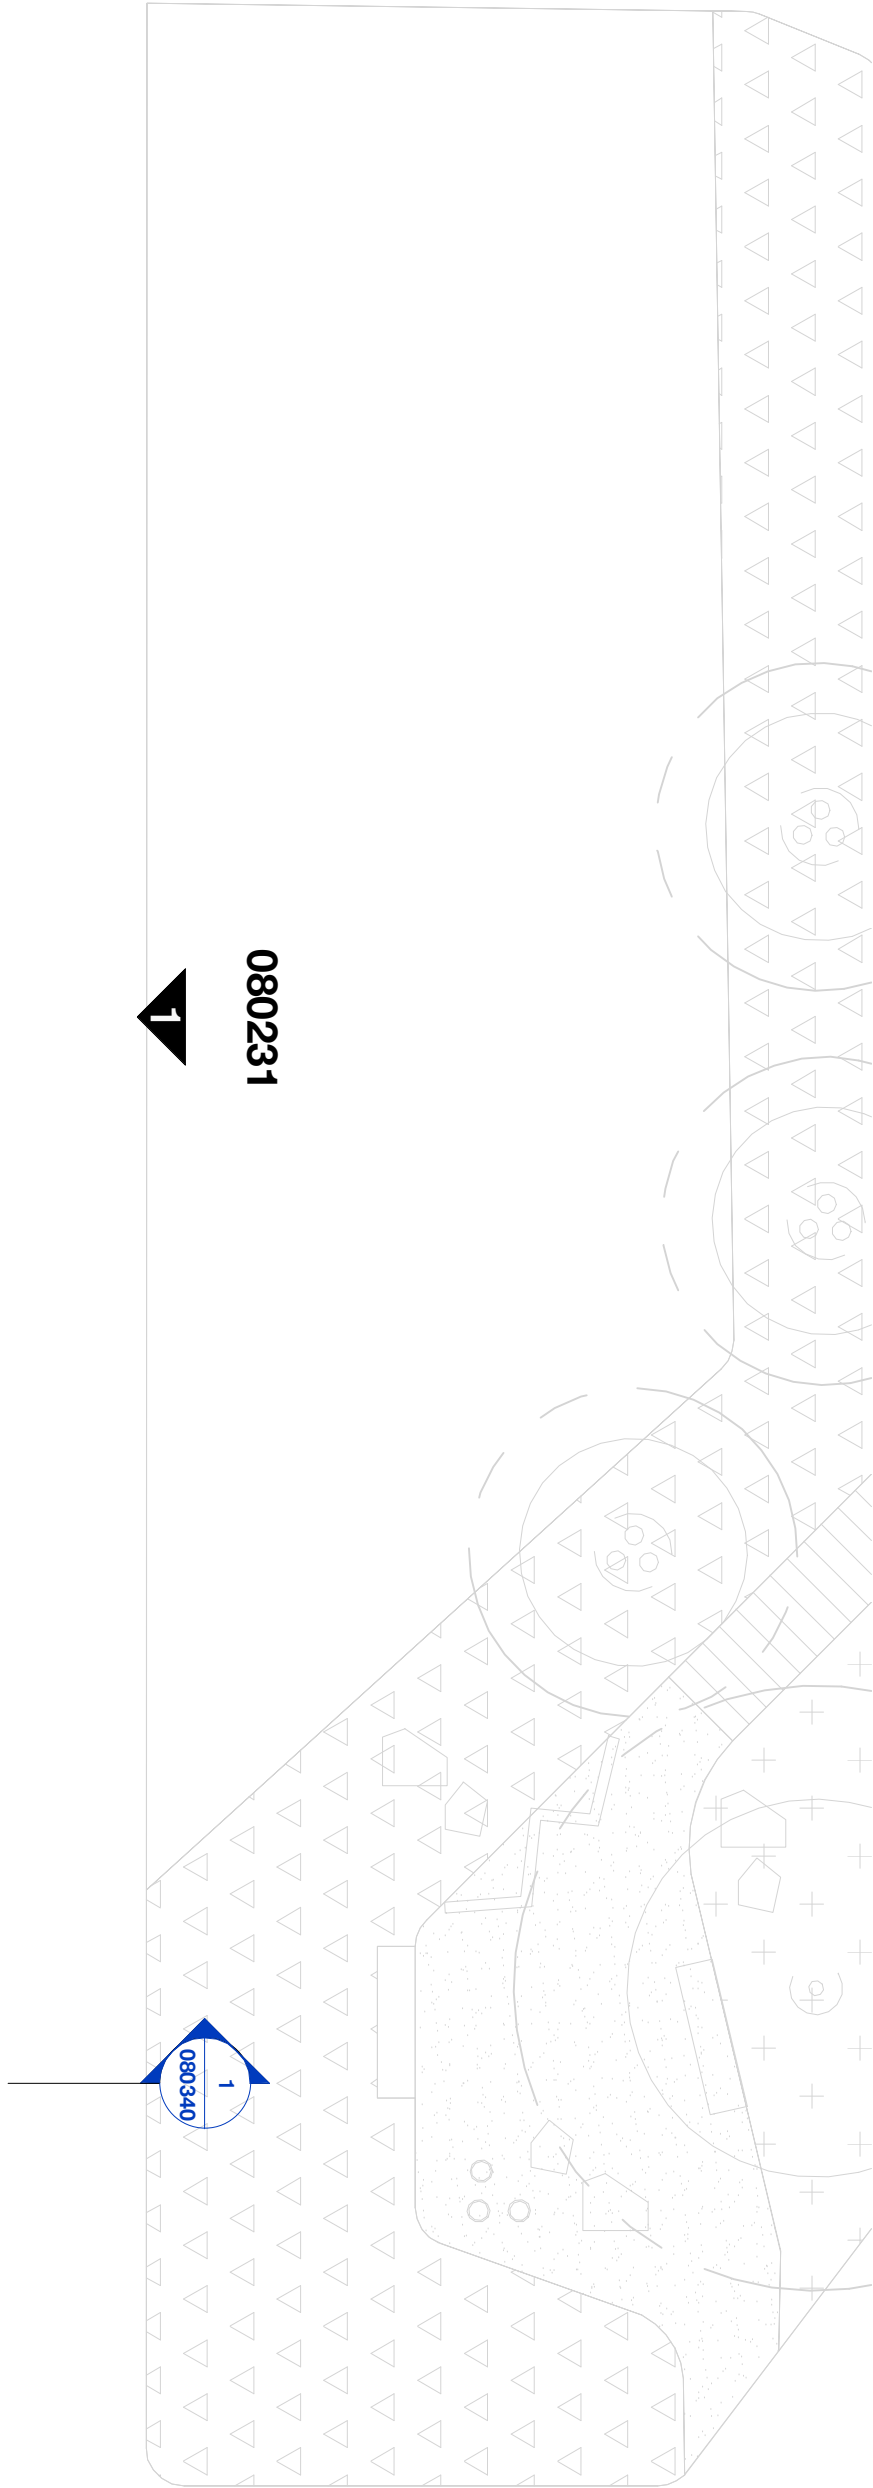


Upper Brook Street

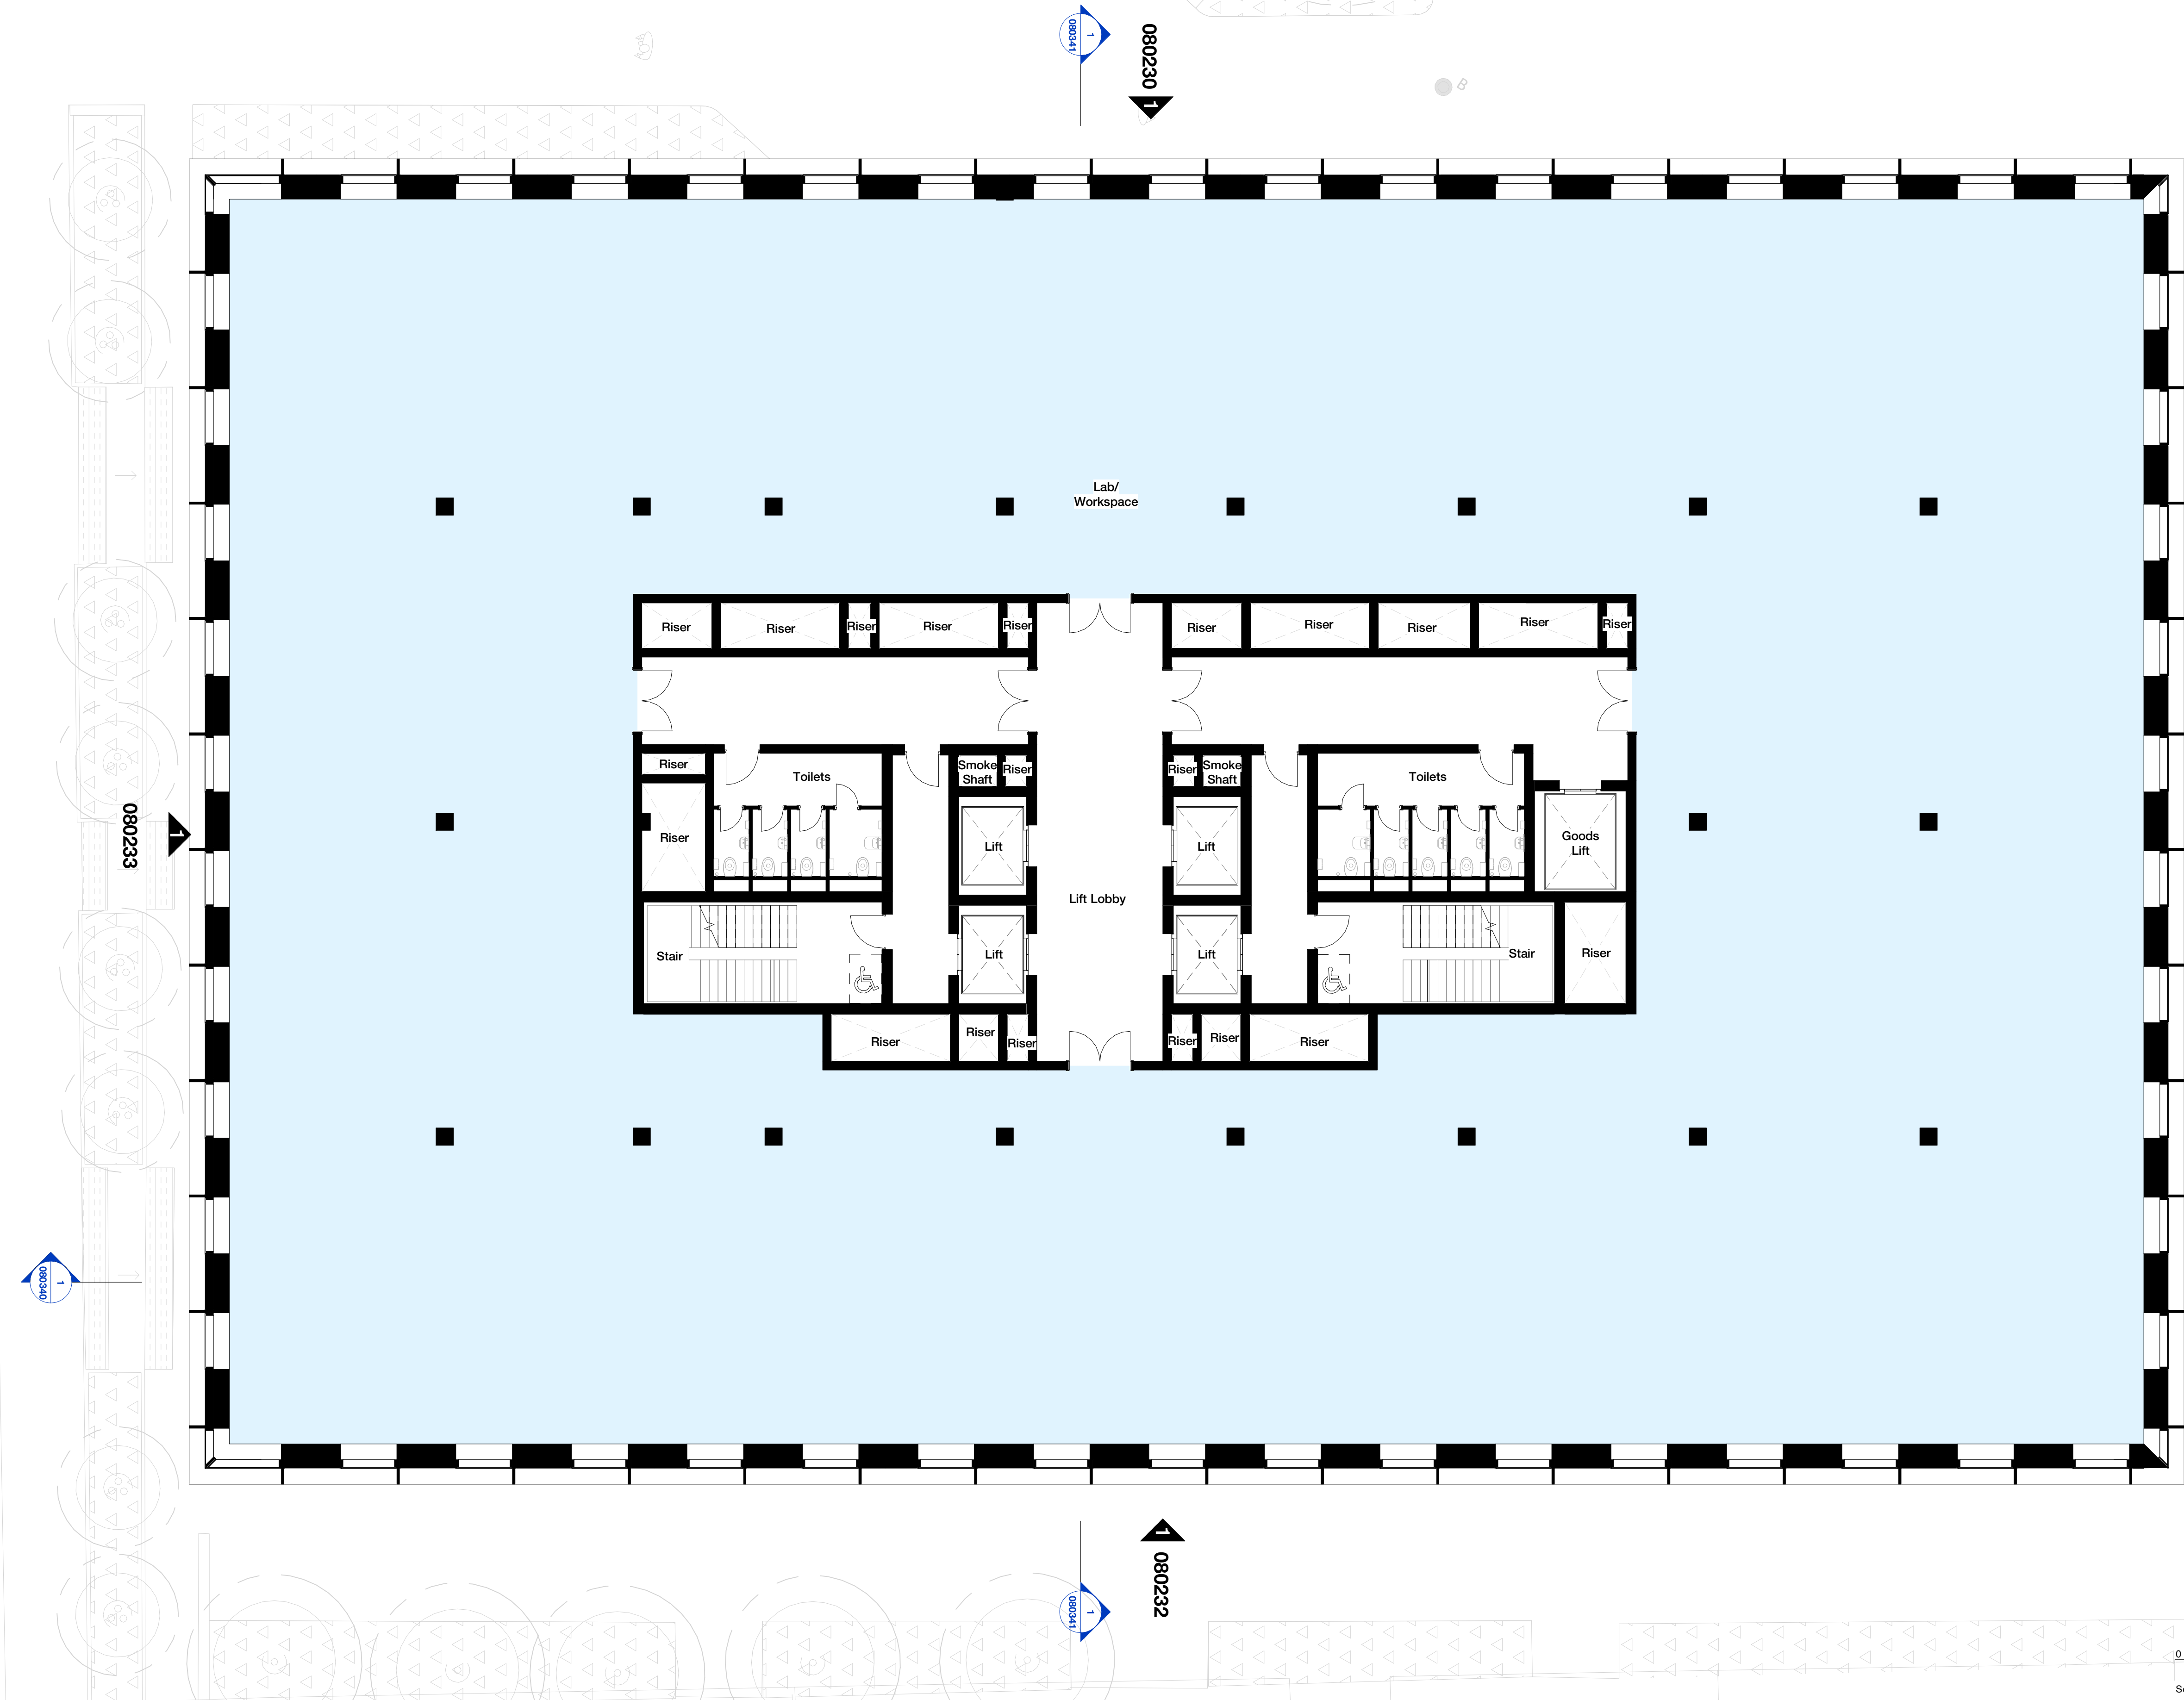

26-28 Hilton Street
Manchester M1 2EH

mail@hawkinsbrown.com
hawkinsbrown.com

Hawkins\Brown

Rev	Description	Date
P1	Issued for Planning	23.06.23

Copyright Hawkins\Brown Architects
No implied licence exists. This drawing should not be used to calculate areas for the purposes of valuation. Do not scale this drawing. All dimensions to be checked on the site by the contractor and such dimensions to be their responsibility. All work must comply with relevant British Standards and Building Regulations requirements. Drawing errors and omissions to be reported to the architect. To be read in conjunction with Architect's specification and other consultant information.

- Key**
- Entrance Lobby and Amenities
 - Ancillary Space
 - Lab/Workspace
 - Cycle Store
 - Back of House
 - Primary Entrance
 - Application Boundary



Scale @ A1
1 : 100

Date
June 2023

Job Number
220077

Project
Upper Brook Street
Manchester
M1 2EH

Drawn By
JD

Checked By
LB

Status
S2

Drawing No.
UBS-HBA-B3-01-DR-A-080141

Rev
P1

Purpose of Issue
For Planning

Drawing
Proposed B3 - First Floor Plan