




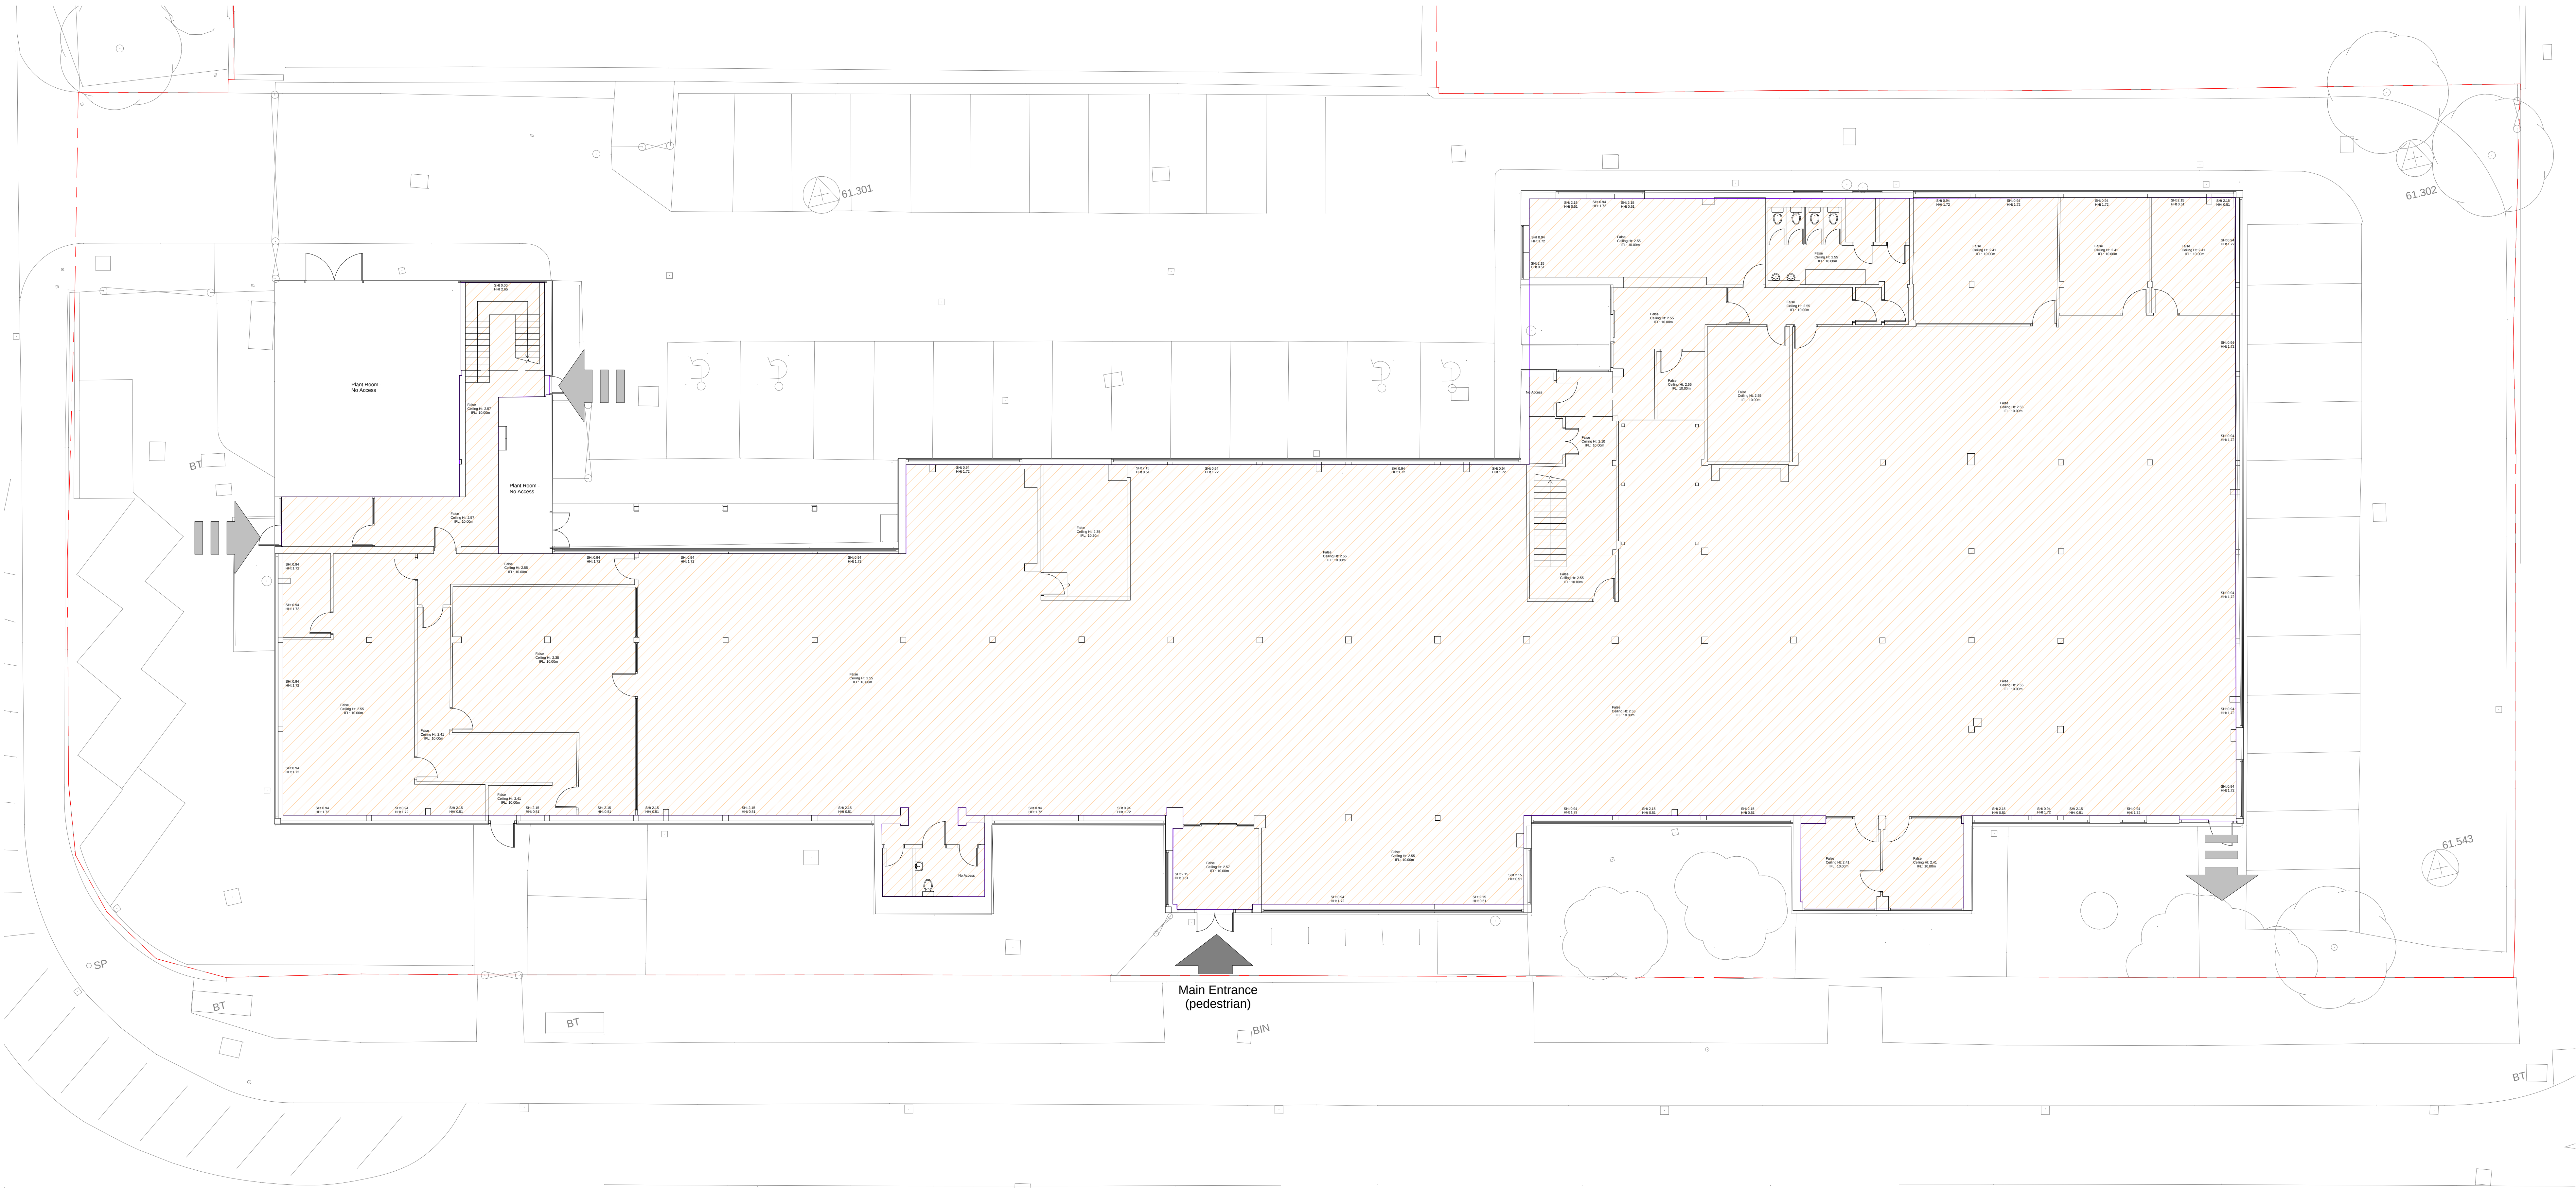

1 04 - LEVEL 00 - GF Existing
1 : 100

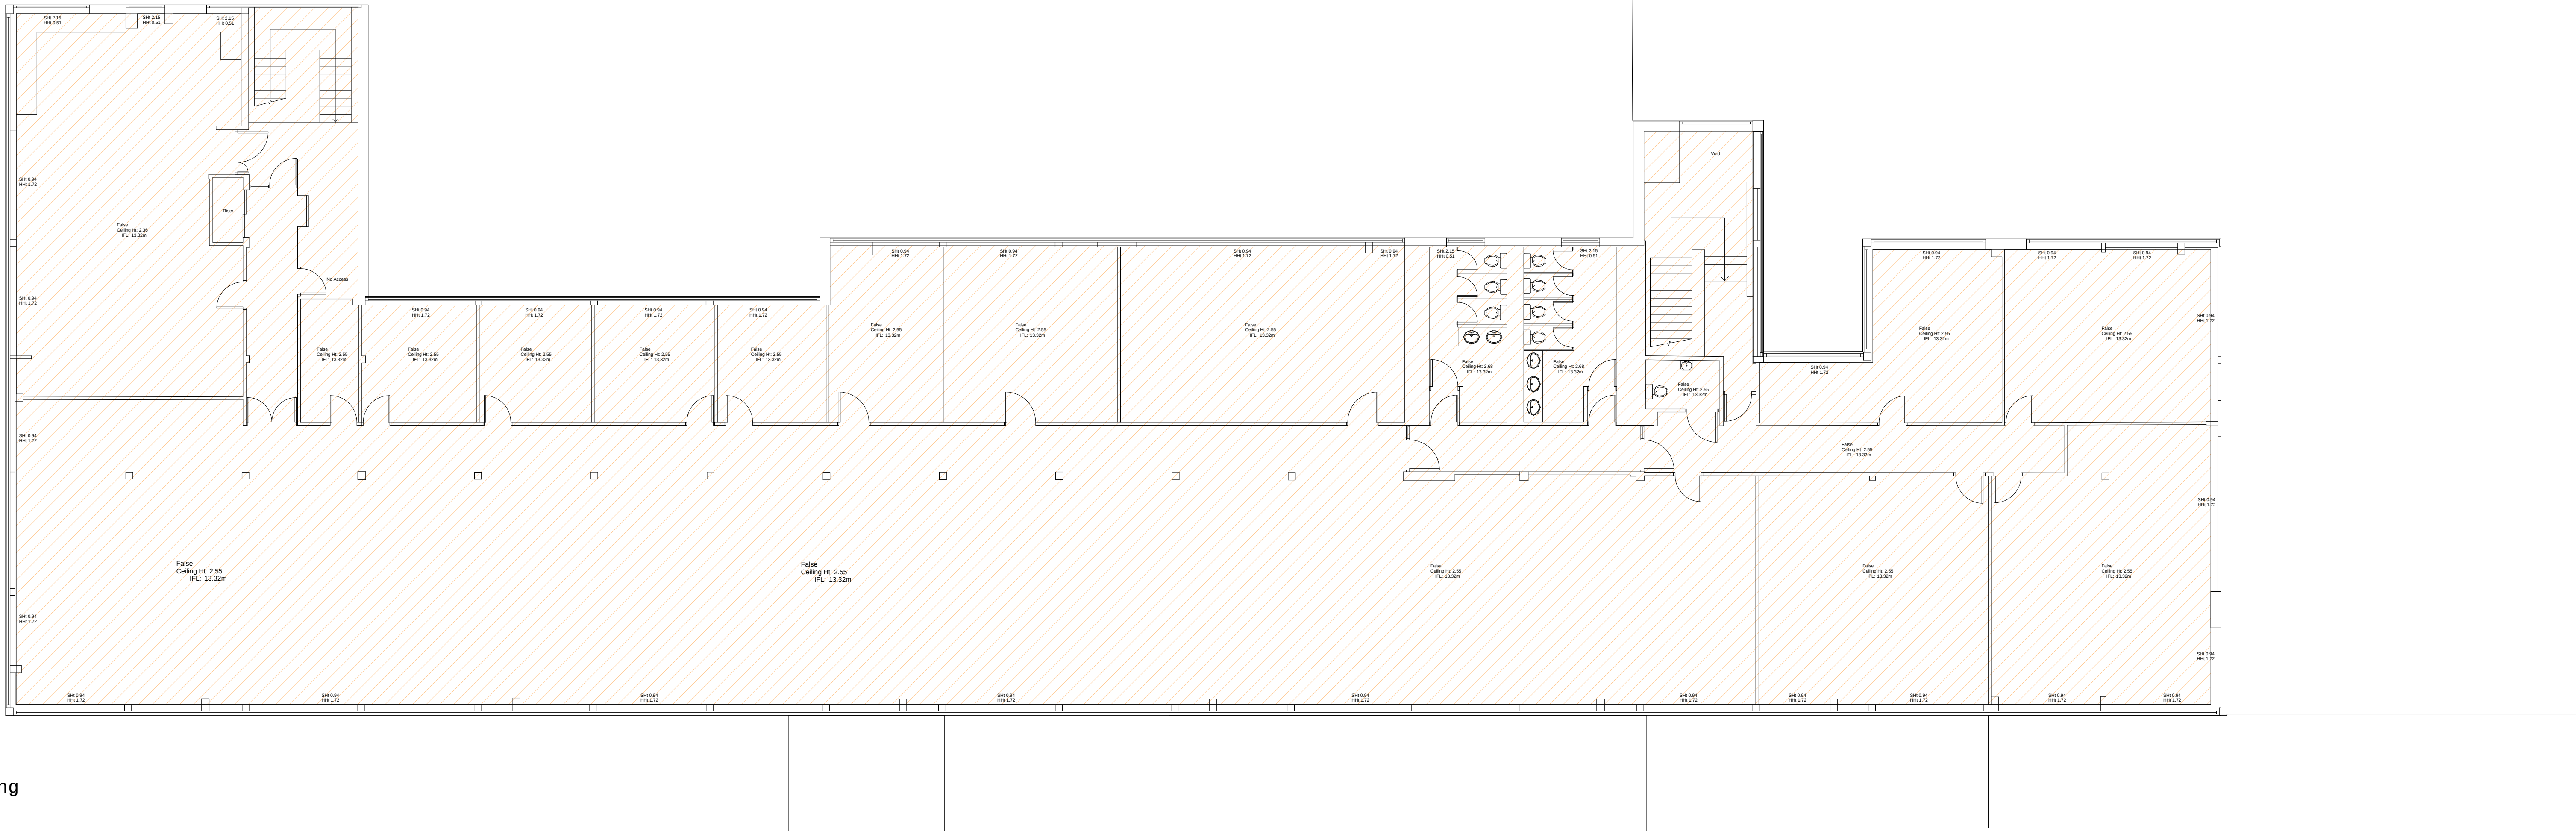

2 04 - LEVEL 01 - FF Existing
1 : 100

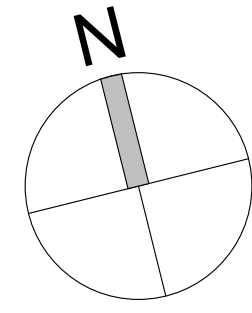

0m 2m 4m 6m 8m 10m

VISUAL SCALE 1:100 @ A0

GENERAL NOTE:

Existing drawings based on information by
ACAD Design and Surveys,
Topo Survey by JLP Surveying Consultants

KEY - BUILDING USE

Existing Use - Commercial/Office

Rev	Date	Description	By	Ch'd
P01	12.06.2023	Issued for Planning	DM	IM
P02	02.06.2023	Issued for review	DM	IM
P03	12.05.2023	Issued for information to design team	DM	IM

Drawing Status

FOR PLANNING

Project Title
KEYSOURCE - TELEDATA MAN2

Drawing Title
Floor Plans - Existing

Sheet Scale Date Drawn Ch'd
A0 As 25.04.2023 DM IM

Project No.
3447

Drawing No.
3447-TSP-ZZ-XX-DR-A-04-000

Rev
P03

ttsp