



This drawing is the copyright of LDM Deisgn.
All dimensions to be checked on site.
Do not scale.
All levels to be checked on site and refer to Ordnance Survey Datum Newlyn
unless alternative datum given.
All errors and omissions to be reported to the Architect prior to
commencement of construction.
This drawing must be read in conjunction with the relevant specification
clauses.
This drawing must not be used on site unless issued for construction.

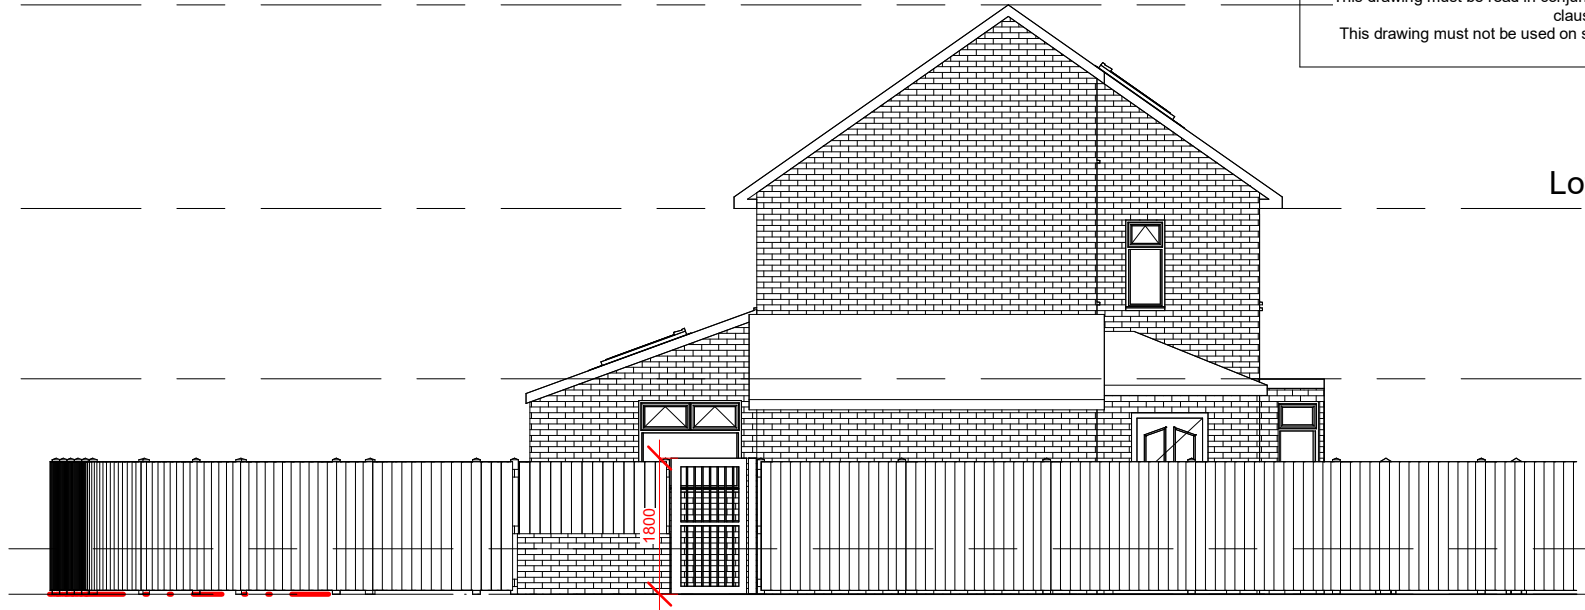


1 Proposed Front Elevation
1 : 100



3 Proposed Right Elevation
1 : 100

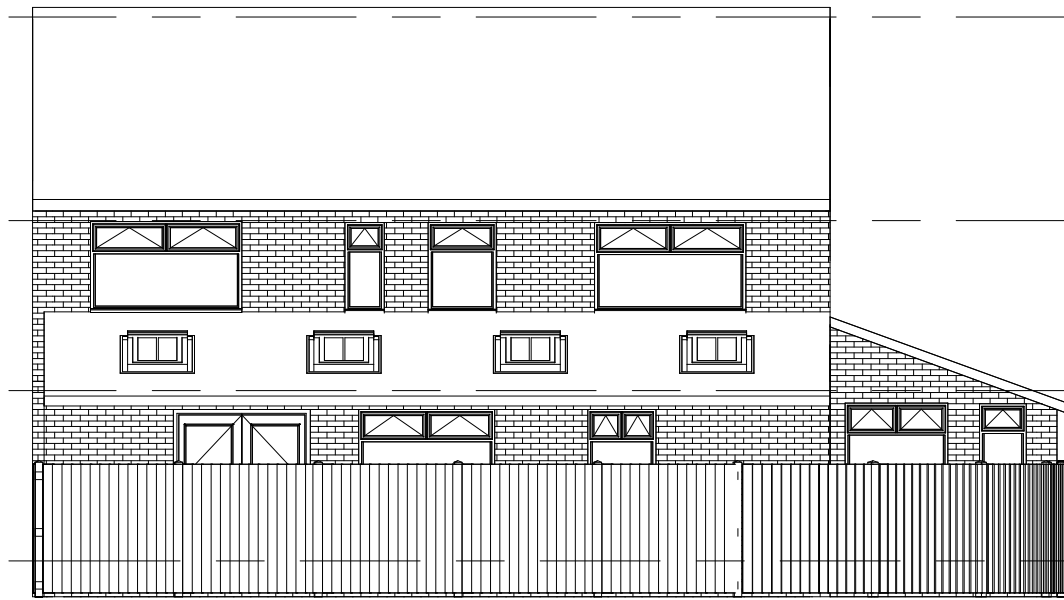

2 Proposed Rear Elevation
1 : 100

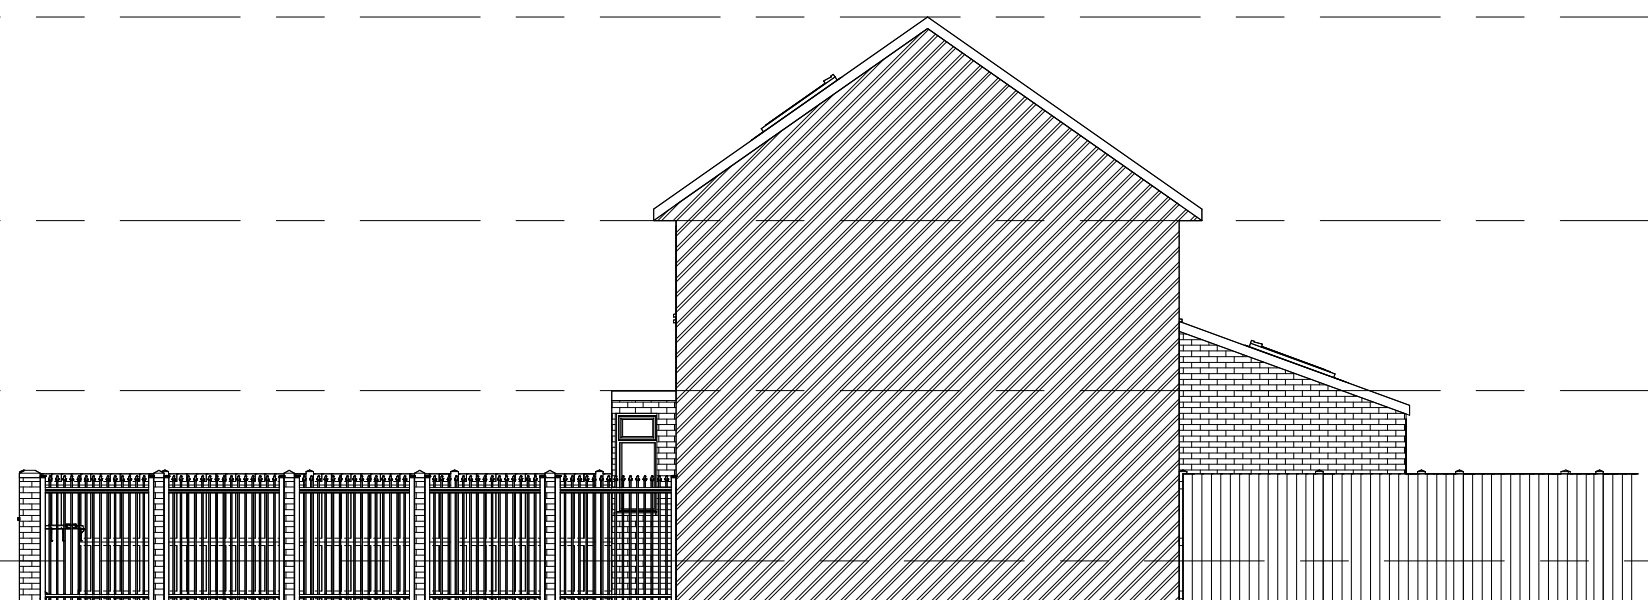

4 Proposed Left Elevation
1 : 100

Loft Plan (Ph-2)
5100

First Floor
2850

G.F. Internal
600

Ground Floor
0


Roof Ridge
7792

Loft Plan (Ph-2)
5100

First Floor
2850

G.F. Internal
600

Ground Floor
0

 

LDM Design

PROJECT
18 Amberley Drive, Wythenshawe,
Manchester M23 2RH

SHEET
Proposed Setout Elevations

CLIENT
Windy28.ai

Scale (@ A3)
1 : 100

Drawn by
JG

Checked by
LG

DRAWING NUMBER

PS222

REV

P