



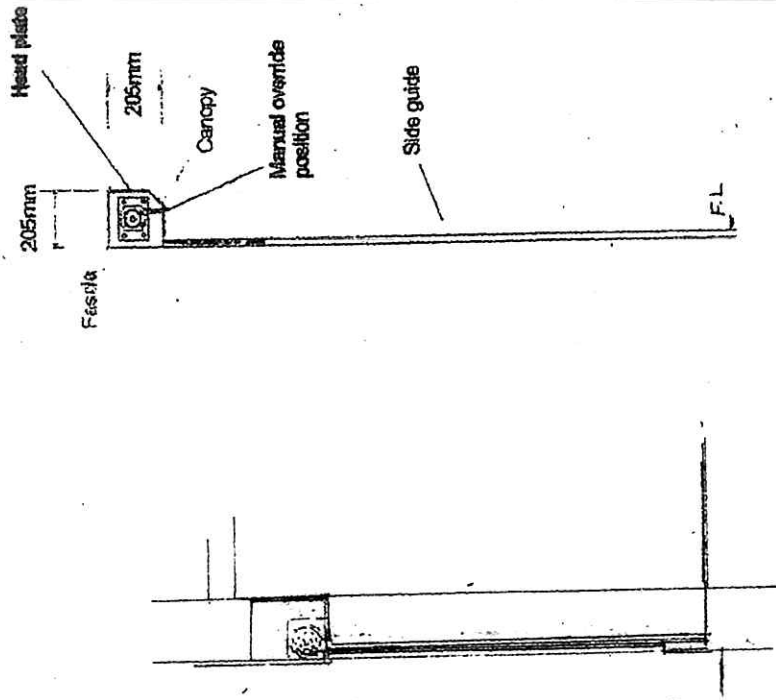


SECTION A.A

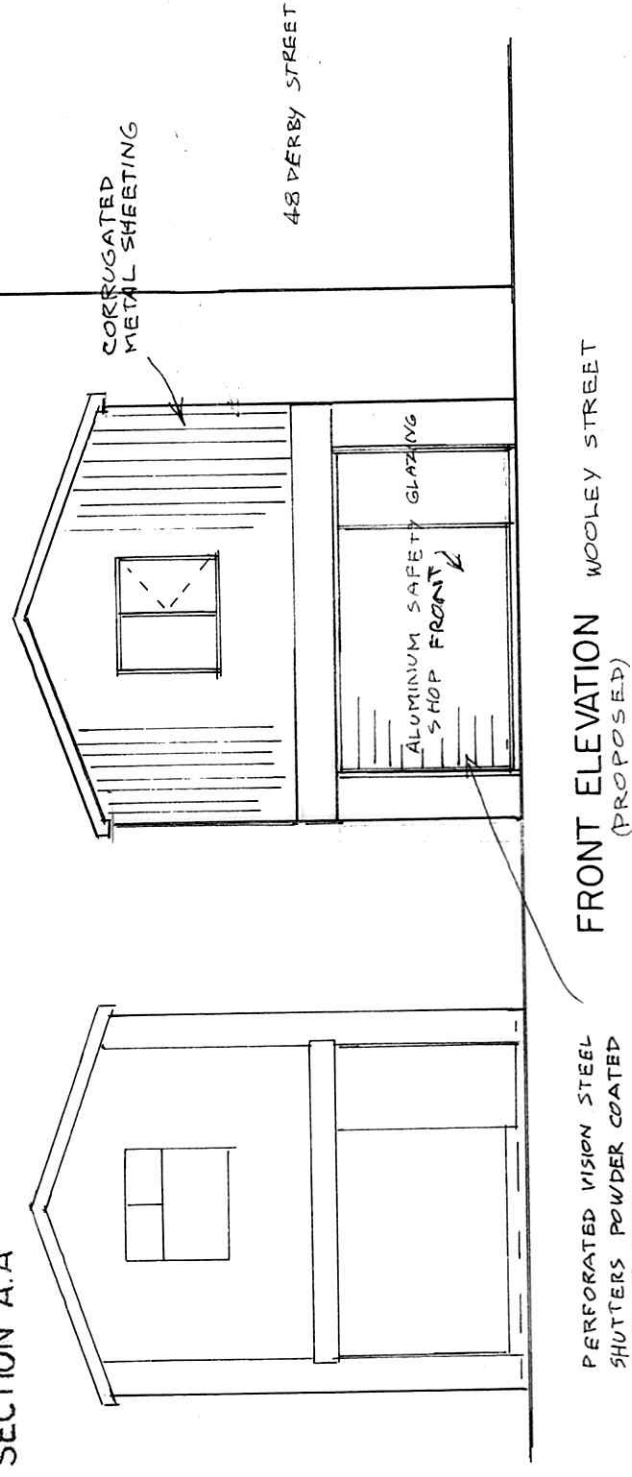

FRONT ELEVATION (PROPOSED)

PERFORATED VISION STEEL
SHUTTERS POWDER COATED
IN BLACK PAINT

48

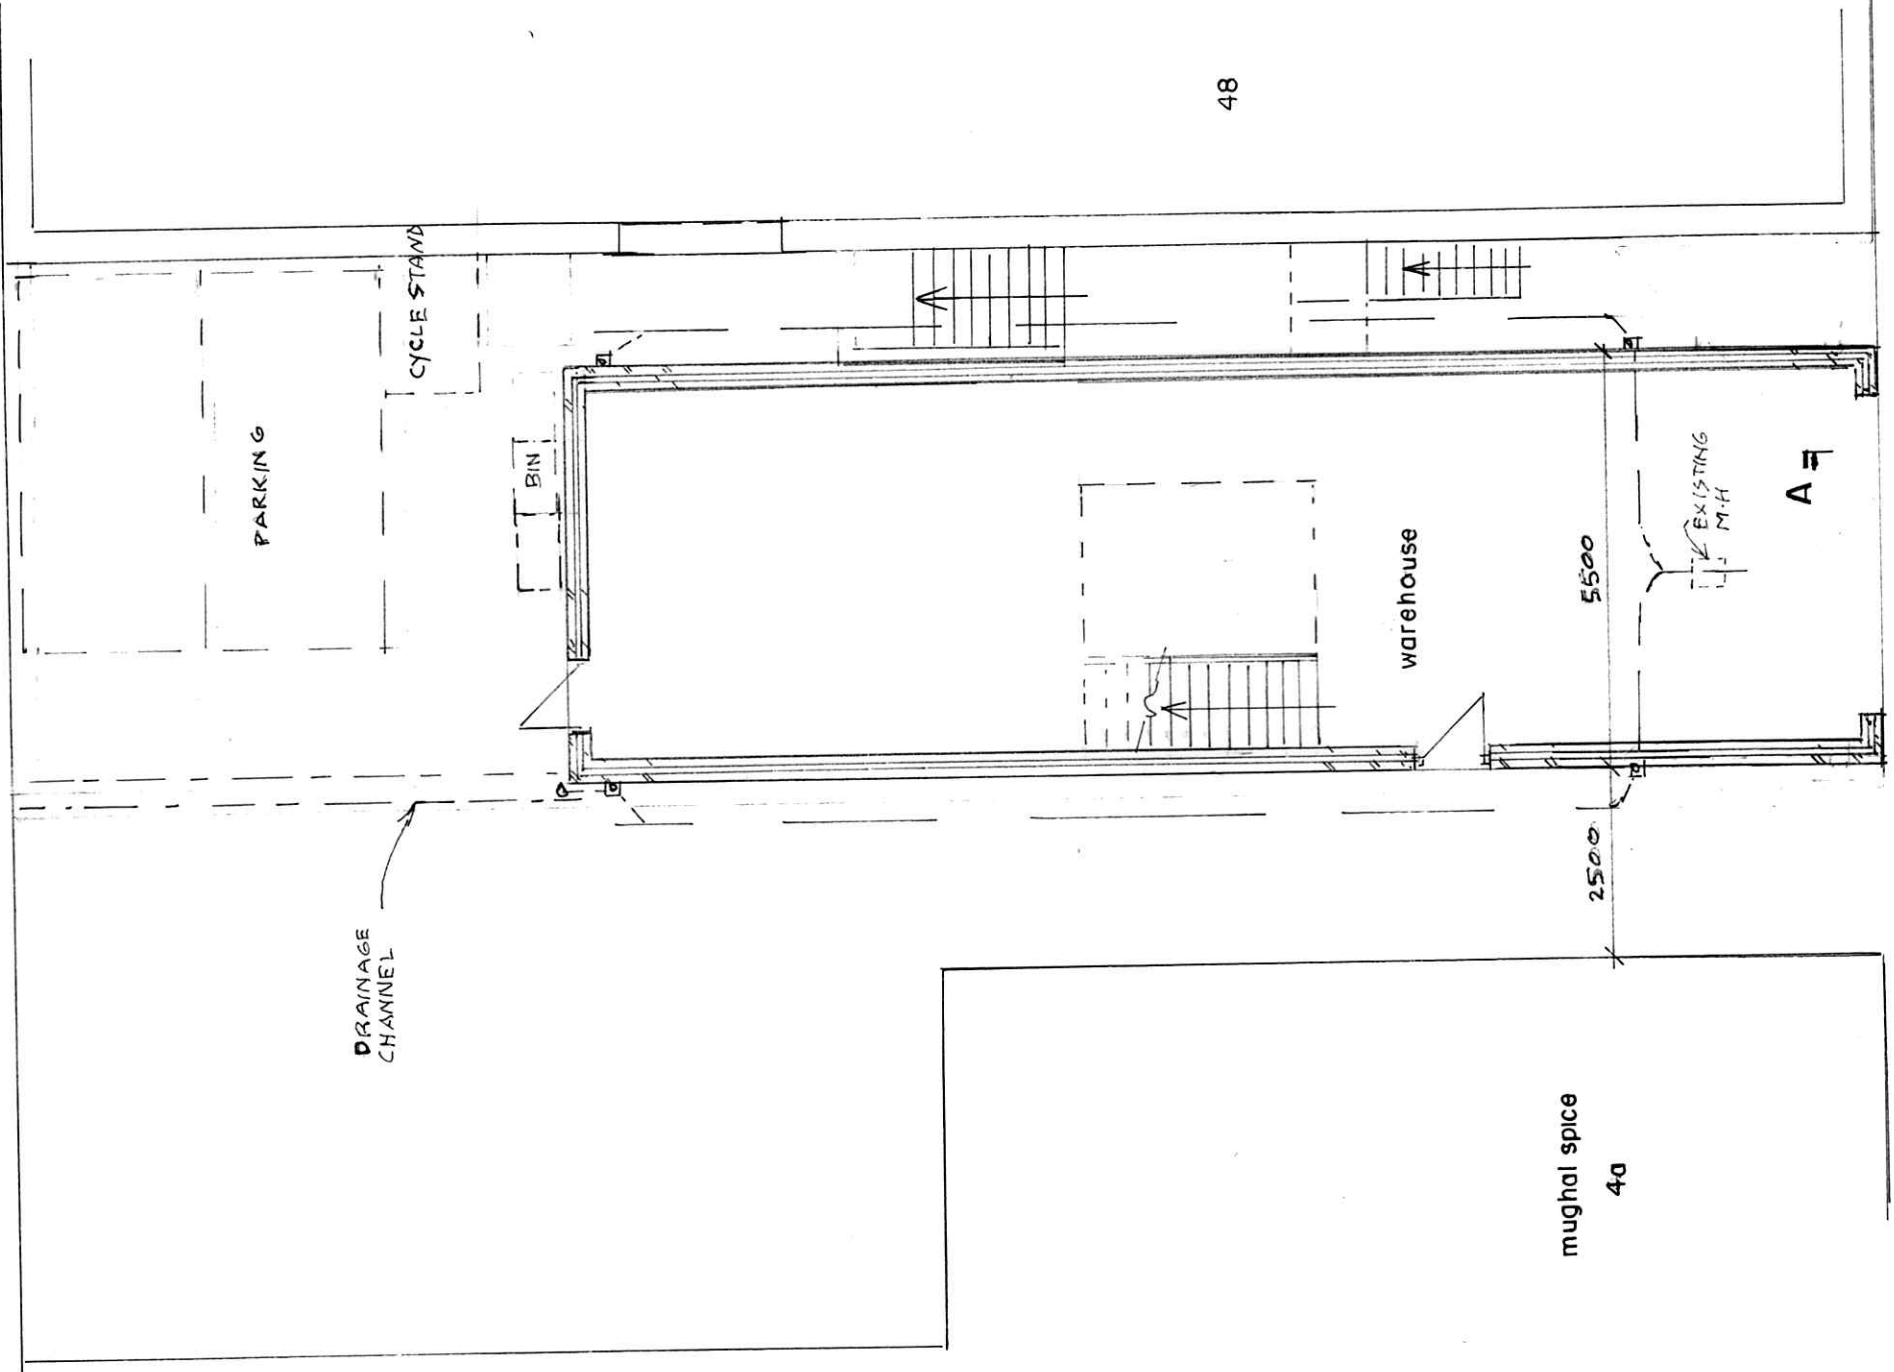

GROUND FLOOR PLAN
(PROPOSED)

BUILDING DESIGN SERVICES
M. FAROOQ
6 Stock Close, Shawclough, Rochdale OL12 6BB
Tel: 01706 712231 Mob: 07967605763

ERECTION OF NEW COMMERCIAL UNIT TO PROVIDE
SPACE FOR EXISTING WAREHOUSE AT SIDE YARD
OF 48 DERBY STREET MANCHESTER M8 8HN

For: Mr MEHBOOB SUBHANI

Plan Scale 1:100
Elevation Scale 1:100

1992/2