


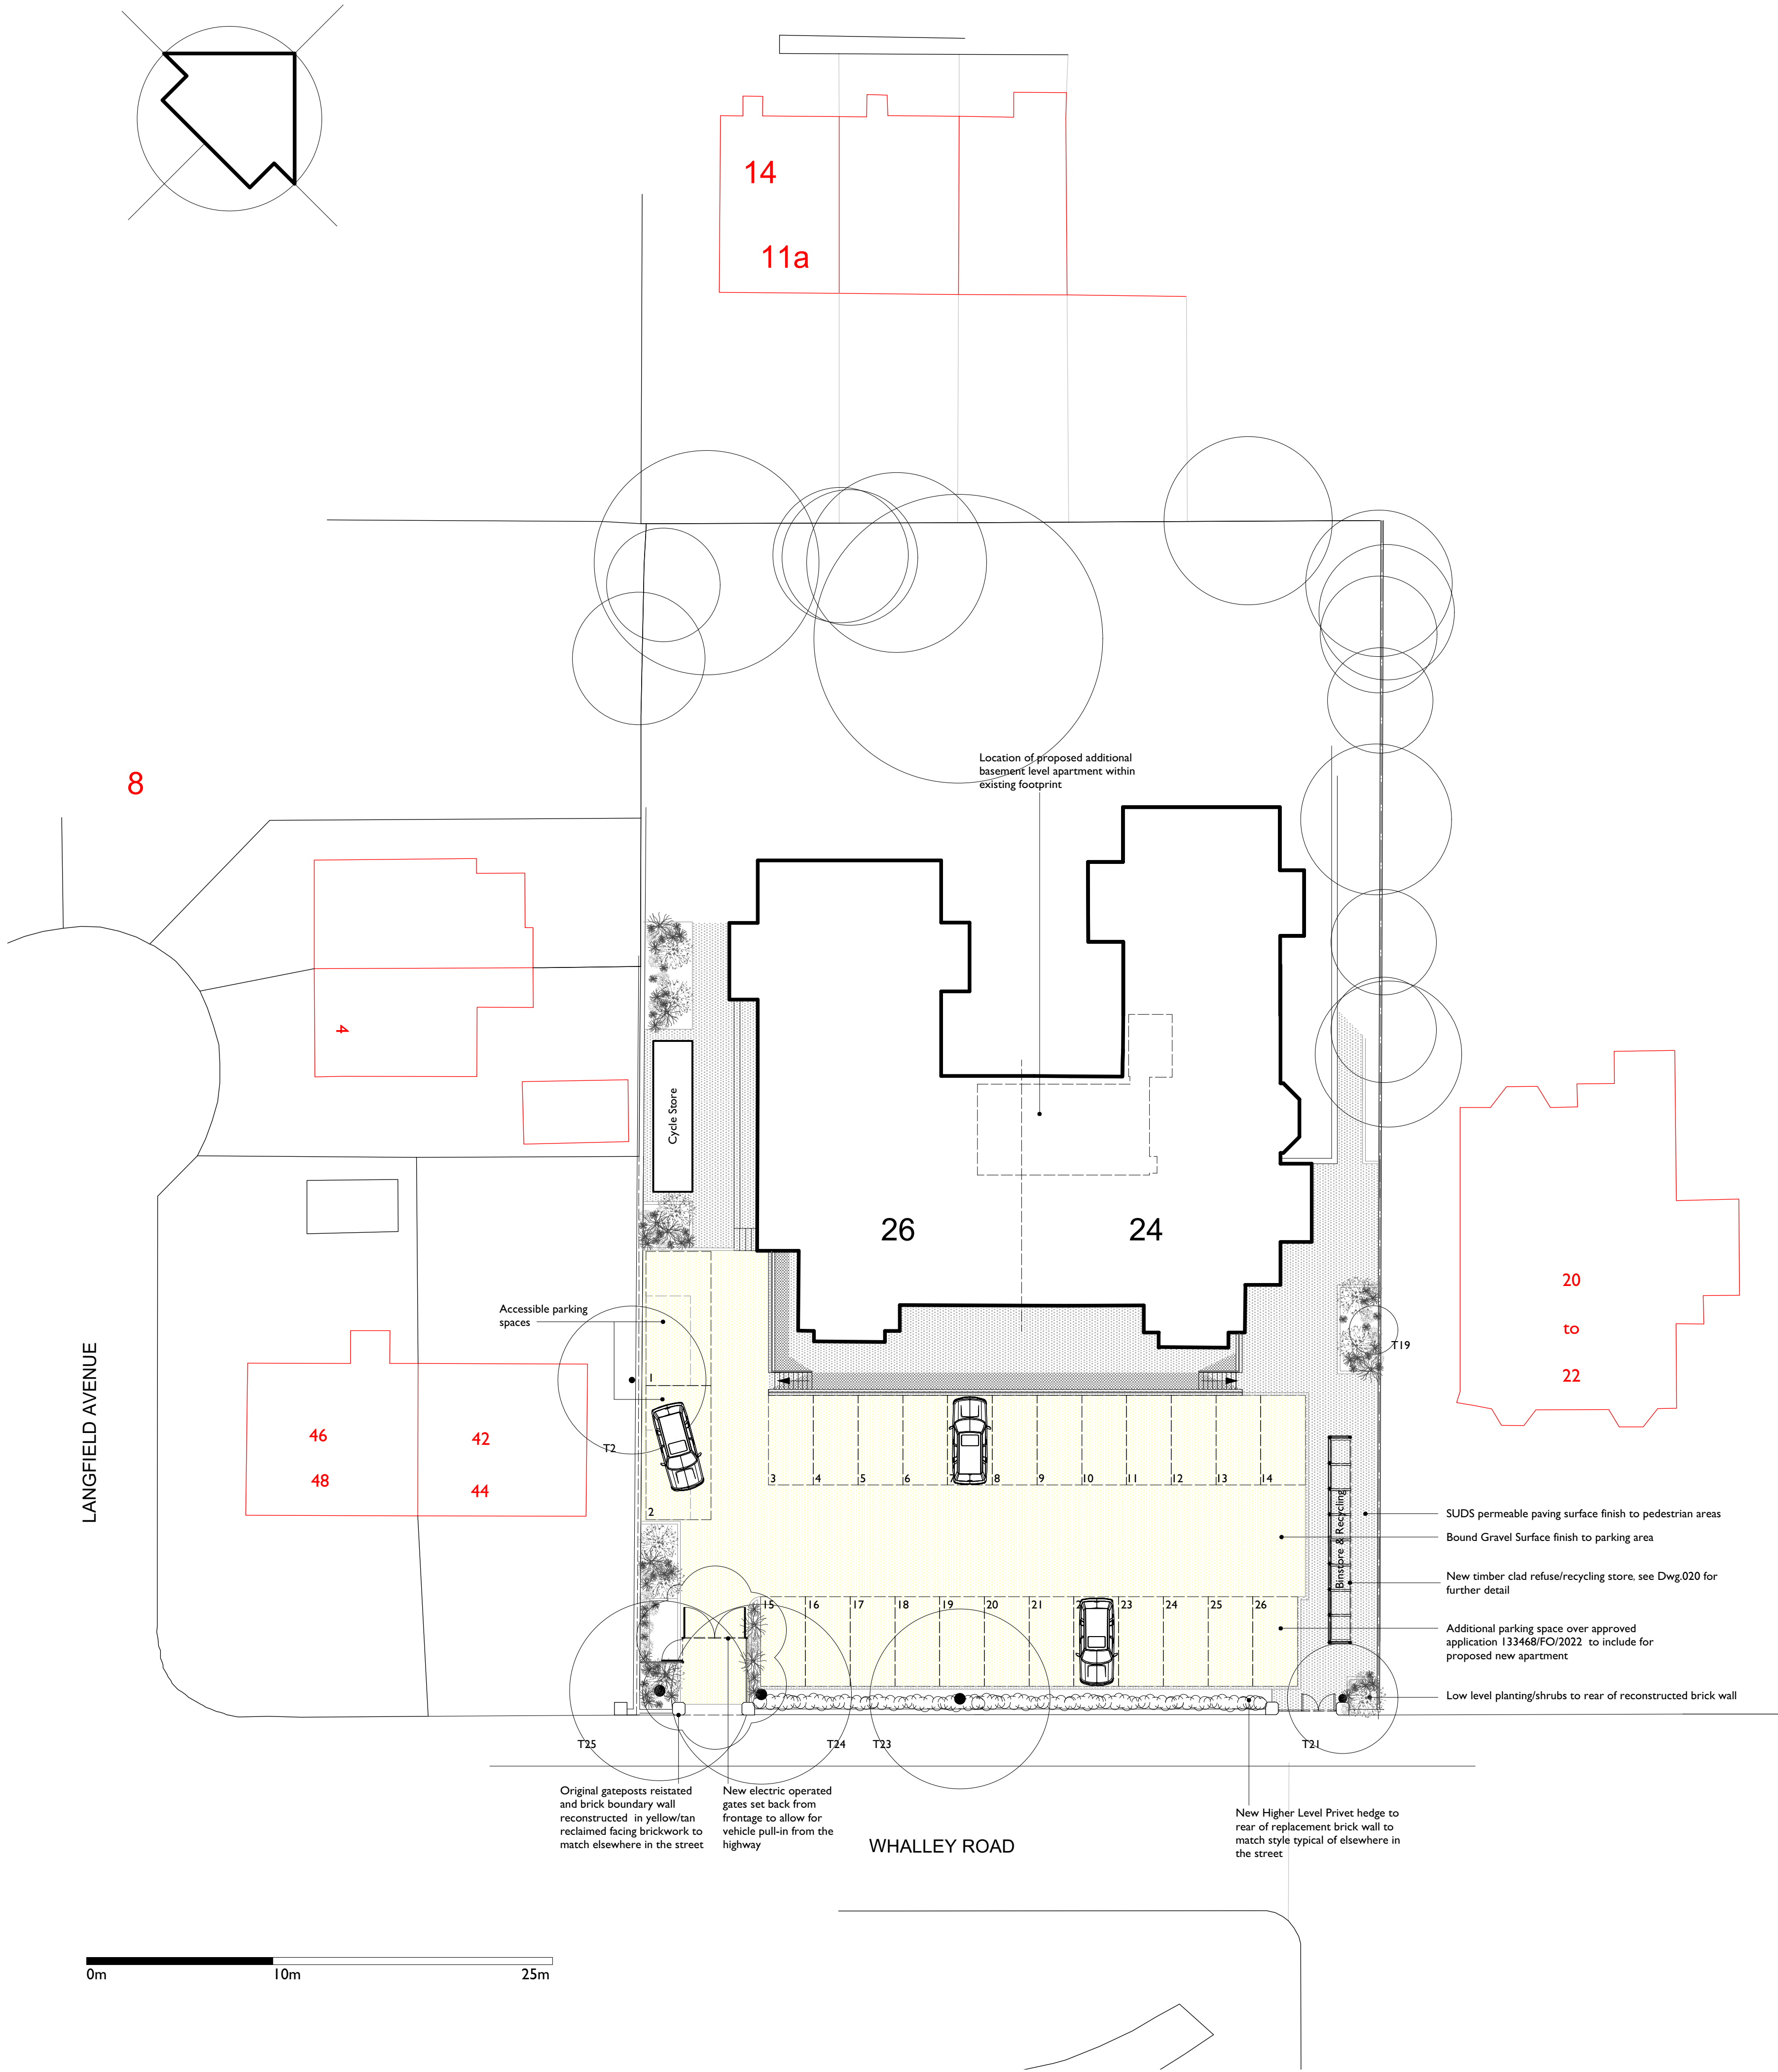

© re|form architects

note:

This drawing is copyright.

Do not scale off dimensions. all dimensions are to be checked on site by contractor. Contractor to report any dimensional discrepancies, errors or omissions prior to commencing on site.

Make Good to all surfaces disturbed

ALL STRUCTURAL STEELWORK AND RELATING STRUCTURES TO BE TO THE STRUCTURAL ENGINEERS DESIGNS. CALCULATIONS AND CONFIRMATION THIS DRAWING IS TO BE READ IN CONJUNCTION WITH ALL THE APPROPATE STRUCTURAL ENGINEER'S INFORMATION.

IF IN ANY DOUBT ASK

| Rev. | Date     | Comment                          |
|------|----------|----------------------------------|
| D    | 20.09.23 | Vehicle access revised           |
| C    | 23.08.23 | Bin Store relocated              |
| B    | 29.03.23 | Annotation updated               |
| A    | 26.01.23 | Staircases to lightwells revised |

re|form

[architects and urban strategists] ltd

14 Athol Road | Whalley Range | Manchester | M16 8QN  
T+44(0) 1276 760 680  
e| studio@raus.co.uk

Client

**C6H12 Construction**

Project Title

**Proposed Additional Apartment & External Works To Residential Development At 24-26 Whalley Road, Whalley Range, Manchester, M16 2DJ**

|                              |             |          |
|------------------------------|-------------|----------|
| Drawing Title                | Status      |          |
| <b>Site Plan As Proposed</b> | C           |          |
|                              | Scale       |          |
| Job No.                      | Drawing No. | Rev.     |
| <b>RD CH 22-435</b>          | <b>010</b>  | <b>D</b> |