

Door Leaf Type A

Description: 64 with solid core and feature groove

Building: 1830s Warehouse
Room - WP01
Pin no. 0026:09
Door Ref MAN-000191



Existing


Door Leaf Type B

Description: Timber - Single framed boarded


Building: 1830s Warehouse
Room - Riser
Pin no. 0049:09
Door Ref MAN-000190



Existing

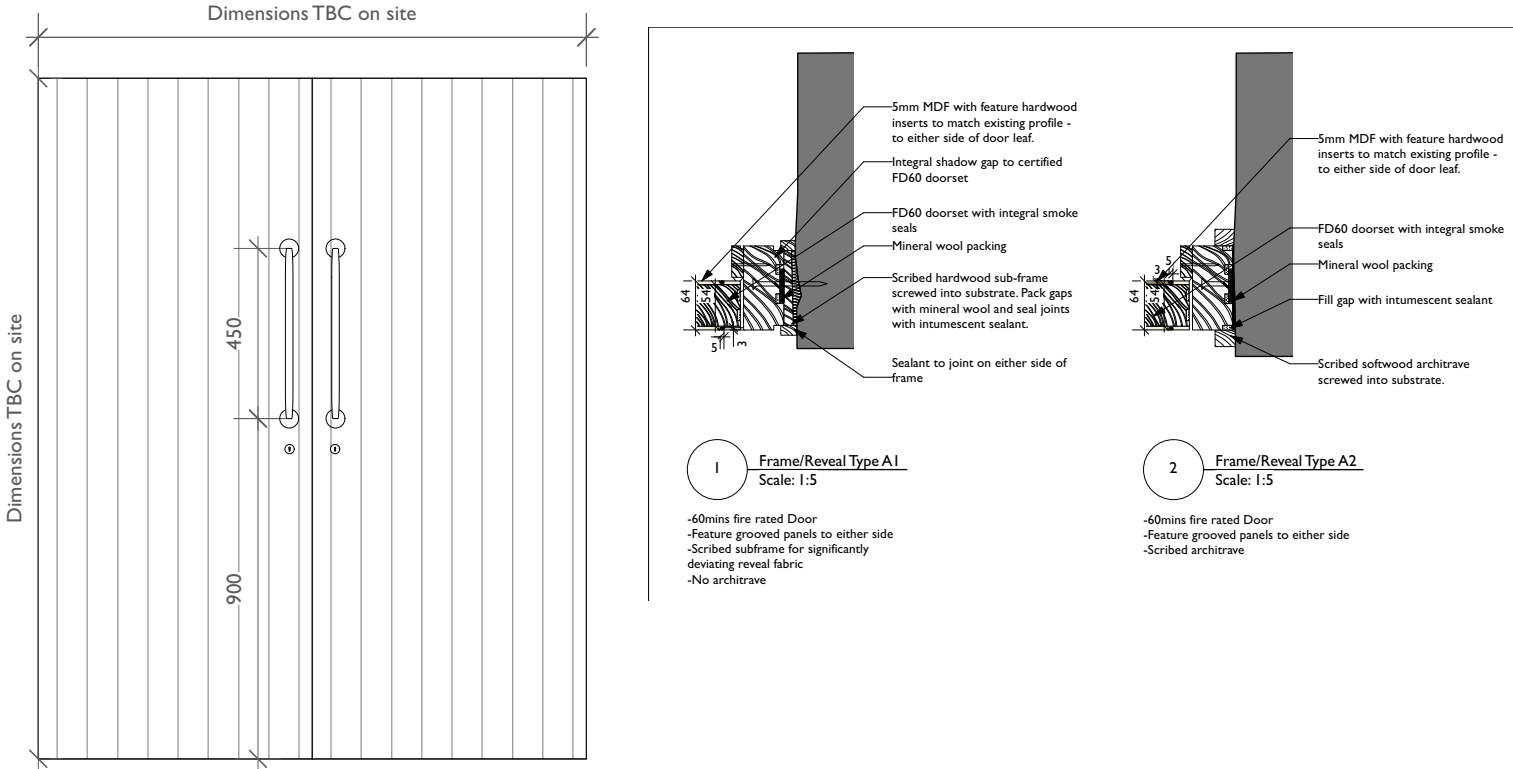

Proposed - Fire compliant version of the existing to be removed.
(refer to drawings T(710) and T(400,401) for further details

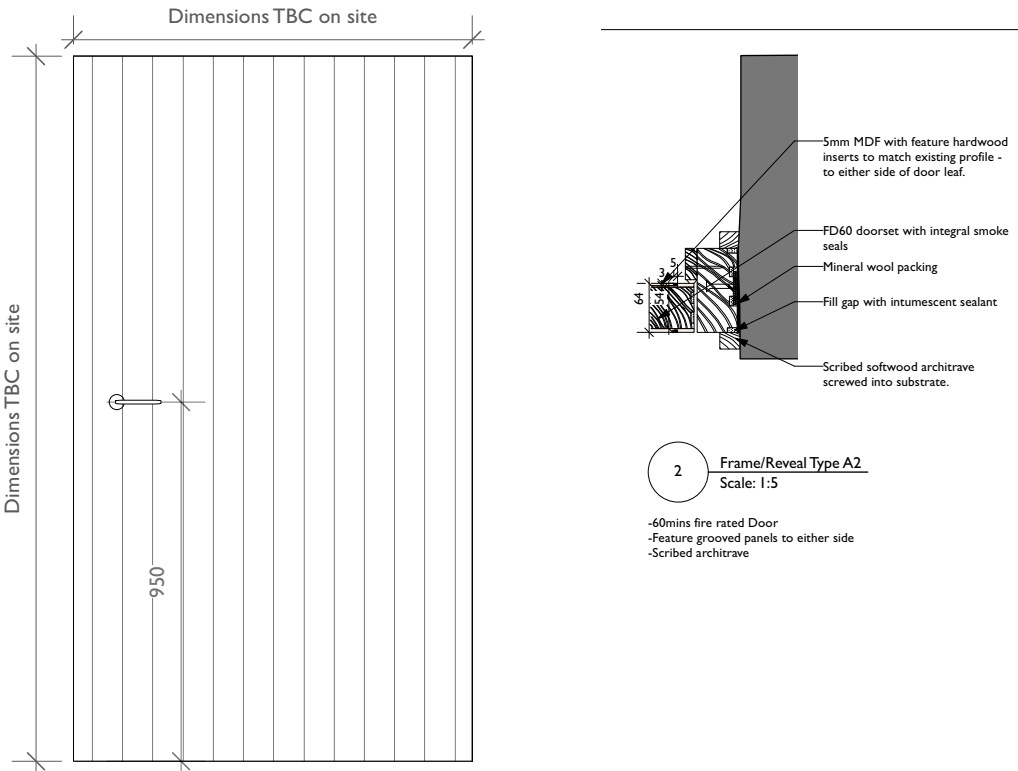

Proposed - Fire compliant version of the existing to be removed.
(refer to drawings T(710) and T(400,401) for further details

COPYRIGHT OF ATELIER MB LTD
DO NOT SCALE FROM THIS DRAWING
DIMENSIONS TO BE CHECKED ON SITE

Notes:
All ironmongery and manifestations shown indicatively.

Leaf dimensions to be confirmed on site for each door.

All pull handles to be in accordance with BS8300. All lever handles to be centered at 950mm above finish floor level

Elevations to be read in conjunction with written door schedules, NBS and Fire Works Summary spreadsheet.

Rev Note DRN CHK

Science and Industry
Museum Fire Works

New Door Visual Summary

scheme 2002
drwg no. P(722)
revision

scale NTS
date first drawn June 23
drawn HW

SK sketch E existing P proposed T tender C construction F1 final issue

www.ateliermb.co.uk
t 0161 236 0051
e architect@ateliermb.co.uk