



NOTES
ALL DIMENSIONS TO BE CHECKED ON SITE PRIOR TO ANY MANUFACTURING OR FABRICATION AND ANY ANOMALIES TO BE BROUGHT TO THE ATTENTION OF THE ARCHITECT.

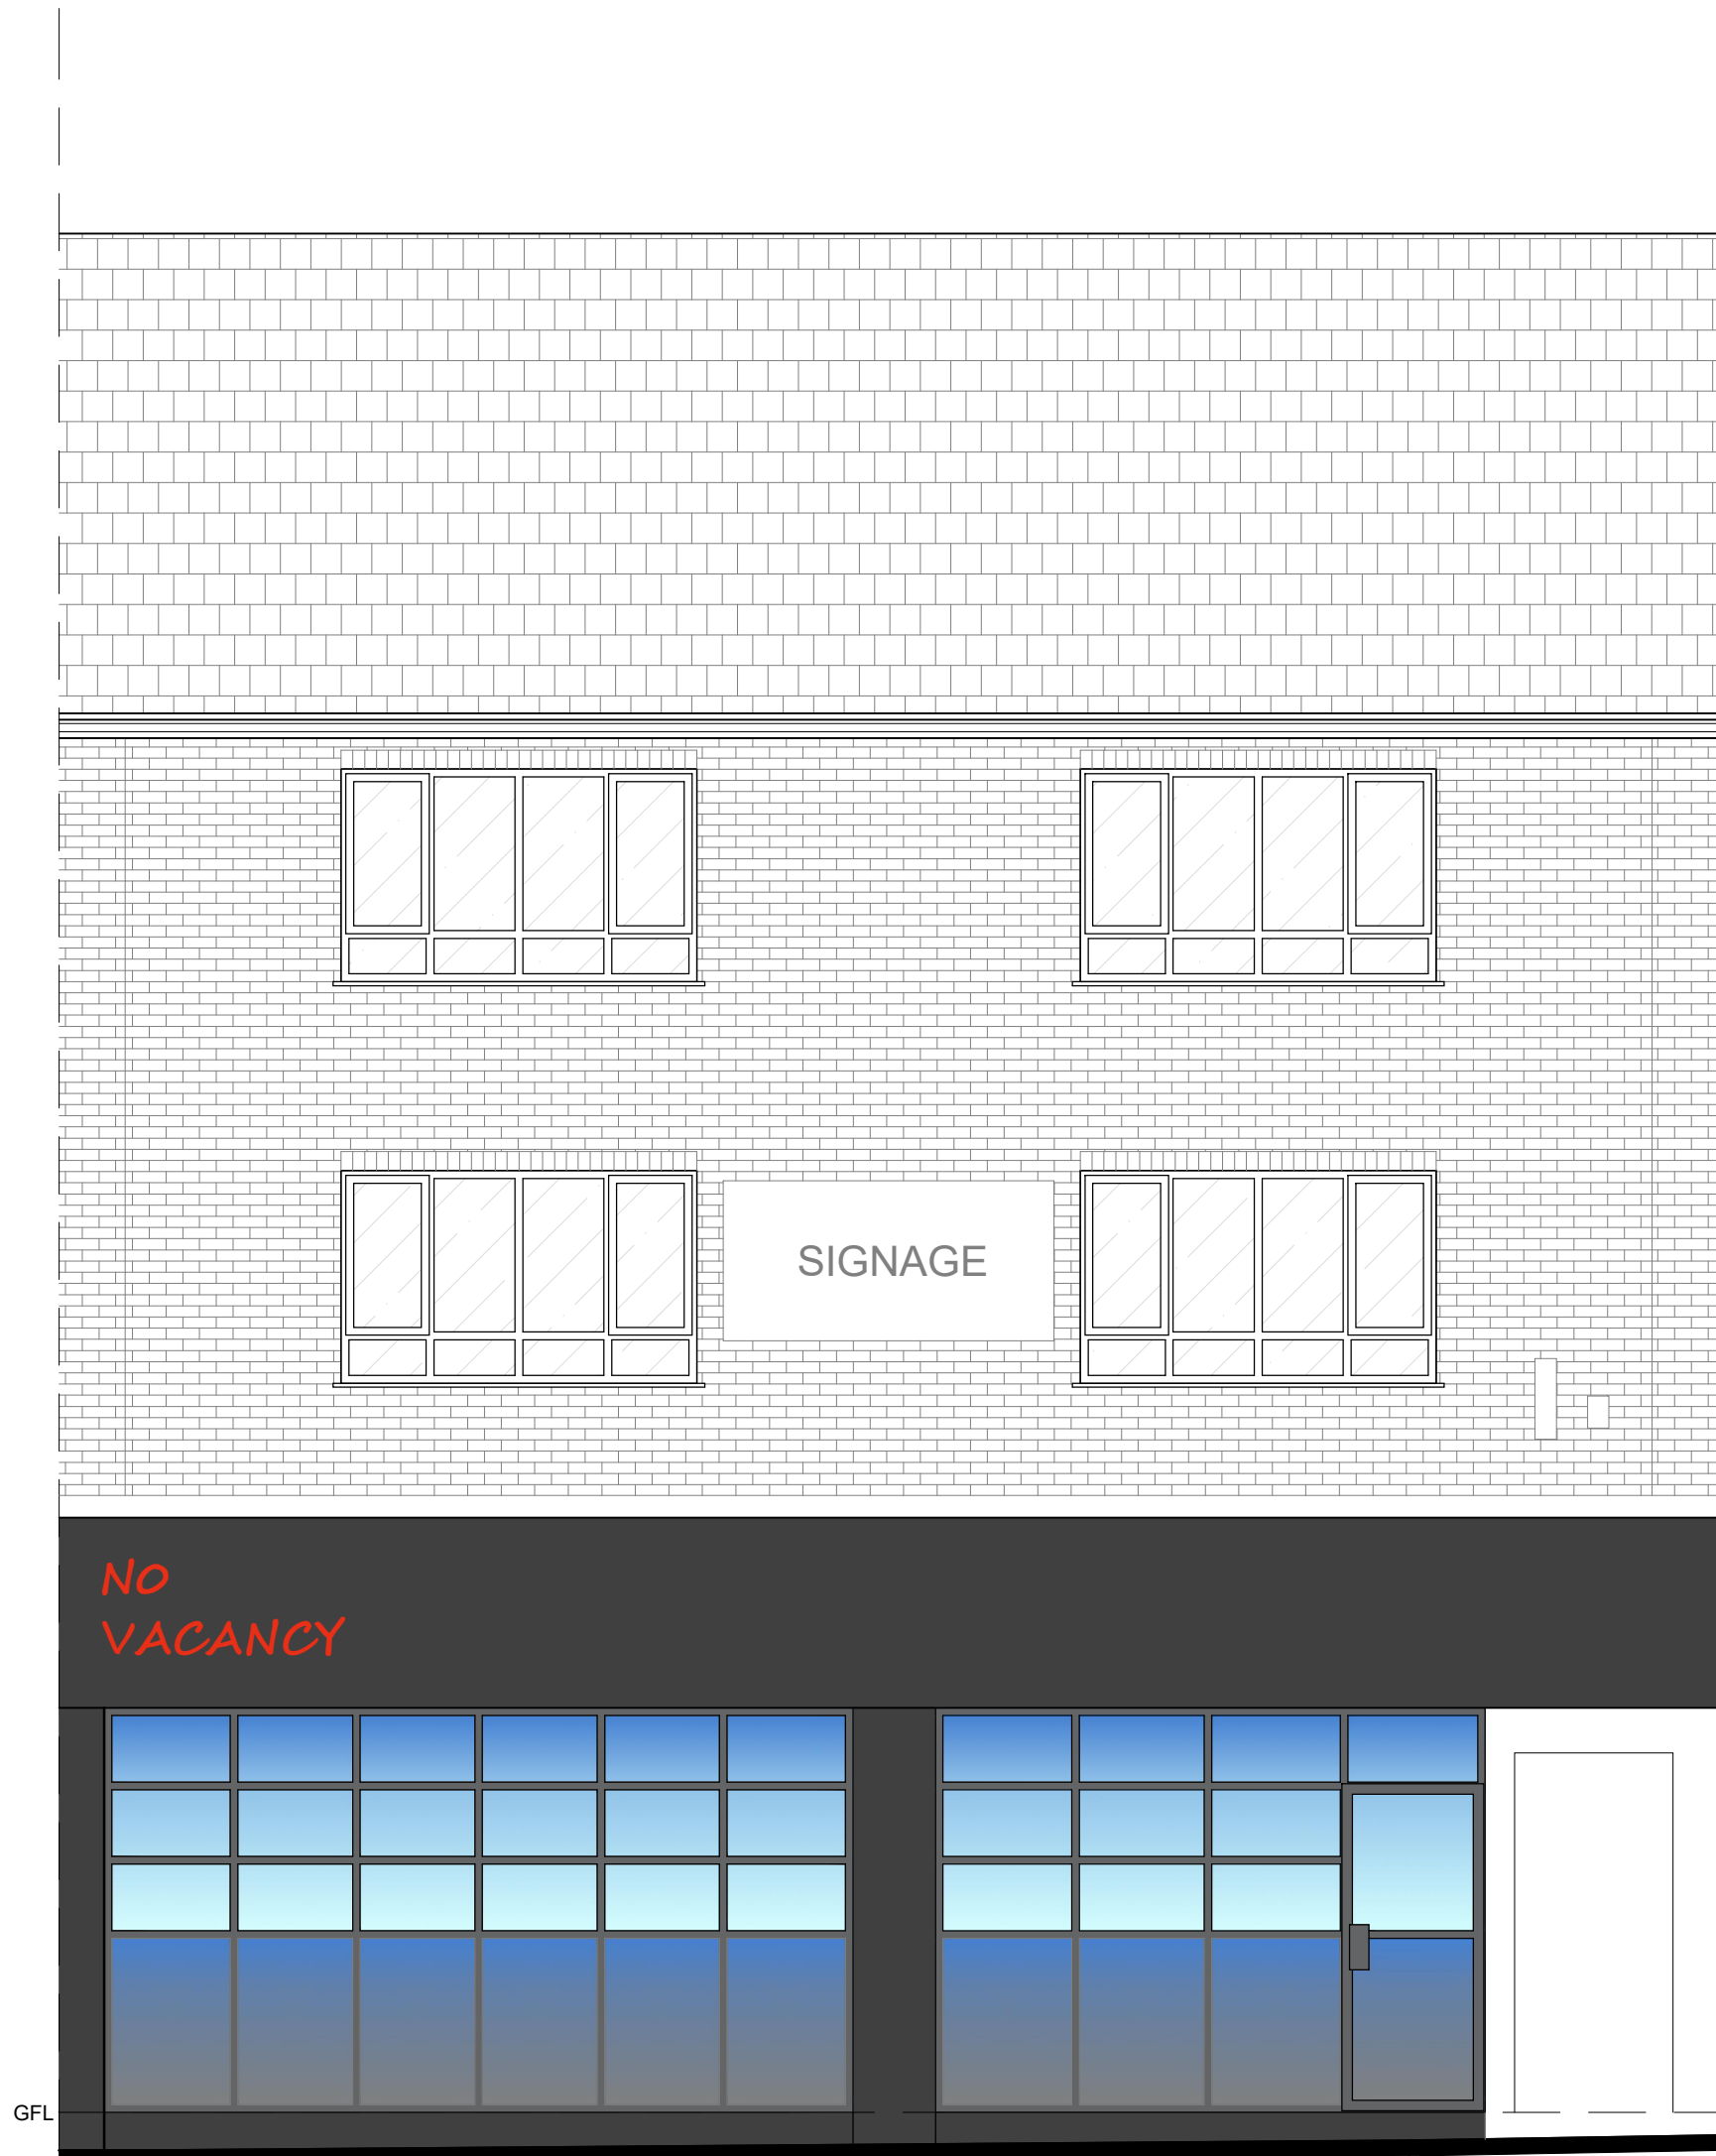

PROPOSED FRONT ELEVATION
1:50



PROPOSED REAR ELEVATION
1:50

 

PLANNING ISSUE
SUBJECT TO LOCAL AUTHORITY APPROVAL

A	FIRST ISSUE	TB	27.05.23
REV	AMENDMENTS	BY	DATE
PROJECT PROPOSED ALTERATIONS/CHANGE OF USE 71 - 73 BRIDGE STREET MANCHESTER M3 2RH			
CLIENT MR IAN MAUGHAM			
DRAWING TITLE PROPOSED ELEVATIONS			
DRAWN	TB	DATE	27.05.23
CHECKED		SCALE	1:50 (A1)
APPROVED			
JOB No.	DRG No.	REVISION	
--	06	A	