



DO NOT SCALE FROM THIS DRAWING. USE GIVEN DIMENSIONS ONLY.
ALL DIMENSIONS ARE TO BE CHECKED ON SITE BY THE CONTRACTOR.
ANY DIMENSIONAL DISCREPANCIES TO BE REPORTED BACK TO HEALEY CONSULTING PRIOR TO PROCEEDING WITH CONSTRUCTION

GENERAL NOTES


1. All dimensions are in millimeters unless noted otherwise.
2. All levels are in metres unless noted otherwise.
3. This drawing is to be read in conjunction with all other HC drawings issued for the project, HC specifications, Architects, M&E drawings and specifications.

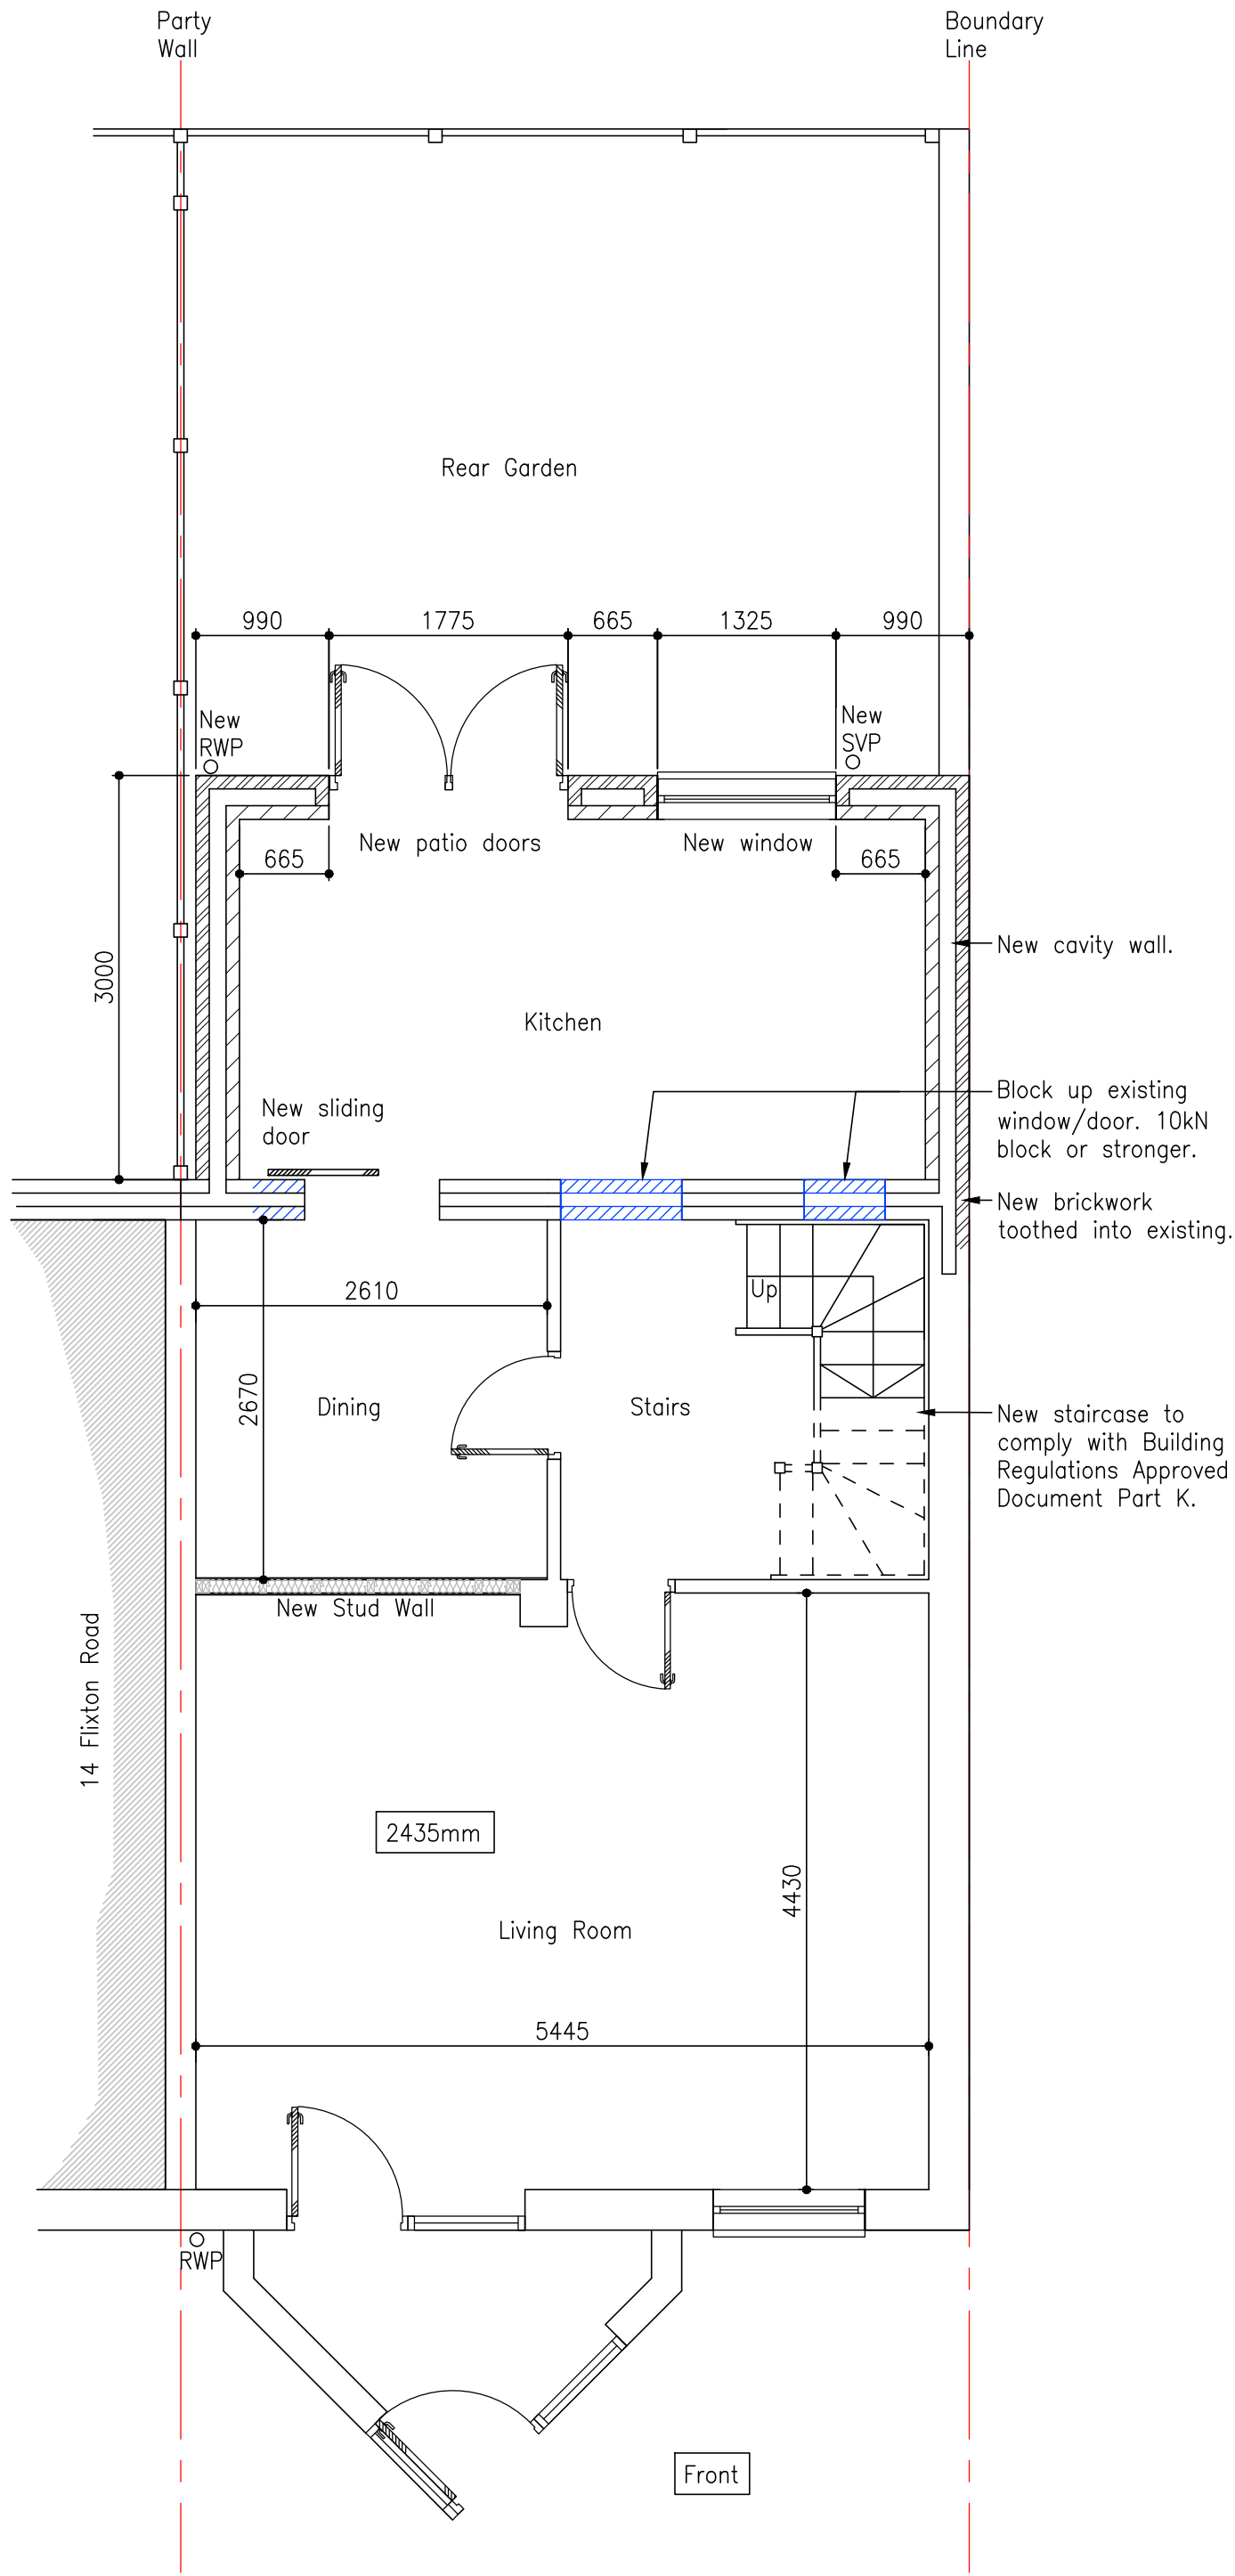

PLAN – PROPOSED GROUND FLOOR
Scale 1:50

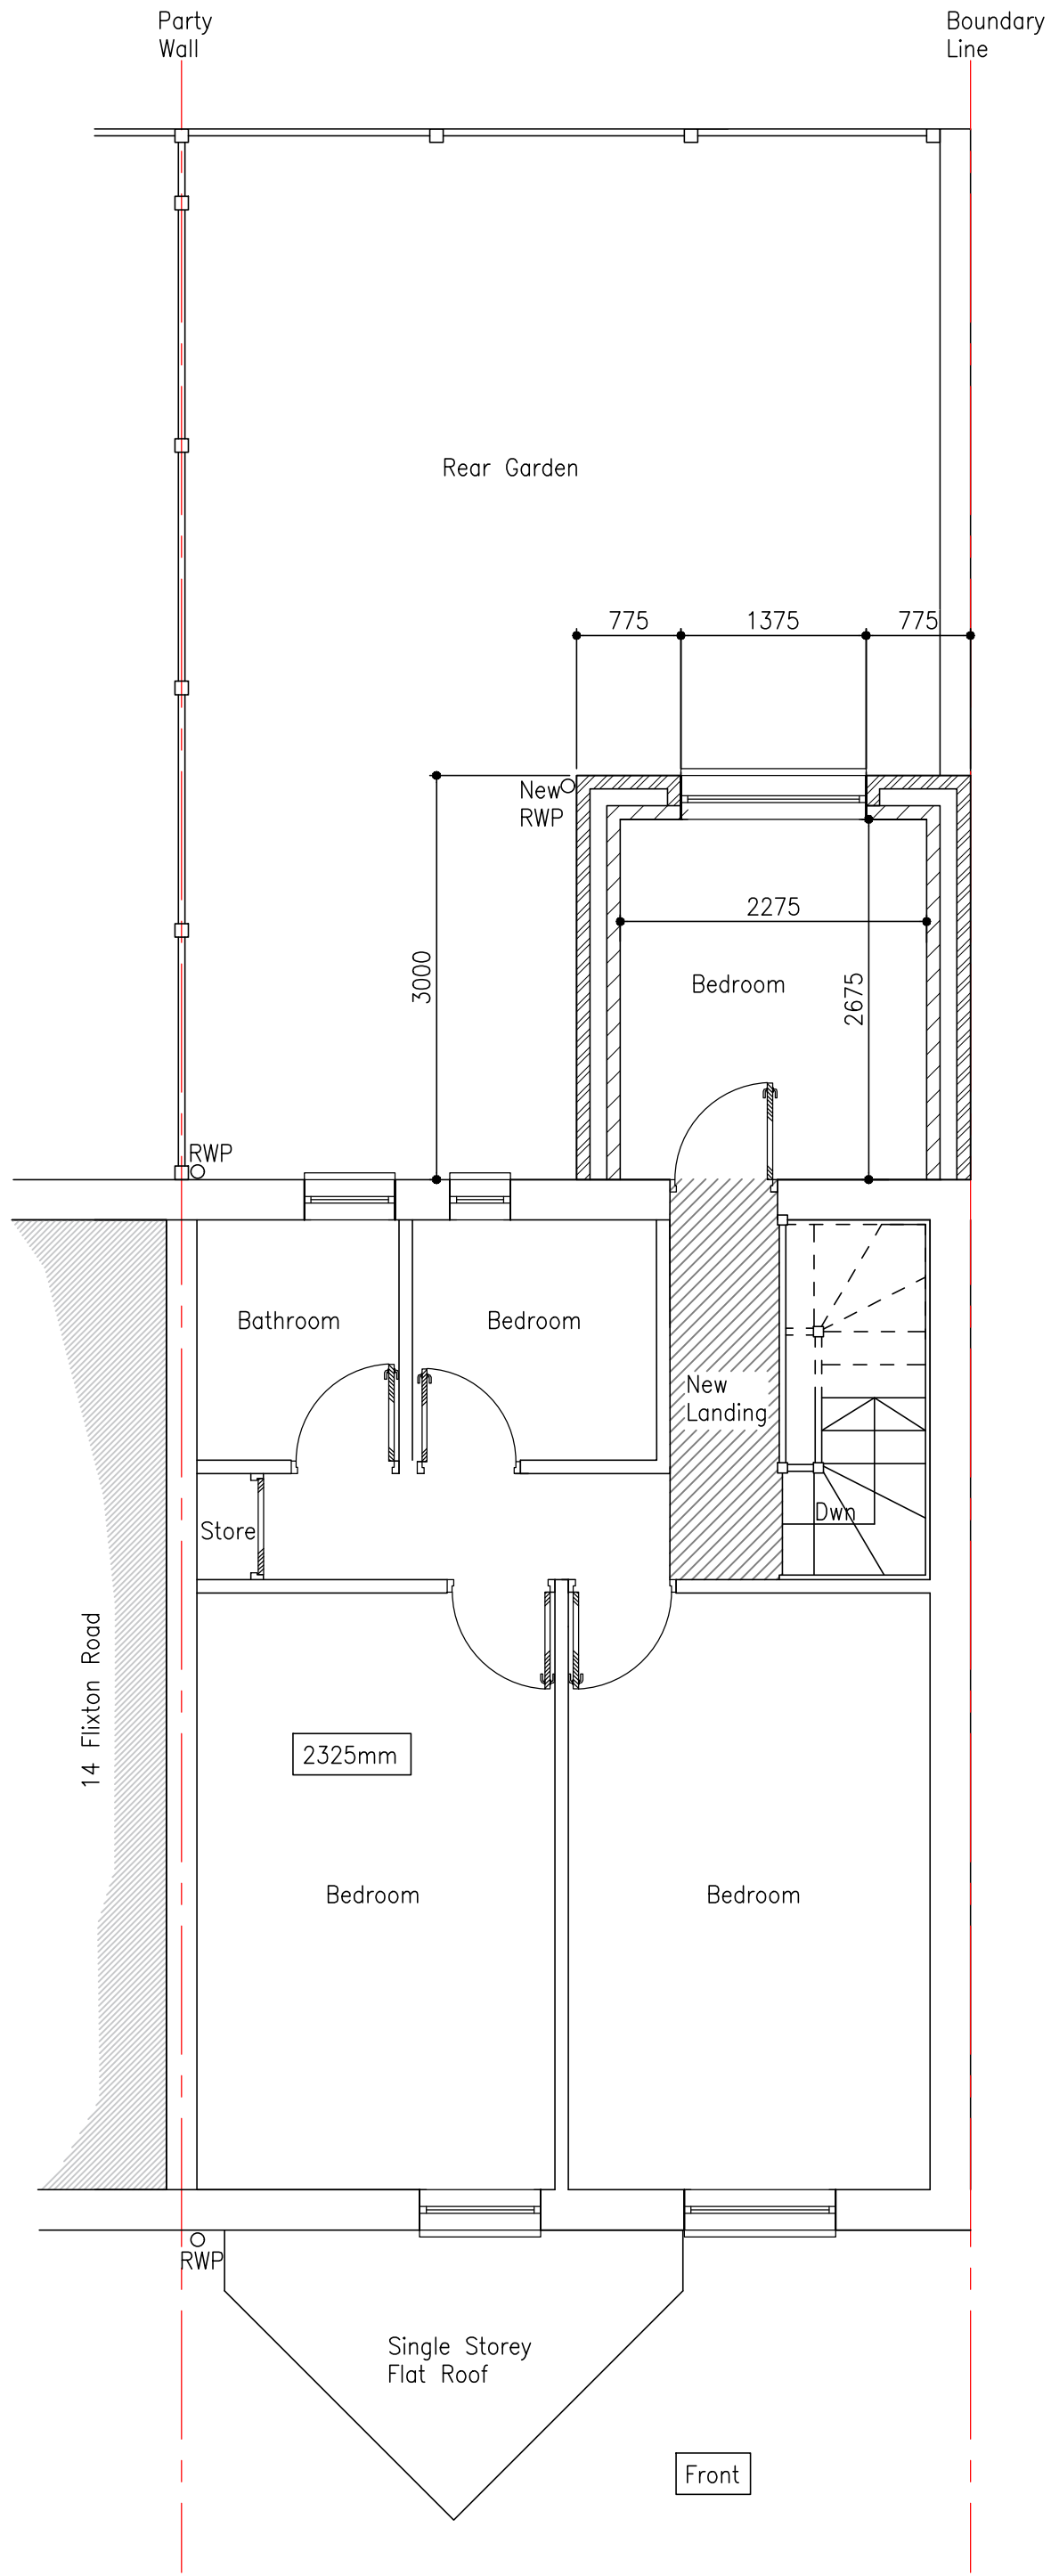


PLAN – PROPOSED FIRST FLOOR
Scale 1:50

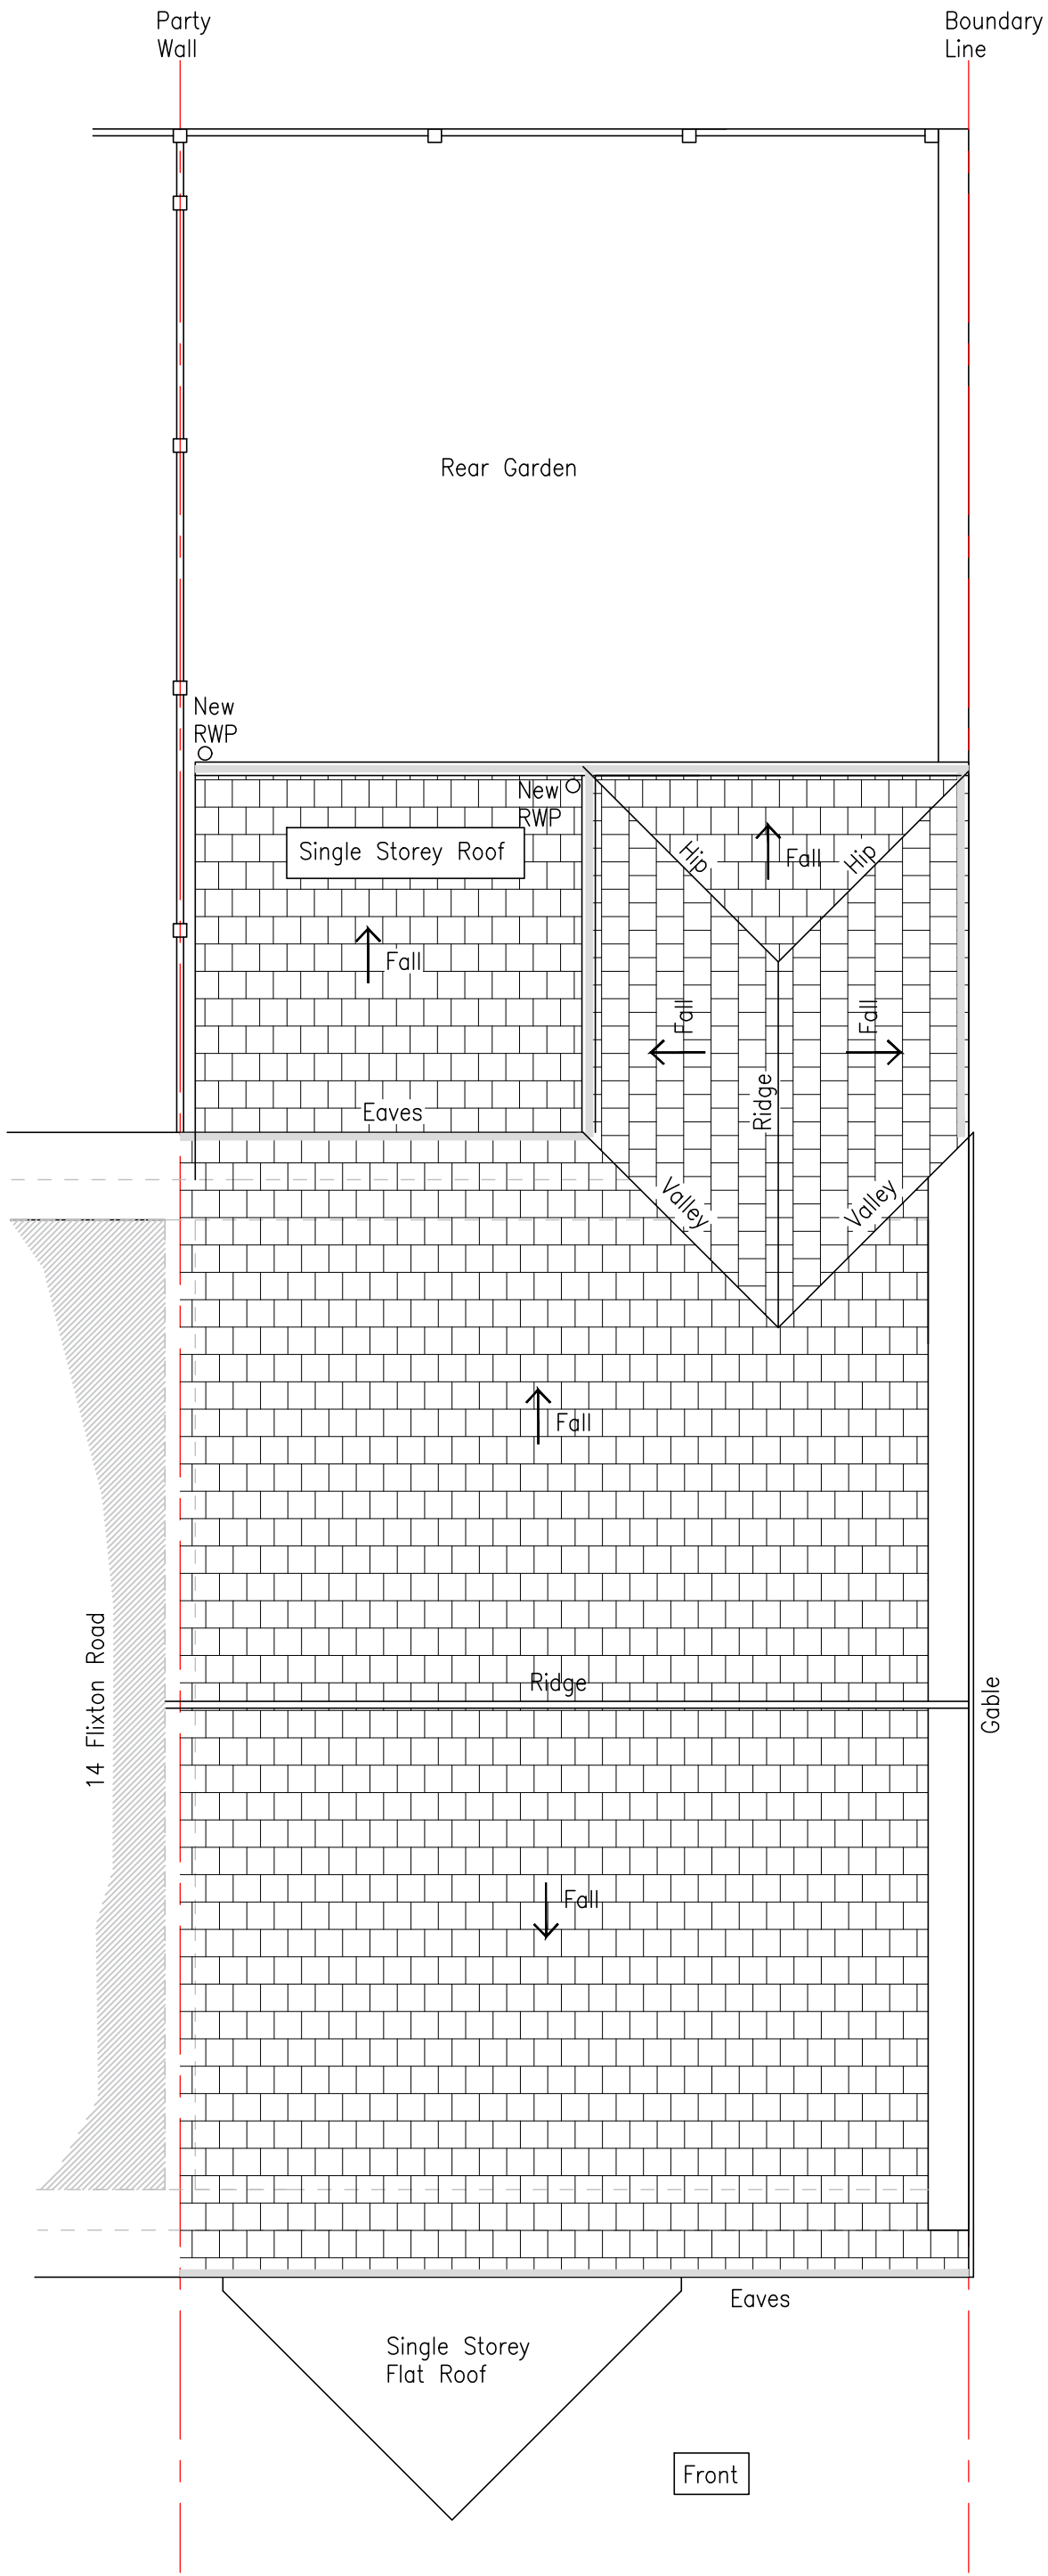

PLAN – PROPOSED ROOF
Scale 1:50

PLANNING APPLICATION

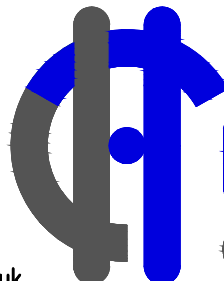REV	DATE	BY	DETAILS OF REVISION		
ARCHITECT / CLIENT					
DORIS FAIBI					
PROJECT					
12 FLIXTON ROAD					
ARDWICK					
MANCHESTER, M13 9GU					
TITLE			DRAWN BY		
PROPOSED REAR EXTENSION AND INTERNAL ALTERATIONS PROPOSED FLOOR PLANS			CR		
			DATE		
			16.06.23		
			SCALE		
			SHOWN@A1		
DRAWING NO.			REVISION		
HC-23297-(20)-03			—		
HEALEY CONSULTING					
Brunel House					
63 Dale Street					
Milnrow					
Rochdale					
OL16 3NJ					
Tel: 01706 343961					
Fax: 01706 343981					
email: office@healeyconsulting.co.uk					
copyright: Healey Consulting					
					
			HEALEY		
			consulting		
			structural engineering consultants		

