




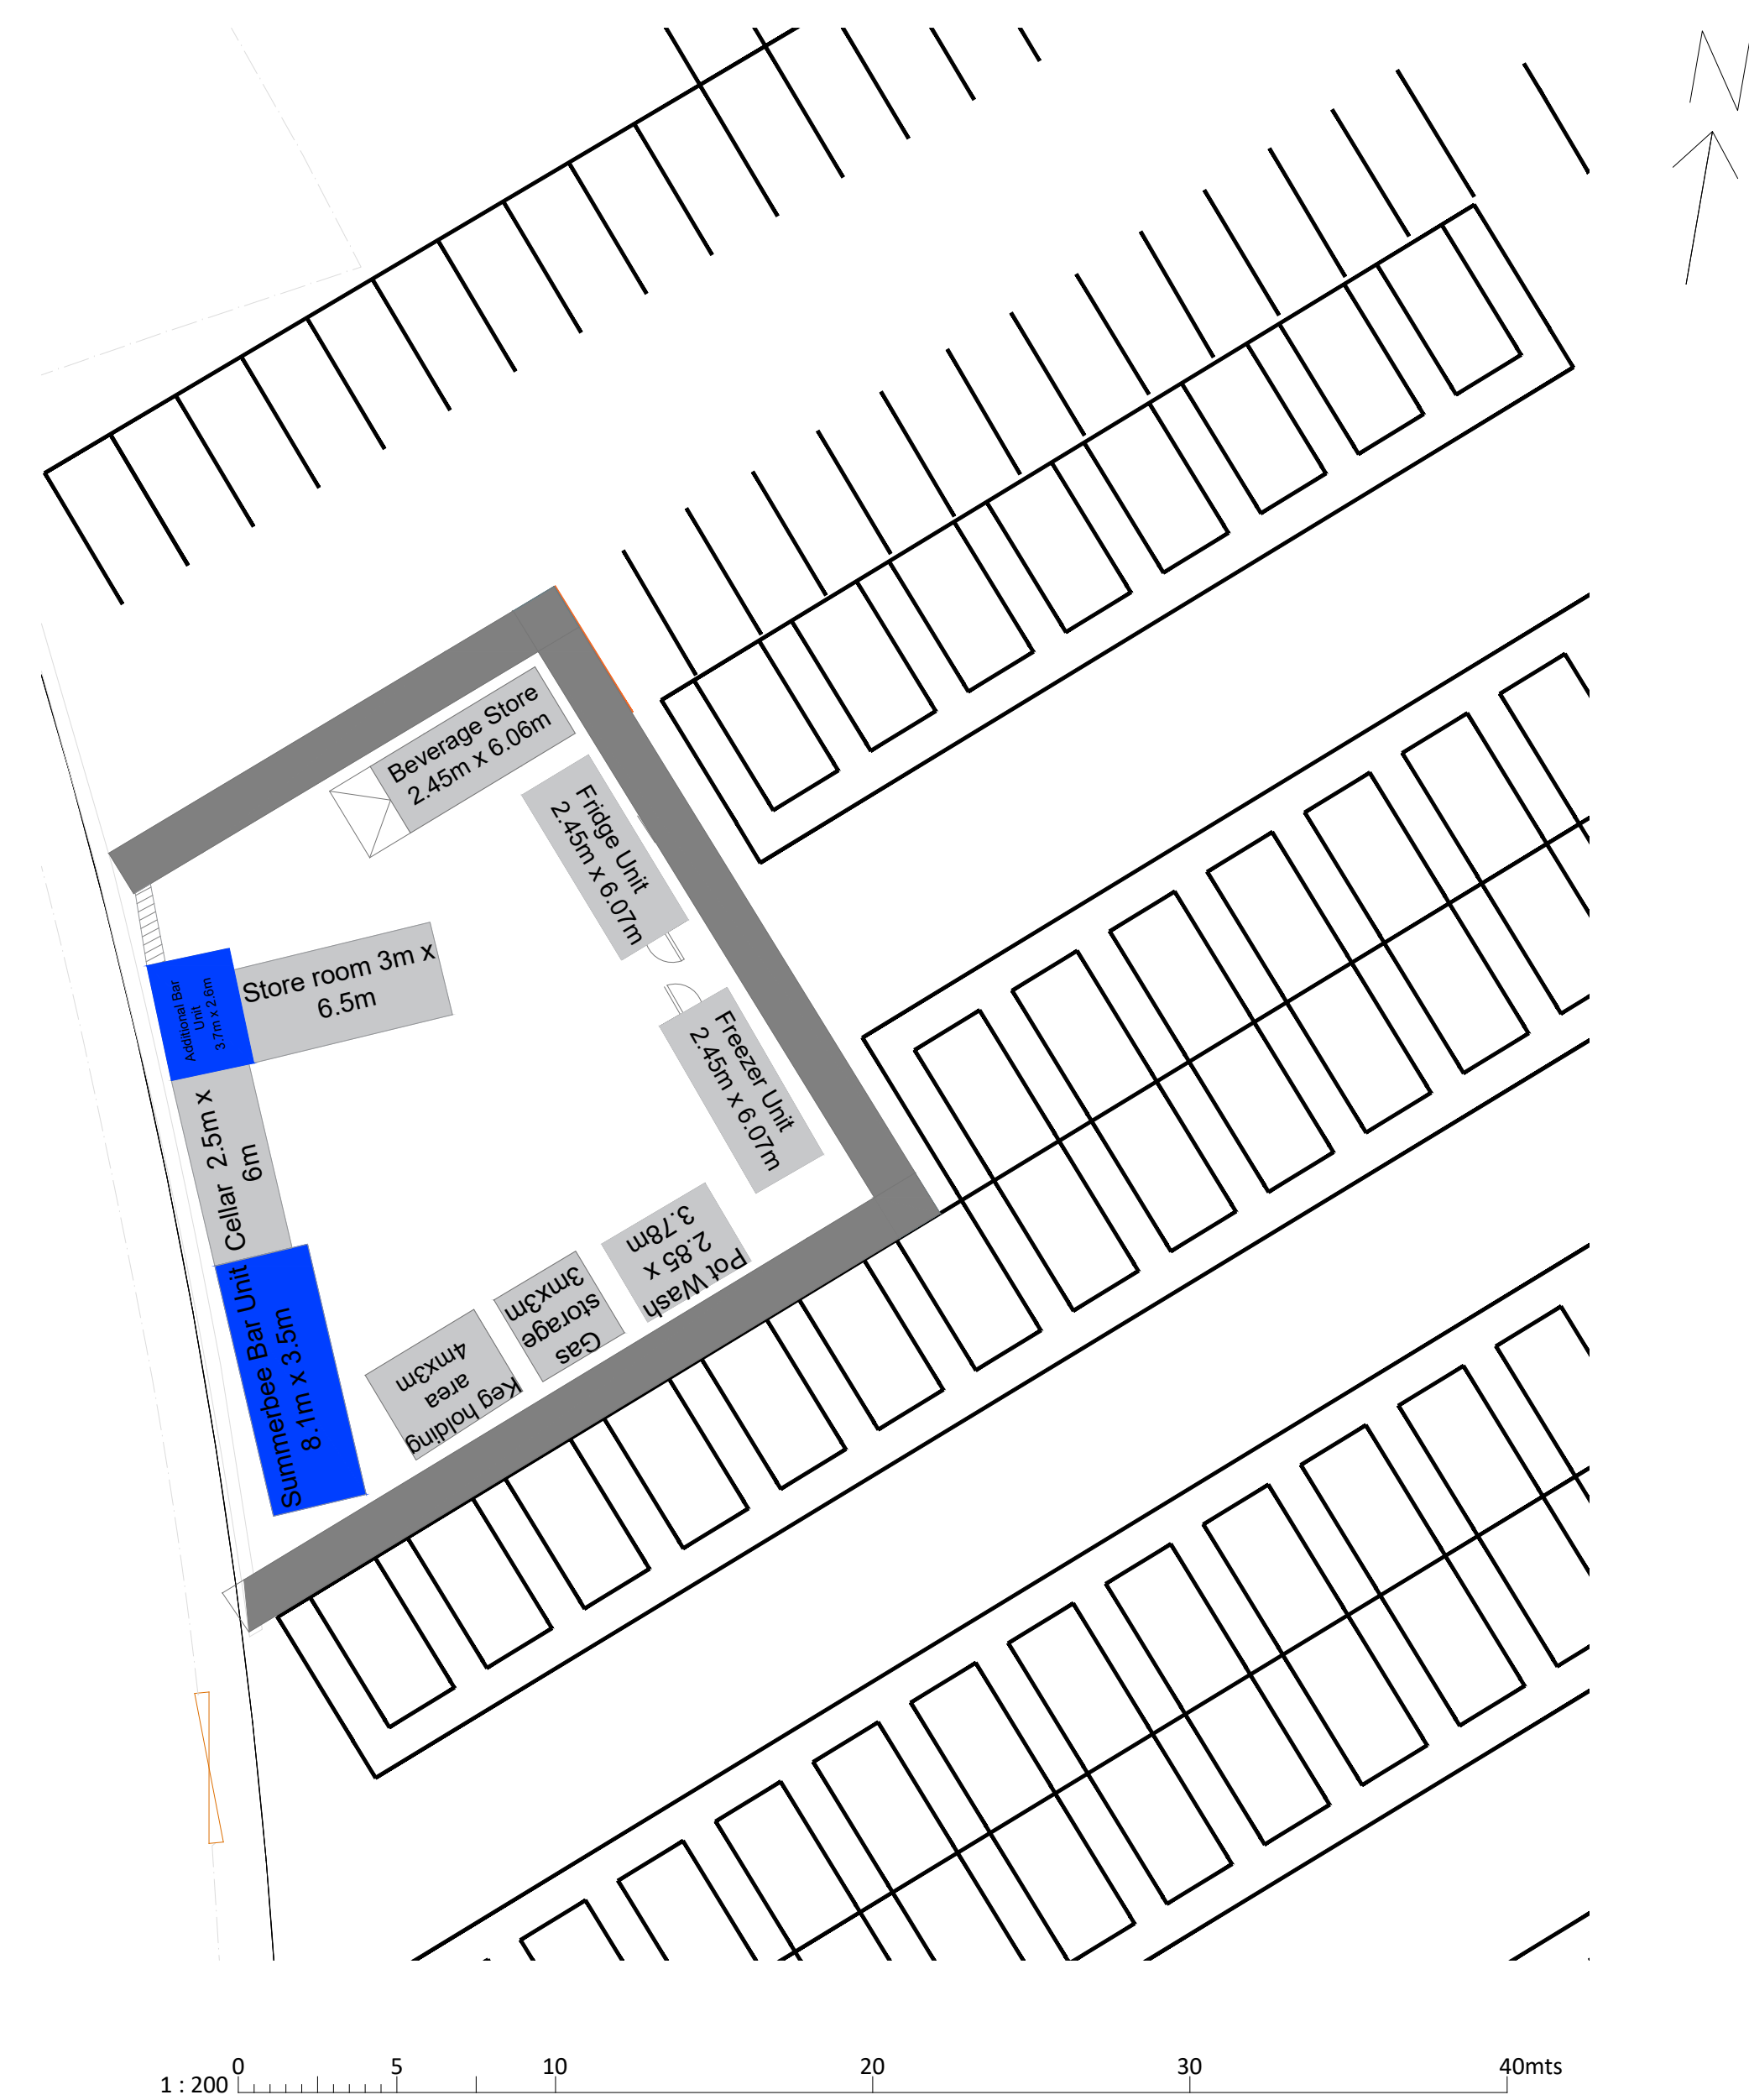


PROPOSED SUMMERBEE BAR LOCATION
1:200

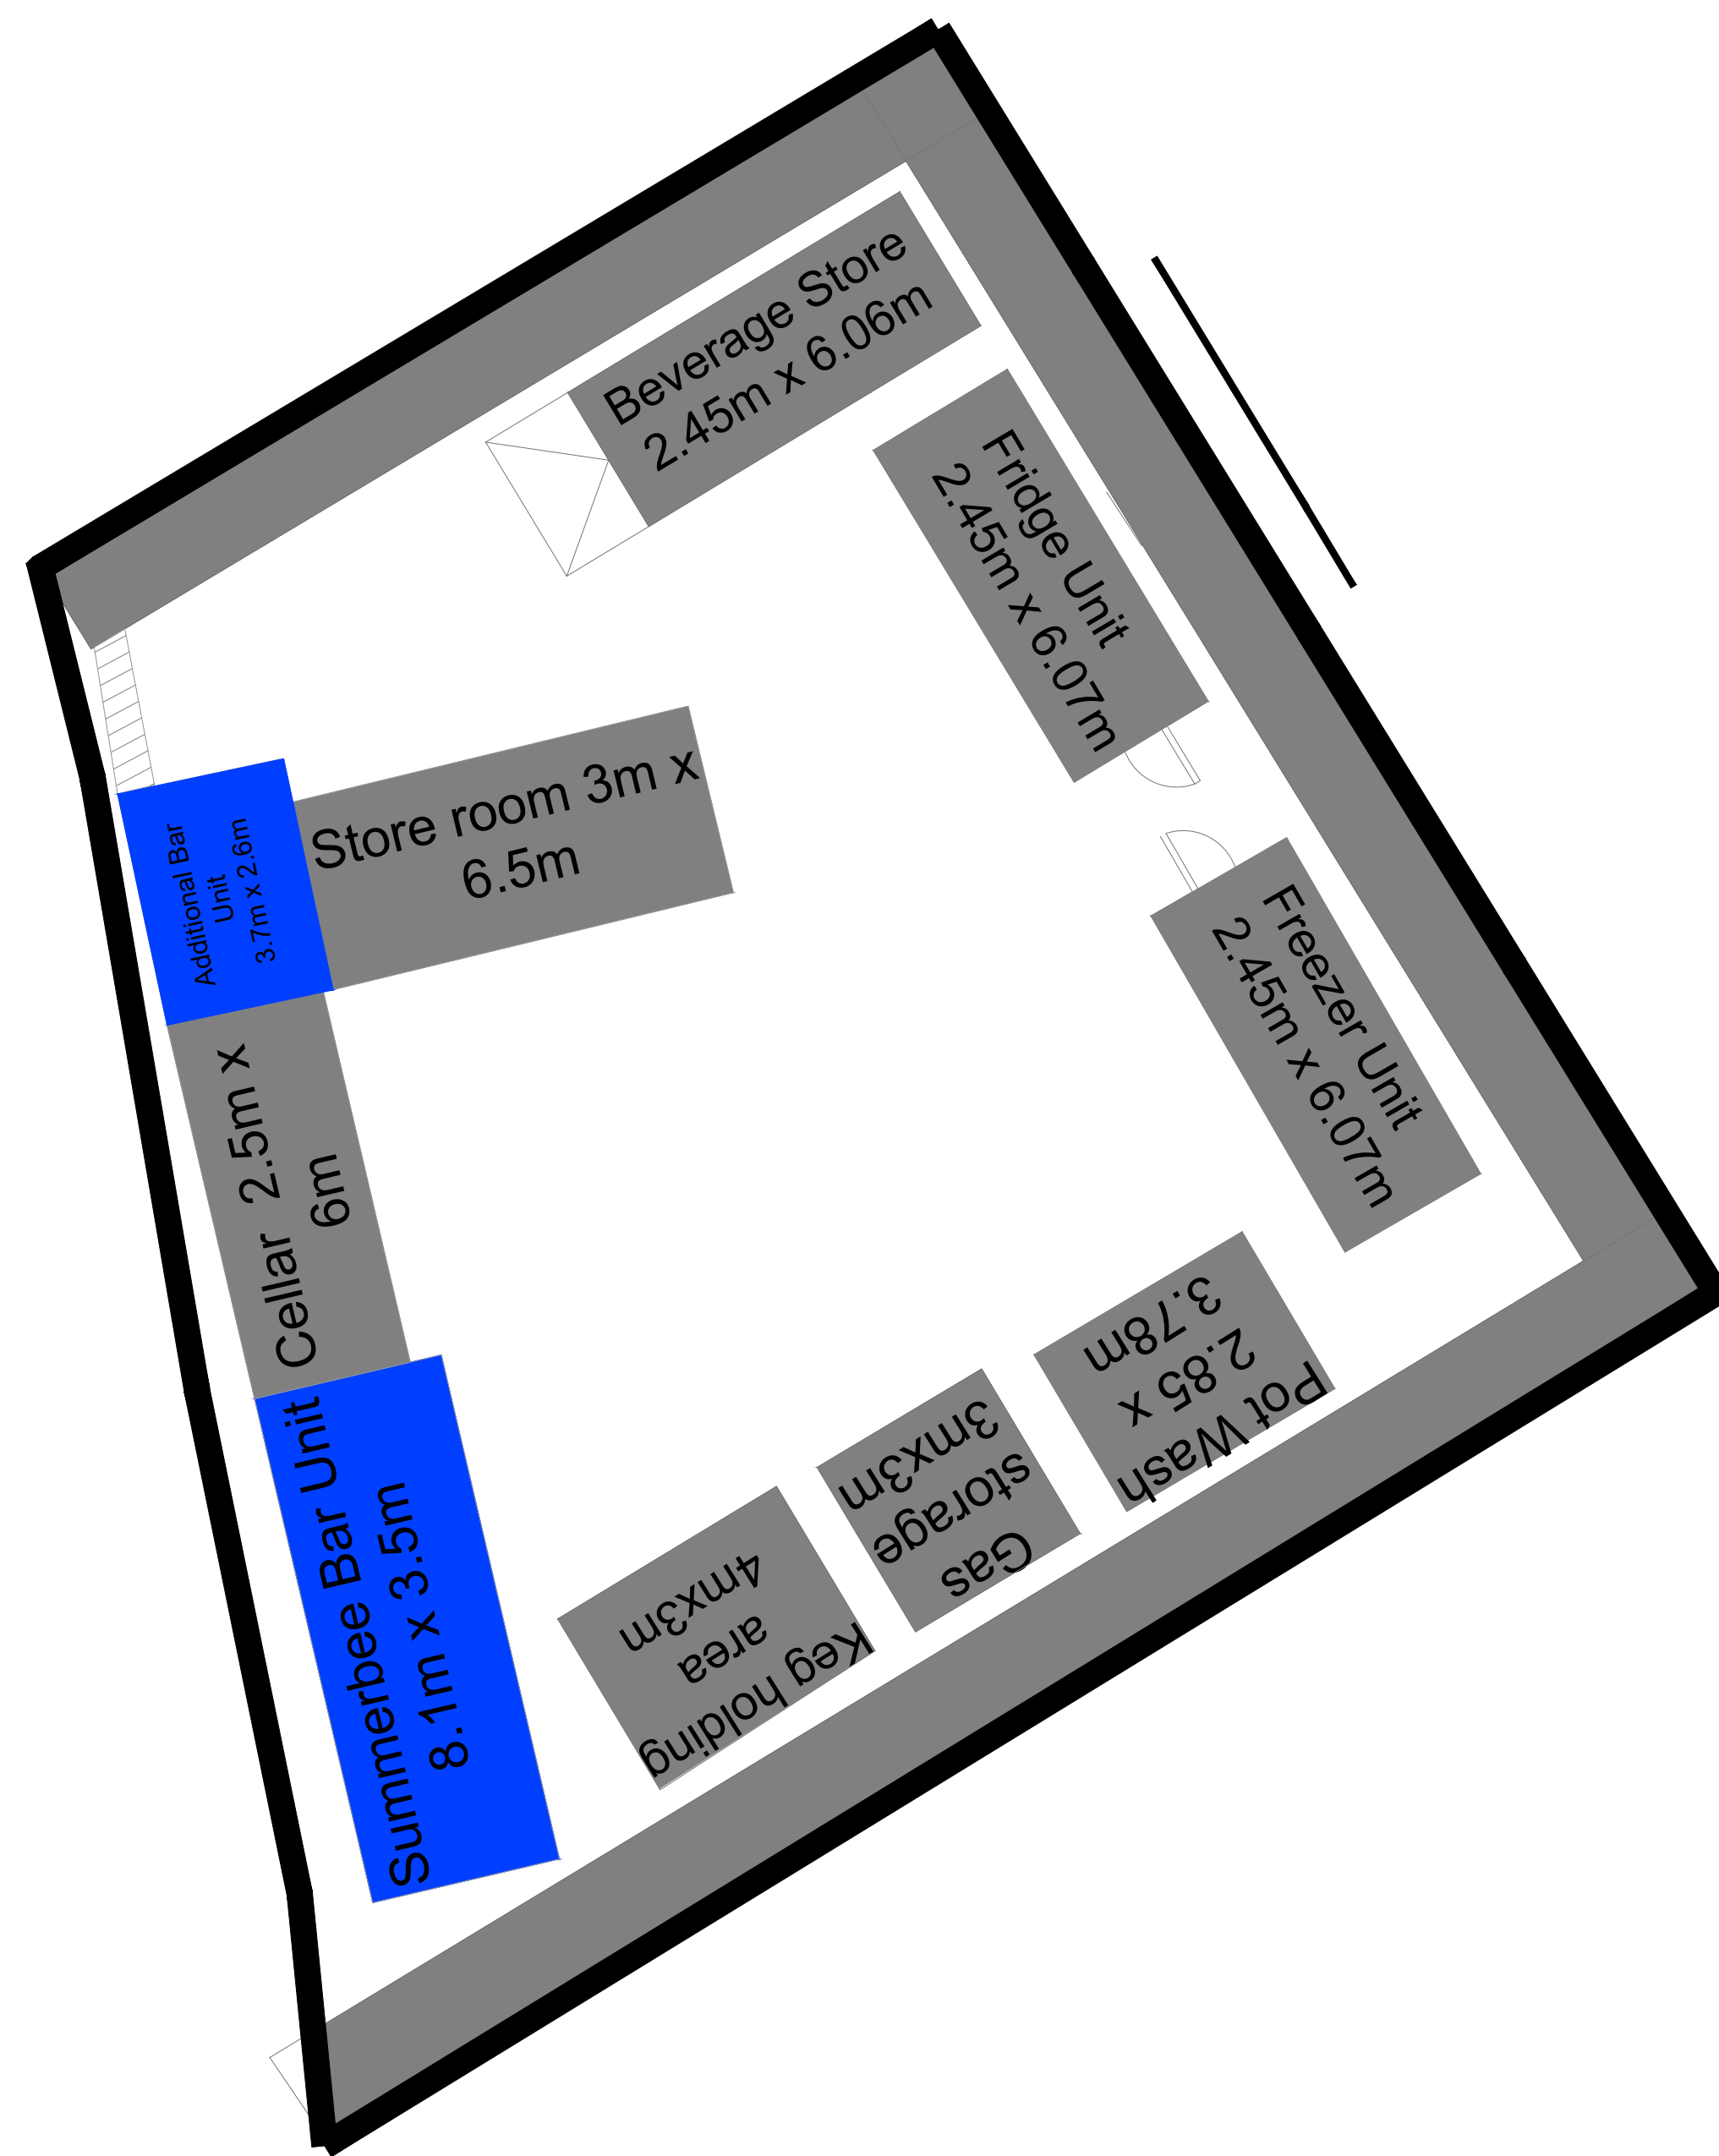

PROPOSED PLAN VIEW
1:100

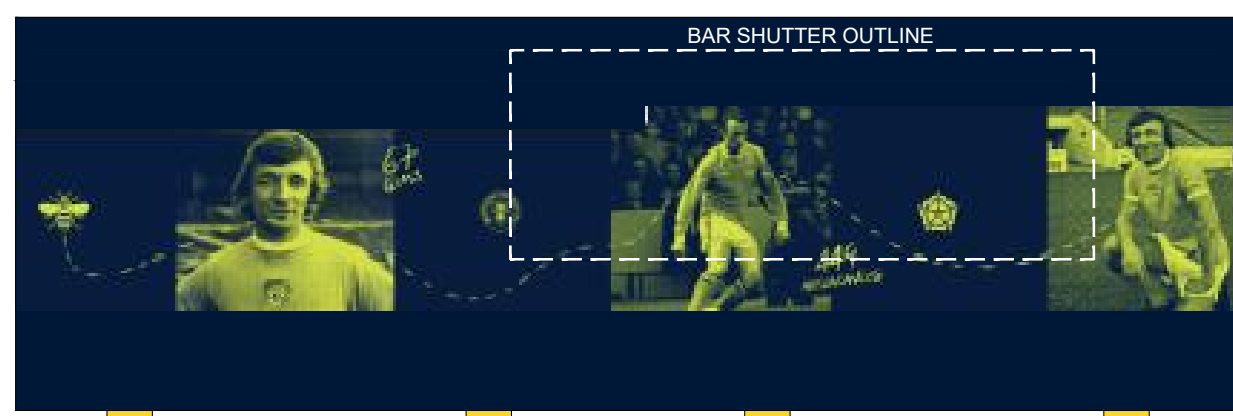



PROPOSED FRONT ELEVATION
1:50

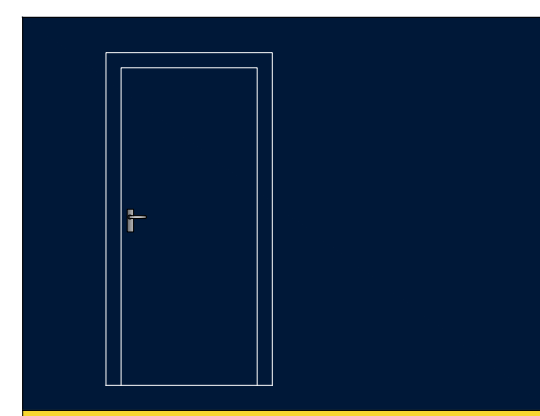

PROPOSED SIDE ELEVATION
1:50



SUMMERBEE BAR LOCATION
NTS

  

FOR PLANNING

Client Logo:



Rev: Details:

By: Date:

Client:

MSCFC

Project:

NORTH STAND RELOCATIONS

Drawing Title:

SECTION 8 - SUMMERBEE BAR

Project Number:

8020004 - 104

Scale:

See drawing

Drawn By:

IS

Issue:

1

Web:

Info@spaceinvaderdesign.co.uk

www.spaceinvaderdesign.co.uk

SPACE INVADER