



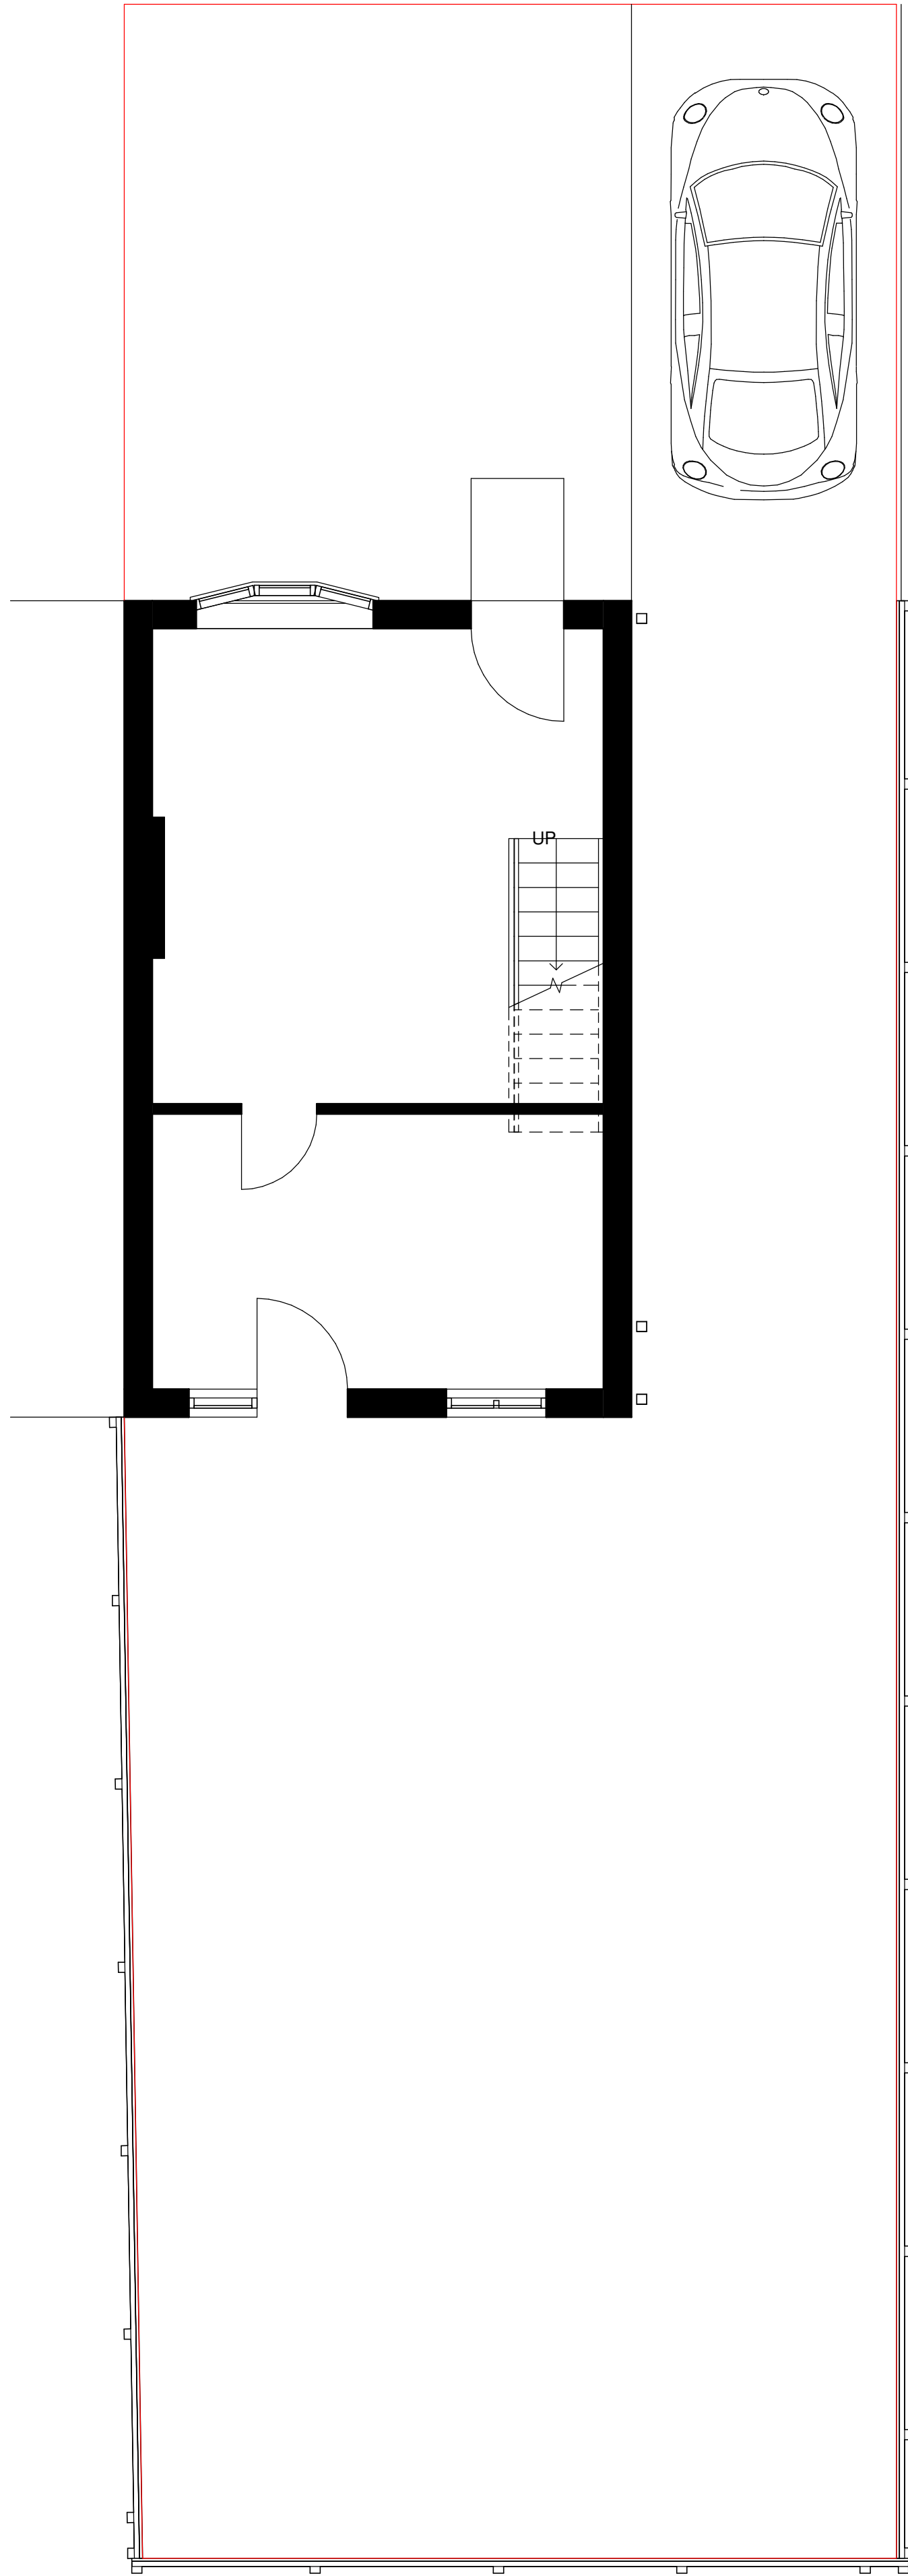

Ground Floor Plan
1 : 50

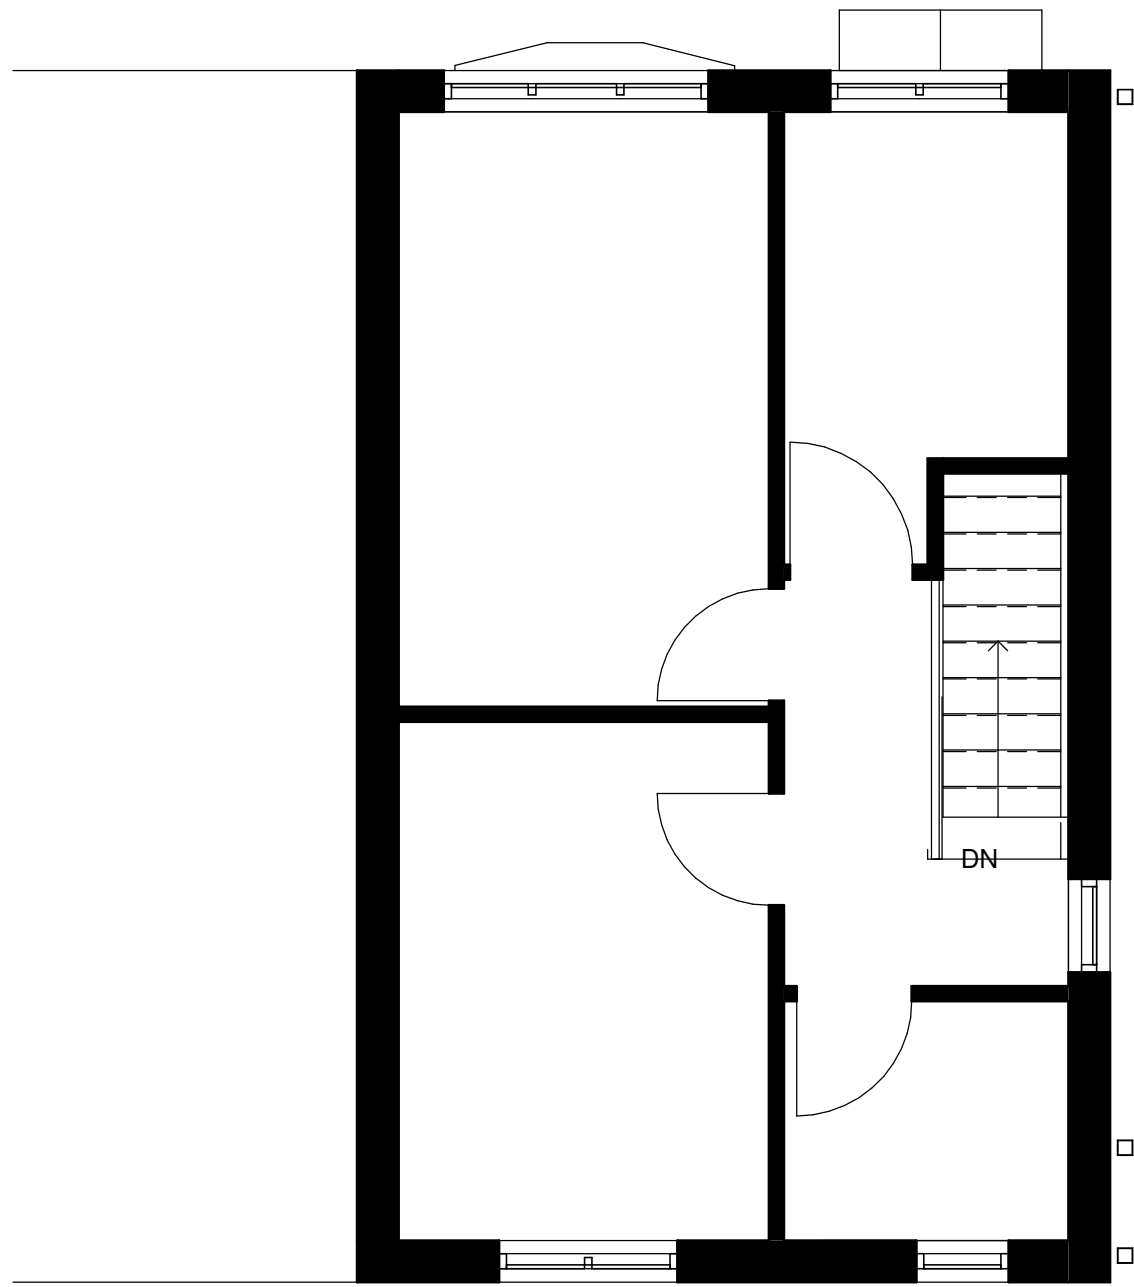


First Floor Plan
1 : 50



The contractor must verify all dimensions on site before commencing any work or fabrication drawings. If this drawing exceeds the quantities taken in any way GTA North are to be informed before the work is initiated. Only figured dimensions are to be taken from this drawing. Do not scale off this drawing. Drawings are based on Ordnance Survey and/or existing record drawings. design and drawing content is subject to detailed Site Survey, Structural Survey, Site Investigations, Planning and Statutory Requirements and Approvals. Authorised reproduction from Ordnance Survey Map with permission of the Controller of Her Majesty's Stationery Office. Crown Copyright reserved. GTA North Limited Copyright. Guy Taylor Associates is a trading name of GTA North Limited.



Site Location Plan
1 : 1250

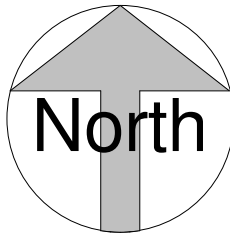

Rev:	Description:	Revised By:	Issue Date:
P1	Planning Issue	CR	08.11.17

Project:
25 Bolesworth Close

Drawing Title:
Existing Plans

Scale: As indicated@A1 Original Issue Date:
Original Drawn By: Author Original Checked by: Checker

Drawing Number: Revision:
17-0027-00-001 P1

Reason For Issue:
Planning Issue



Trafalgar House
5-7 High Lane, Chorlton, Manchester M21 9DJ
T: 0161 825 1042 M:07914 402 101
manchester@guytaylorassociates.co.uk
www.guytaylorassociates.co.uk

