

General Notes
The Architect shall have no responsibility for any use made of this document other than for that which it was prepared and issued. All dimensions should be checked on site. Do not scale from this drawing. To be read in conjunction with all other Consultant's drawings. The Architect to be immediately notified of any discrepancies.

All early windows are to be refurbished. Modern windows and newer replacement windows to be removed and replaced with new to-match details of original and as drawn. All windows to be redecorated

Details refer to
-Doc. 11 Window and Door Schedule.
-Proposed window type details

G	18/04/23	SA	SH	Added Windows Details
F	22/06/20	SA	SH	Amended Drawings
E	03/06/20	SA	SH	Amended Drawings
D	21/05/20	SA	SH	Amended Drawings
C	24/02/20	SA	SH	Amended Drawings
B	17/06/19	SA	SH	Amended Drawings
A	16/05/19	SA	SH	Amended Drawings
-	13/05/19	SA	SH	Initial Issue
No	Dat	Dw	Ch	Ap
e	n	n	k	p
				Revision or reason for issue

Client
Bilal Quyoum

create it studios
Architects & Designers


Create It Studios (NW) Ltd
Universal Square
Devonshire Street North
Manchester M12 6JH
0161 974 6165
www.createitstudios.co.uk
info@createitstudios.co.uk

Project Title
4 Higher Ardwick M12 6BZ

Scale / North Point
1 : 100

Drawing Title
Proposed North and East Elevations

Drawing No
A1225(02)AP006
Drawing
Preliminary
Revision
G

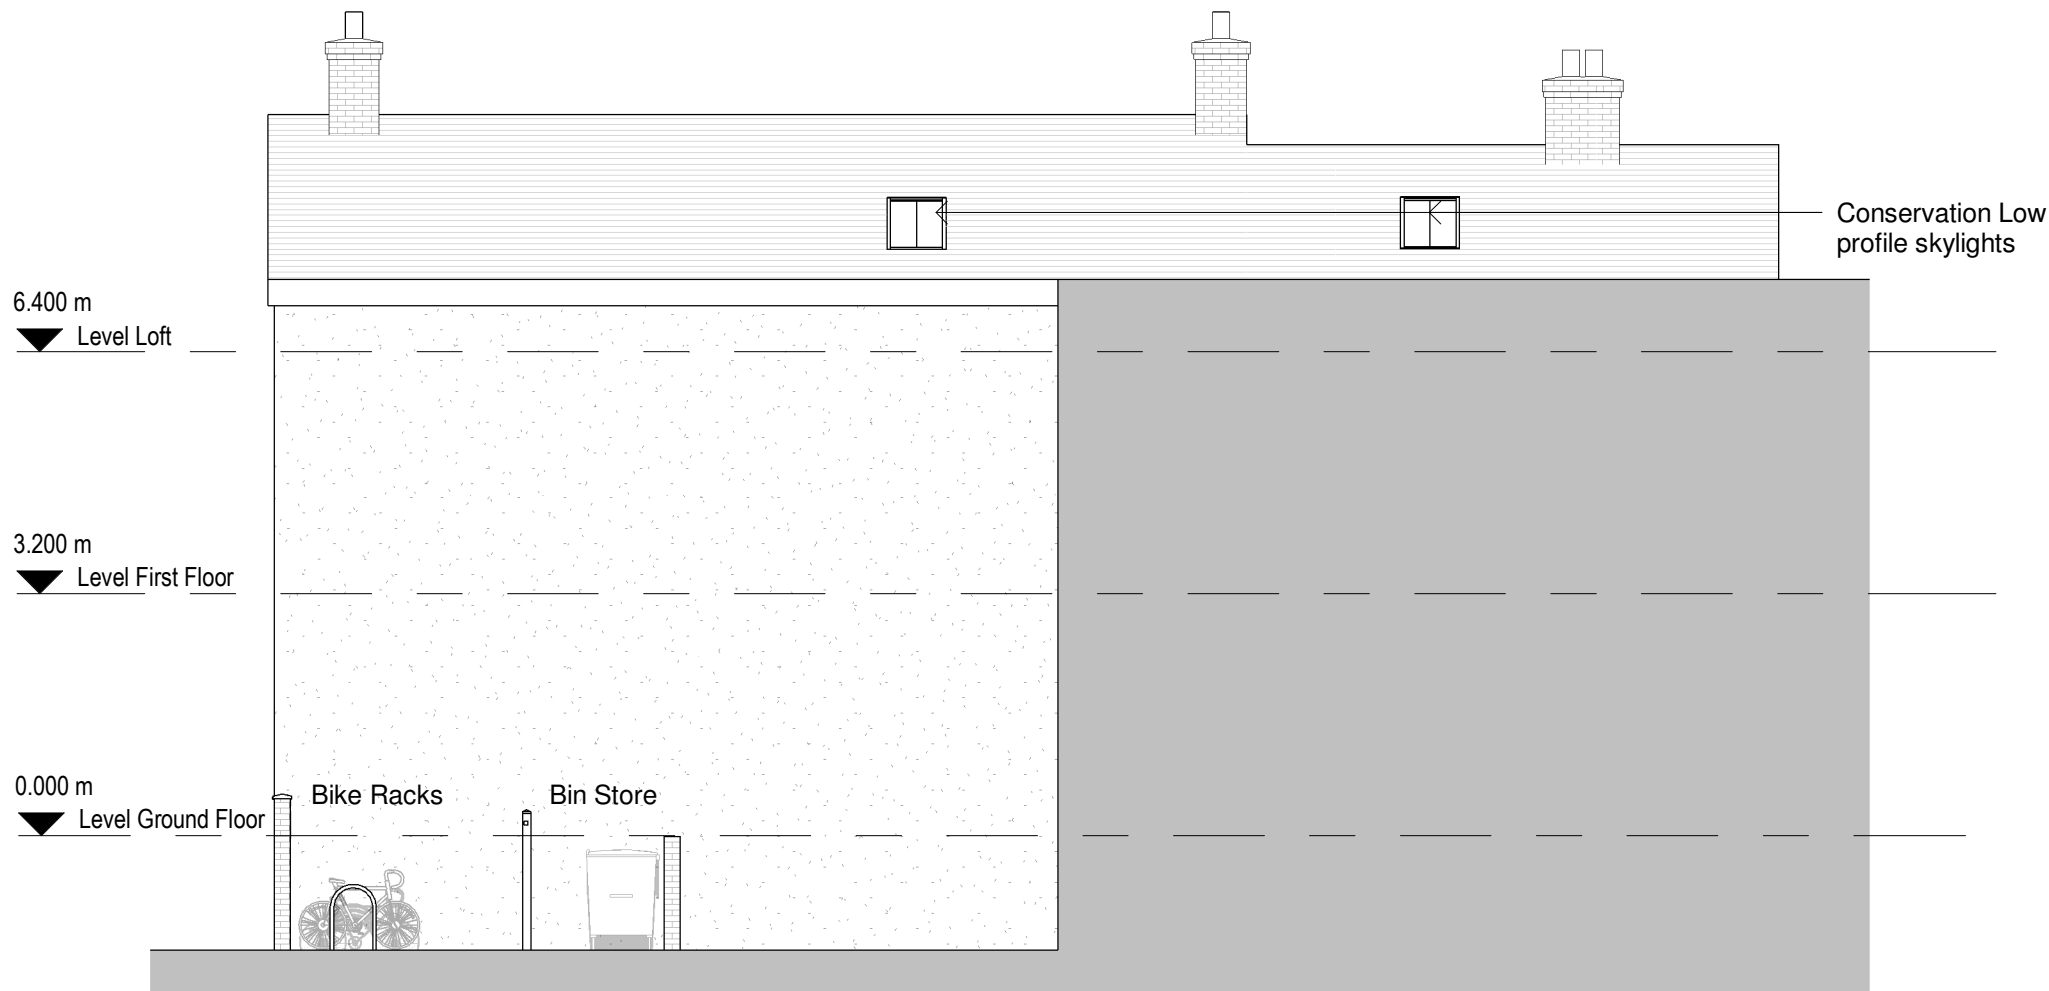

1 Proposed East Elevation

1 : 100



2 Proposed North Elevation

1 : 100