




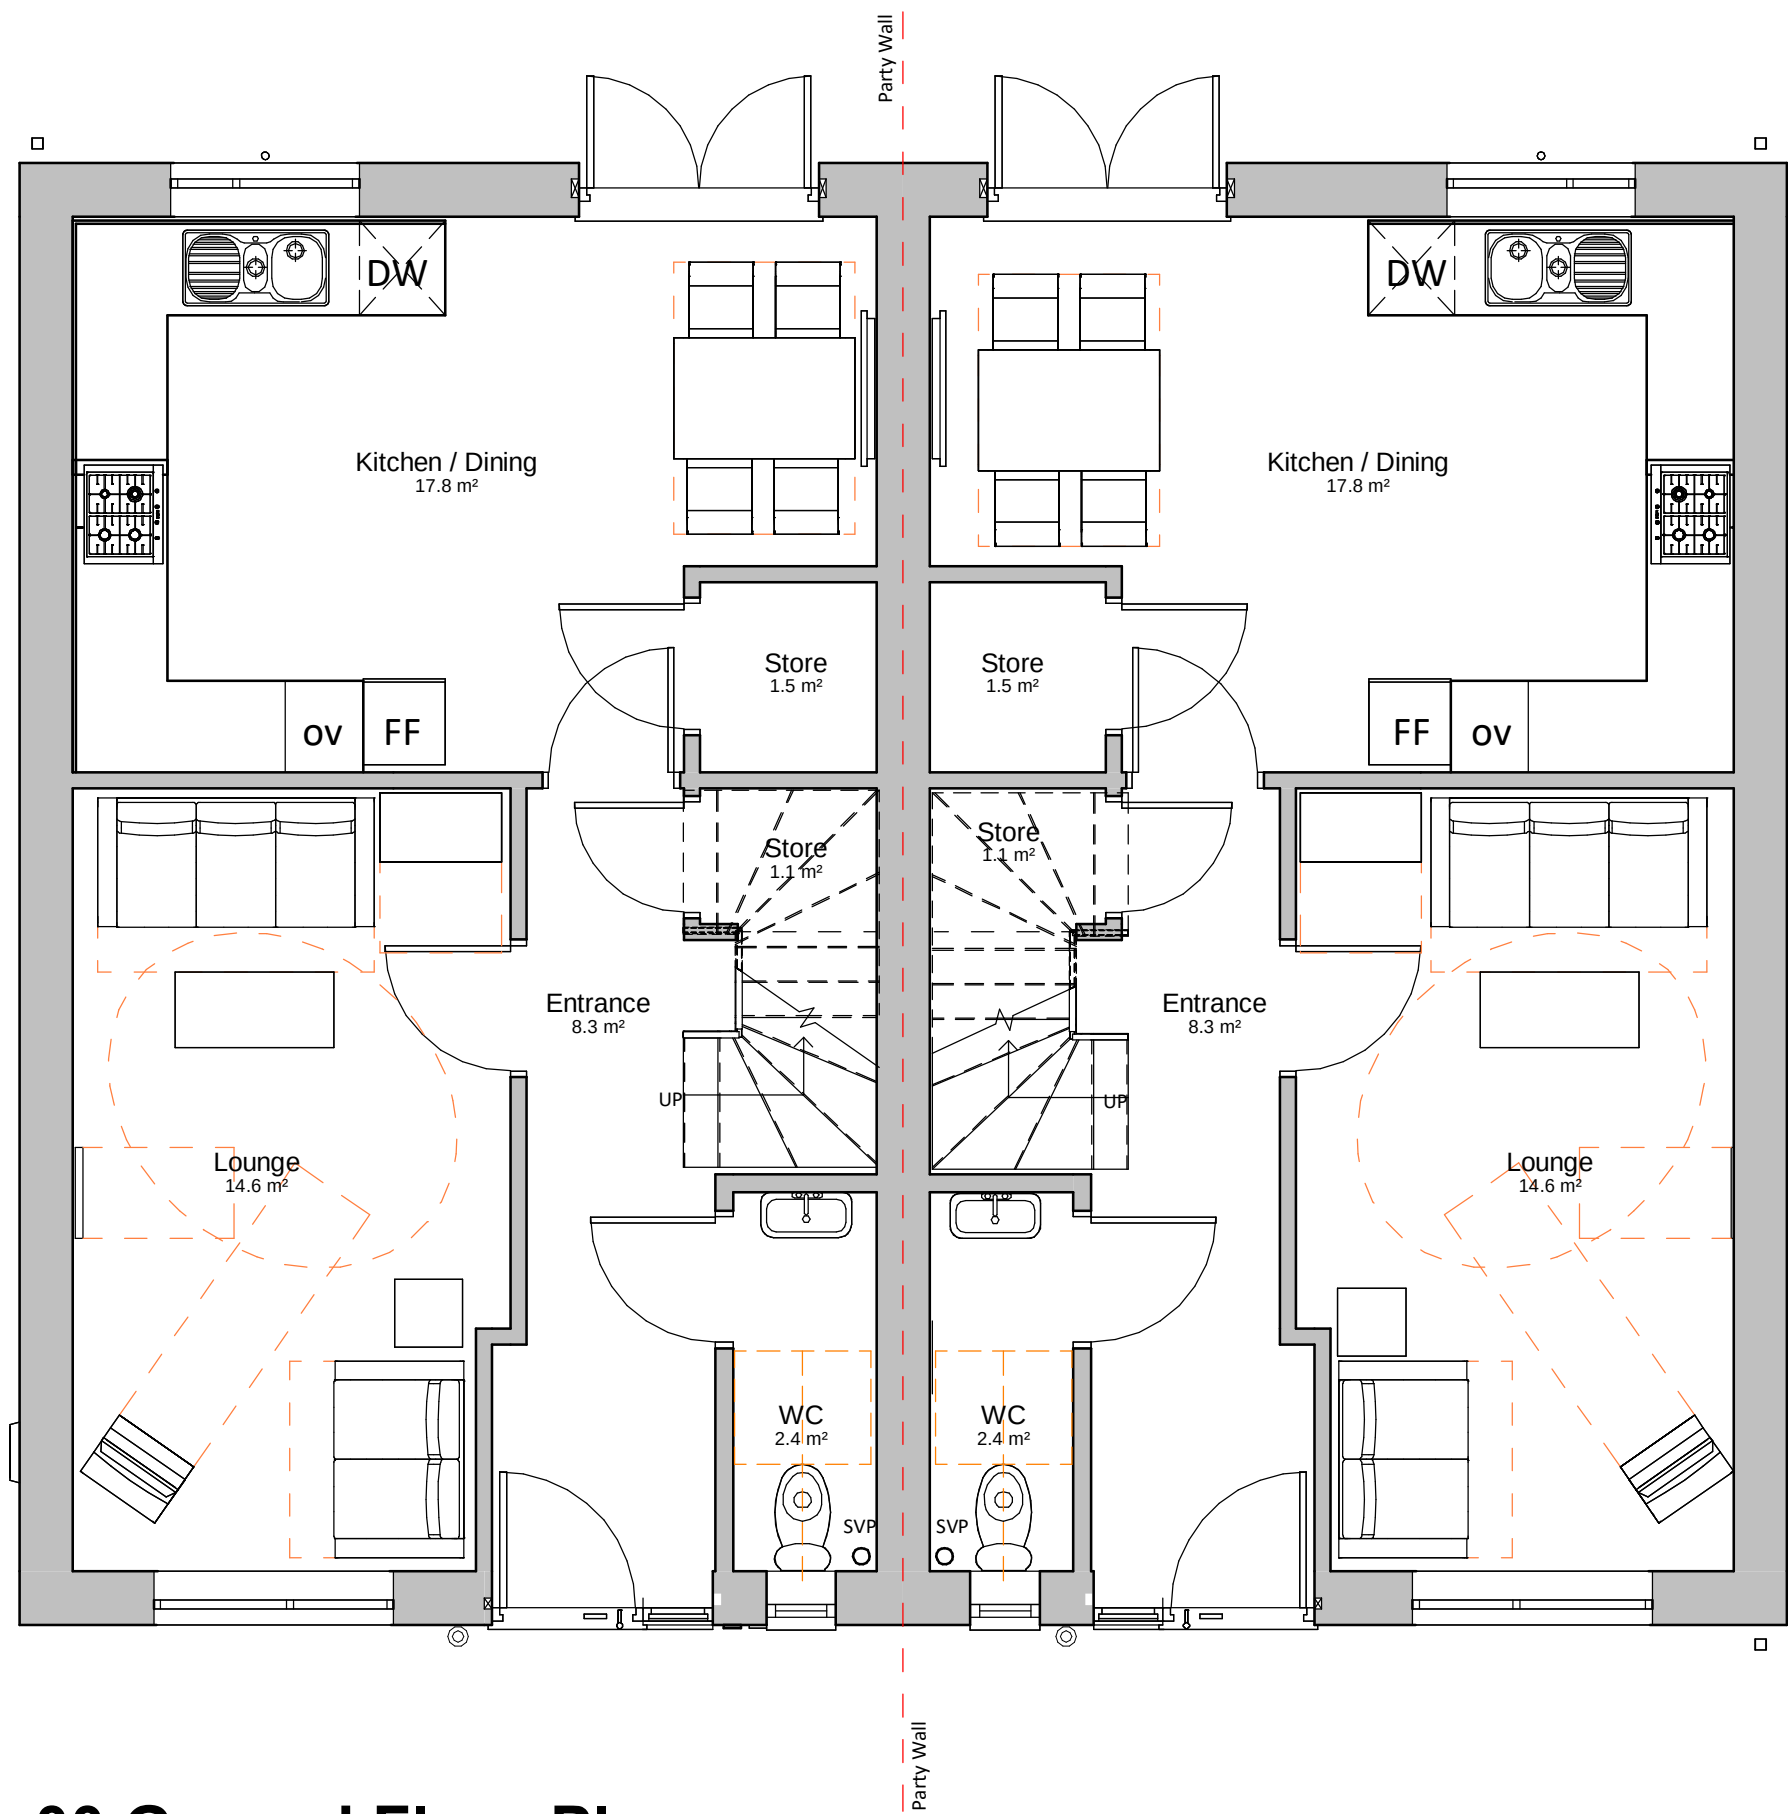

00 Ground Floor Plan
1 : 50

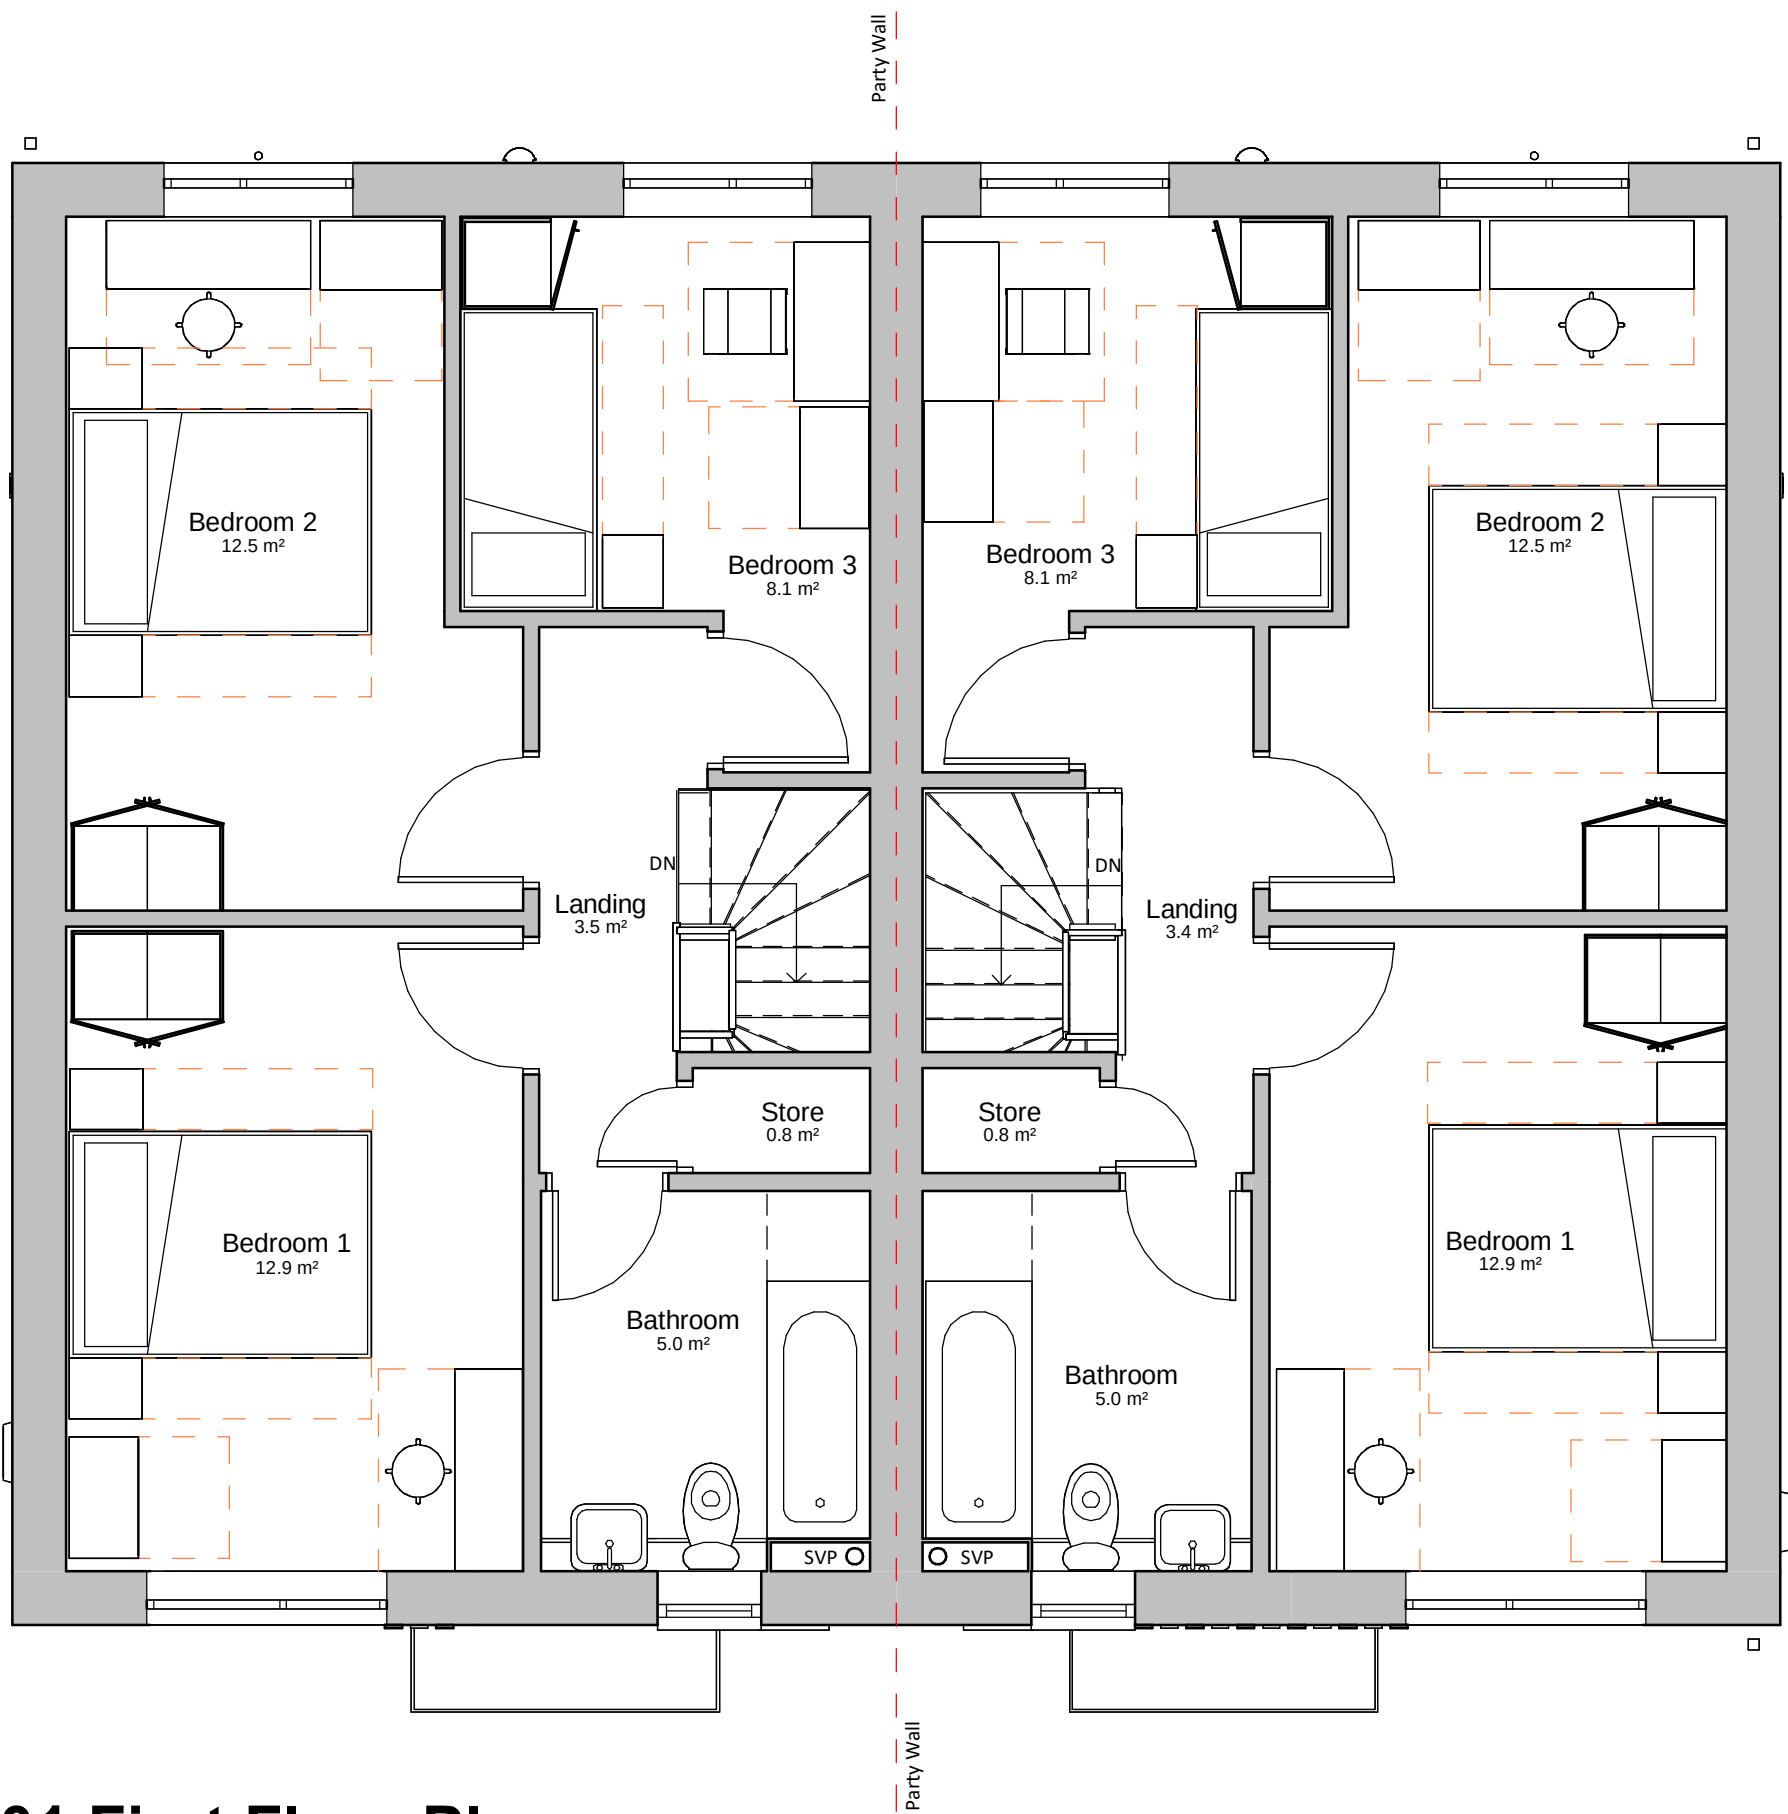

01 First Floor Plan
1 : 50

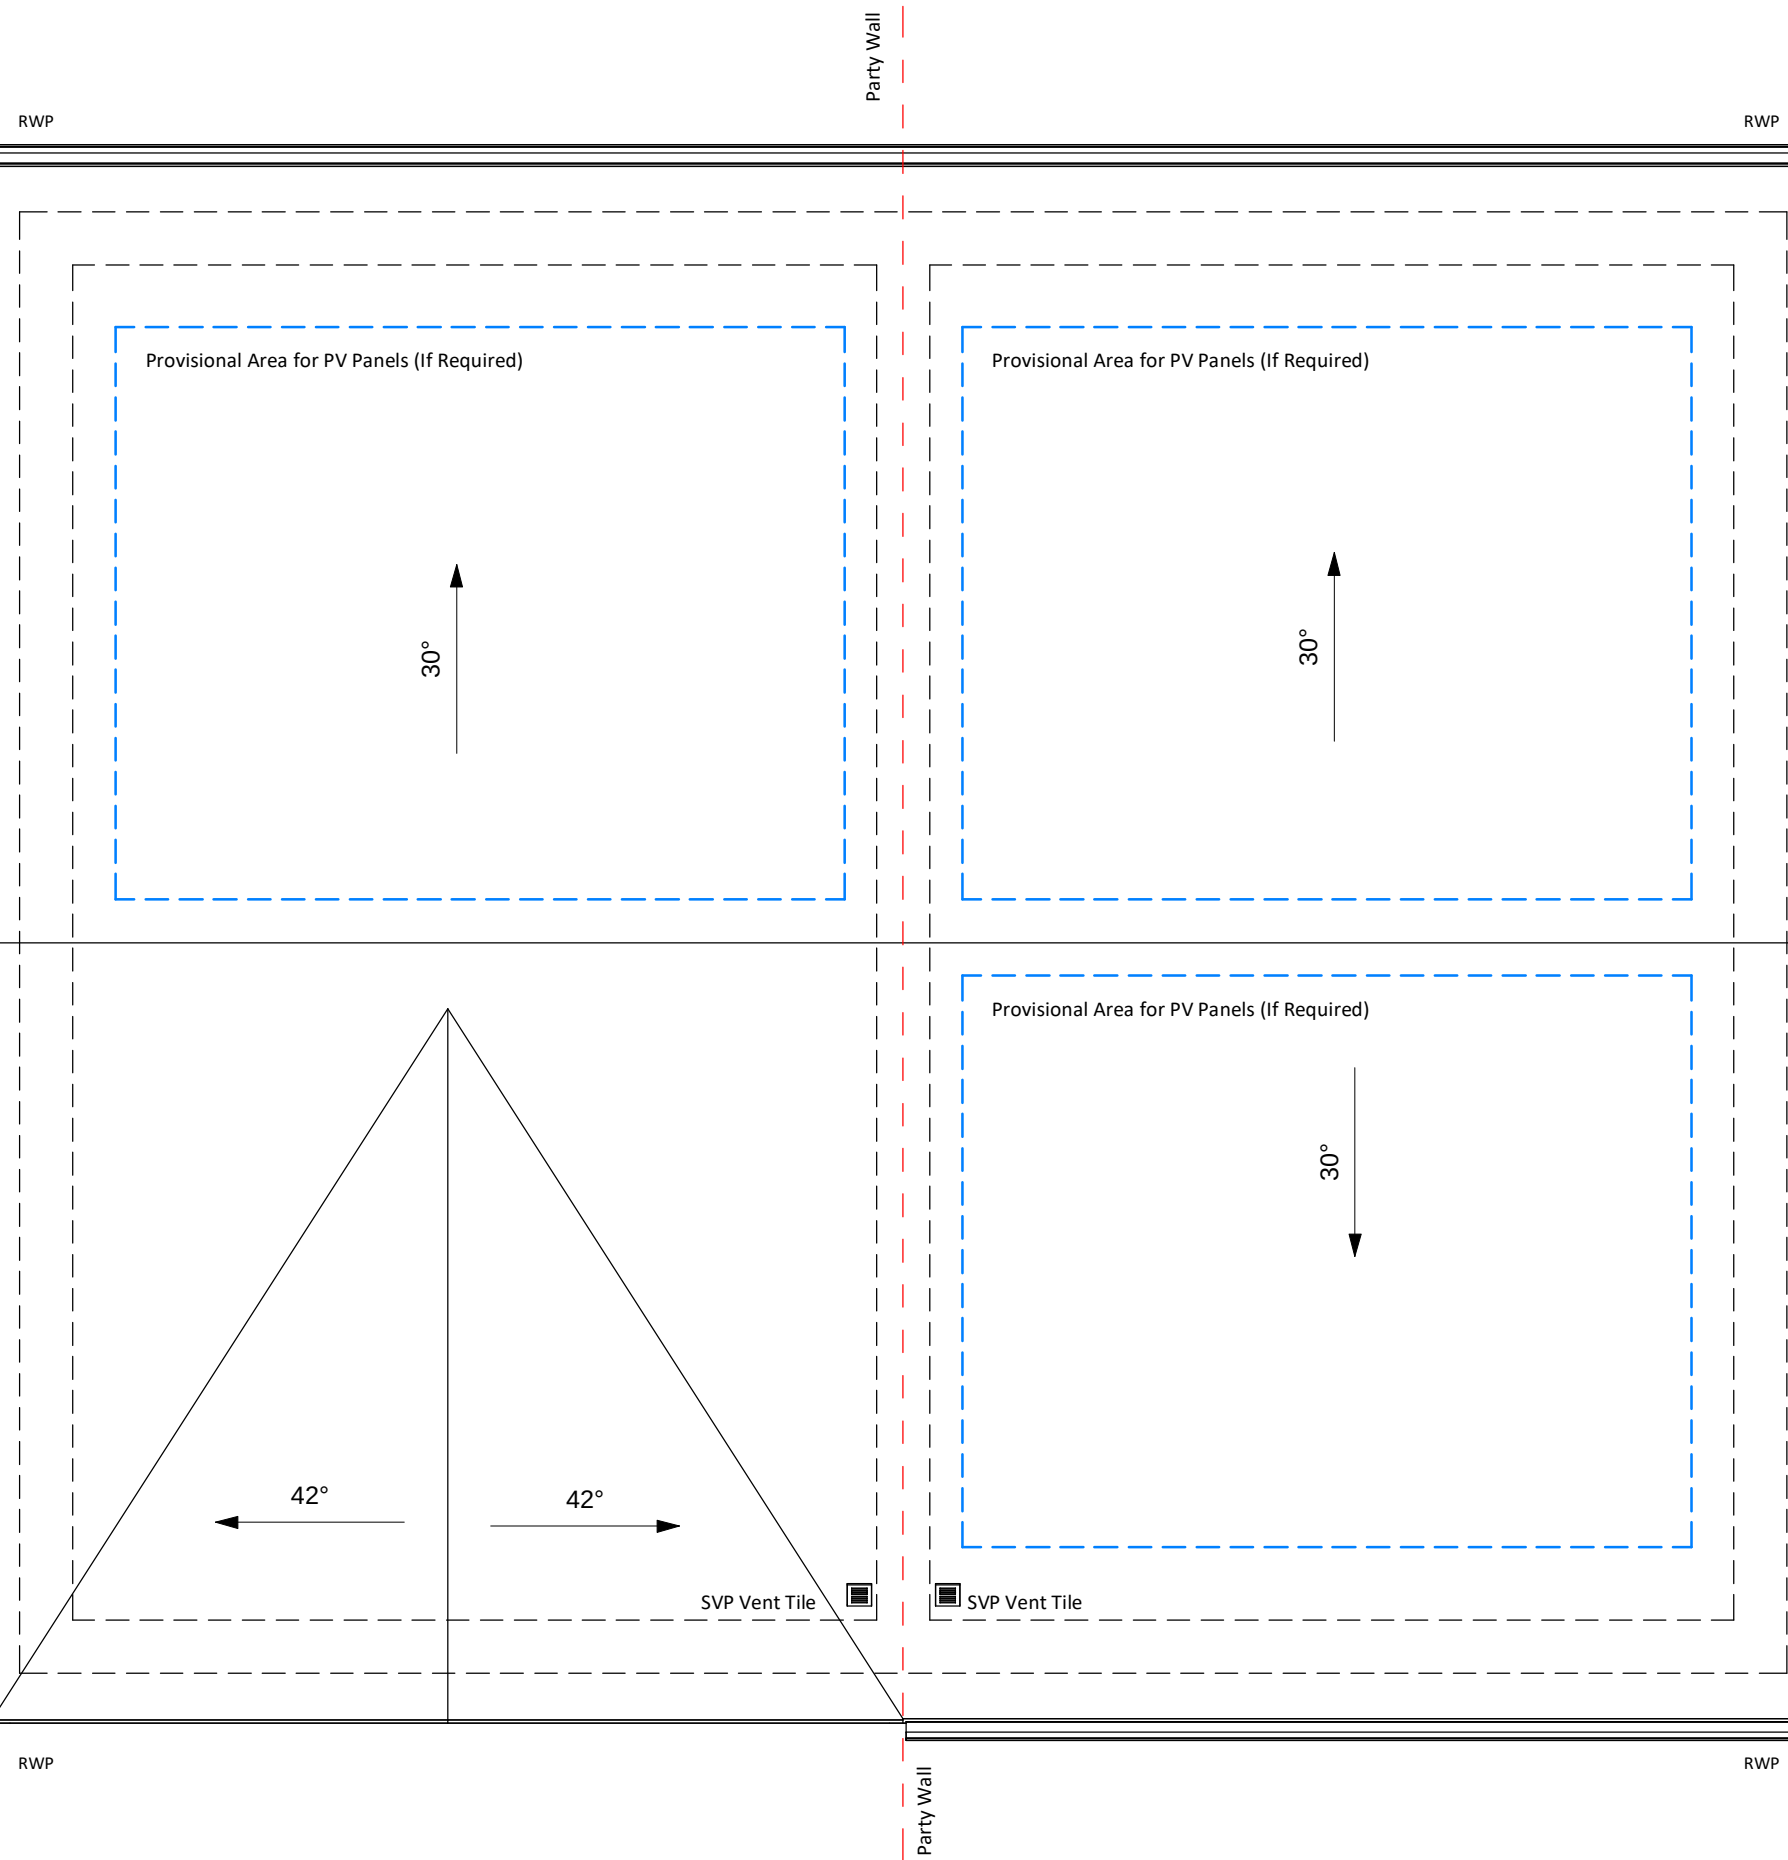

02 Roof Plan
1 : 50


This drawing is copyright Bernard Taylor Partnership Ltd and must not be copied or disclosed by or to any unauthorised persons without the prior written consent of Bernard Taylor Partnership Ltd

Do not scale from this drawing. Do not take measurements from the CAD base. Any discrepancies are to be reported to the architect for clarification.

All dimensions are to be checked on site prior to construction, manufacture of any components and ordering of materials and equipment.

All materials and workmanship to be in accordance with the current

Refers to plot 05 and 06

 

Rev	Date	Int	Description
-----	------	-----	-------------



CLIENT:
WCHG

PROJECT:
Greenbrow Social Club

DESCRIPTION:
3B5P House Floor Plan T2

PURPOSE OF ISSUE:
Planning

DRAWN BY:	CHECKED BY:	DATE:	SCALE @ A1:
ED	VS	19.06.23	1 : 50

JOB NO:	STATUS CODE:	DRAWING NO:	REV:
3953	S2	119	

FILE IDENTIFIER:
GR-BTP-04-ZZ-DR-A-3953_119

Elizabeth House 486 Didsbury Road Heaton Mersey Stockport SK4 3BS
0161 443 1221 info@bernardtaylor.co.uk www.btparchitects.co.uk