




front elevation.




side elevation.




rear elevation.

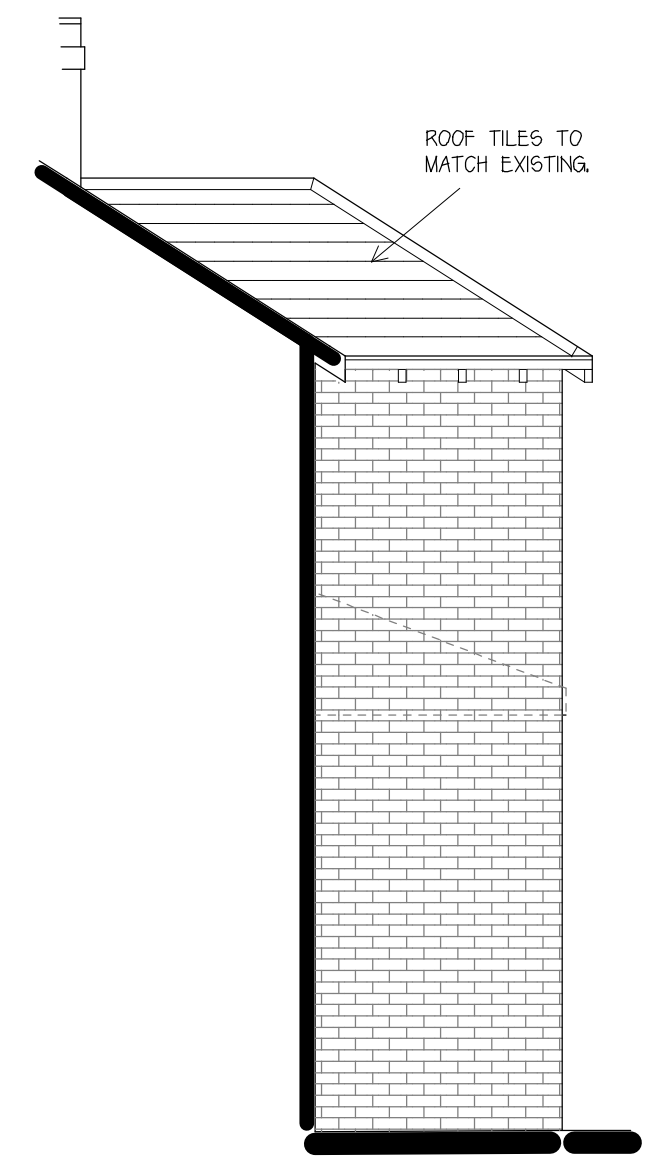


side elevation.

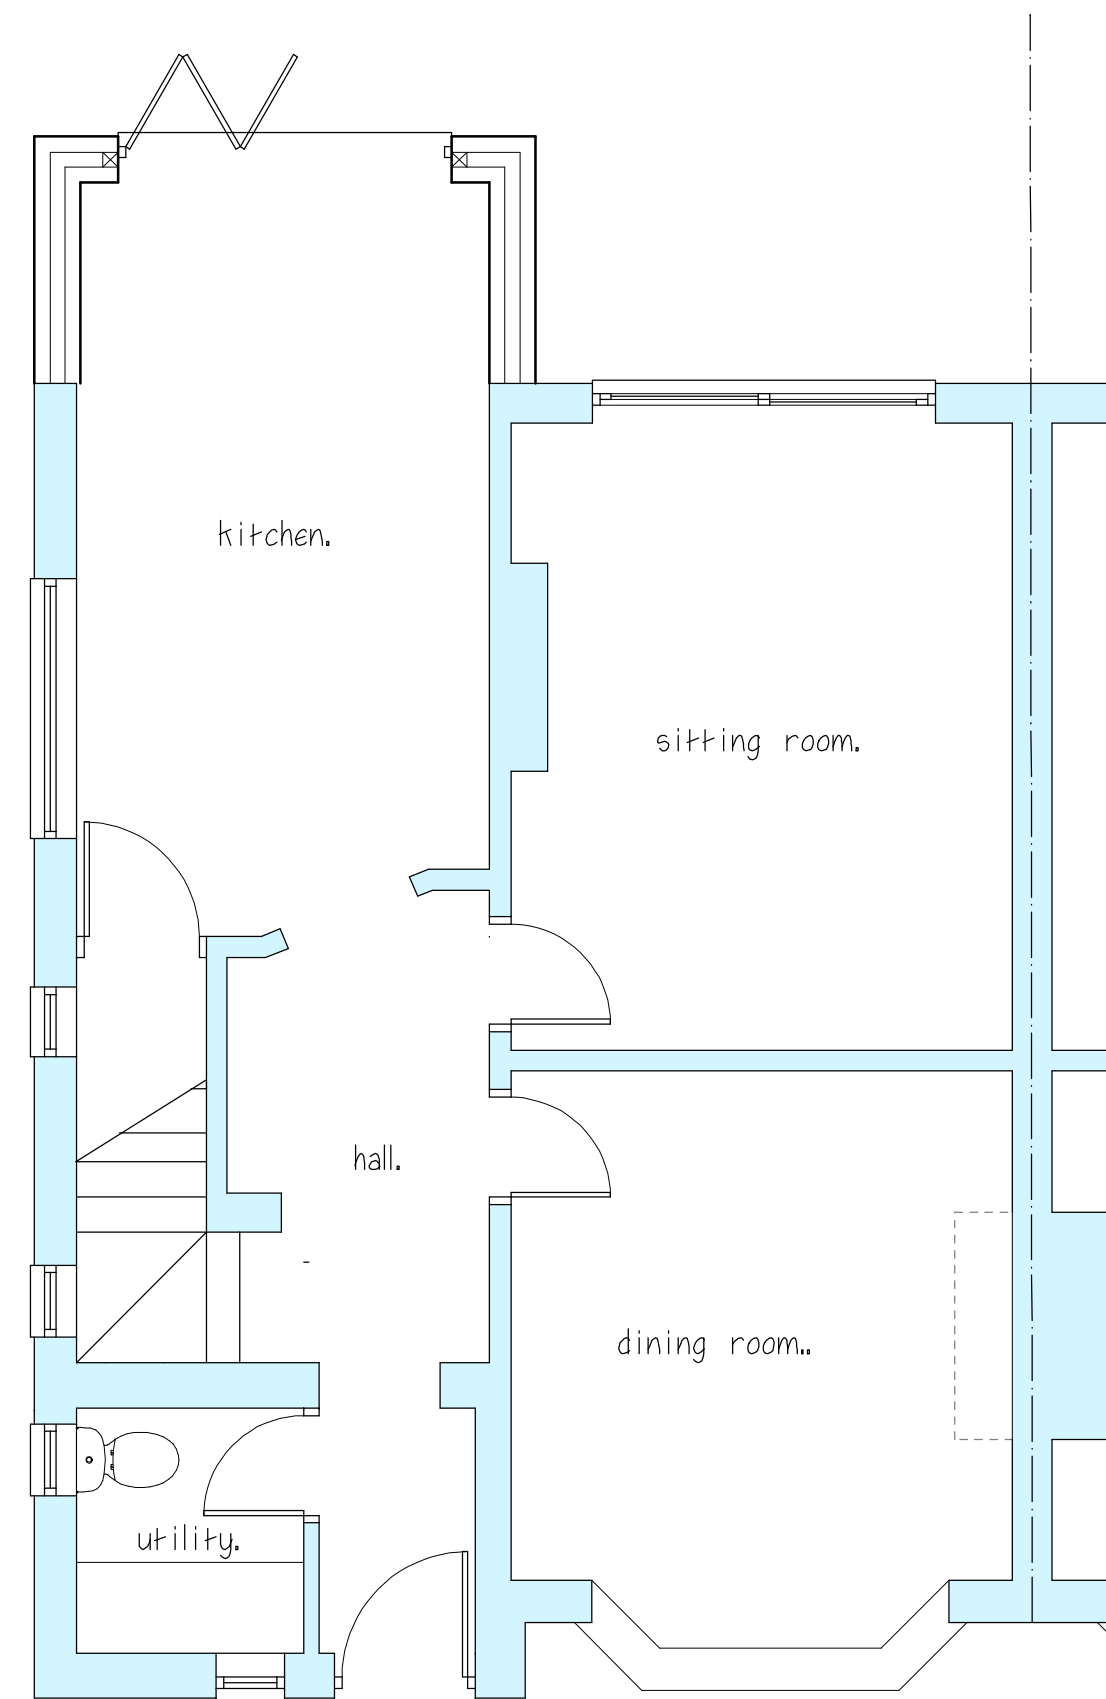


ground floor plan.

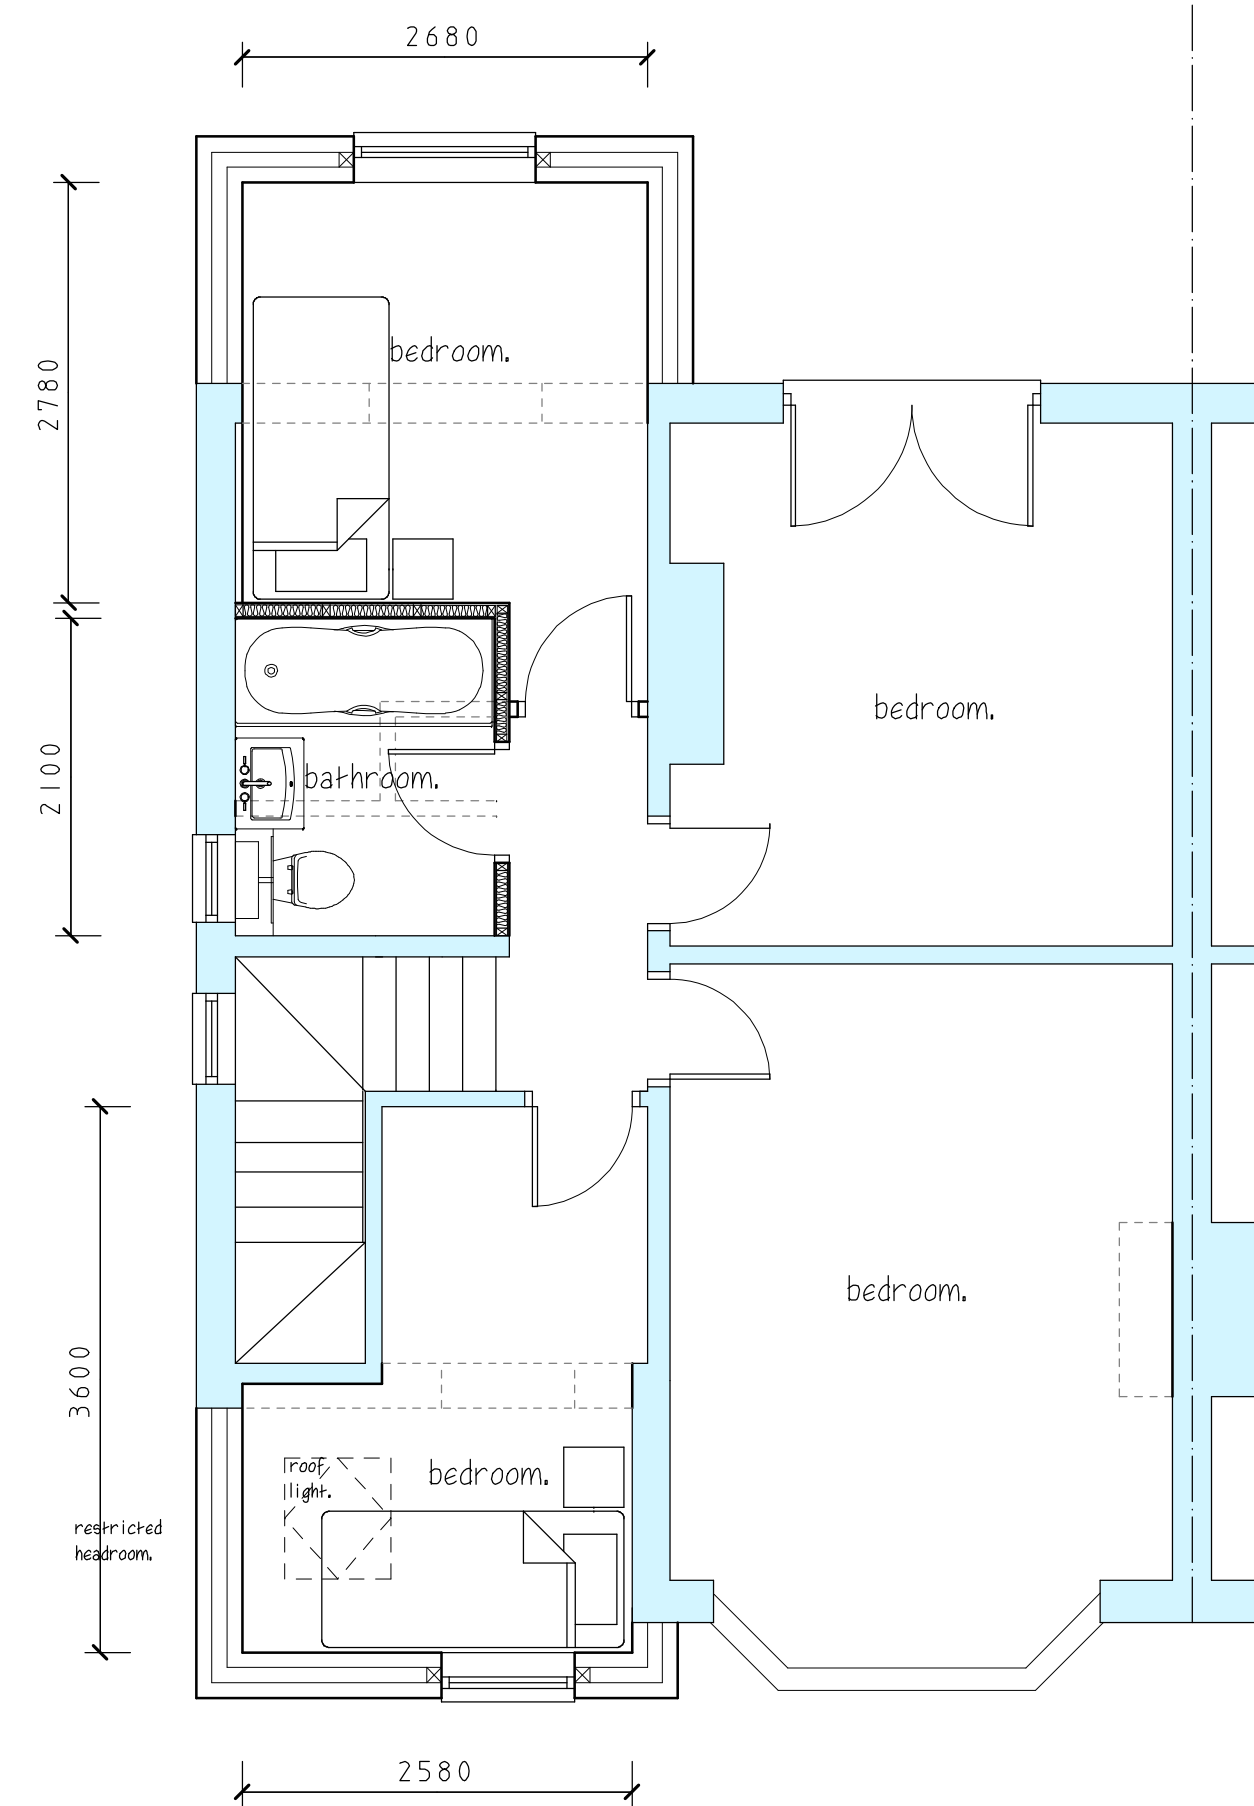


first floor plan.

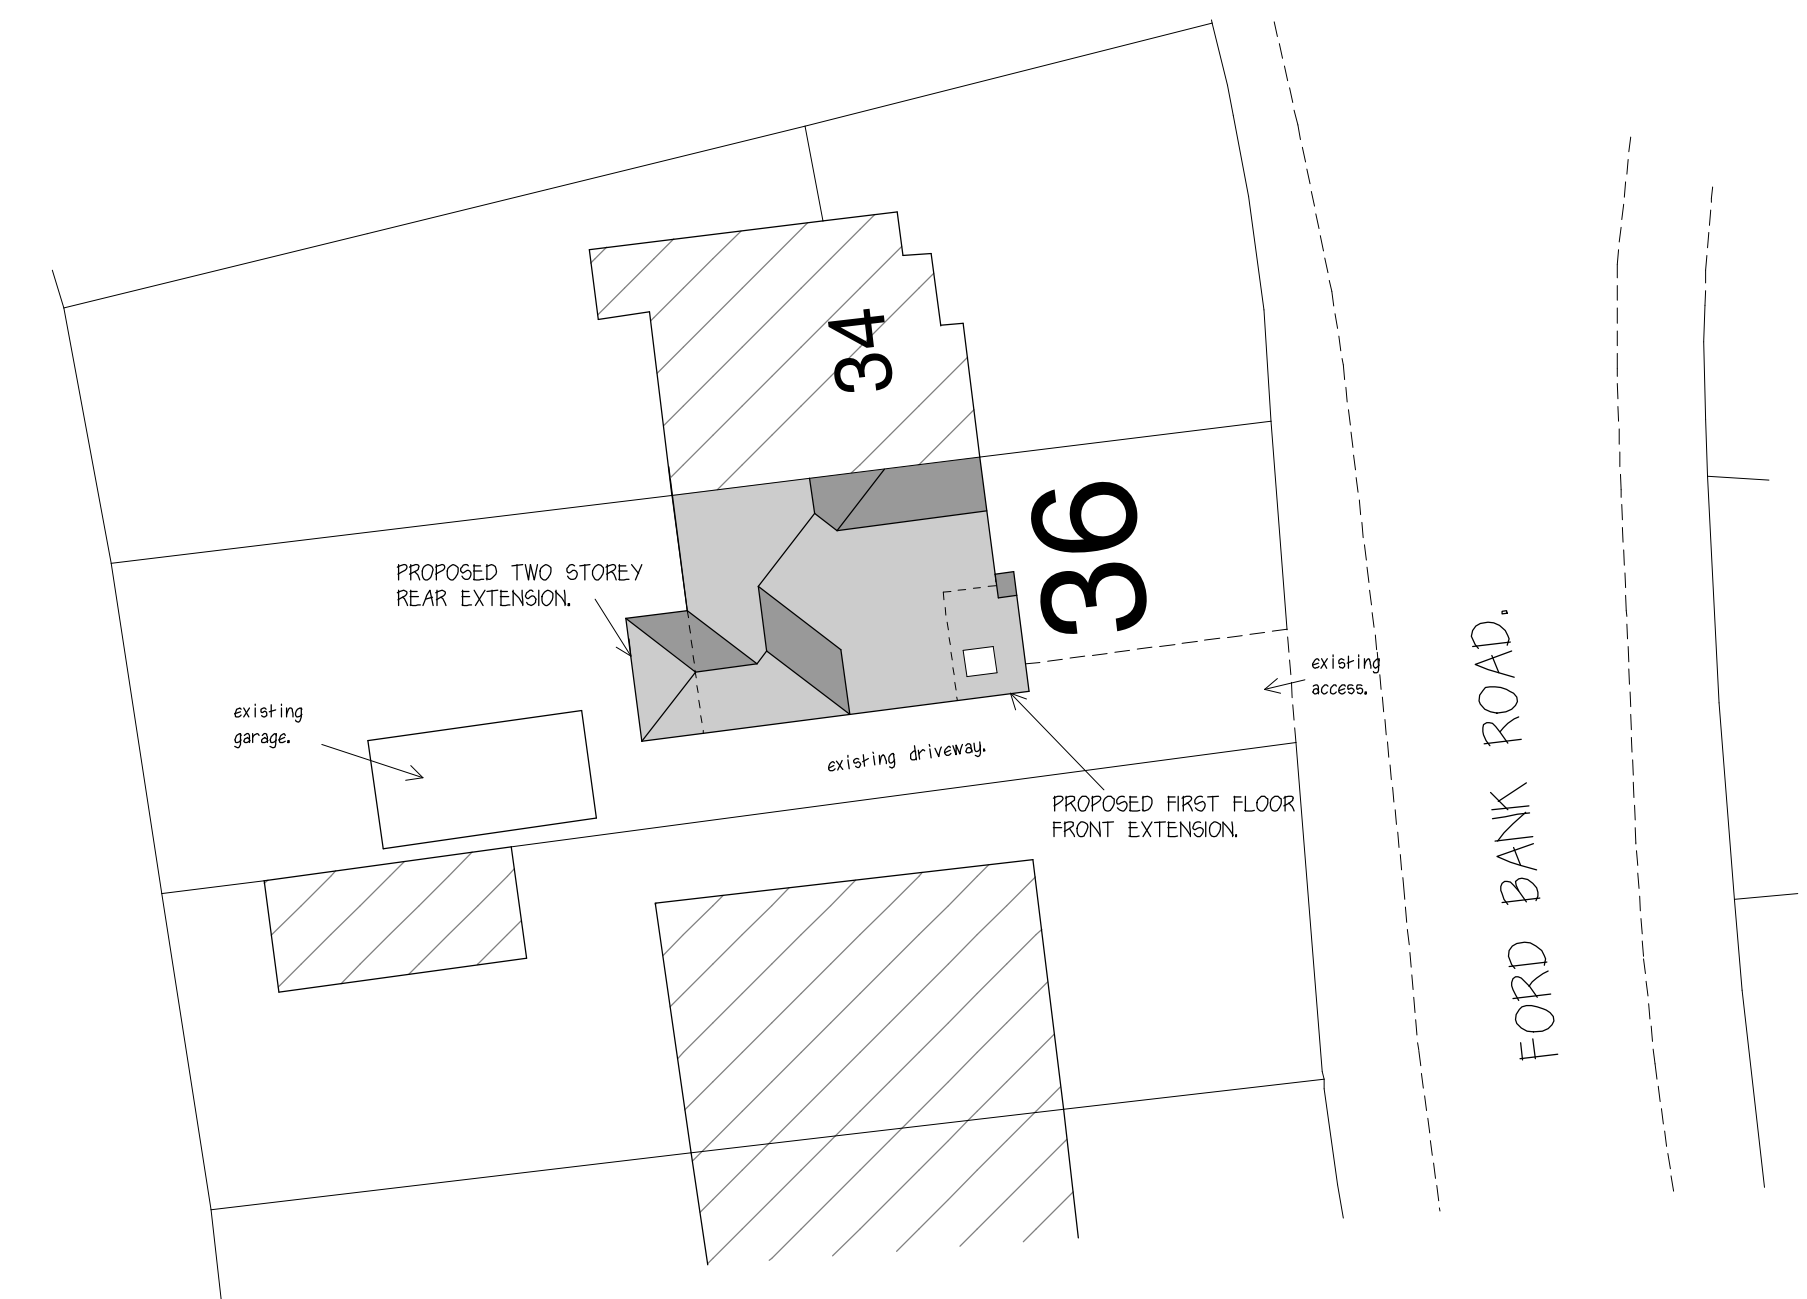

Site Plan 1:200.

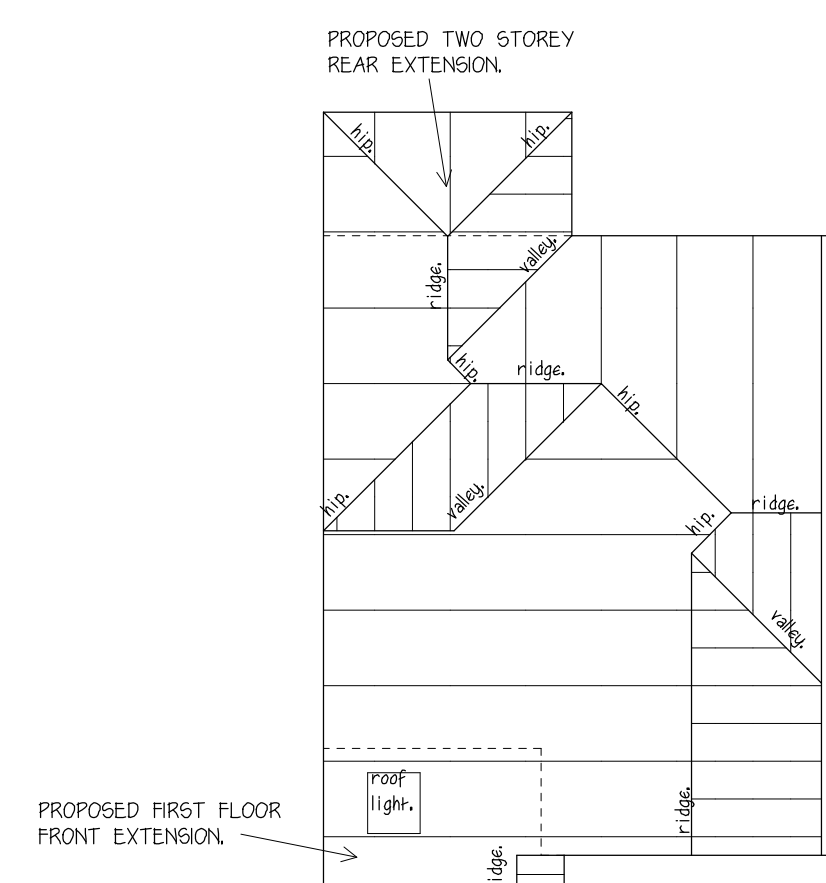

roof plan 1:100.

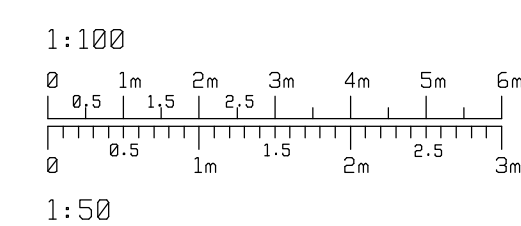

Proposed Extension and
Alterations..

36 Ford Bank Road,
Didsbury.

G.D.A Design Associates Ltd.

**4 Oakleigh Court
Congleton,
Cheshire
CW12 4NP
TEL: 01260 273331**

Date. NOV 22

Scale. 1:50

Drawn. DA

Drg. No. 22/42/02A

Note.
All dimensions must be checked on site.
Drawing size A1.