



EXISTING ELEVATION FROM LADY BARN ROAD

EXISTING LOW BRICK WALL WITH METAL RAILINGS

EXISTING BRICK WALL WITH PALISADE SECURITY FENCE TO TOP (NOTE: WALL IN POOR CONDITION WITH SECTION BOWING OVER FOOTPATH)
WALL HEIGHT APPROX. 2m (VARIES WITH FOOTPATH LEVEL)
PALISADE FENCING 1.75m




PROPOSED ELEVATION FROM LADY BARN ROAD

EXISTING RETAINED

NEW 3.8m HIGH PALISADE FENCING



GREEN PALISADE FENCING VISUAL

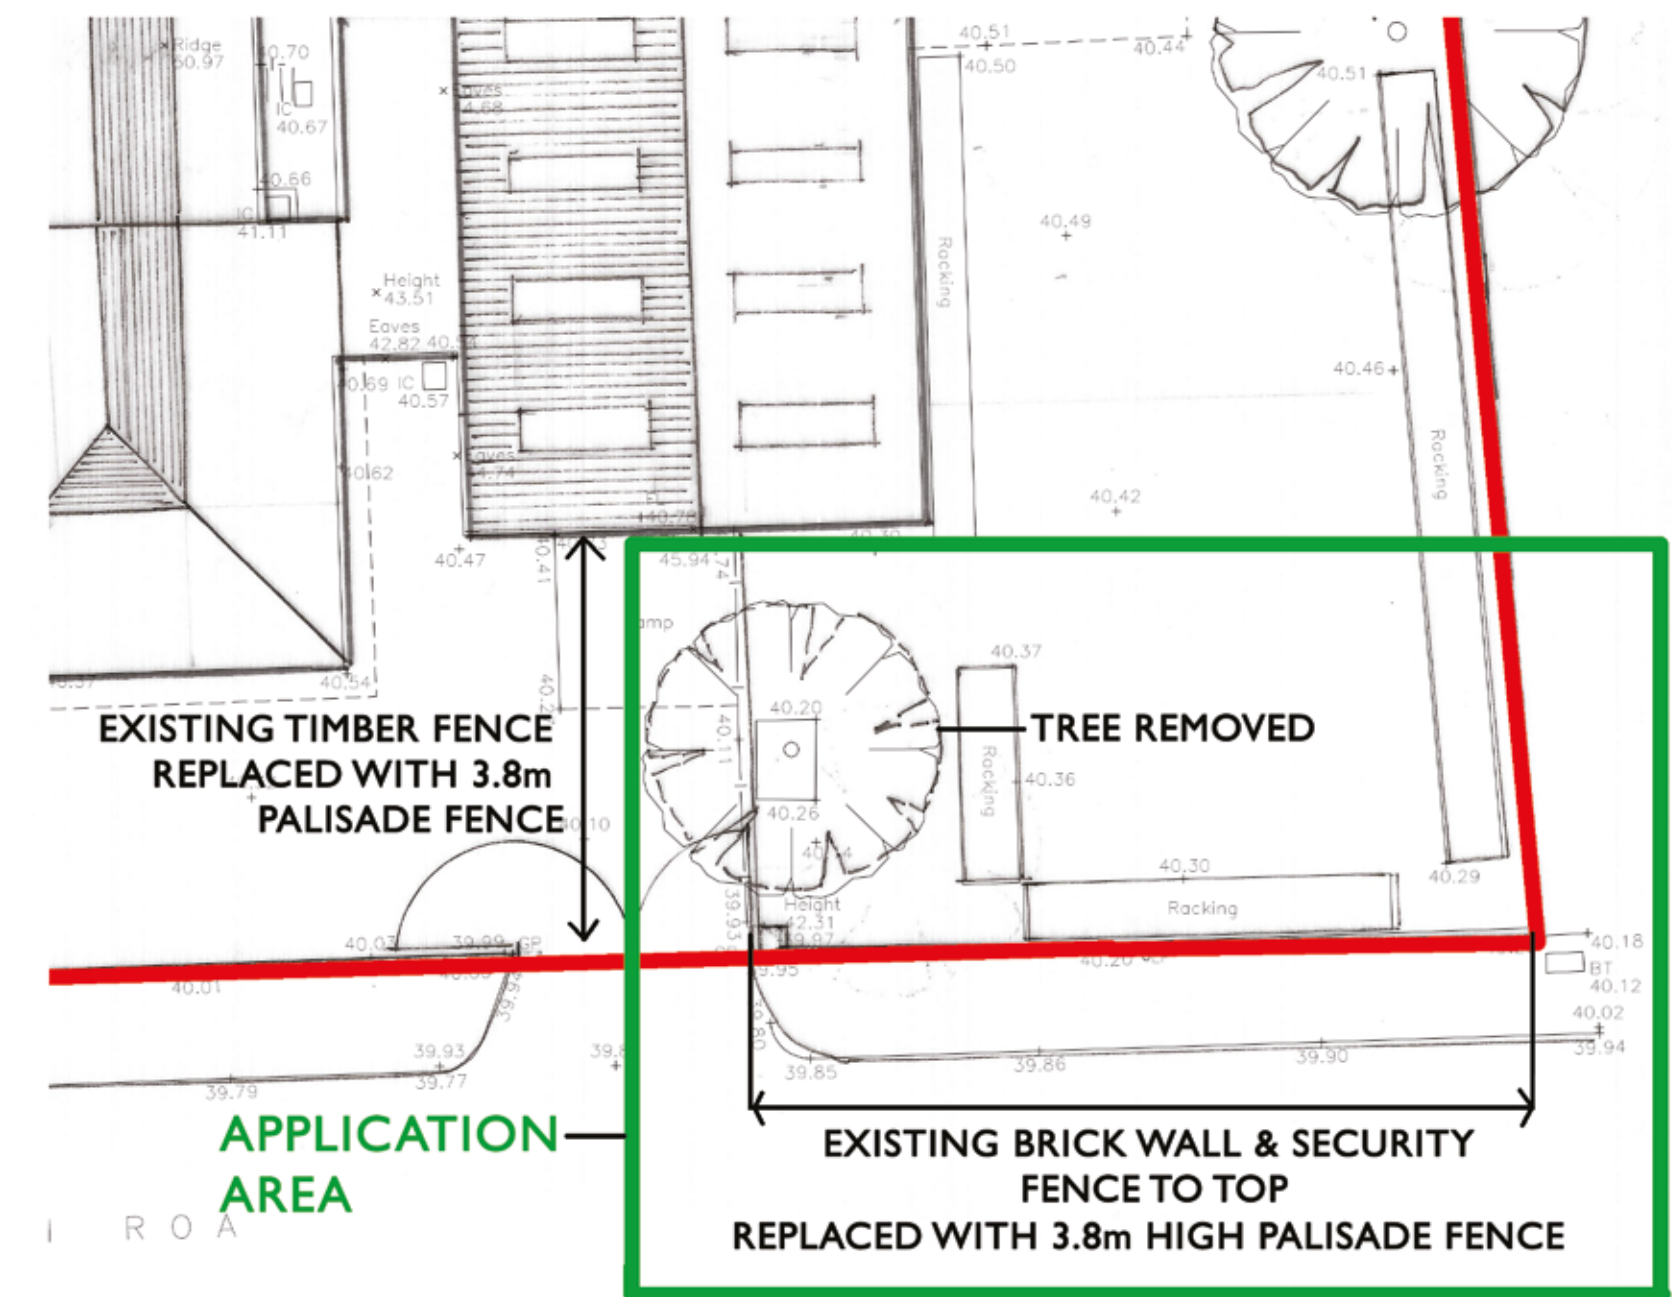

PROPOSED SITE PLAN - APPLICATION AREA
1:200



Rev	Description	Date	Issued by	Issued to
-----	-------------	------	-----------	-----------

REVISIONS

Guidance:
Refer to the following documents for guidance on the BPH Standards and review process.

A_BPH Project Approval form
B_AHR Project BPH Strategy Manual
C_AHR ABC(UK) BPH Standard
G1 Issued P/PROTOCOL MEVITY

REA prepared this model using Revit 2017 and does not accept liability for any loss or degradation of the information held in the model resulting from the translation from the original file format to another file format or from the recipient's reading of it in any other program or on any other version of Revit.

CLIENT
HOWARTH TIMBER & BUILDING
SUPPLIES

PROJECT
HOWARTH TIMBER & BUILDING
SUPPLIES FALLOWFIELD,
MANCHESTER, M14 6WN

TITLE
EXISTING & PROPOSED ELEVATION

DATE
MAY 2023

SCALE
As indicated

REVISION

DRAWING NUMBER
2149.021

STATUS
PLANNING

Richard Eves Architects LLP
Alexandra Villa, 3 Victoria Avenue, Harrogate, HG1 1EQ
Tel: 01423 504488 Fax: 01423 500015 office@rearchitects.co.uk

richard eves
ARCHITECTS