


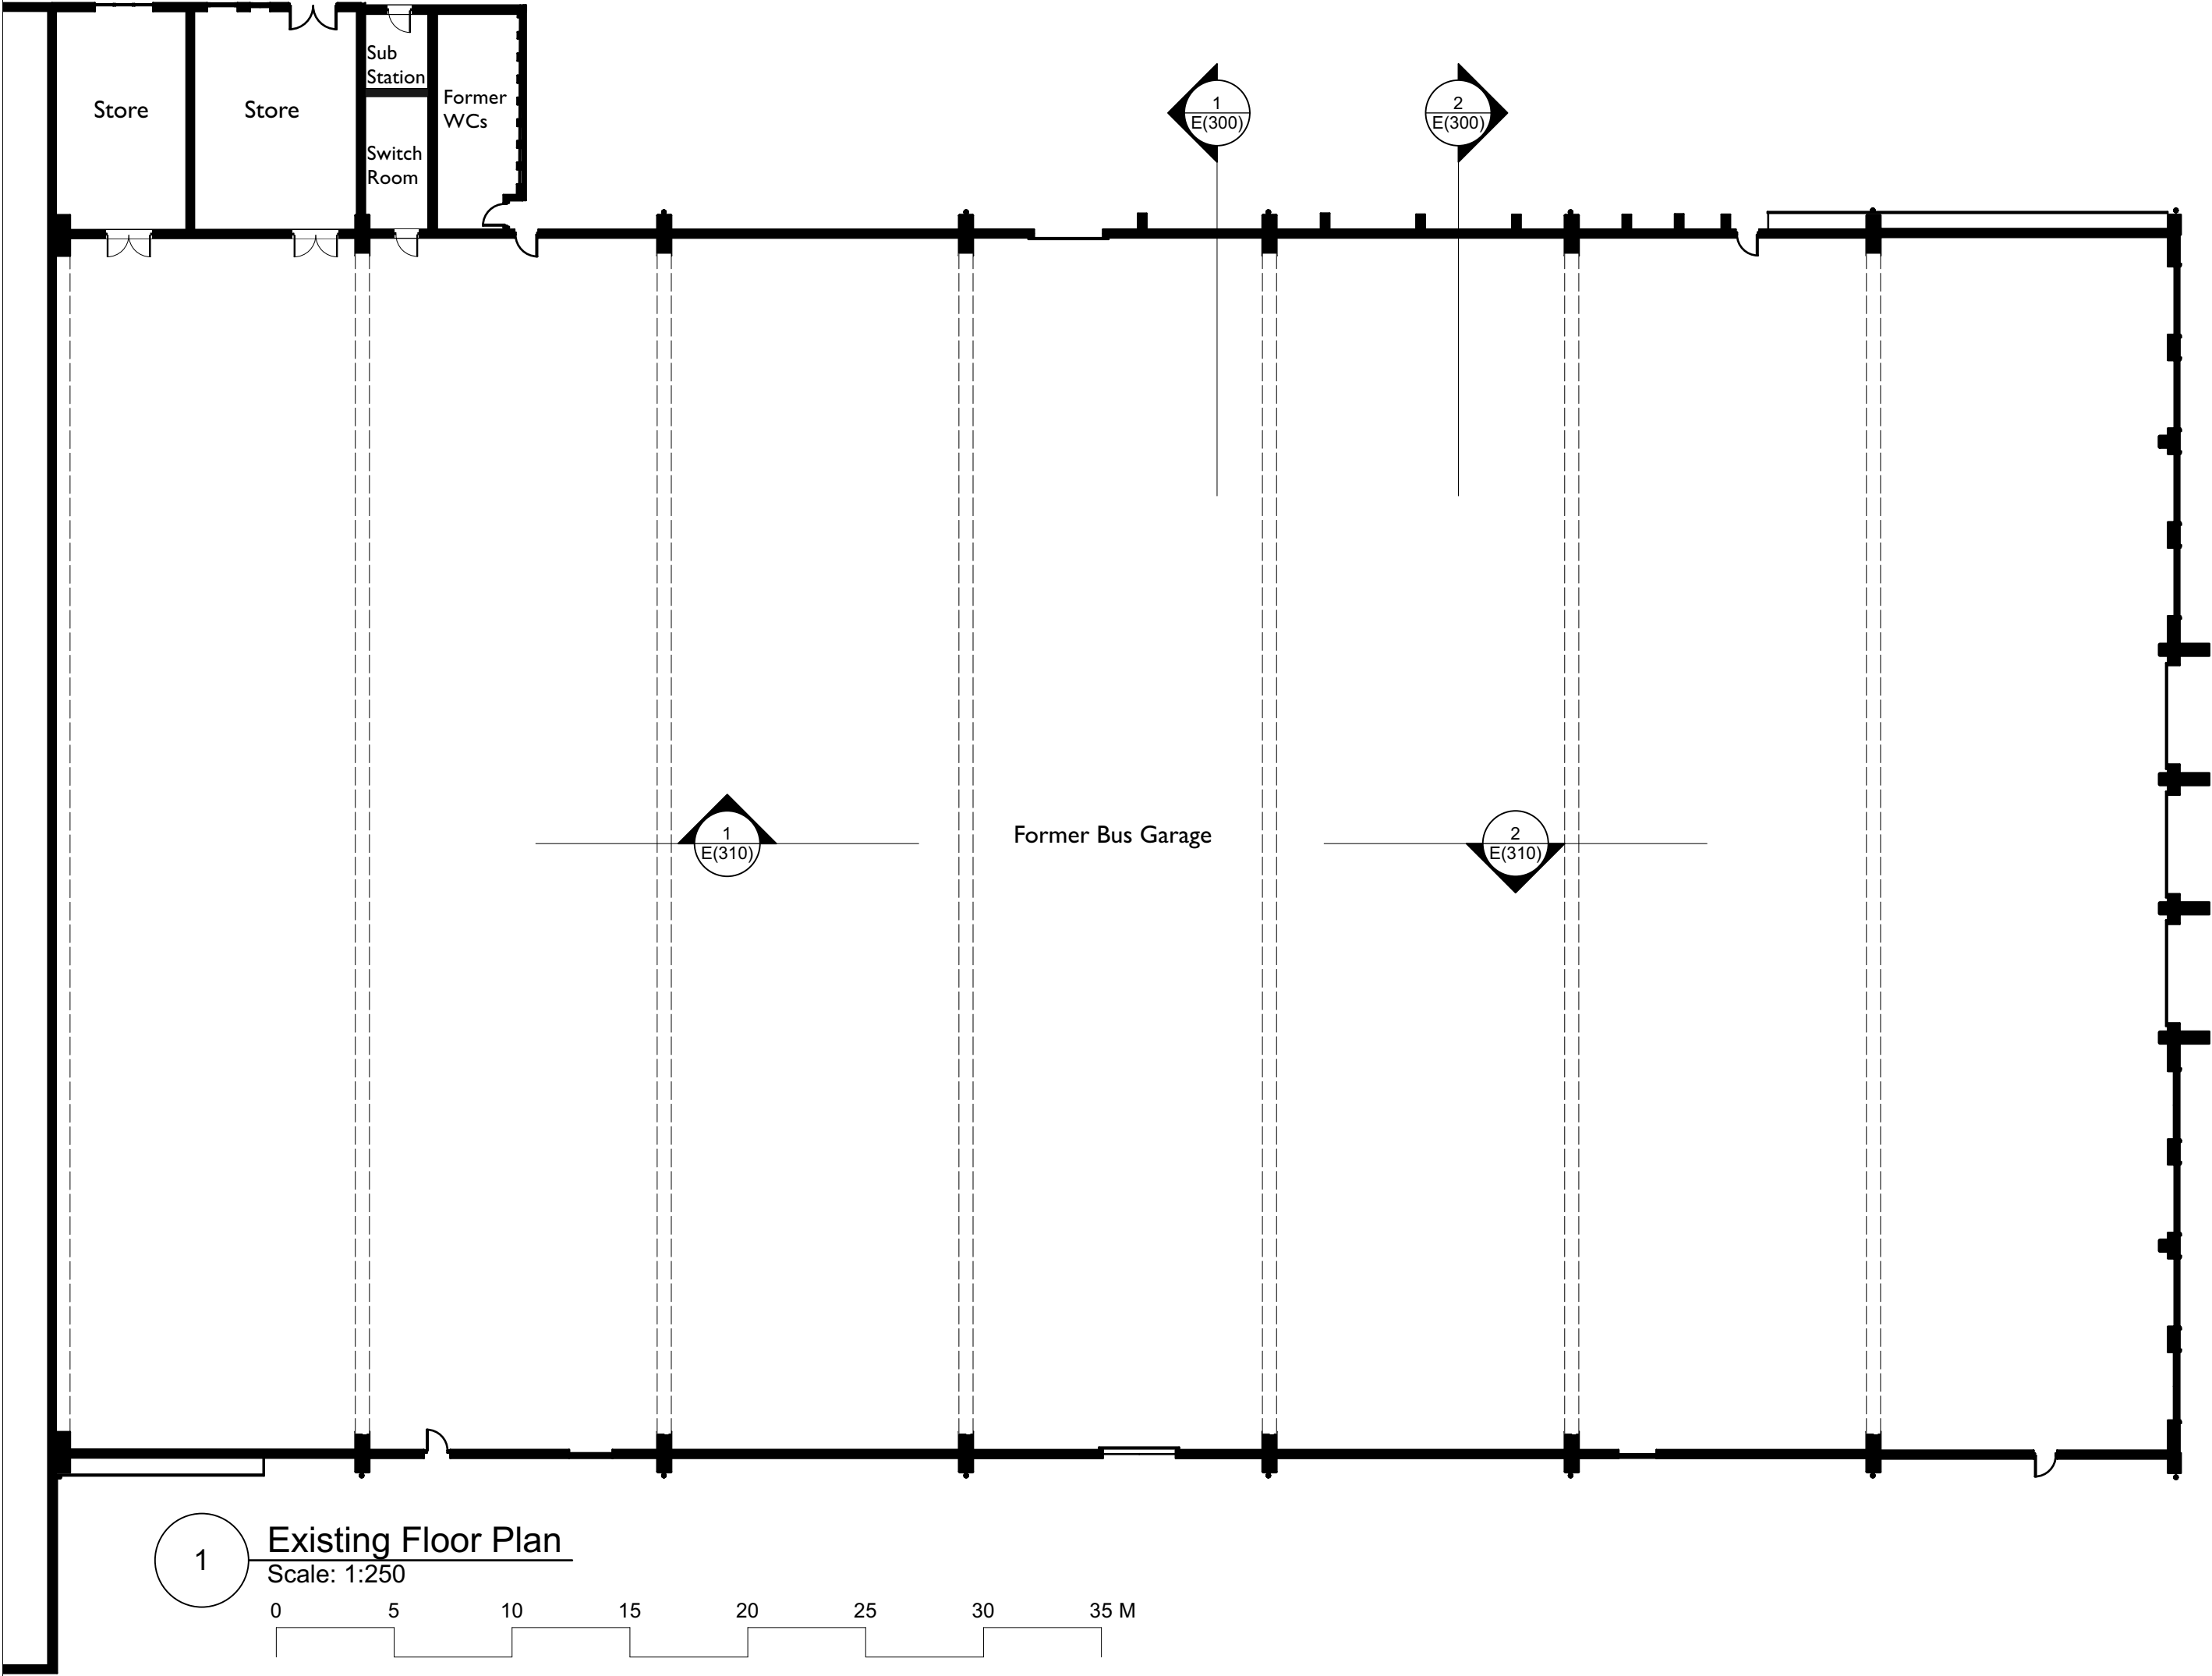

COPYRIGHT OF ATELIER MB LTD
DO NOT SCALE FROM THIS DRAWING
DIMENSIONS TO BE CHECKED ON SITE

Key Plan

Scale 1:10 000

Rev	Note	DRN	CHK
Wythenshawe Bus Garage and Car Park			
Existing Bus Garage Floor Plan			
scheme	1950		
drwg no.	E(100)		
revision			
scale	1:250 @ A3		
date first drawn	Aug 22		
drawn	PL		
SK sketch E existing P proposed T tender C construction FI final issue			
www.ateliermb.co.uk			
t 0161 236 0051			
e architect@ateliermb.co.uk			

Atelier MB
Urban Architects