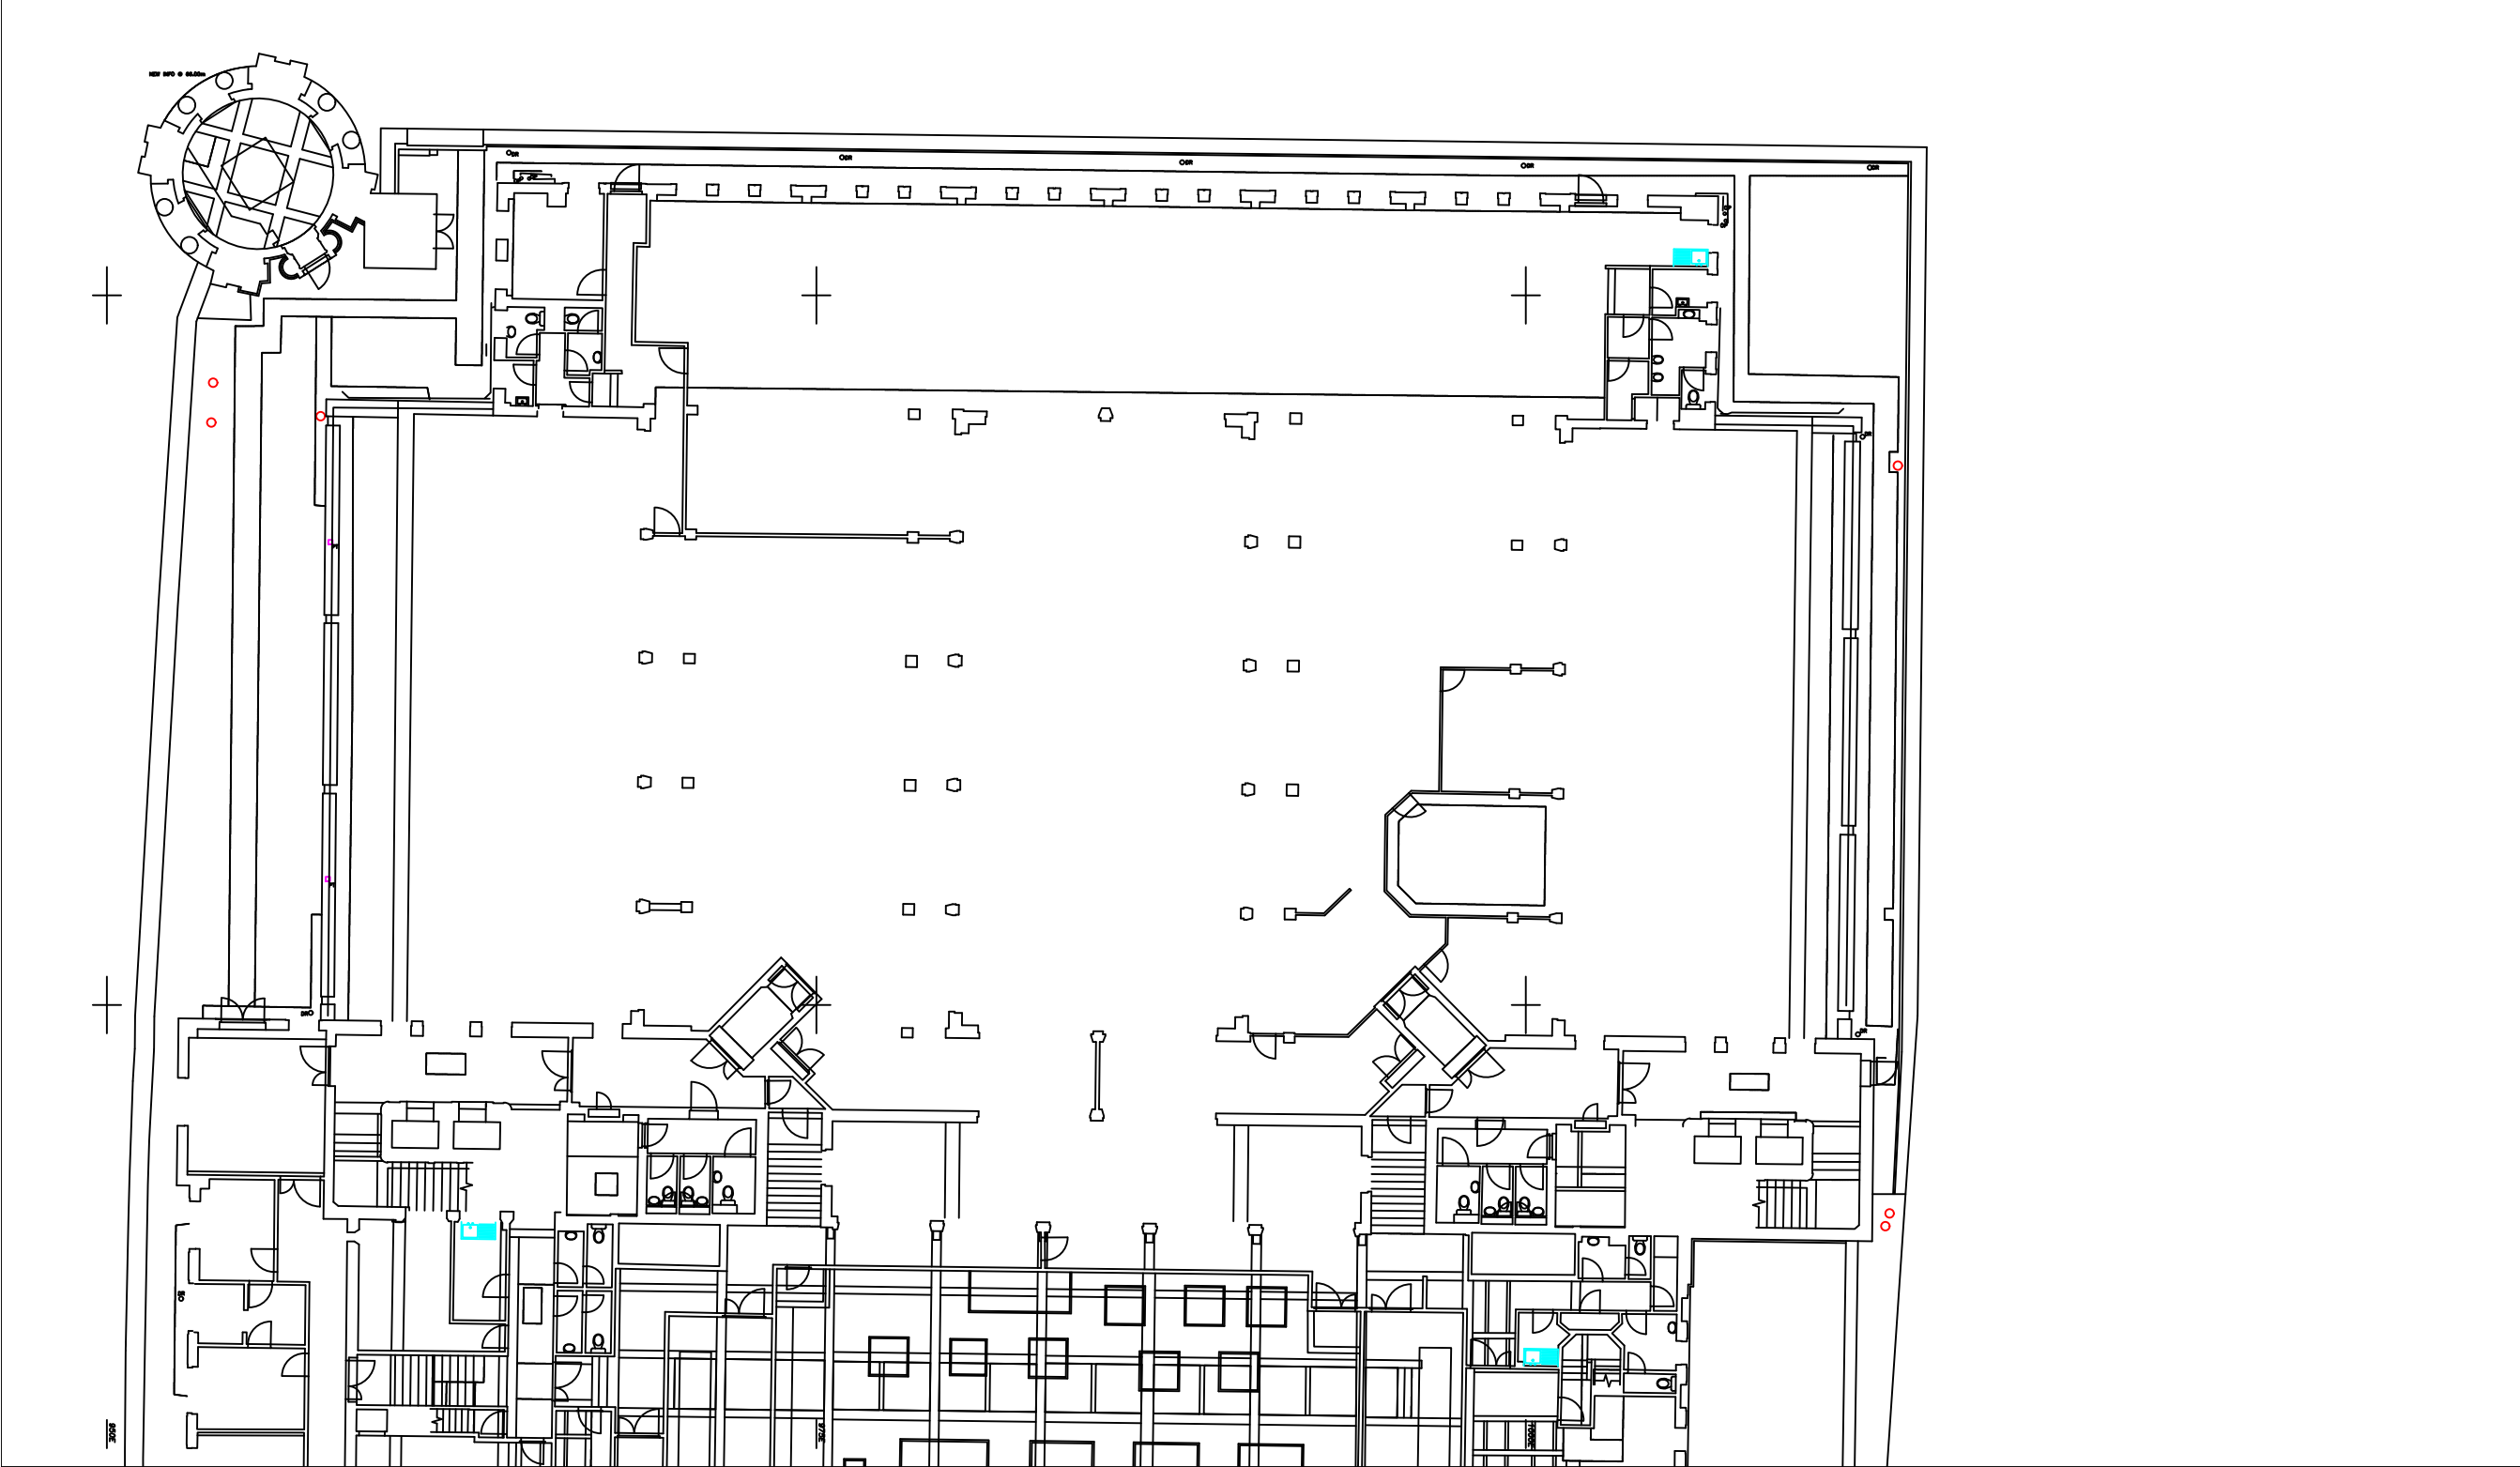


This drawing is Copyright © of Avison Young Limited.

DO NOT SCALE THIS DRAWING.
All dimensions to be checked on site.
Drawing to be read in conjunction with any specifications, schedules and Consultants drawings and details.
This drawing has been produced for the client for the project on the site shown. It was prepared for a purpose agreed with the client and will have a commensurate degree of accuracy.
It is not a record "As Built". This drawing is not intended for use by any other person or for any other purpose than that specified here. Avison Young accept no liability if this drawing is used by any other person for any other purpose.

Notes

Rev	Description	By	Chk	Date
A3	Final			
AVISON YOUNG		08449 02 03 04 Norfolk House, Norfolk Street, Manchester, M2 1DW www.avisonyoung.co.uk		
Project Name				
Manchester Royal Exchange PPM				
Roof Replacement Phase A				
Client				
Hines BVK				
Drawing Title				
Roof Plan				
Existing Roof				
Drawn By	Chk'd by	Scale @ A3	Date	
JH		1:250	09/06/2023	
Project No.				
04B600735				
Drawing No.			Revision	
1			A	