



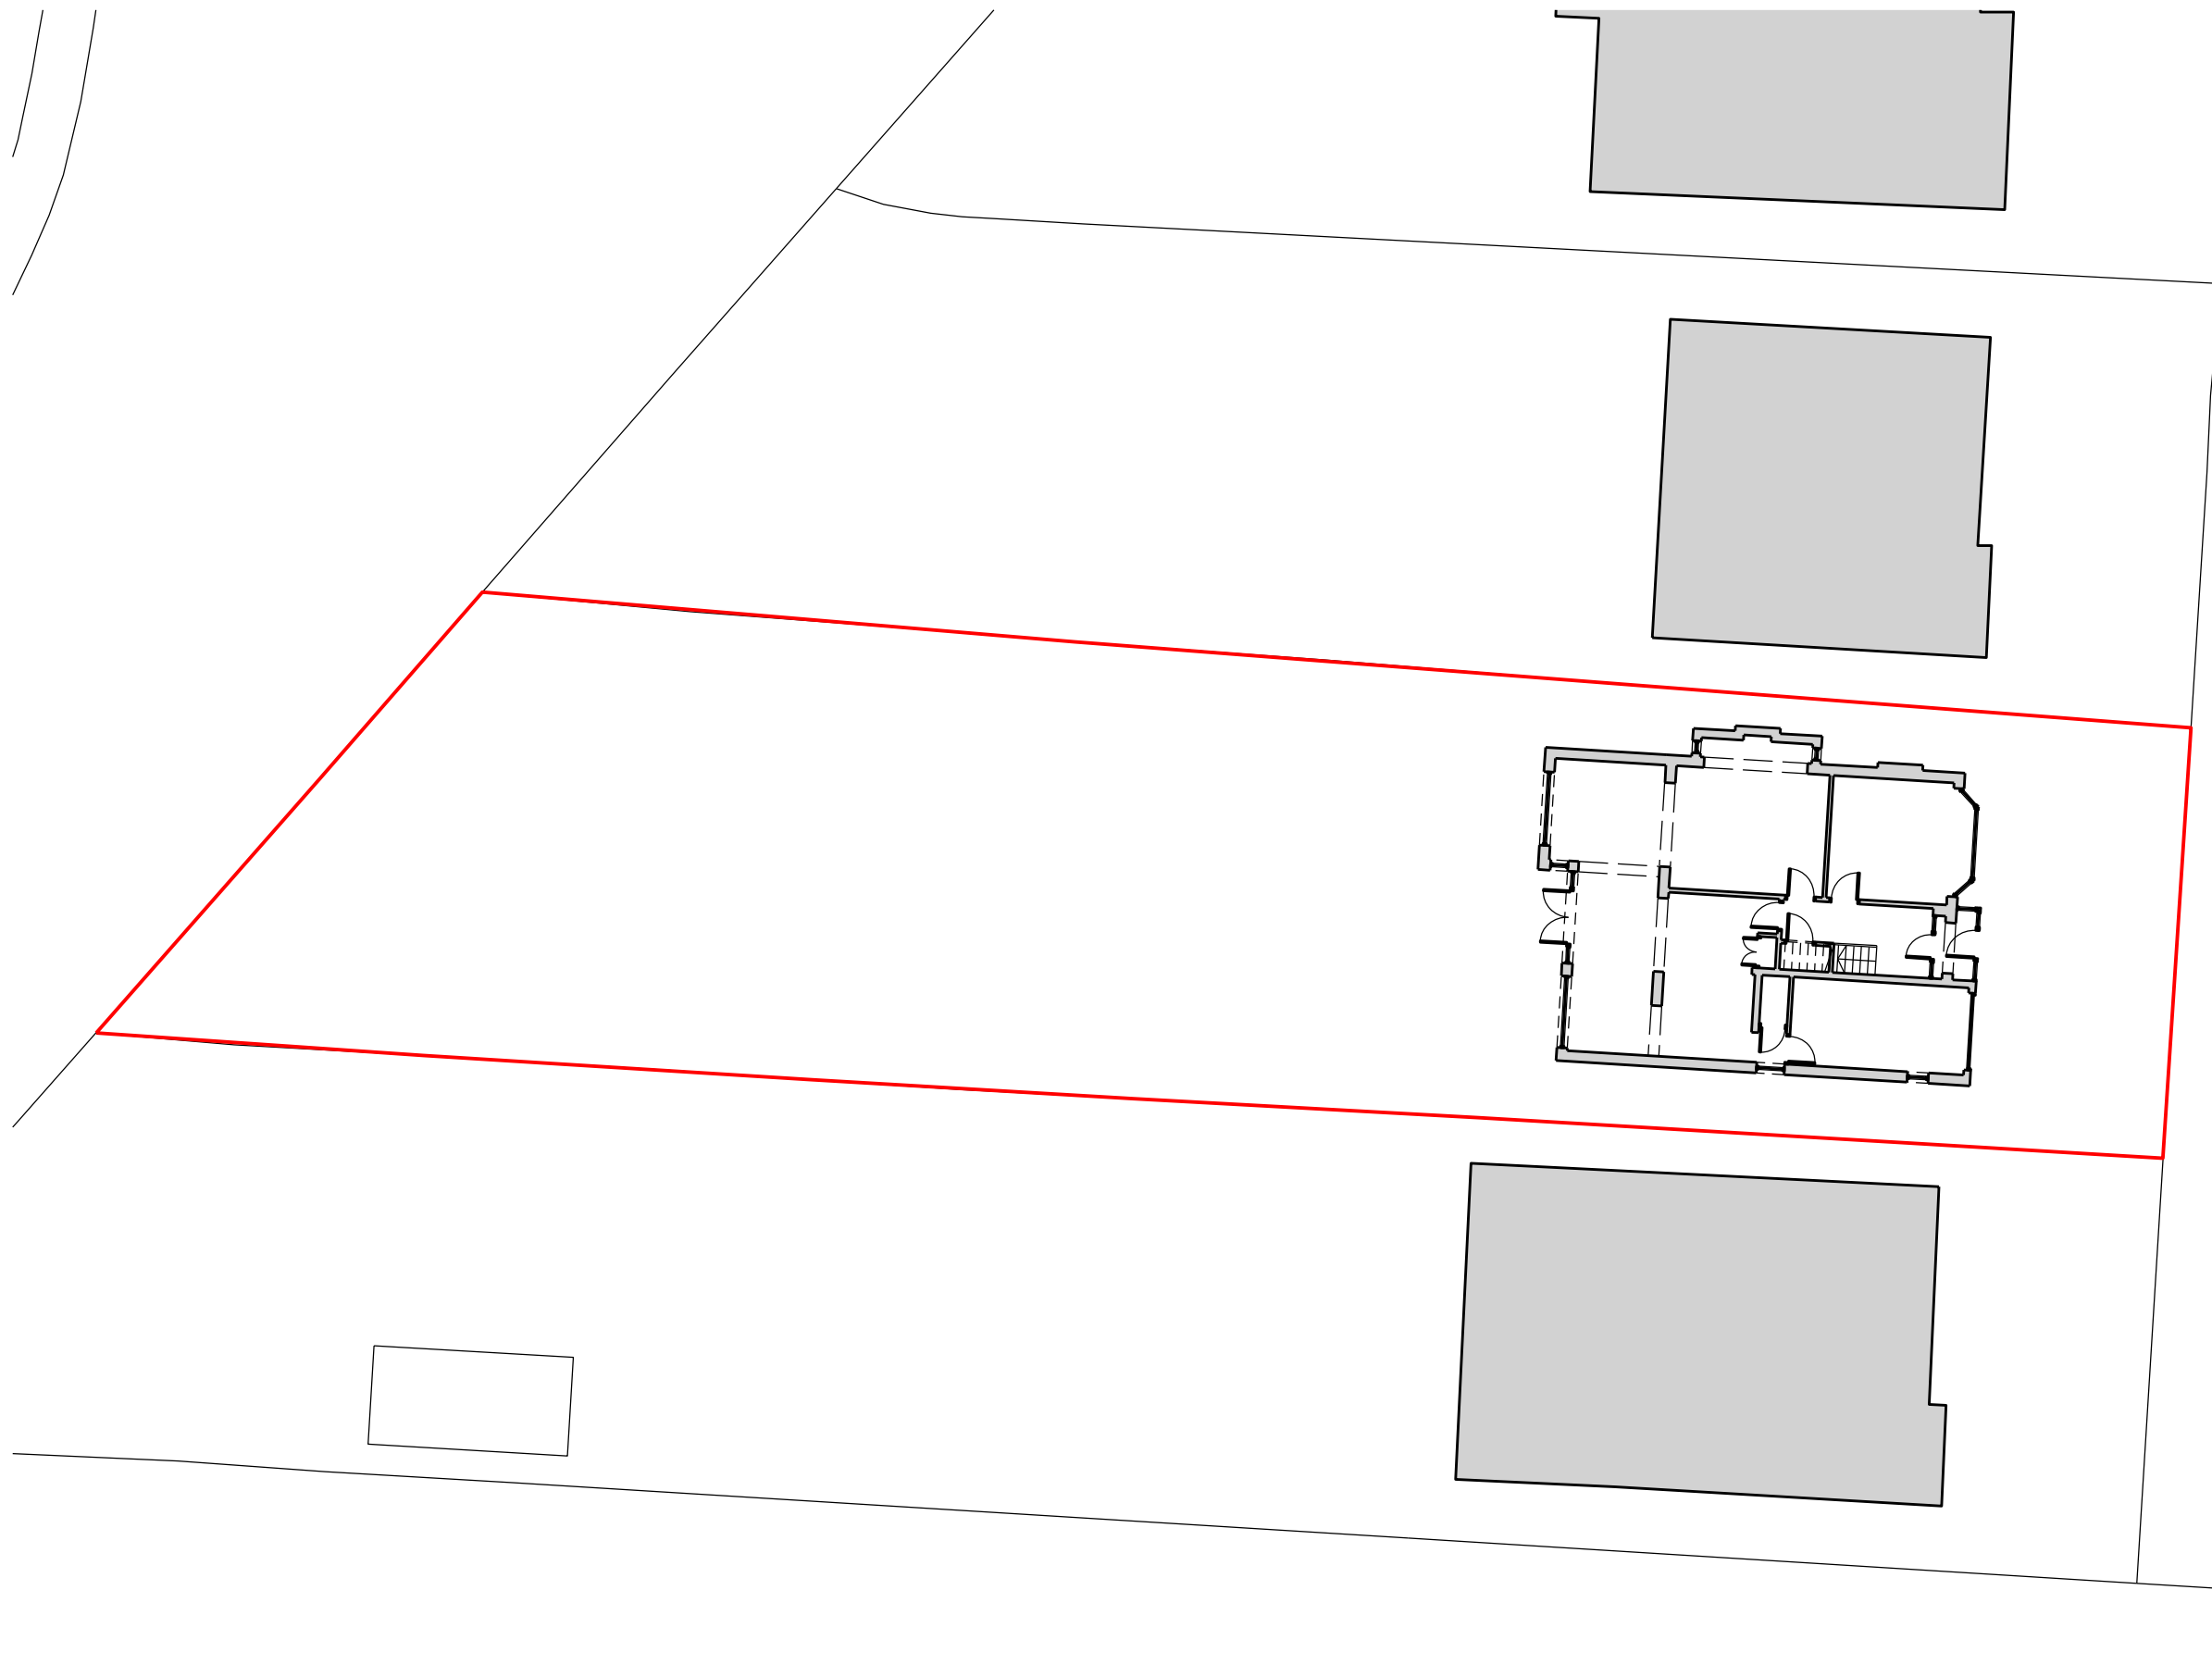

Homewood Road

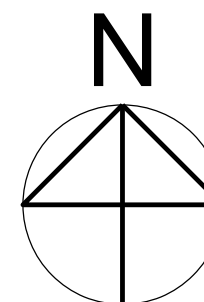

Project
Mr and Mrs Holden
49 Homewood Road

Title
Existing Site Plan

Job No.
1090

Drawing No.
L100

Scale @A3
1:200

