


Existing Front Elevation
1 : 50



Existing South Side Elevation
1 : 50

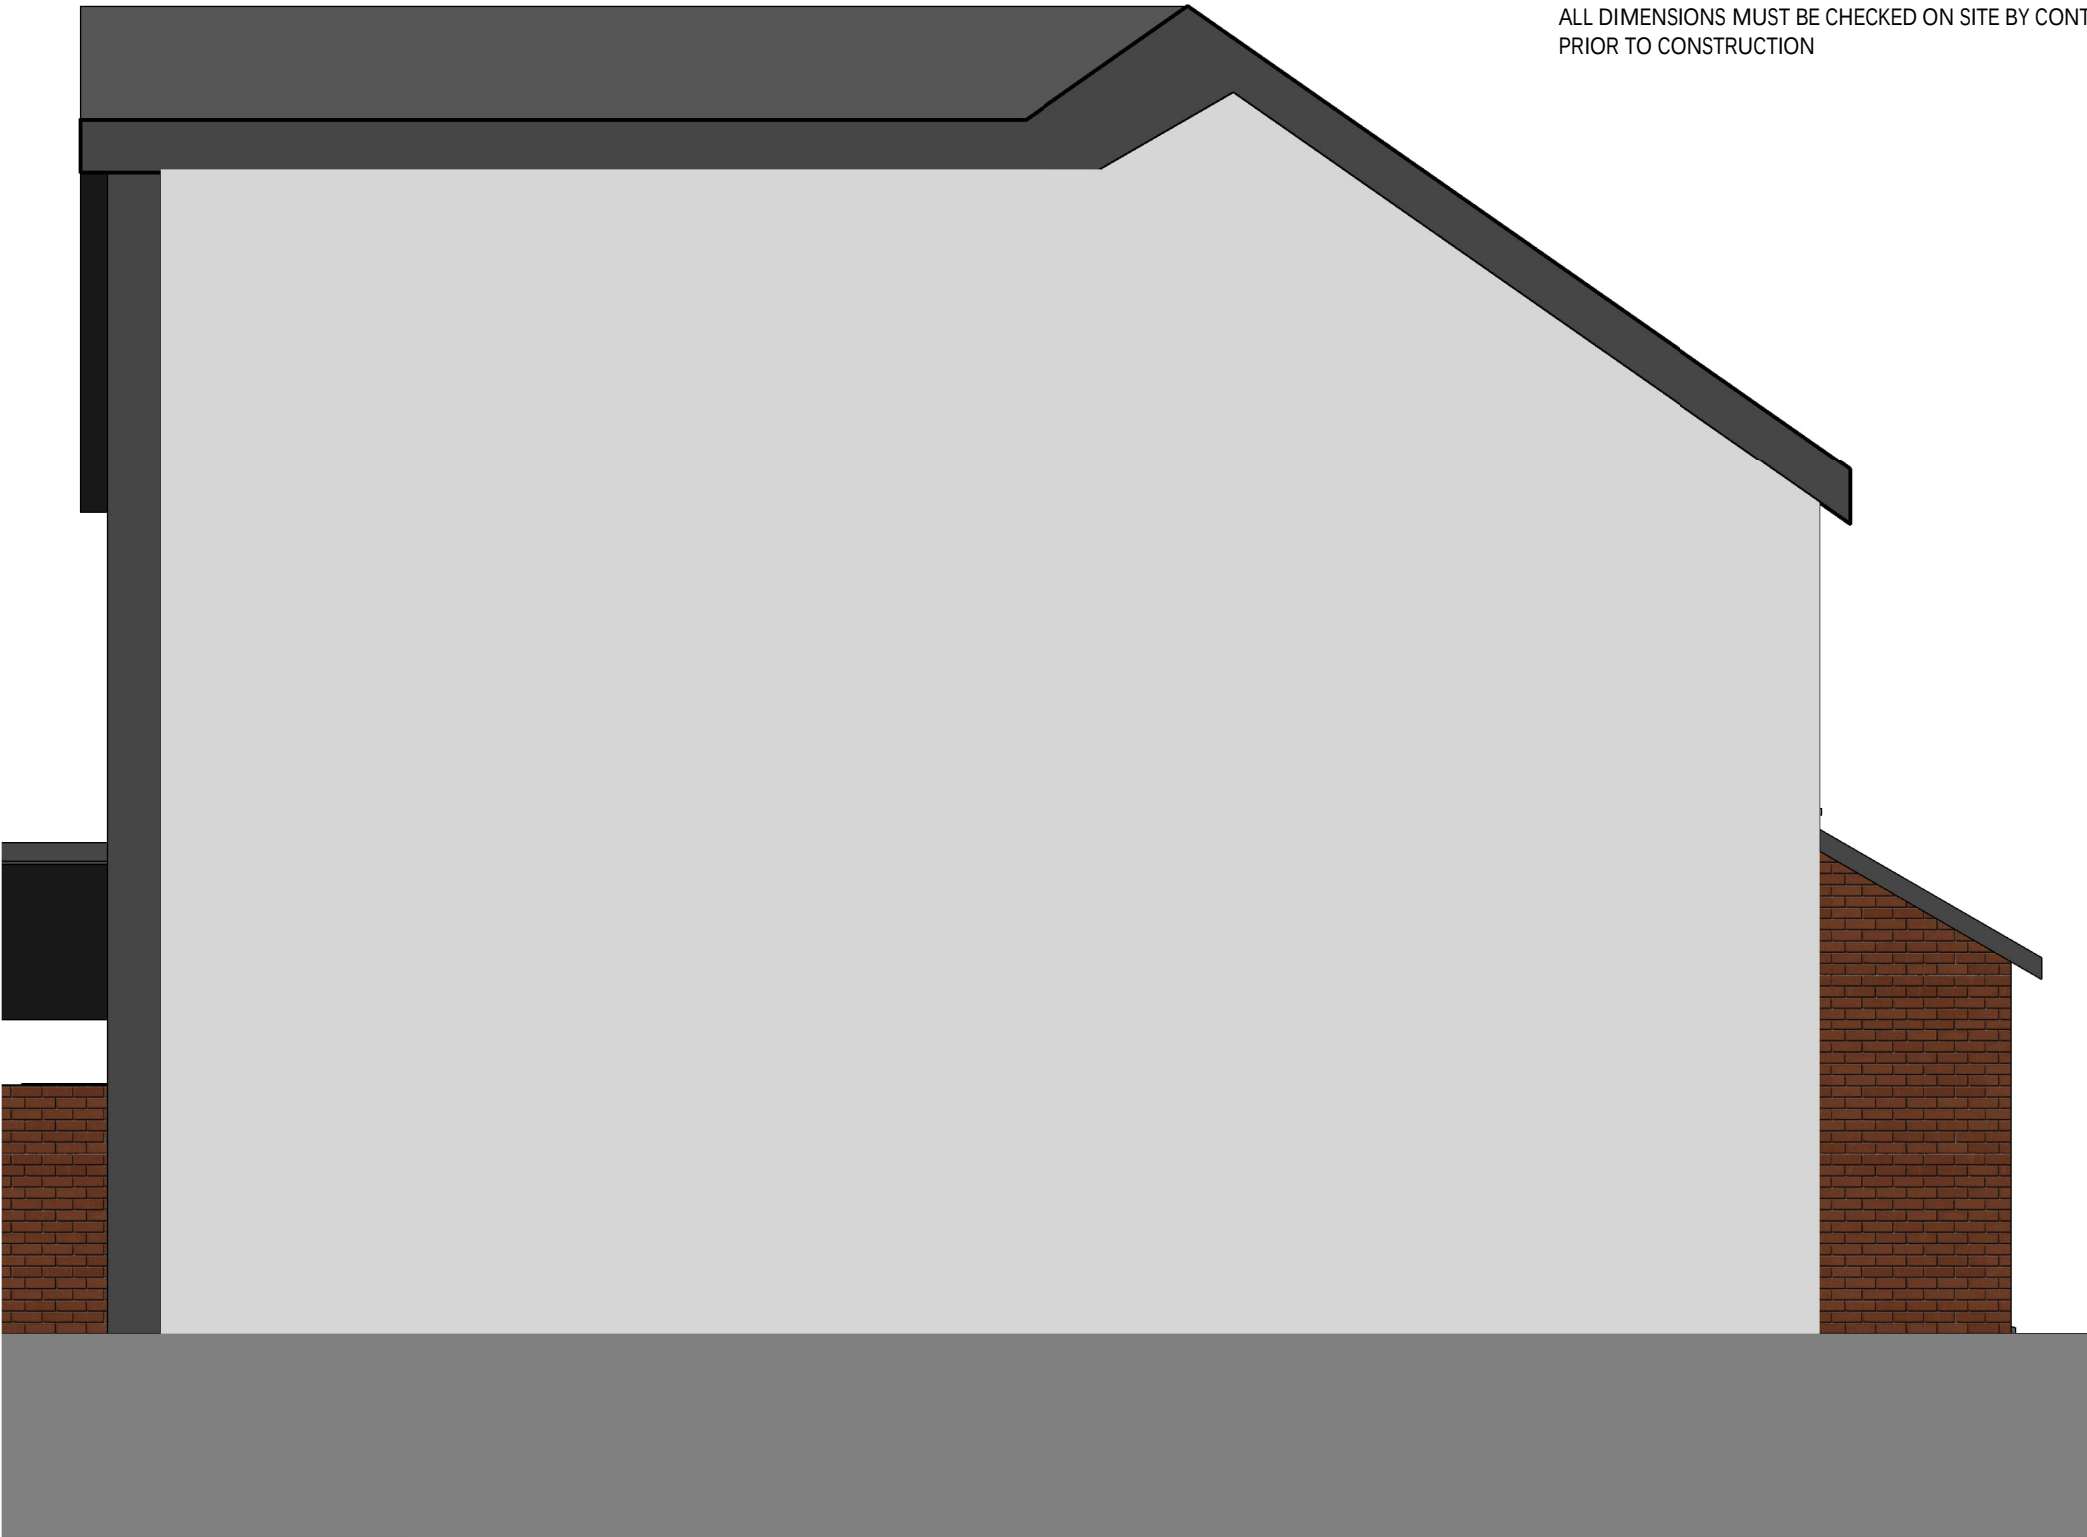

Existing Rear Elevation
1 : 50



Existing North Side Elevation
1 : 50


C	19.07.23		Amended to planners comments via email dated 11.07.23
B	03.04.23		Amended to planners comments via email dated 02.04.23
A	23.02.22		Amended to planners comments via email dated 18.02.22
Rev	Date	Int	Description

Client:
Mr Afsar Yousuf

Project:
82 Broom Avenue

Description:
Existing Plans and Elevations

Drawn By:	Date:	Scale @ A1:
OK	14/02/22	1 : 50
Job No:	Drawing No:	Rev:
150	P104	C

 

VISUAL SCALE 1:50 @ A1