





PROPOSED WEST FACING FRONT ELEVATION

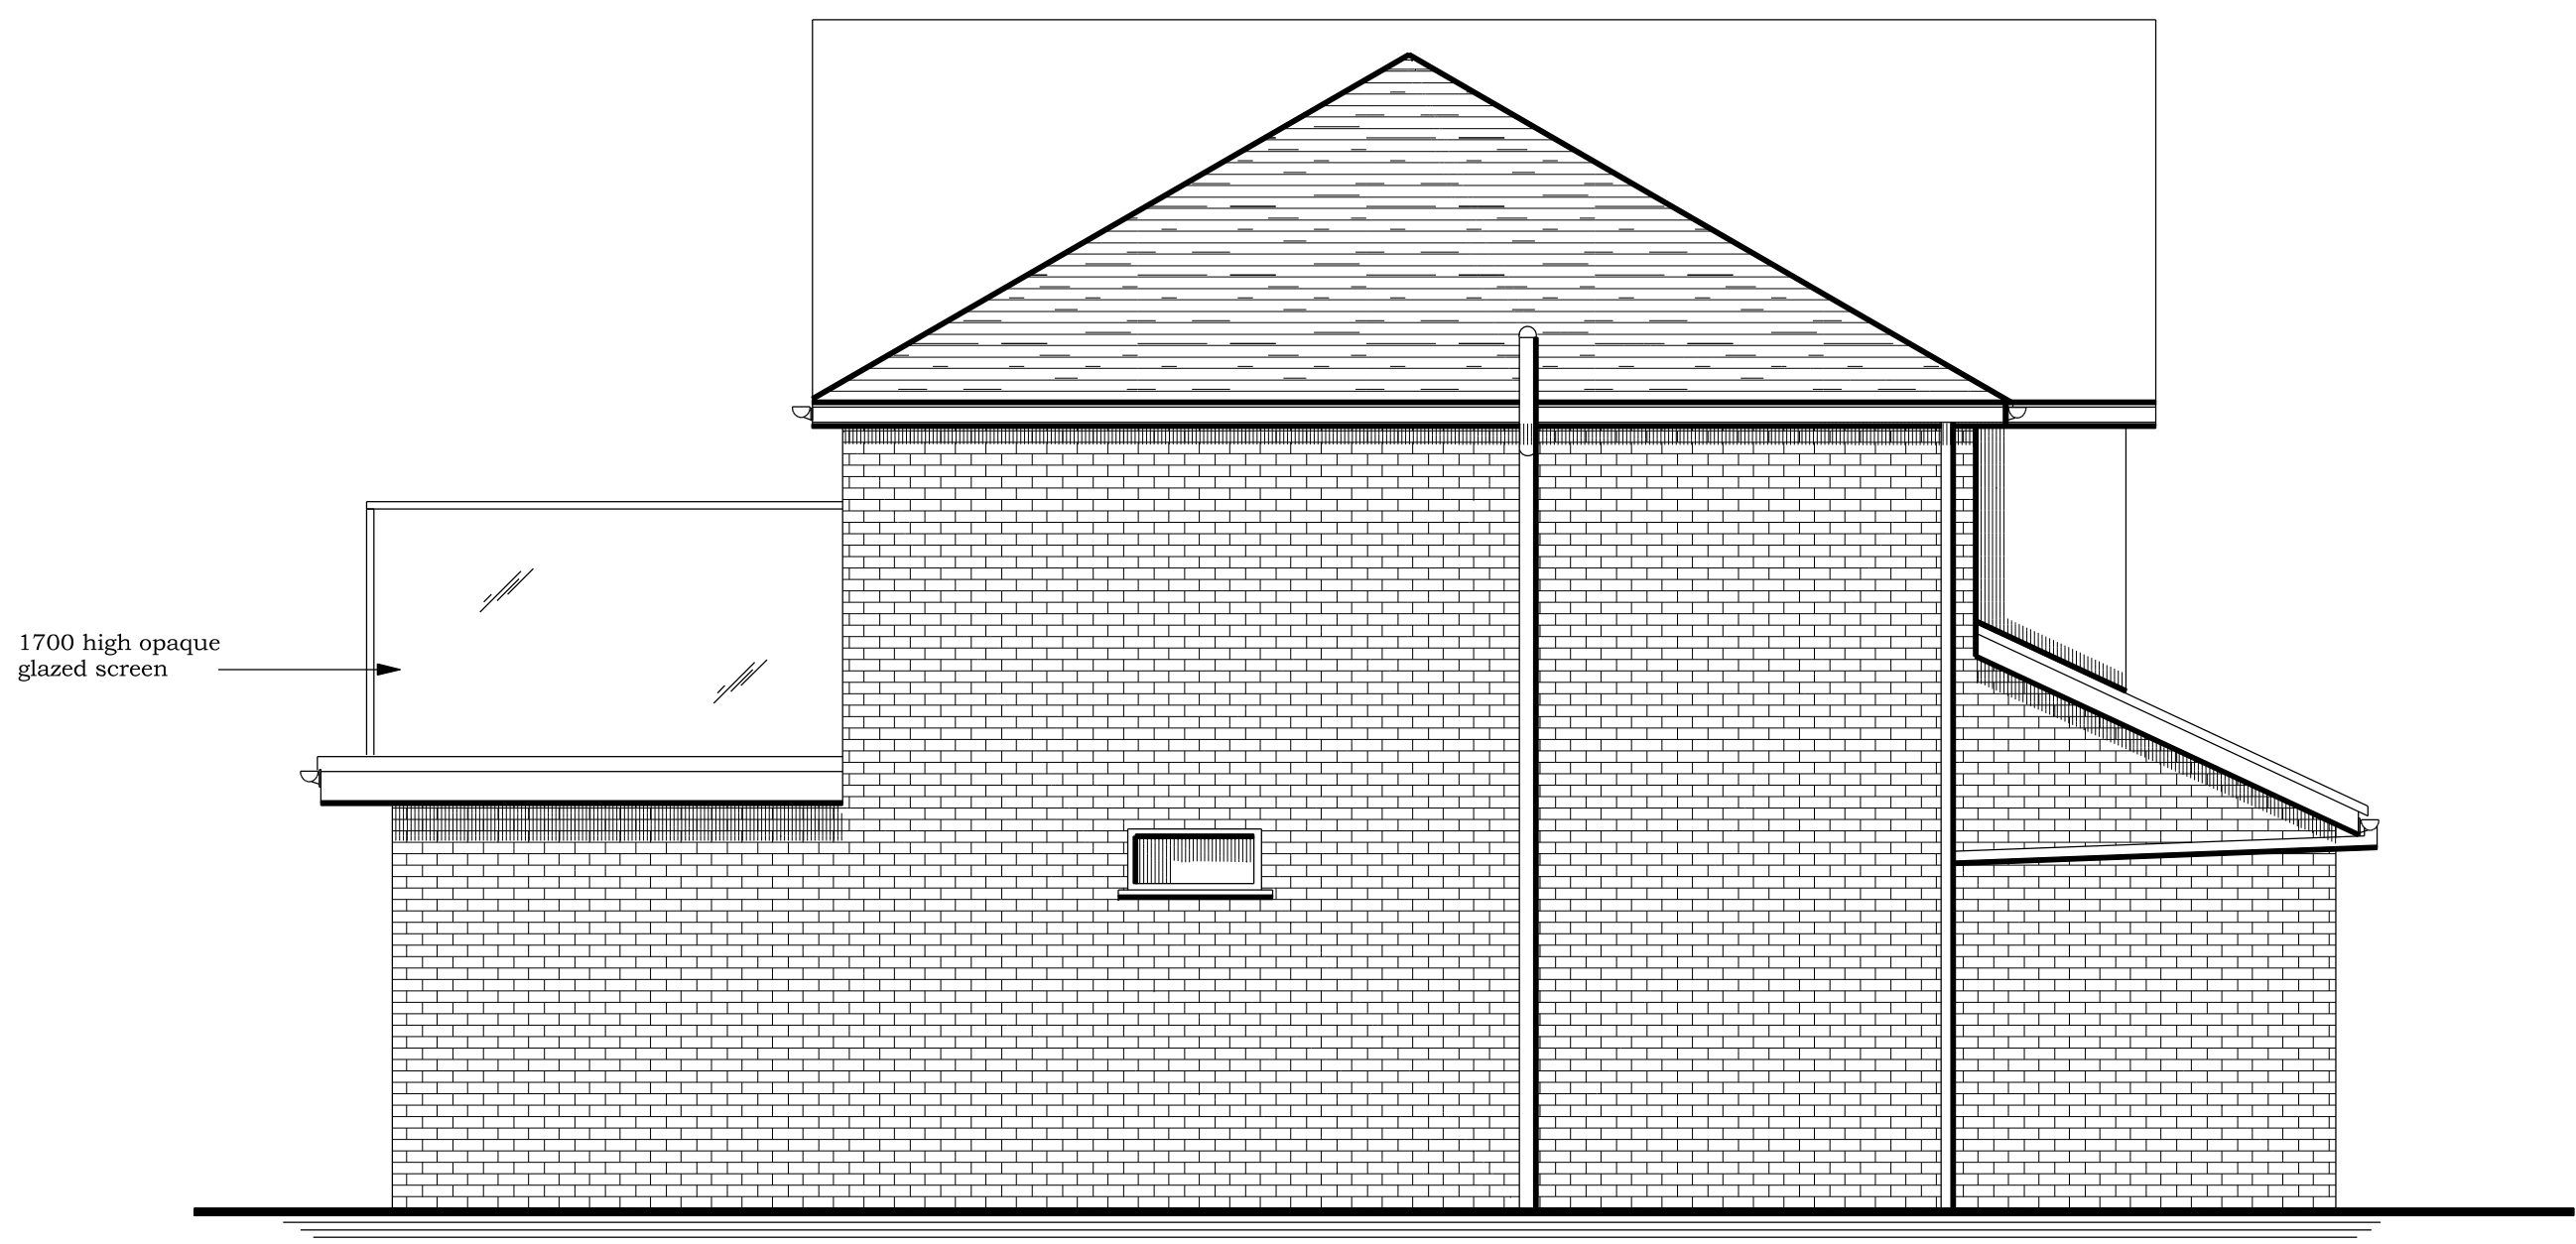

PROPOSED NORTH FACING SIDE ELEVATION




PROPOSED EAST FACING REAR ELEVATION

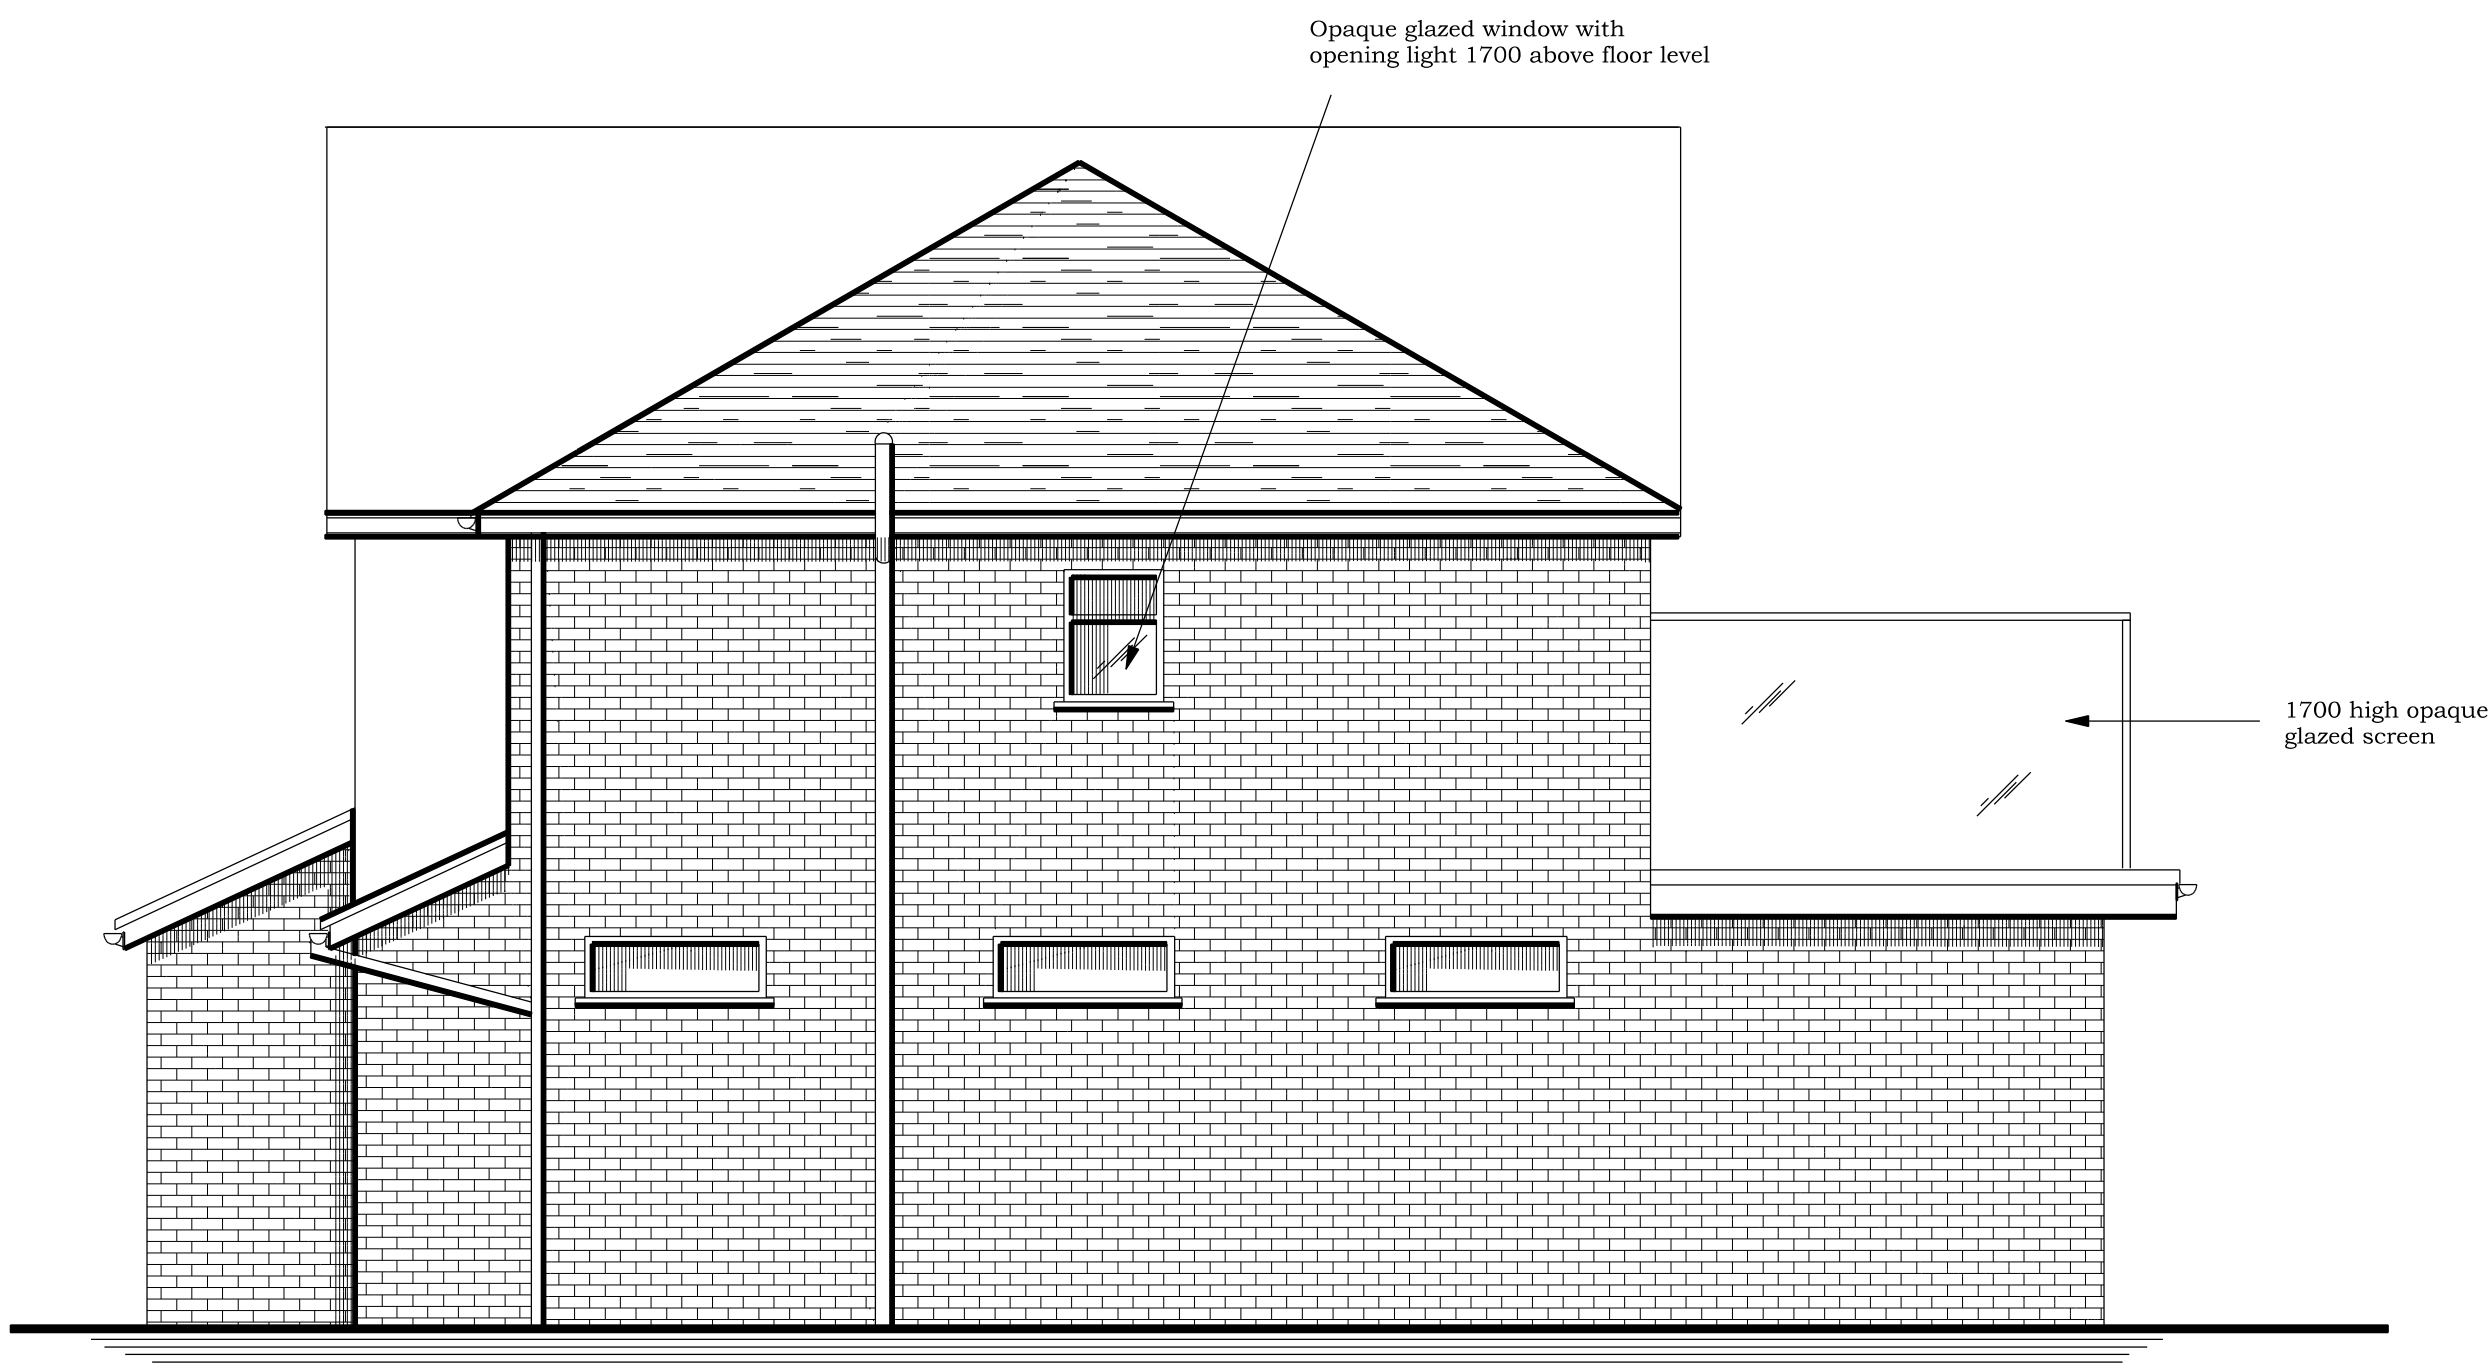

PROPOSED SOUTH FACING SIDE ELEVATION

BRADLEY BUILDING DESIGN LTD.
KEEPERS COTTAGE,
LYME PARK,
DISLEY,
STOCKPORT.
SK12 2NS.
01625 858244
Mob 07989 326039
bradleybuildingdesign@btopenworld.com

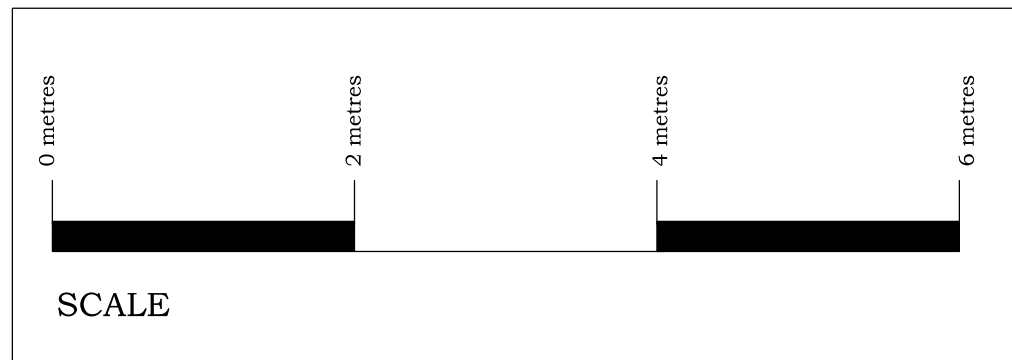

PROPOSED ELEVATIONS
DOUBLE SIDE & SINGLE STOREY REAR EXTENSIONS
for
Mr. and Mrs. I. KHAN,
at
41, PASTURE FIELD ROAD,
PEEL HALL,
M22 5JX.
Scale 1:50 @ A1
Date FEBRUARY 2022
Drawing Number 2050/3/C