

All dimensions are to be checked on site, any discrepancies are to be reported to the Architect before work commences. Do not scale from this drawing.

This drawing is to be read in conjunction with all relevant consultants and specialists drawings / documents, any discrepancies are to be reported to the Architect before the affected work commences.

All structural components shown are indicative only. Details / calculations of structural members are to be provided by the Structural Engineer.

This drawing is copyright.


A First Issue 05/06/2023




Existing North Road Elevation 1:100



Proposed North Road Elevation 1:100

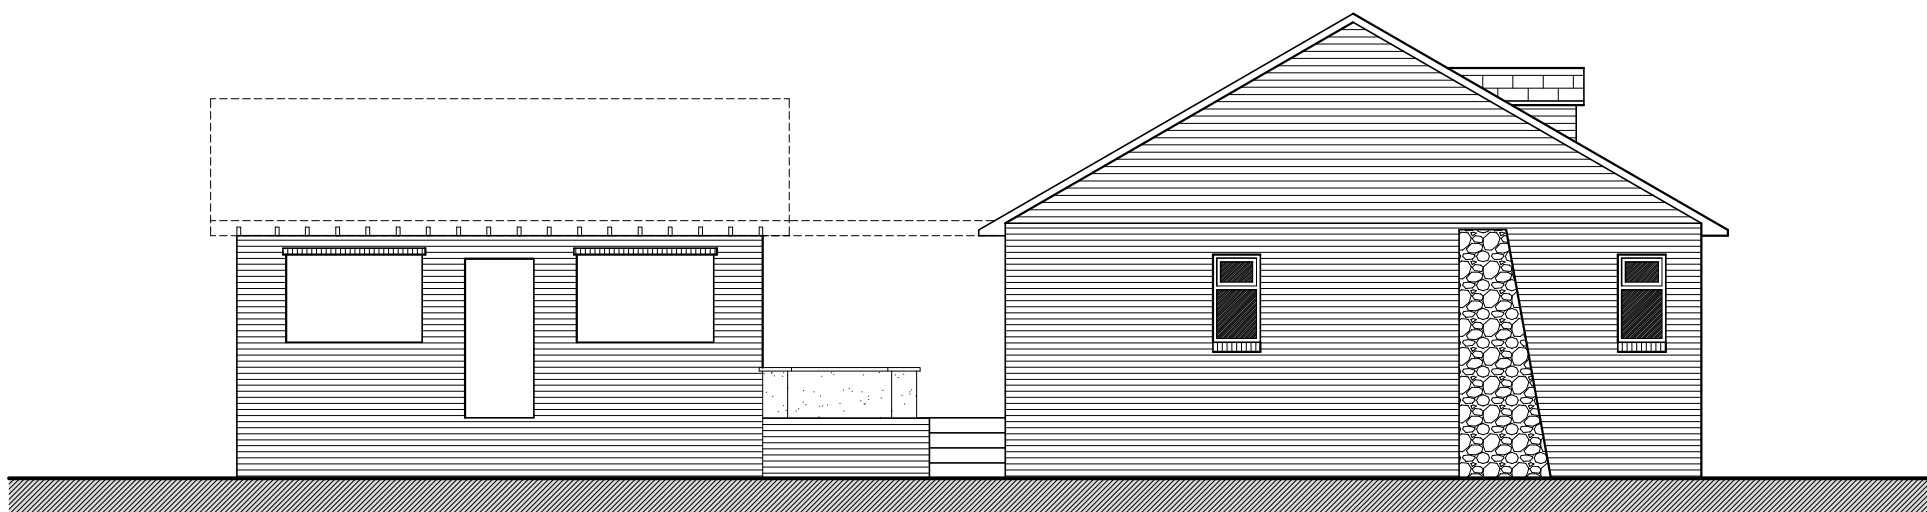

Existing West Elevation 1:100

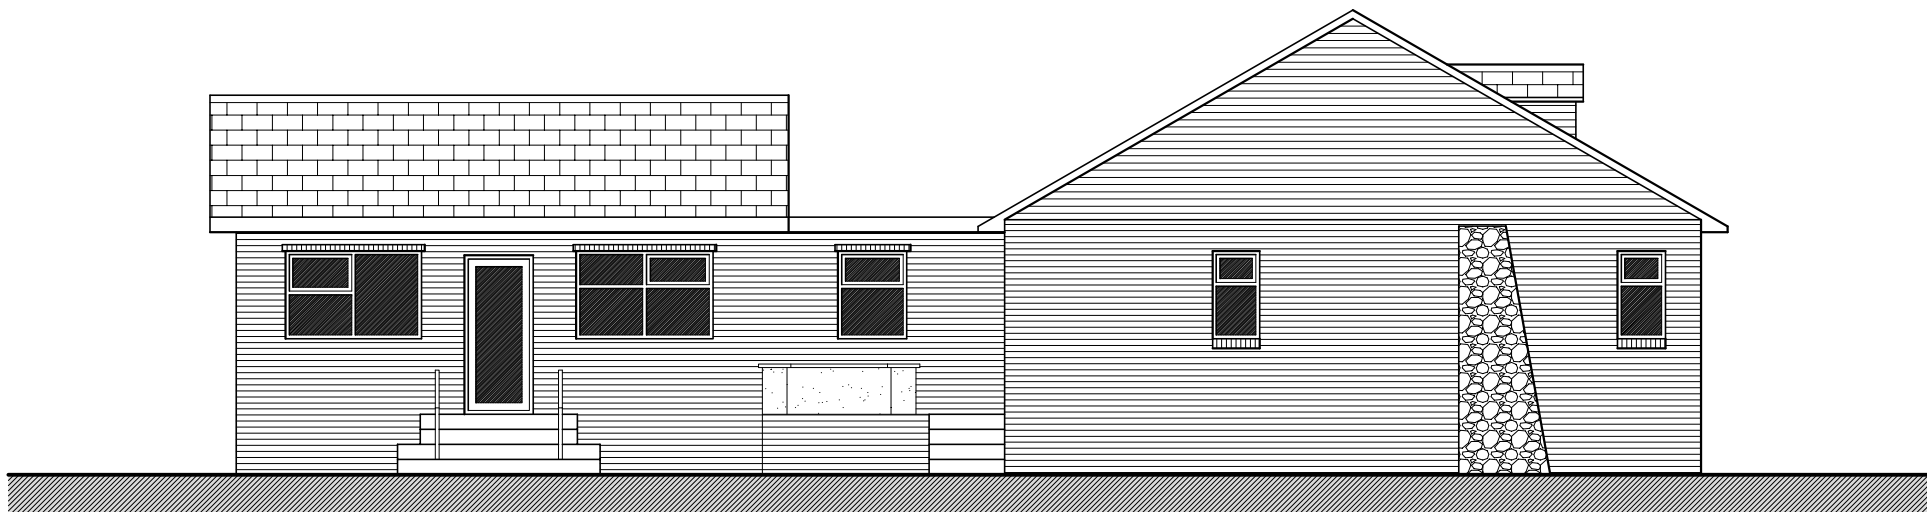


Proposed West Elevation 1:100



Existing Rear Elevation 1:100




Proposed Rear Elevation 1:100

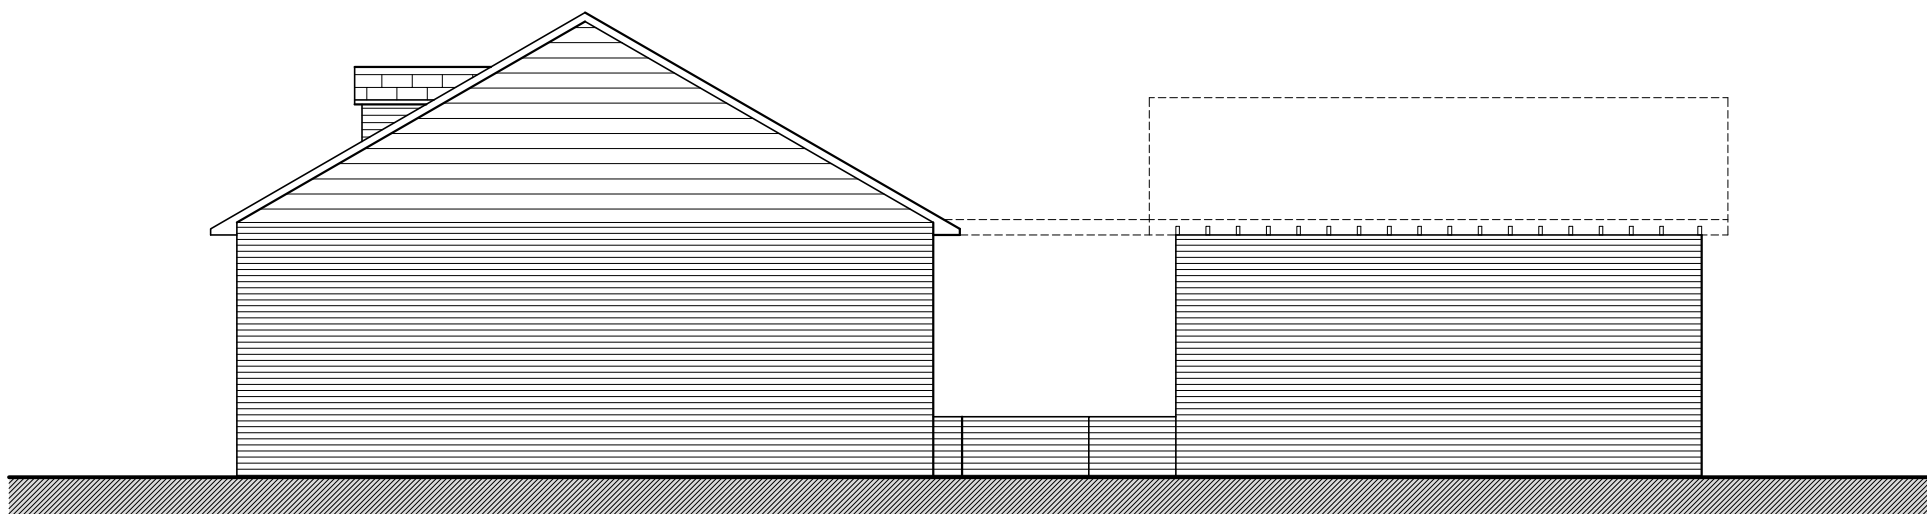

Existing Edge Lane Elevation 1:100

Scale Bar 1:100

0 5 10m

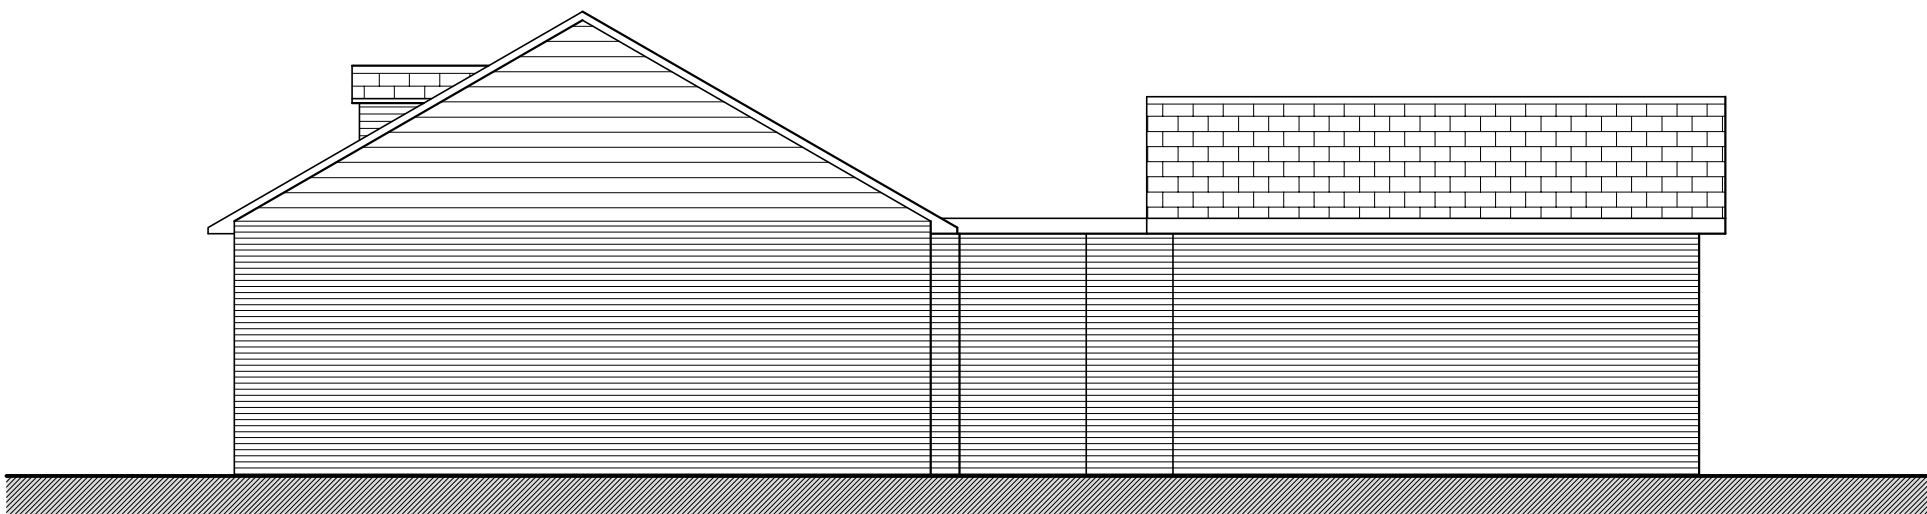

Proposed Edge Lane Elevation 1:100

T+A Tang & Associates Ltd
Chartered Architects

Tel : 0161 877 8587 10/F, 1 City Approach, Albert Street,
e-mail: barrytang@tangassociates.co.uk Eccles,
Manchester, M30 0BG, UK

Client:

Ms. Mie Yin Yue & Mr. Kek Kong Ho

Project:
154 North Road, Droylesden, Manchester
M43 6JP

Drawing Title:
Existing & Proposed Elevations

Scale: 1:100 @ A1 Date: June 2023

Drawing No: 9835/121 Revision: A