




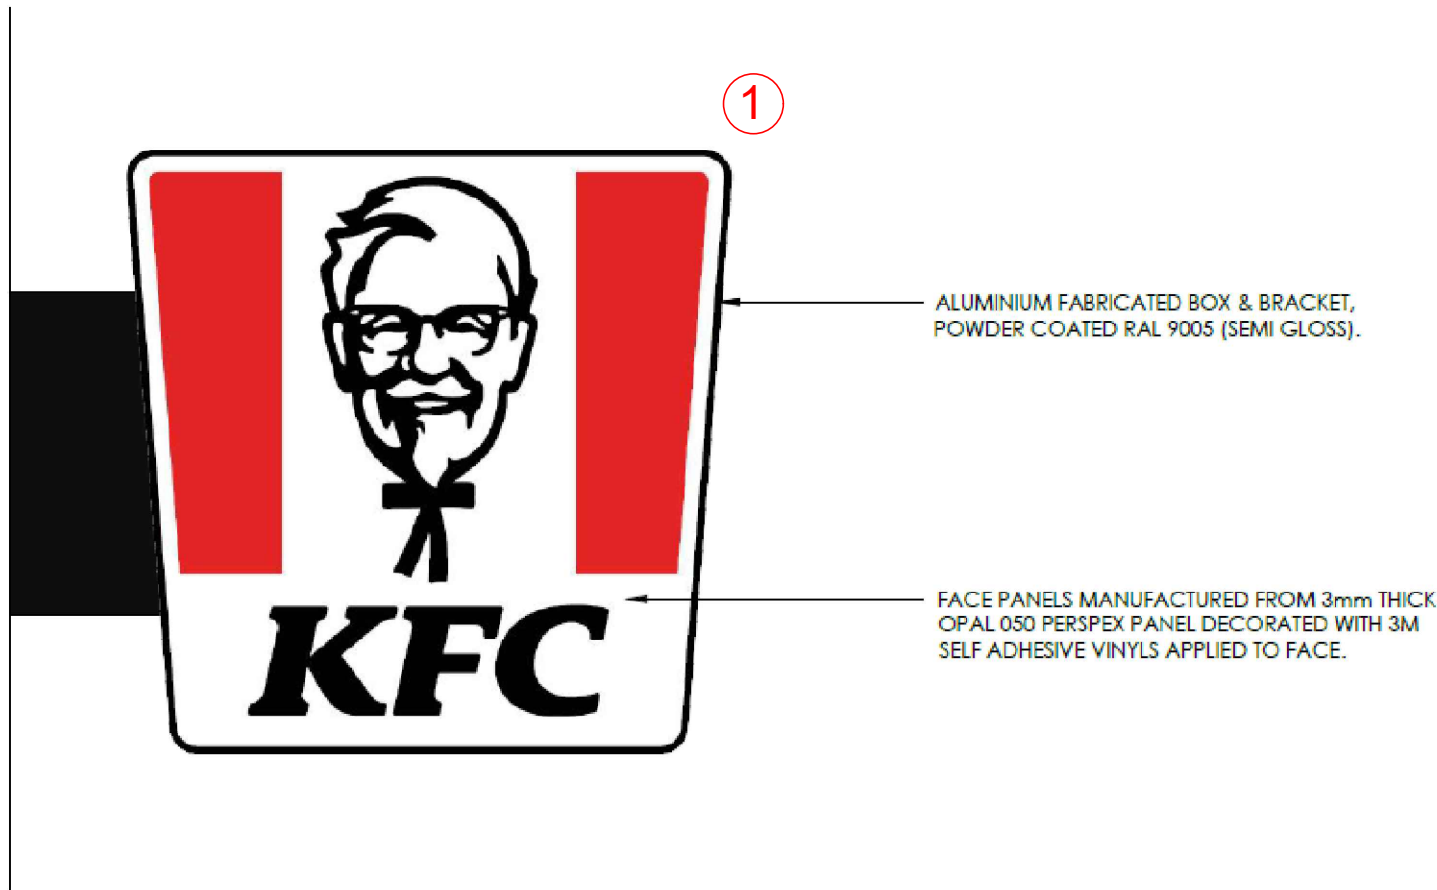

Proposed projecting sign
scale - 1:10 @ A1 / 1:20 @ A3

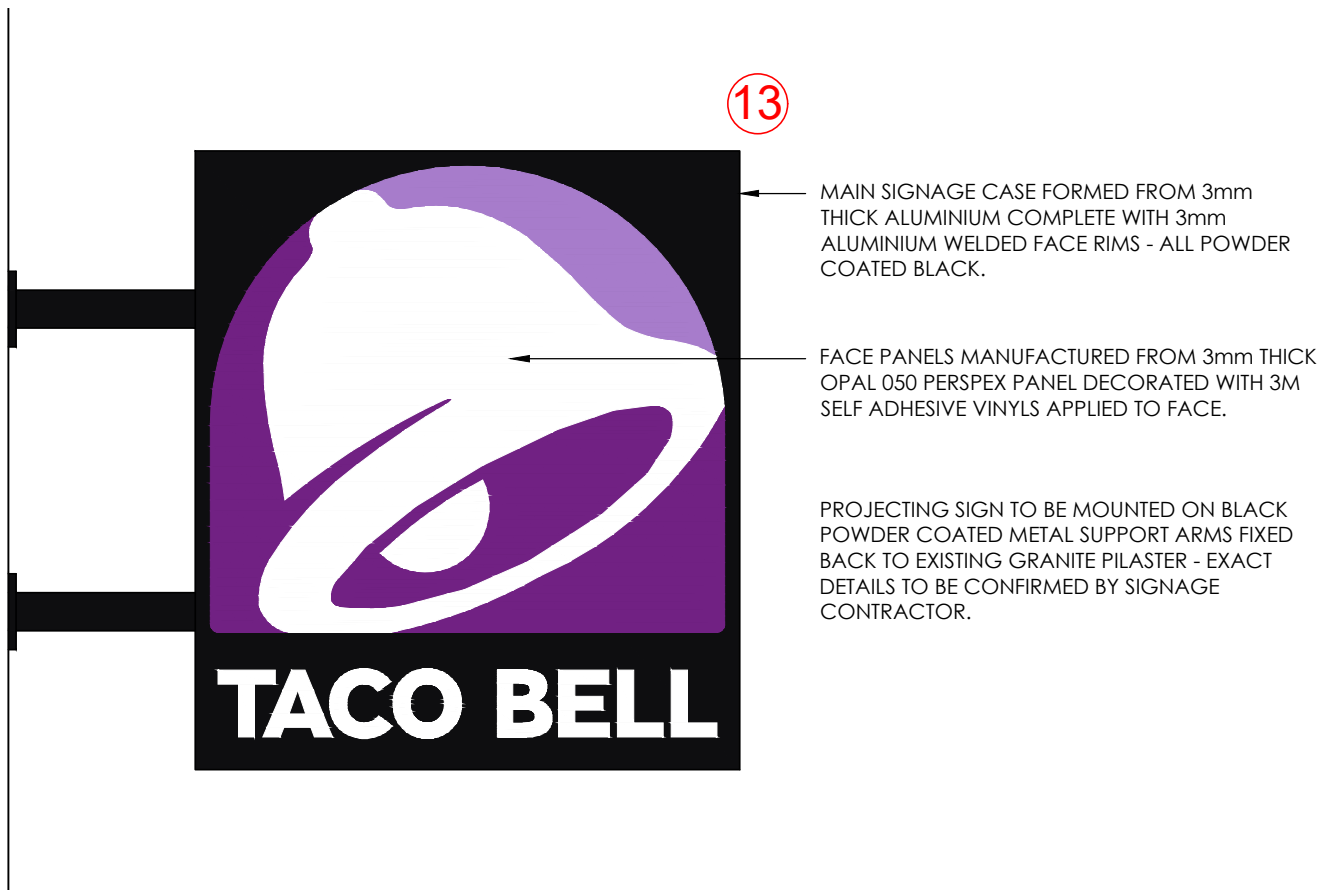

Proposed Taco Bell projecting sign
scale - 1:10 @ A1 / 1:20 @ A3

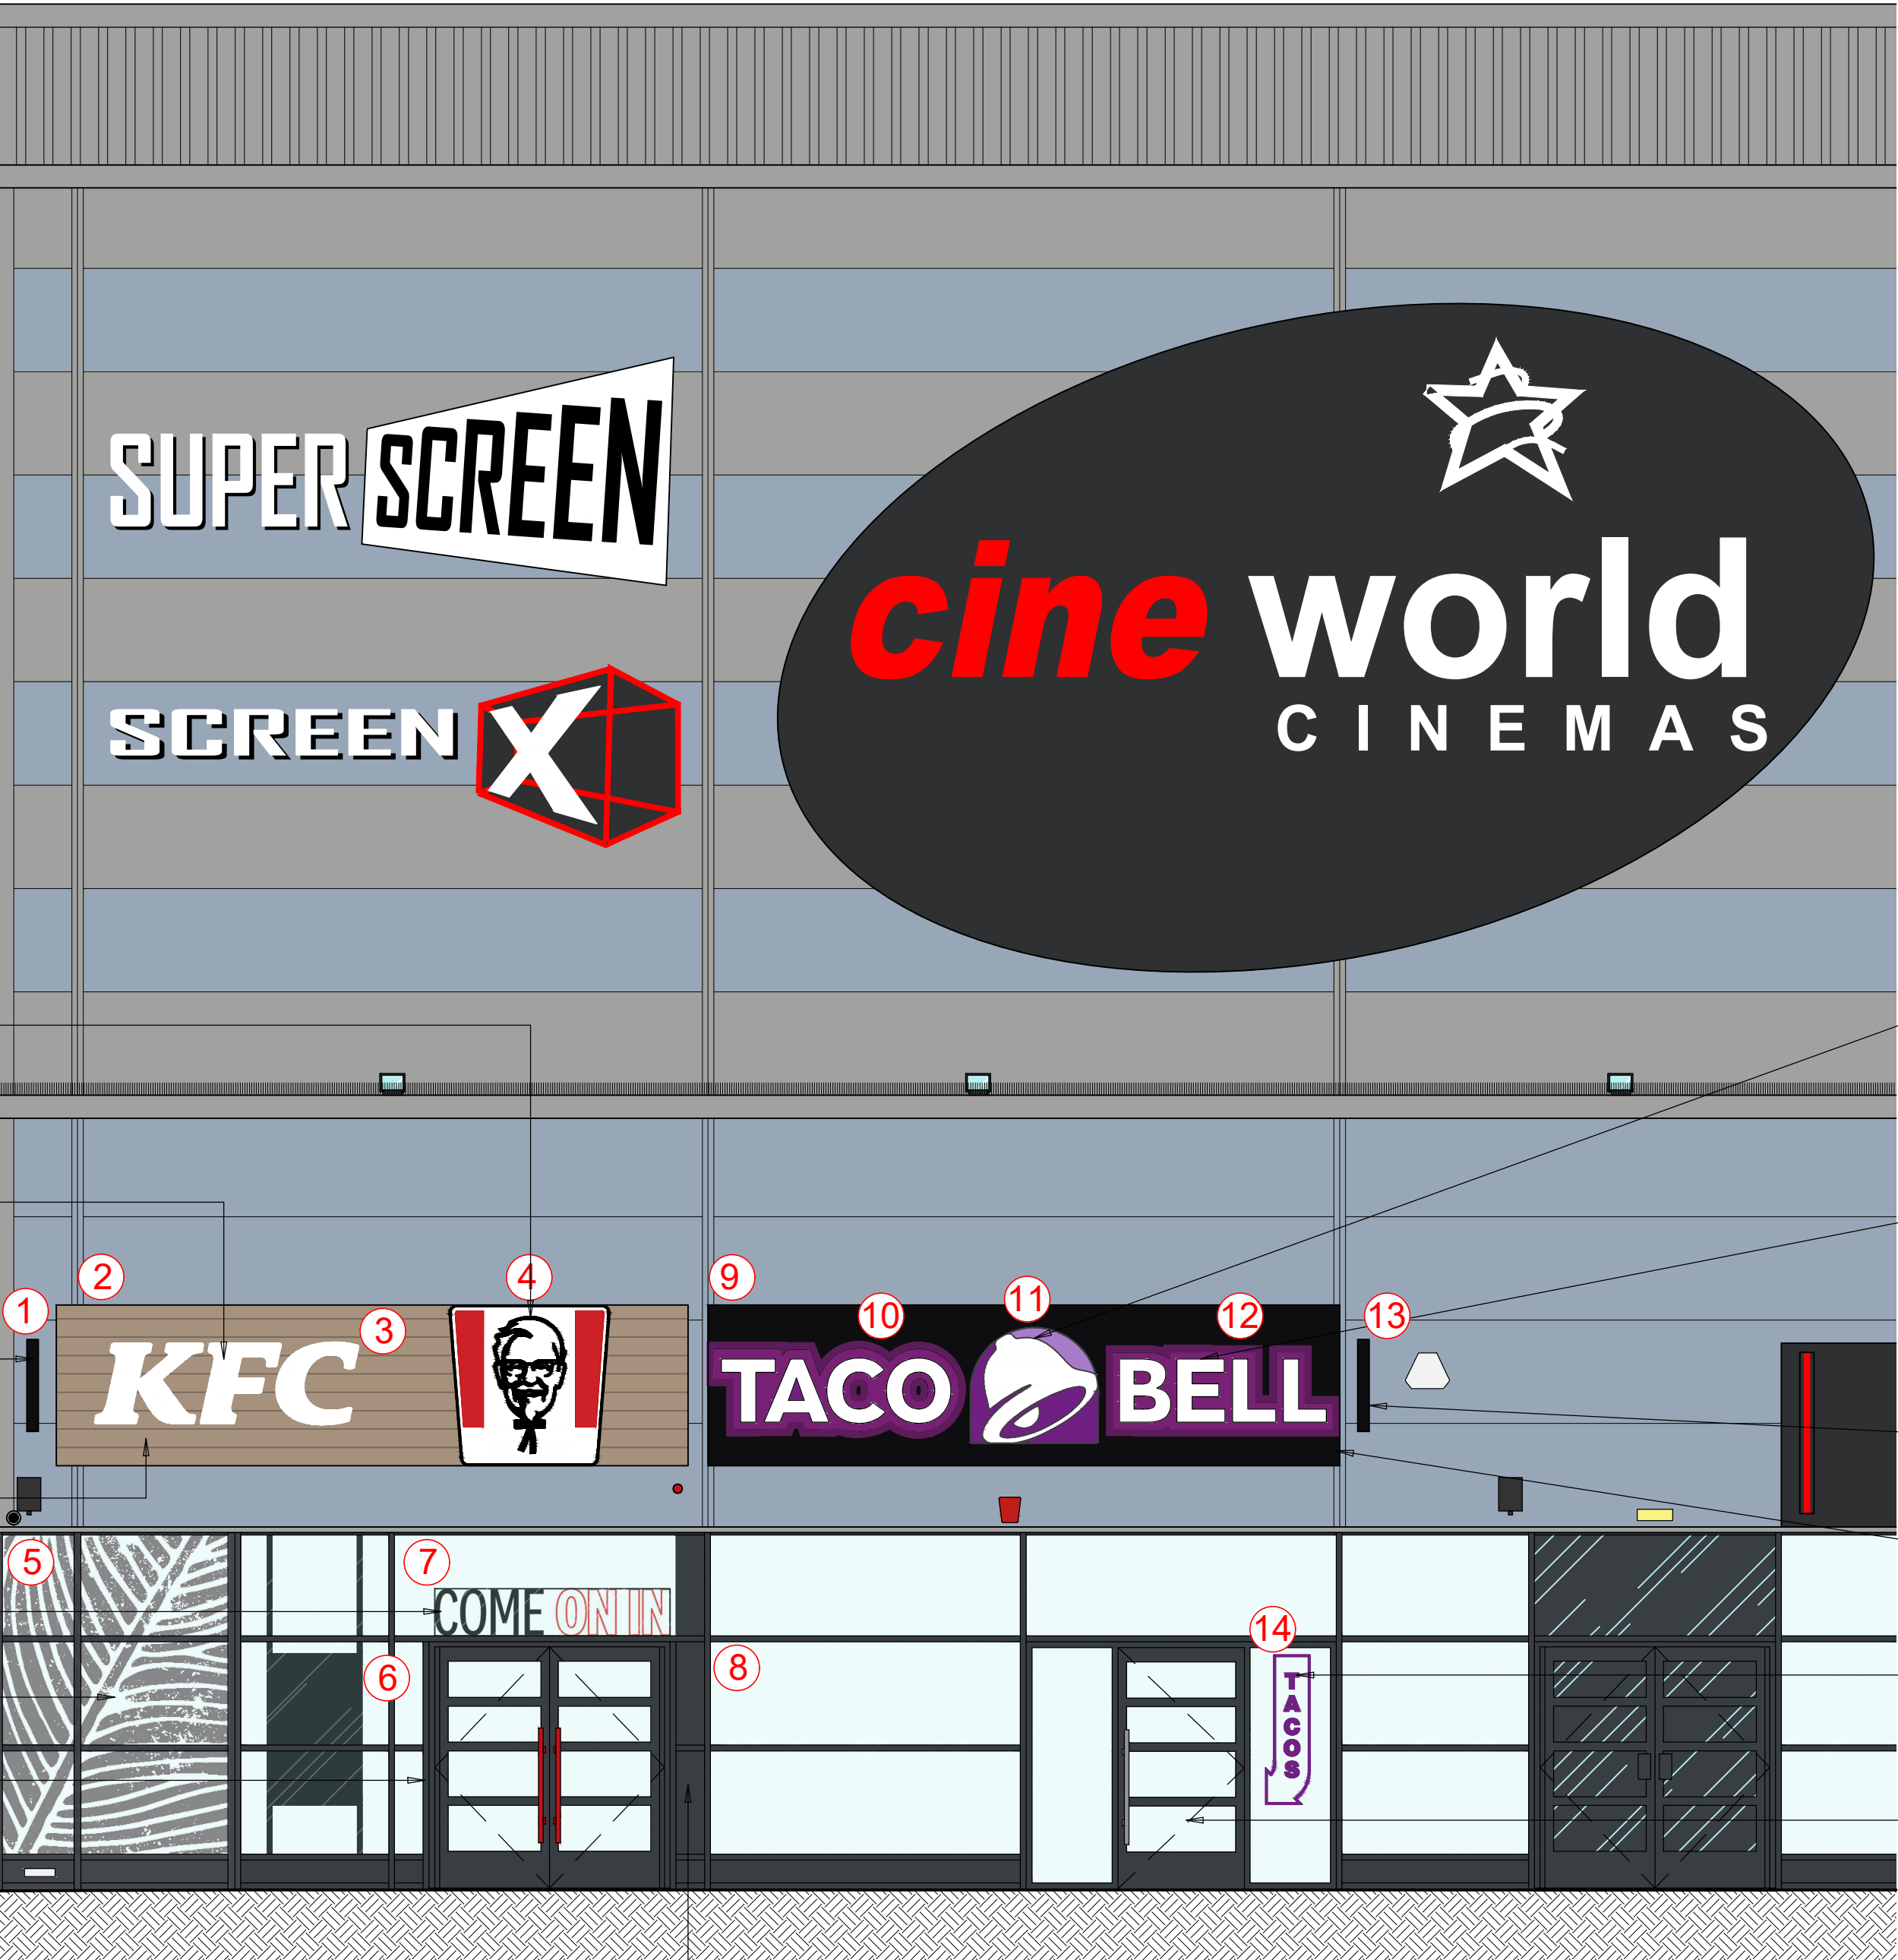

Proposed front elevation scale - 1:50 @ A1 / 1:100 @ A3

© copyright 2023
This drawing and the copyrights and patents therein are the designer's property and may not be used or reproduced - only under contract. All rights reserved.

ALL DIMENSIONS TO BE CHECKED ON SITE.
DO NOT SCALE FROM THIS DRAWING EXCEPT FOR THE PURPOSES OF LOCAL AUTHORITY PLANNING

rev	date	description
B.	24/08/23	Digital EGP relocated to match latest proposed GA ref: G100E; Hello Didsbury sign omitted; Specification of fascia panel altered from Durasid to HardiePlank for fire reasons.
A.	02/08/23	Drawing updated to show: digital EGP; feather graphic; Durasid cladding to fascia & minor corrections.

Frank Belshaw
Building Surveyors Limited

wheatley springs barn, wheatley lane road,
barrowford, nelson, lancashire. BB9 6QS.
tel no. (01282) 699668. fax no. (01282) 602447.

Soul Foods Group

KFC **TACO BELL**

NSO DRIVE-TO

store address
DIDSBURY
UNIT 3A, PARRS WOOD COMPLEX,
DIDSBURY, MANCHESTER.
M20 5PG.
franchisee
S.A.S.A. LTD

drawing title
PROPOSED
EXTERNAL FRONTAGE ELEVATION

drawn by	checked	date
PAY	----	12-07-23
store no.	scale	
0000	1:50 @ A1	

KFC drawing no.	FB ref.	revision
0000/2023/P211	2023/57	B